

Notes:


- This drawing is copyright
- Do not scale dimensions from this drawing.
- This drawing is to be read in conjunction with all other relevant drawings.
- All discrepancies on this drawing are to be reported to the architect.
- Do not modify any element of this drawing.
- Use drawing only for purpose(s) issued.

North Sign / Key Plan

0 1 2 3 4m

1:50 Scale @ A1
1:100 Scale @ A3

The following external model files are included within this drawing:

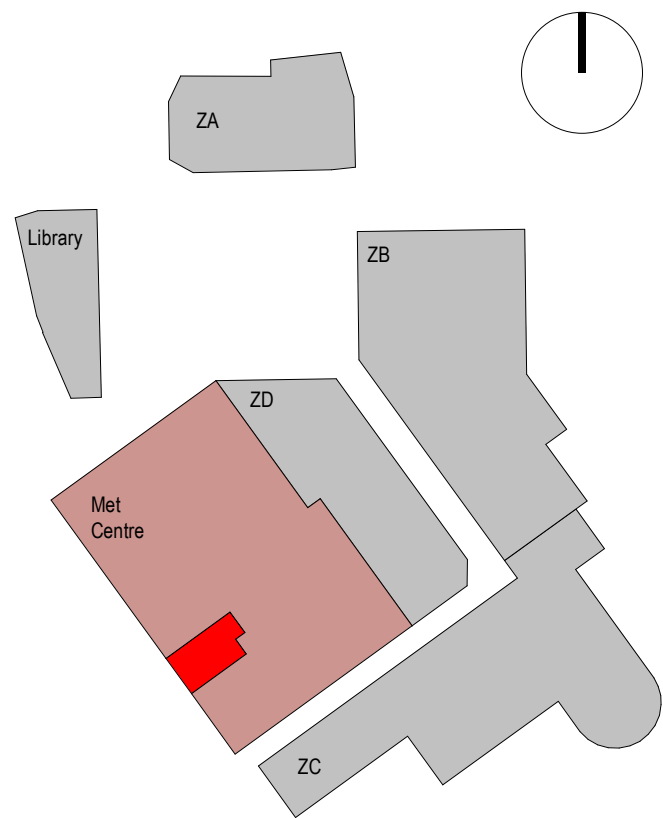

P01 03/07/20 SU3 Shopfront Planning application MR AG

Rev Date Revision Notes Dn Rv

Client

Barnsley Metropolitan Borough Council

IBI Intelligence Buildings Infrastructure www.ibigroup.com

Project
The Glass Works, Barnsley
The Met Centre


Drawing Title
SU3 Shopfront Planning Elevation

Job Number 6743/50727 Drawing Originated Date 1st July 2020 PAS 1192 Status Code S2

Scale@A1 As indicated Purpose PLANNING

Drawing Number Revision


BGW2-IBI-MC-XX-EL-A-F100-SU3-0003 P01

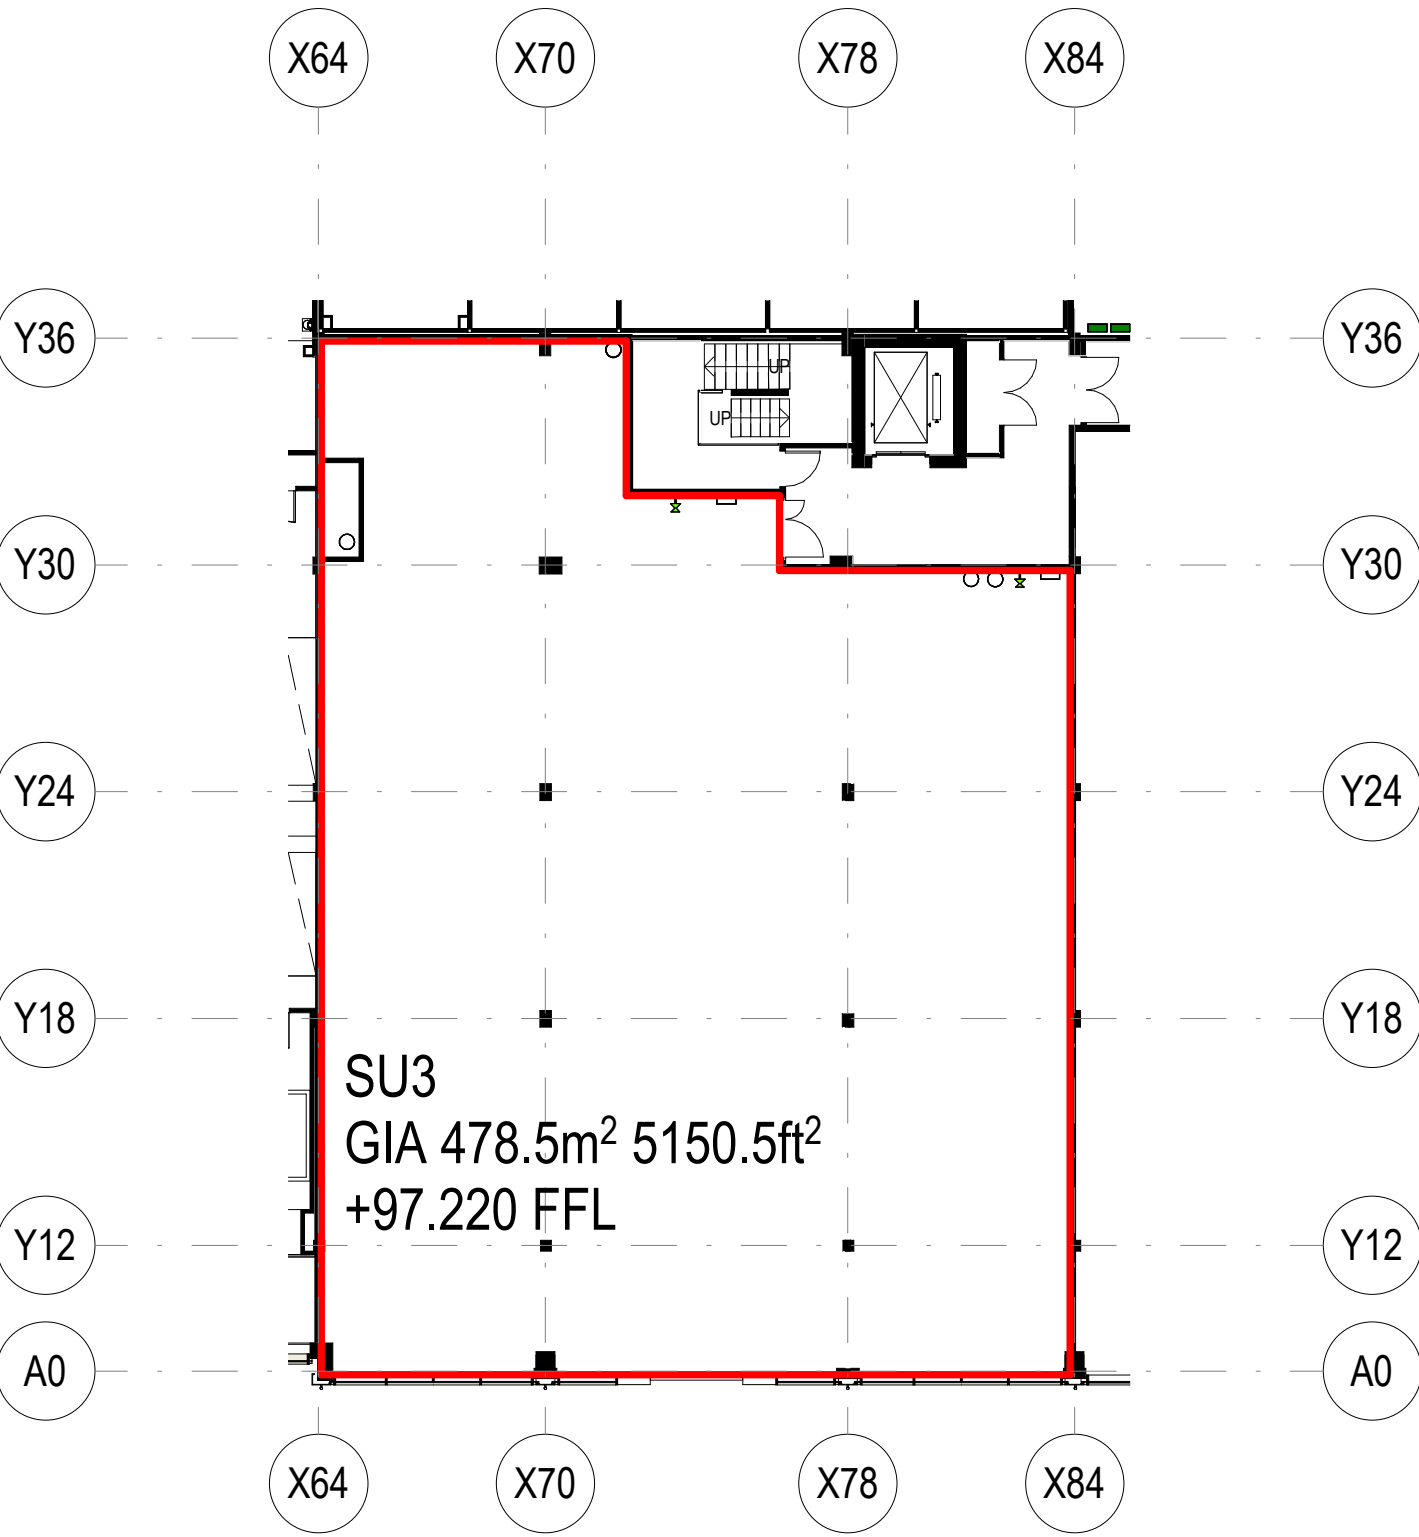


SU3 Ground Floor Plan
1:200



South West (Cheapside) Elevation
1:200

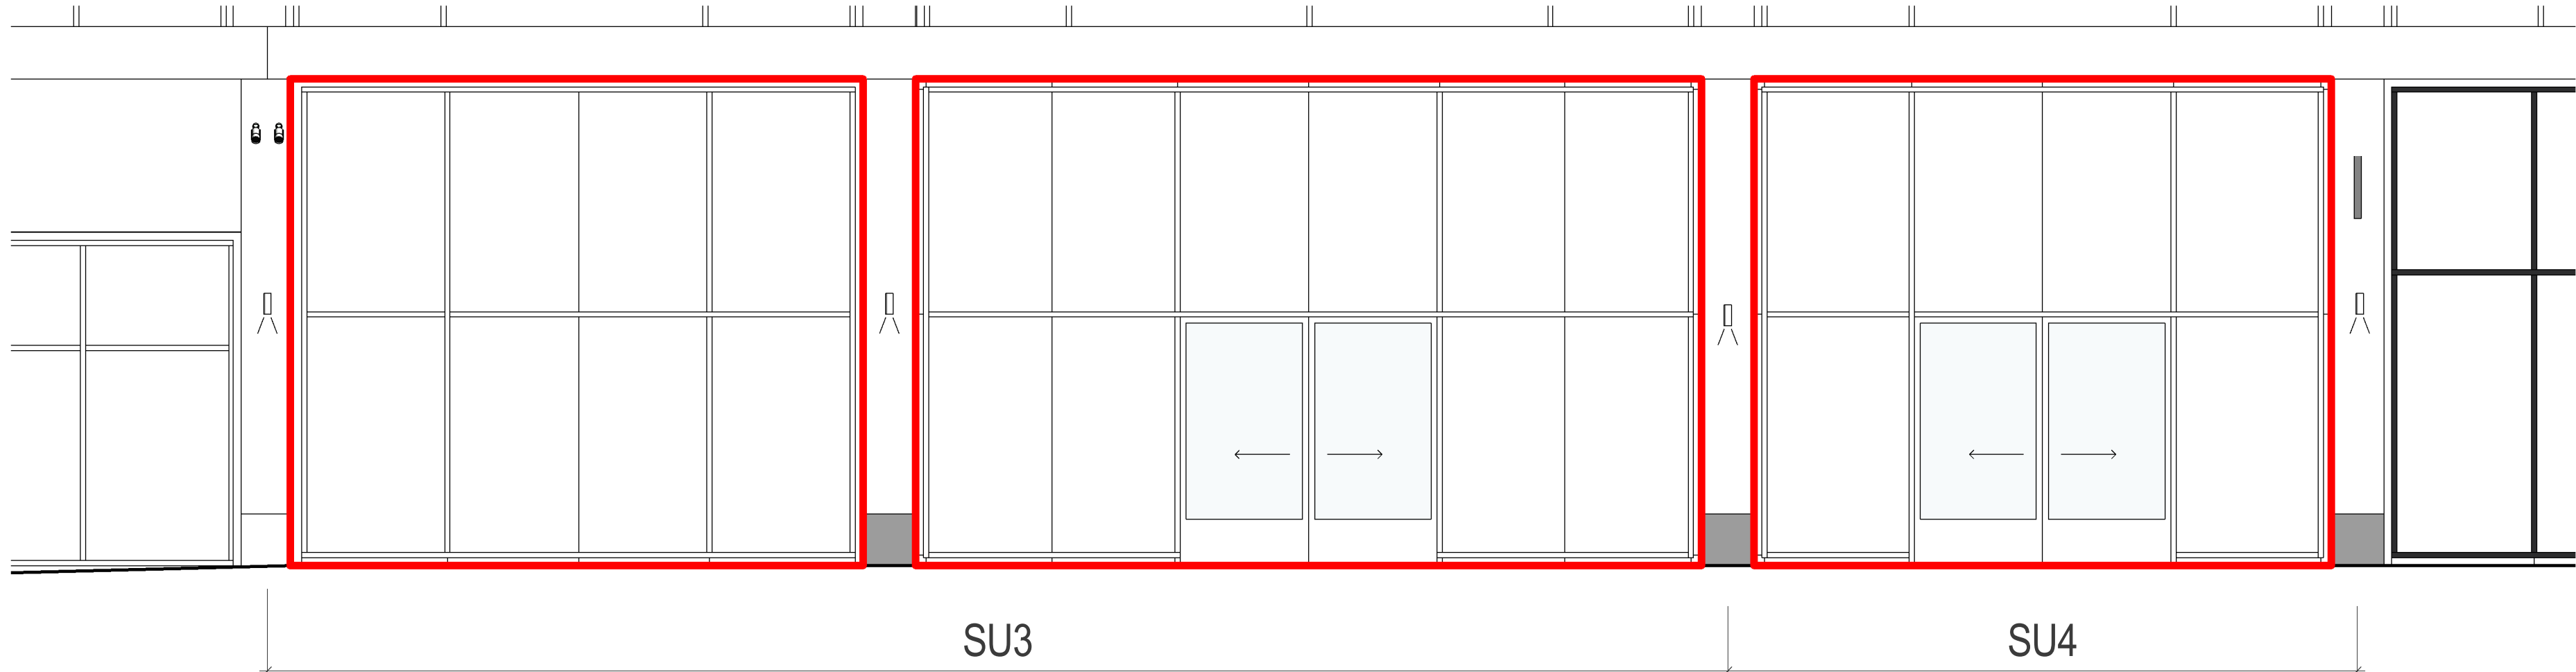

SU3 / SU4 Existing Shopfront Elevation
1:50

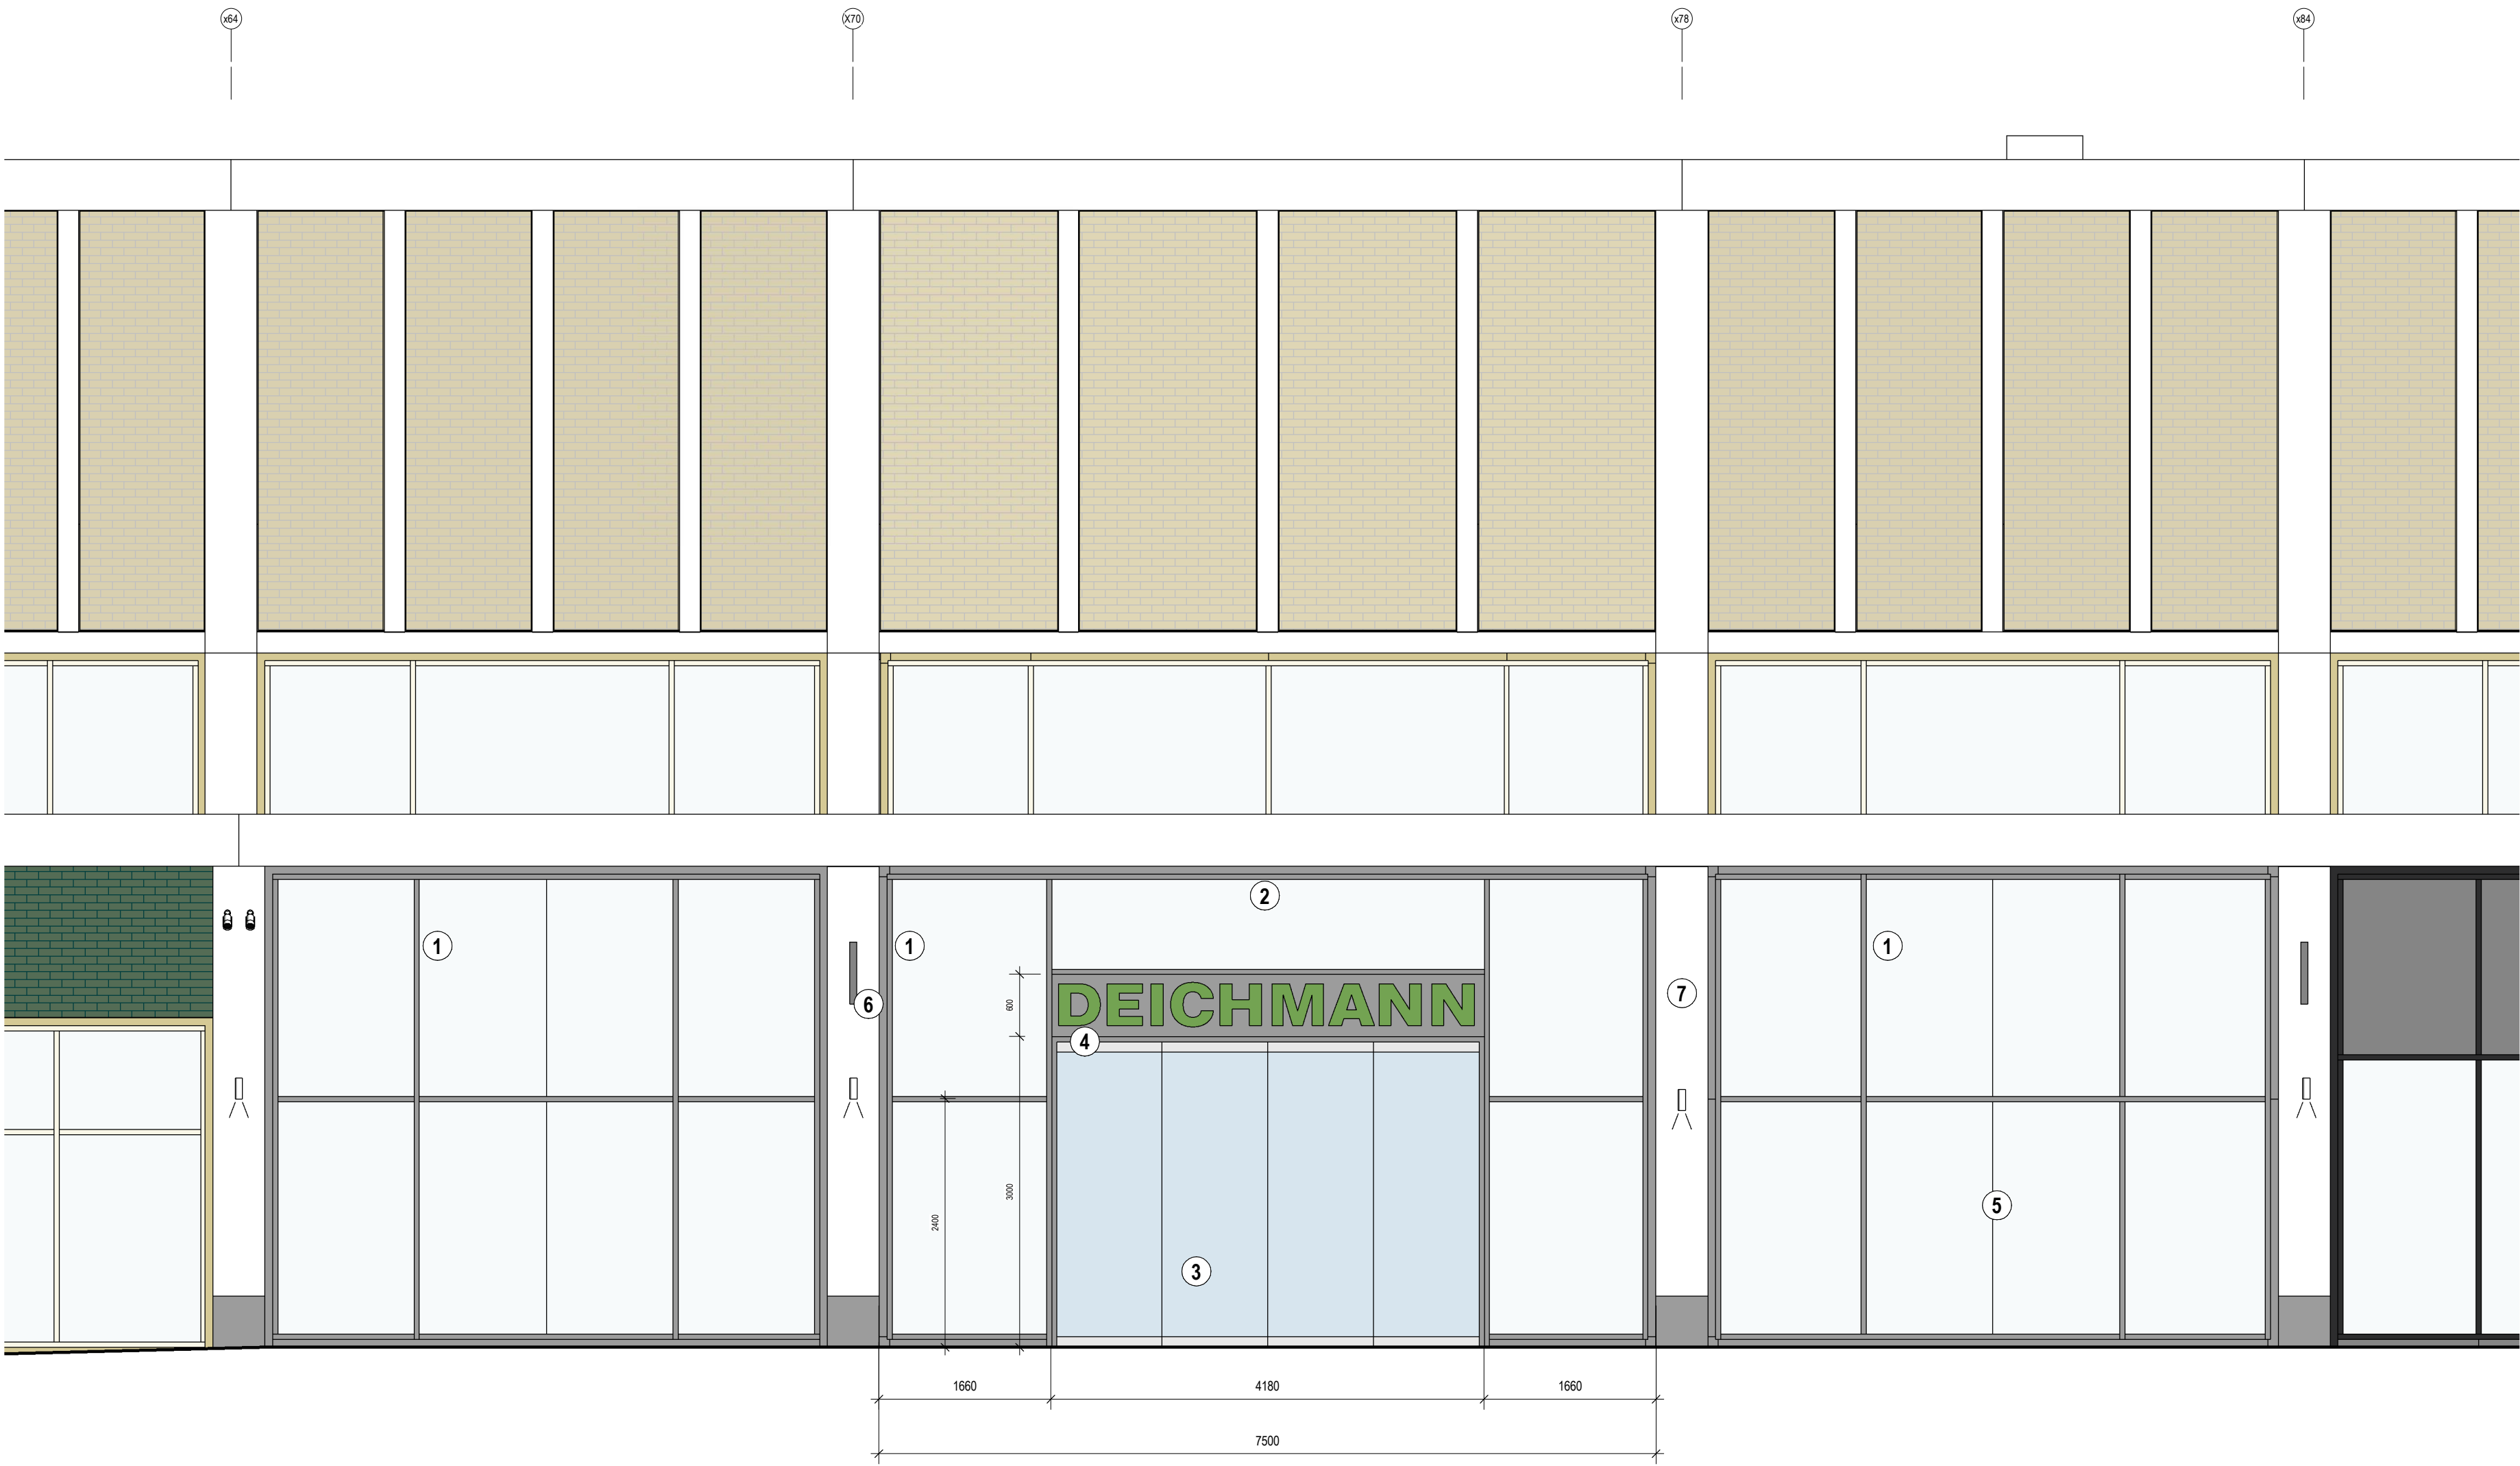

SU3 Proposed Shopfront Elevation
1:50

Legend

- ① All existing and new aluminium frames amended to DB 703 Metallic grey finish. Glazing retained as existing
- ② Existing aluminium curtain wall frame amended to create new SU3 unit entrance
- ③ New frameless glazed sliding / folding door assembly
- ④ Tenant shopfront signage. All signage subject to Advertisement consent application by others.
- ⑤ SU4 door entrance closed off with new matching curtain walling and glazing
- ⑥ Tenant flag signage - part of Advertisement consent application
- ⑦ Existing GRC columns / beams retained and unchanged