


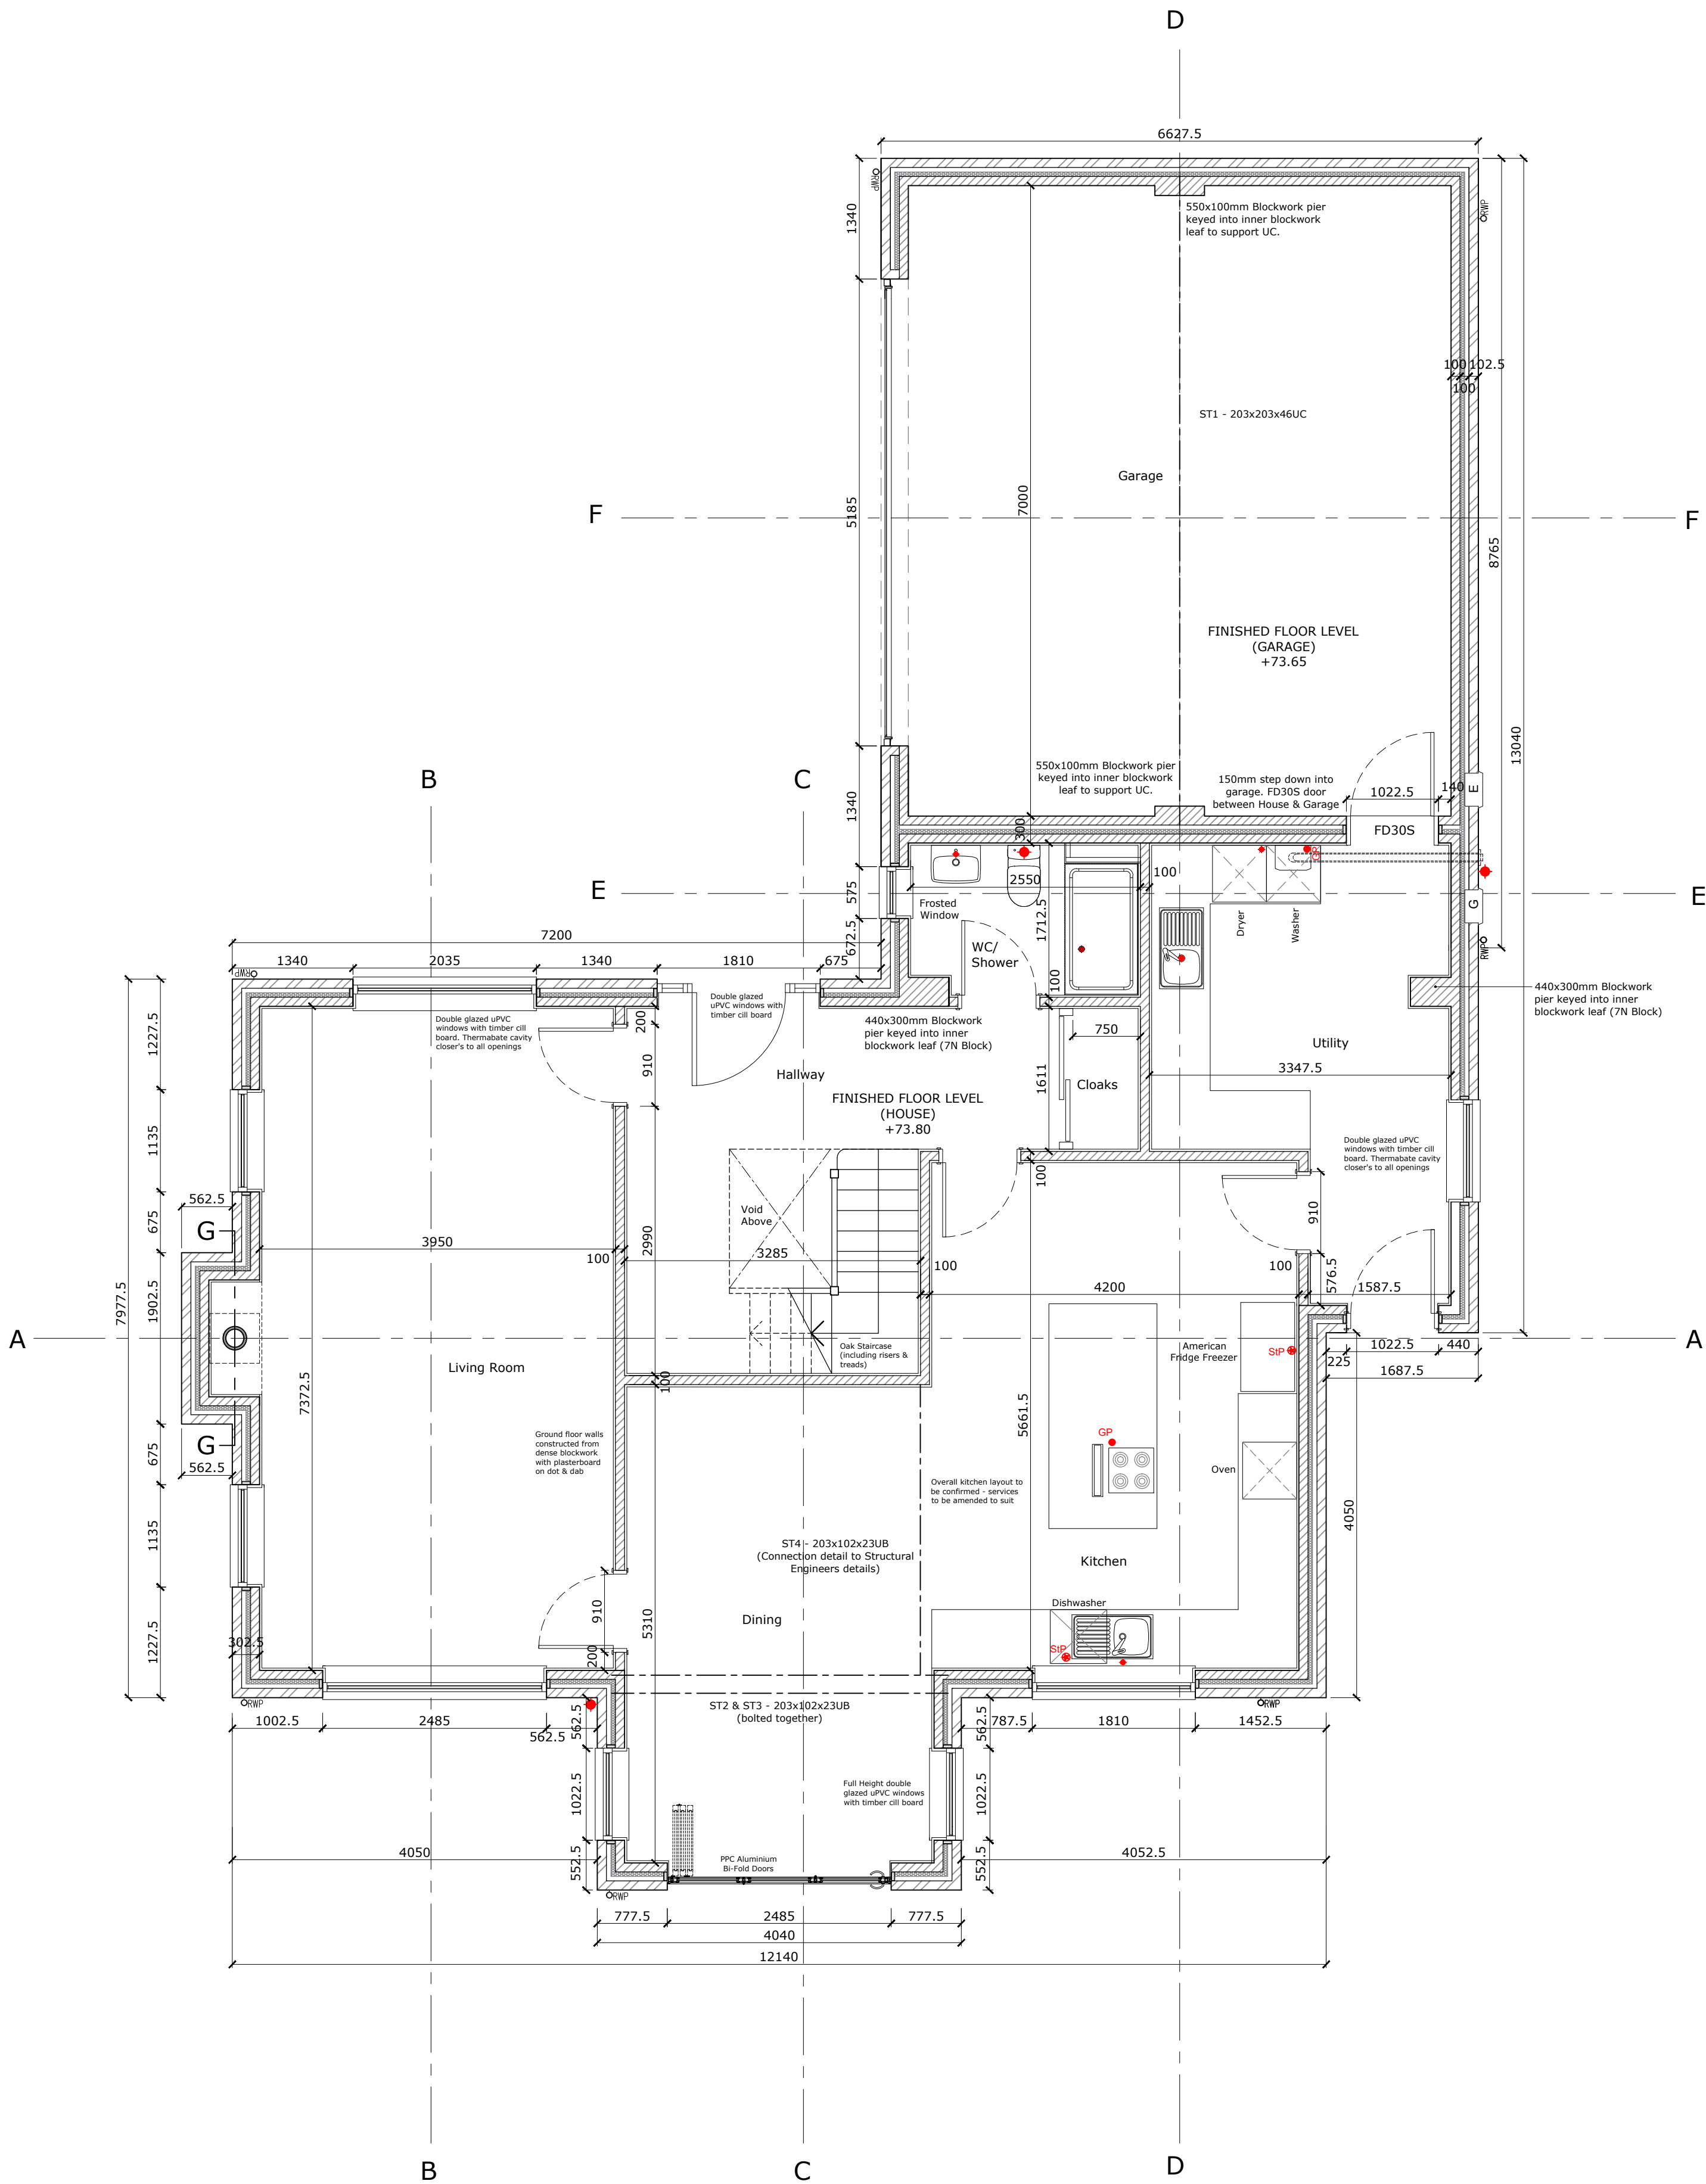

GROUND FLOOR PLAN

P2	Drawing updated following Structural Engineer's comments	12.05.18
P1	Initial Issue	04.03.18
Rev	Description	Date

Project
Windmill Avenue, Grimethorpe

Drawing
Ground Floor Plan

Scale 1:50 @ A1	Drawn CJR	Date 04.03.18
Ref 0100-XX-XX-DR-A-02000	Rev P2	