

Mr H WISTOW
Colliery Farm
68 Middlecliffe Lane
Little Houghton
Barnsley

Planning Application

CONTENTS


- 1 Location plan
- 2 Block Plan
- 3 Architectural Drawings

PREPARED BY

QUILL ARCHITECTURE

7 Mulberry Close Darfield Barnsley South Yorkshire
S73 9NN Tel 01226 755446

COLLIERY FARM LITTLE HOUGHTON, BARNSELY

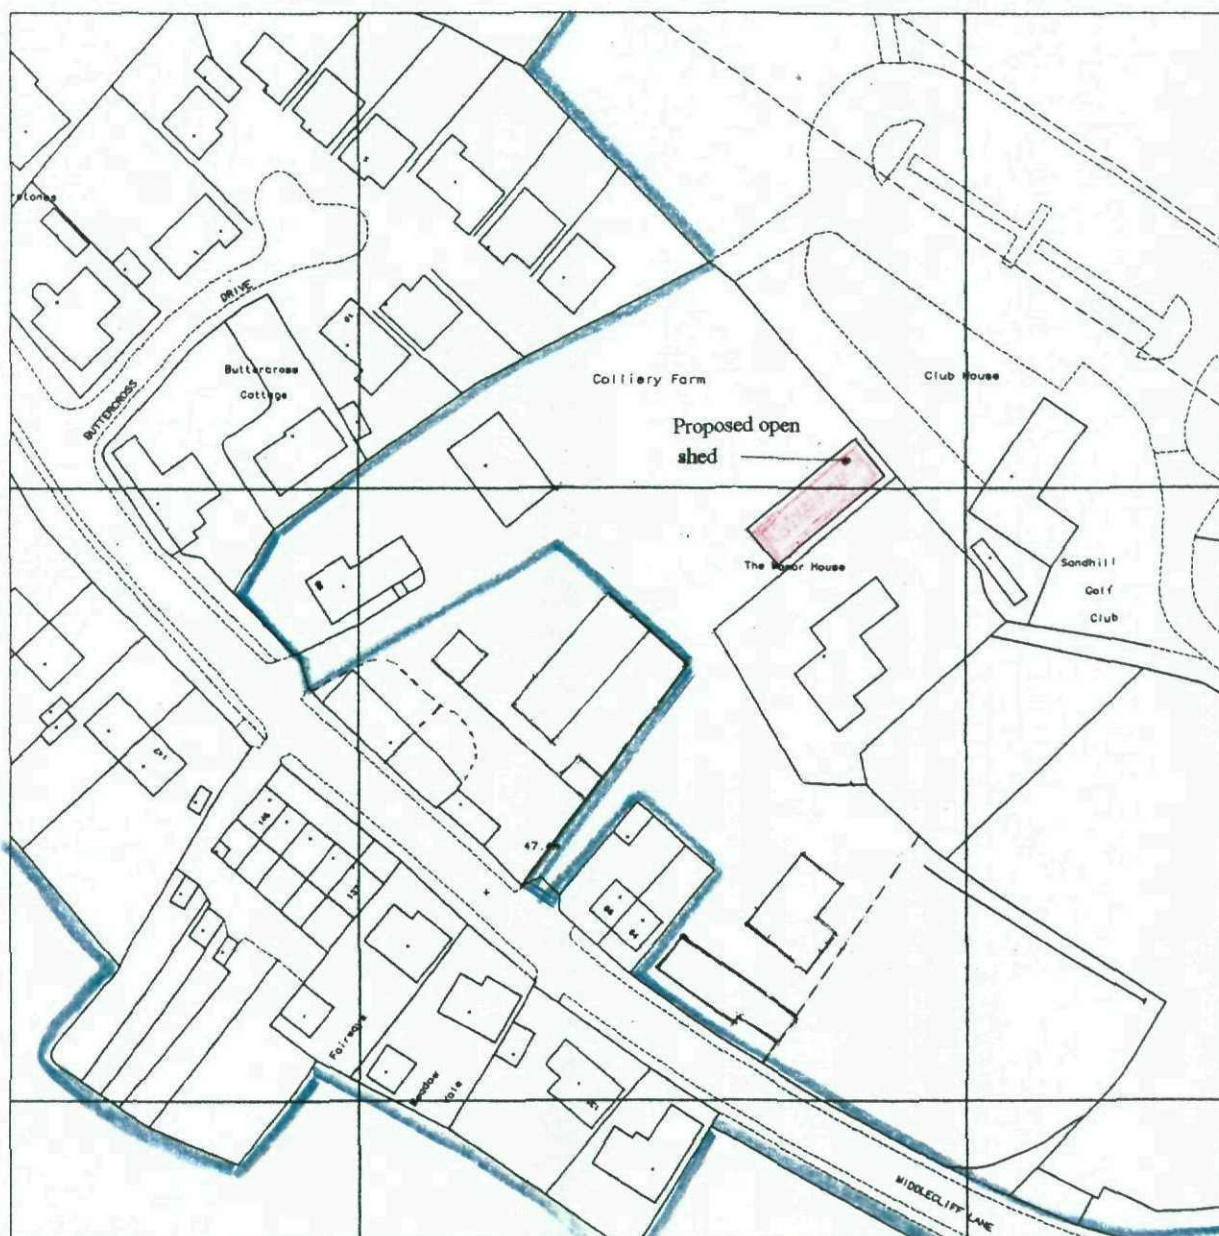


Produced 21 Jun 2006 from Ordnance Survey digital data and incorporating surveyed revision available at this date. © Crown Copyright 2006.

Reproduction in whole or in part is prohibited without the prior permission of Ordnance Survey.

Ordnance Survey and the OS symbol are registered trade marks and Siteplan a trade mark of Ordnance Survey, the national mapping agency of Great Britain.

Part or all of this Siteplan is enlarged from mapping produced at one or more of the following scales 1:1250, 1:2500, 1:10000.

20 0 20 40 60 80
Metres

 

Centre Coordinates: 442543 405577


National Grid sheet reference at centre of this Siteplan: SE4205

Supplied by: Blackwells
Serial Number: 02285000

DO NOT SCALE DRAWING

ALL DIMENSIONS IN MILLIMETRES

IF IN DOUBT ASK

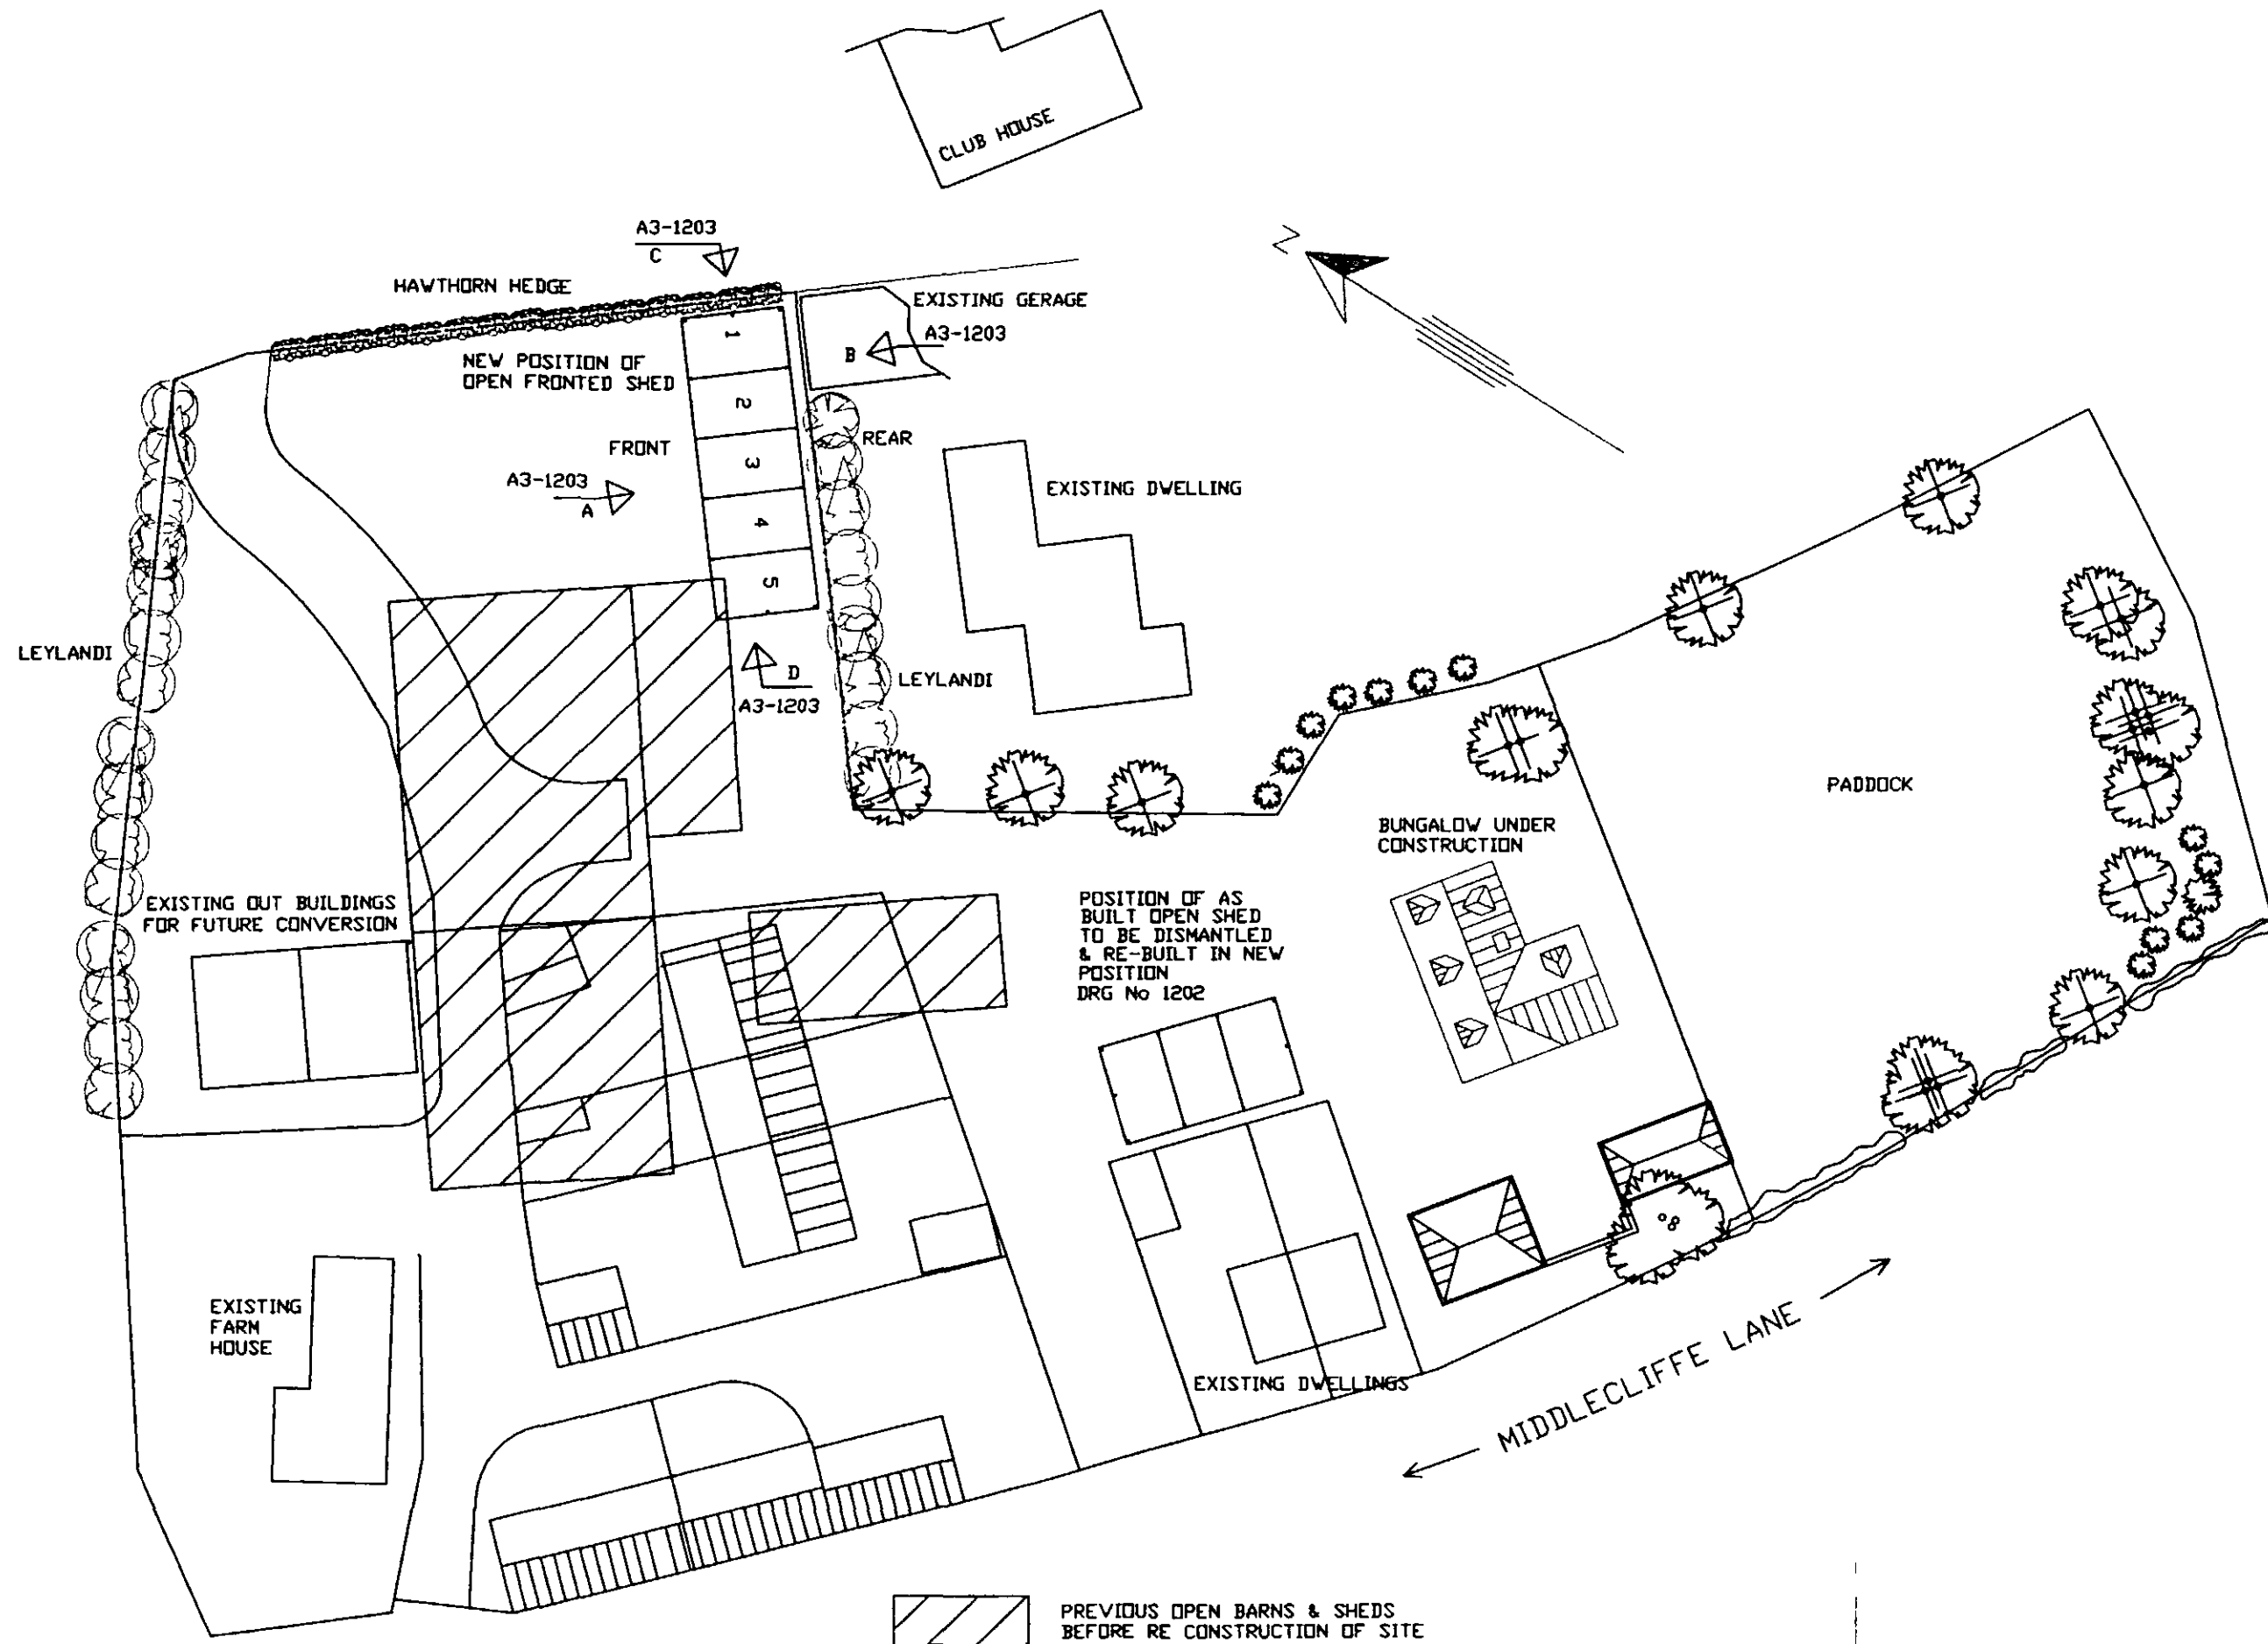

CLIENT
MR WISTOW
68 MIDDLECLIFFE LANE
COLLIERY FARM LITTLE HOUGHTON

TITLE
BLOCK PLAN SHOWING THE EXISTING SITE LAYOUT
PLUS LOCATION OF PREVIOUSLY DEMOLISHED BARNS &
OPEN SHEDS

Quill
ARCHITECTURE[©]


THIS DRAWING IS COPYRIGHT AND MUST NOT BE USED OR
DISCLOSED IN ANY WAY EXCEPT WHERE AUTHORIZED IN
WRITING BY QUILL ARCHITECTURE
TELEPHONE (01226) 755446 REG No 5210984

SCALE 1 : 500	DRAWN AD
DATE 09/01/12	REV
DRG No CAD/QA/1201	

DO NOT SCALE DRAWING

ALL DIMENSIONS IN MILLIMETRES

IF IN DOUBT ASK

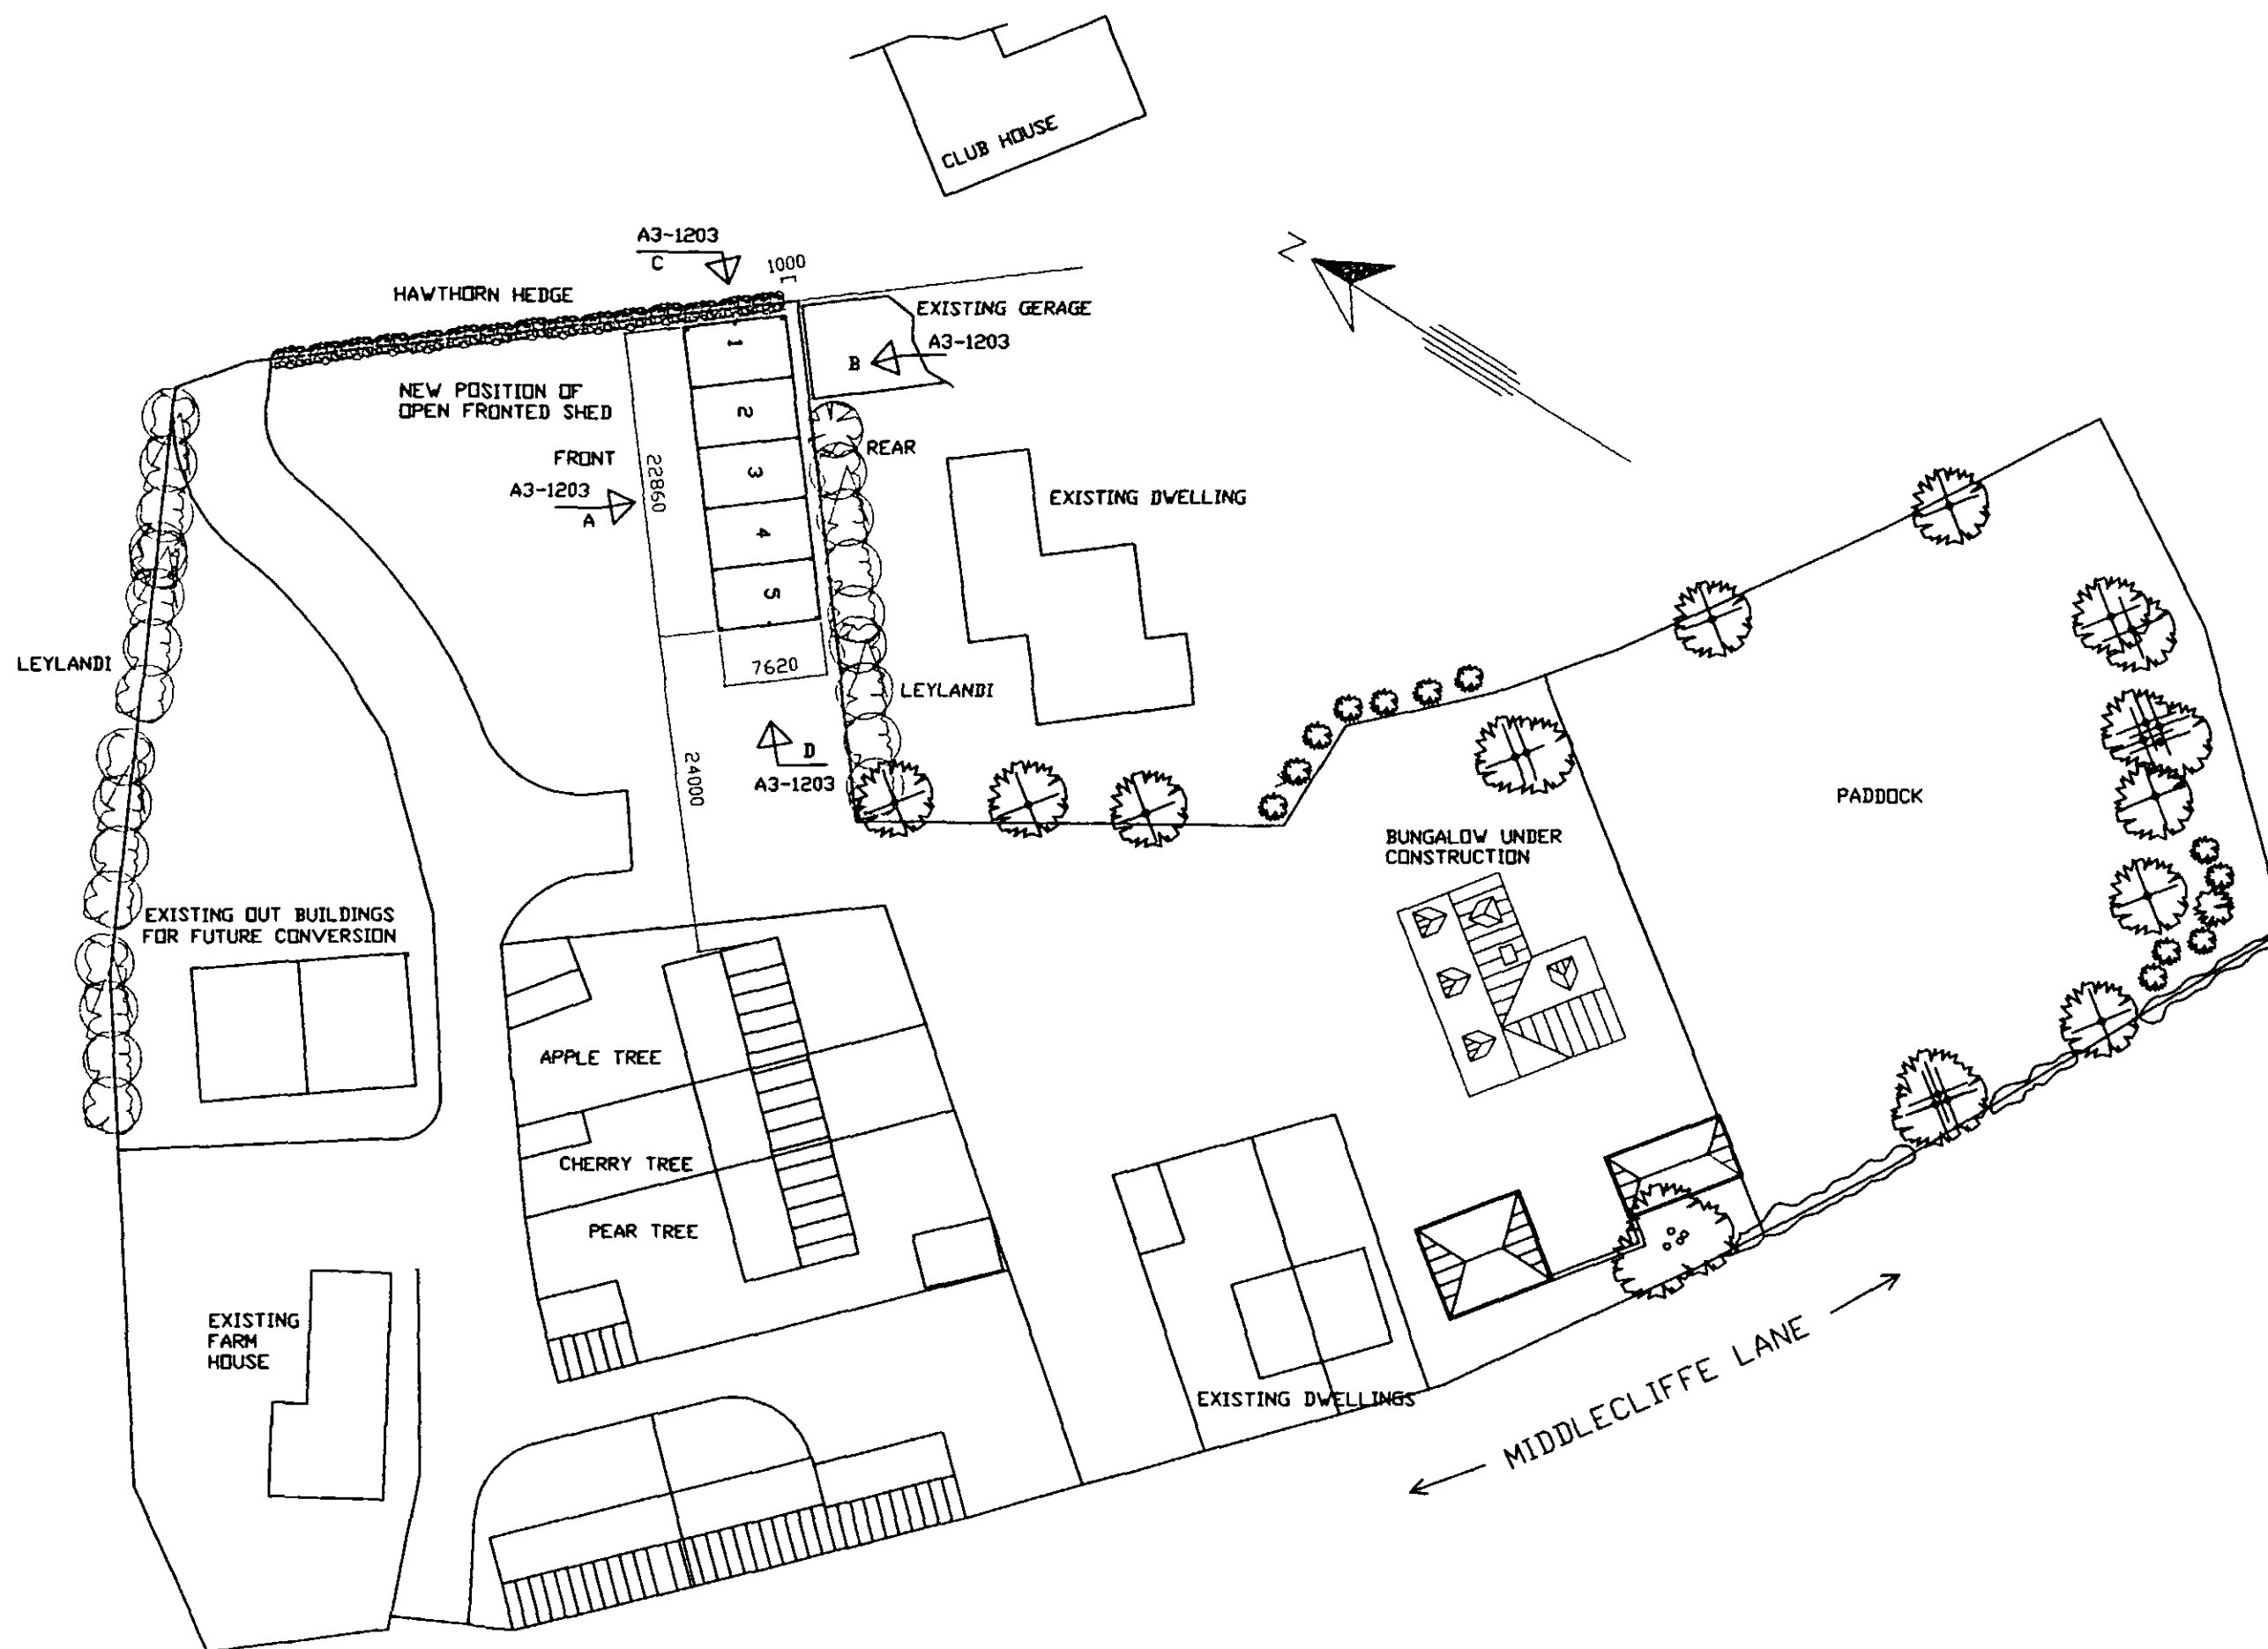


CLIENT
MR WISTOW
68 MIDDLECLIFFE LANE
COLLIERY FARM LITTLE HOUGHTON

TITLE
BLOCK PLAN SHOWING THE PROPOSED SITE LAYOUT
PLUS LOCATION OF RE POSITIONED OPEN SHED

Quill
ARCHITECTURE[©]


THIS DRAWING IS COPYRIGHT AND MUST NOT BE USED OR
DISCLOSED IN ANY WAY EXCEPT WHERE AUTHORIZED IN
WRITING BY QUILL ARCHITECTURE
TELEPHONE (01226) 755446 REG No 5210984

SCALE 1 : 500	DRAWN AD
DATE 09/01/12	REV
DRG No CAD/QA/1202	

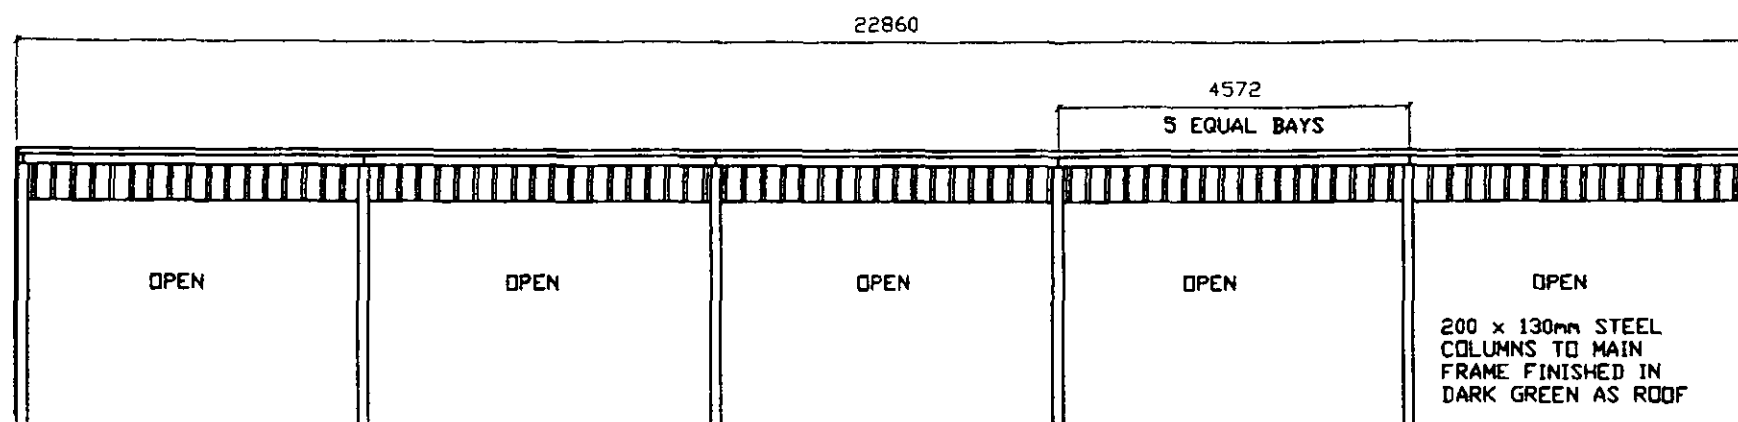

FRONT ELEVATION
(FACING BOUNDARY WALL TO EXISTING DWELLINGS)
ON ARROW A


STEEL PORTAL FRAMED OPEN FRONTED
STORAGE SHED

 

BOX SECTION
GUTTER AND
DP TO REAR
ELEVATION



YORKSHIRE WEATHER BOARDING TO SIDES
DARK STAINED & TREATED ON 100 x 100
TIMBER SHEETING RAILS

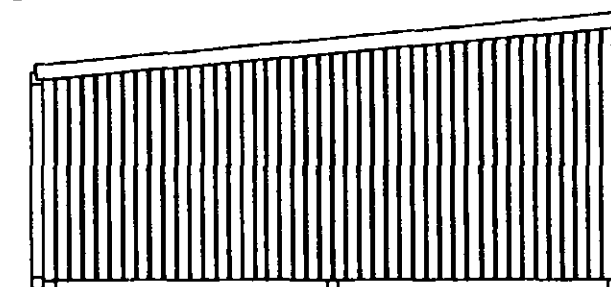


SIDE ELEVATION
(FACING BOUNDARY OF EXISTING CURTILAGE TO FARM COMPLEX)
ON ARROW C




YORKSHIRE WEATHER BOARDING TO SIDES
DARK STAINED & TREATED ON 100 x 100
TIMBER SHEETING RAILS

GALVANIZED STEEL EAVES FLASHING
TO EACH SIDE COLOUR DARK GREEN

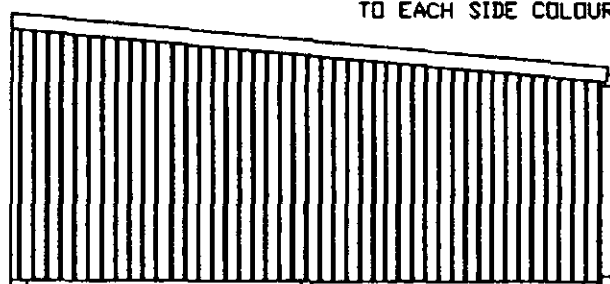

SIDE ELEVATION
(FACING SIDE BOUNDARY HEDGE TO THE MANOR HOUSE)
ON ARROW D

ROOF FINISHED IN INDUSTRIAL BOX SECTION SHEETING COLOUR DARK GREEN

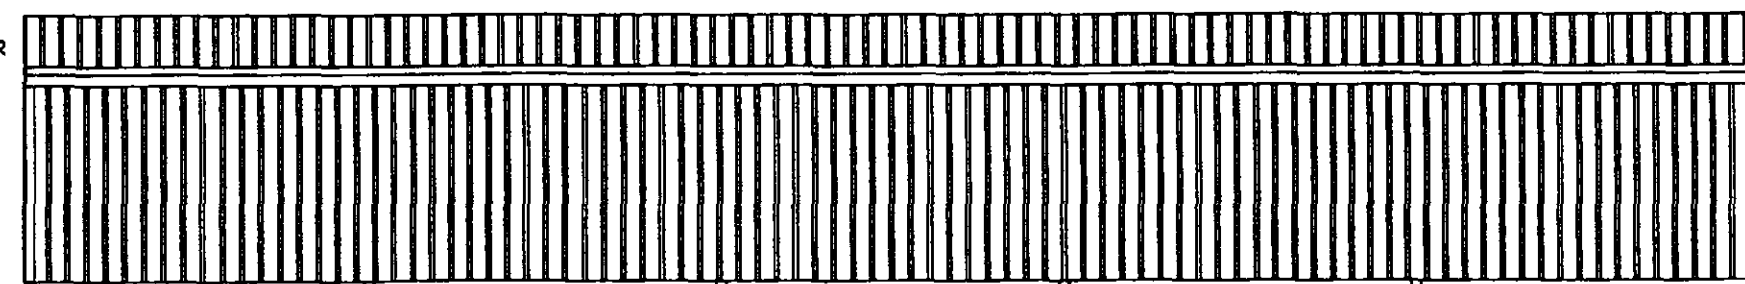

REAR ELEVATION FINISHED IN
BOX SECTION SHEETING IN
DARK GREEN TO MATCH ROOF

REAR ELEVATION
(FACING REAR BOUNDARY HEDGE TO GOLF COURSE)
ON ARROW B

CLIENT
MR WISTOW
68 MIDDLECLIFFE LANE
COLLIERY FARM LITTLE HOUGHTON

TITLE
DRAWING SHOWING ELEVATIONS OF OPEN FRONTED
SHED WITH TWO ADDITIONAL BAYS

Quill
ARCHITECTURE ©


THIS DRAWING IS COPYRIGHT AND MUST NOT BE USED OR
DISCLOSED IN ANY WAY EXCEPT WHERE AUTHORIZED IN
WRITING BY QUILL ARCHITECTURE
TELEPHONE (01226) 755446 REG No 5210984

SCALE 1 100	DRAWN AD
DATE 09/01/12	REV
DRG No CAD/QA/1203	

DO NOT SCALE DRAWING

ALL DIMENSIONS IN MILLIMETRES

IF IN DOUBT ASK

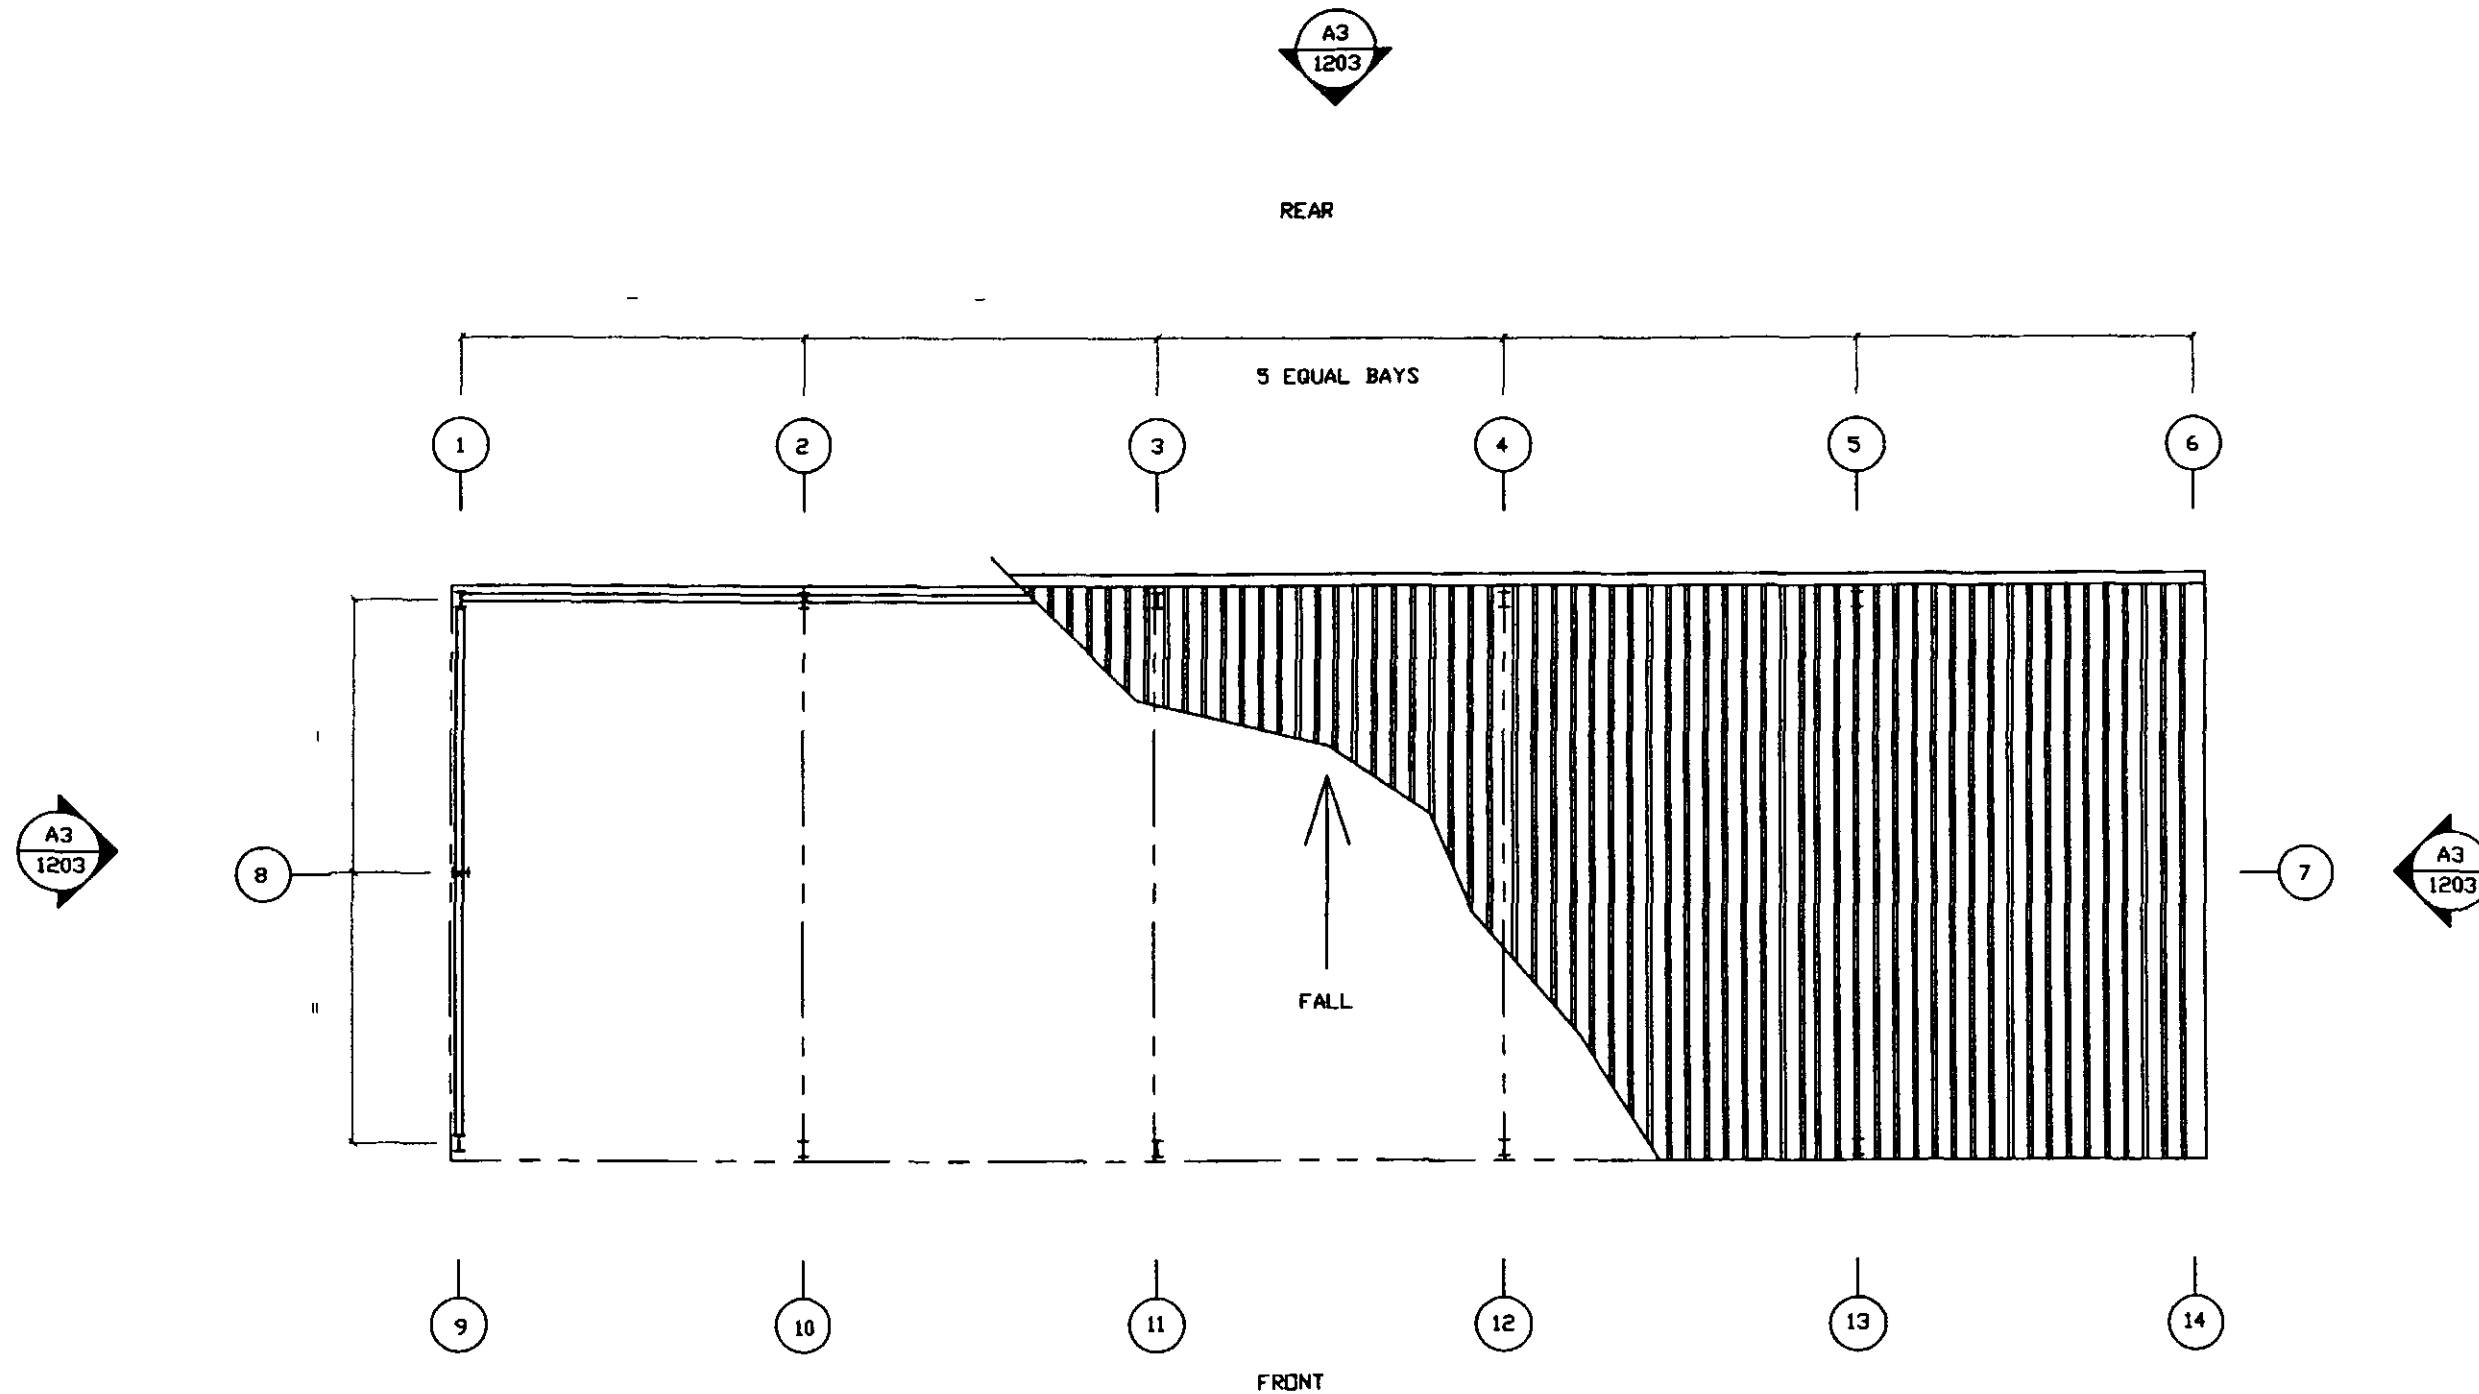

PART ROOF & FRAME PLAN

CLIENT
MR WISTOW
68 MIDDLECLIFFE LANE
COLLIERY FARM LITTLE HOUGHTON

TITLE
DRAWING SHOWING PART PLAN OF ROOF AND PORTAL
FRAME

Quill
ARCHITECTURE[©]

THIS DRAWING IS COPYRIGHT AND MUST NOT BE USED OR
DISCLOSED IN ANY WAY EXCEPT WHERE AUTHORIZED IN
WRITING BY QUILL ARCHITECTURE
TELEPHONE (01226) 755446 REG No 5210984

SCALE 1 100	DRAWN AD
DATE 09/01/12	REV
DRG No CAD/QA/1204	