

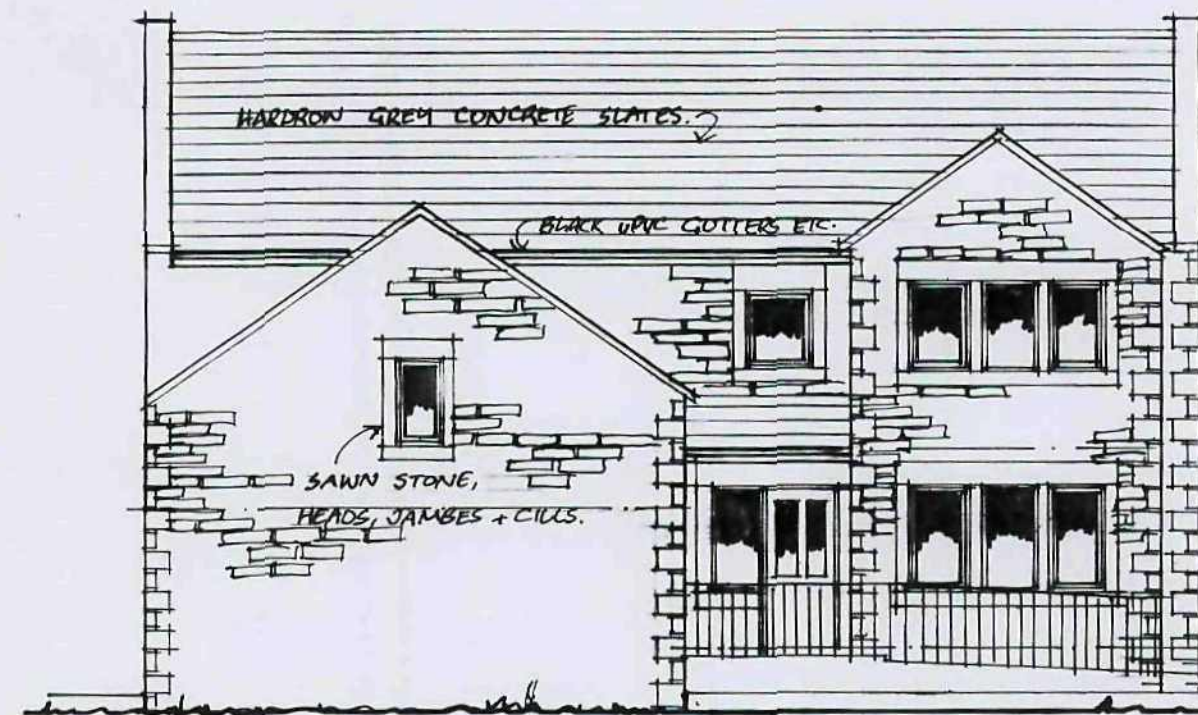


NOTE:
ALL DIMENSIONS MUST BE CHECKED ON SITE AND
NOT SCALED FROM THIS DRAWING.

COPYRIGHT:
THIS DRAWING IS THE PROPERTY OF THE COMPANY
AND MAY NOT BE COPIED, USED OR DISCLOSED
FOR ANY PURPOSE EXCEPT AS AUTHORISED IN
WRITING BY THE COMPANY.

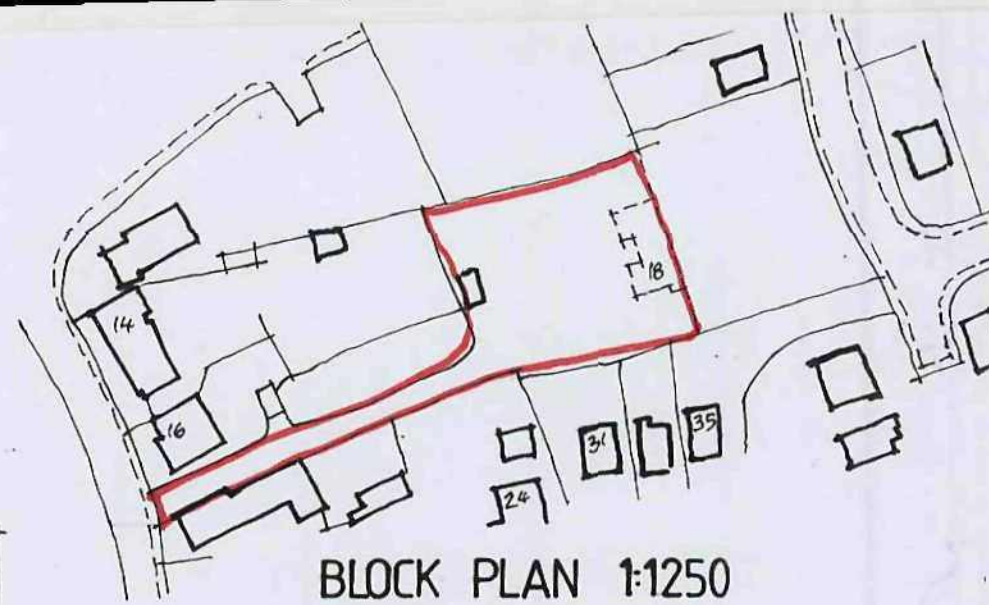


ENTRANCE ELEVATION [WEST]

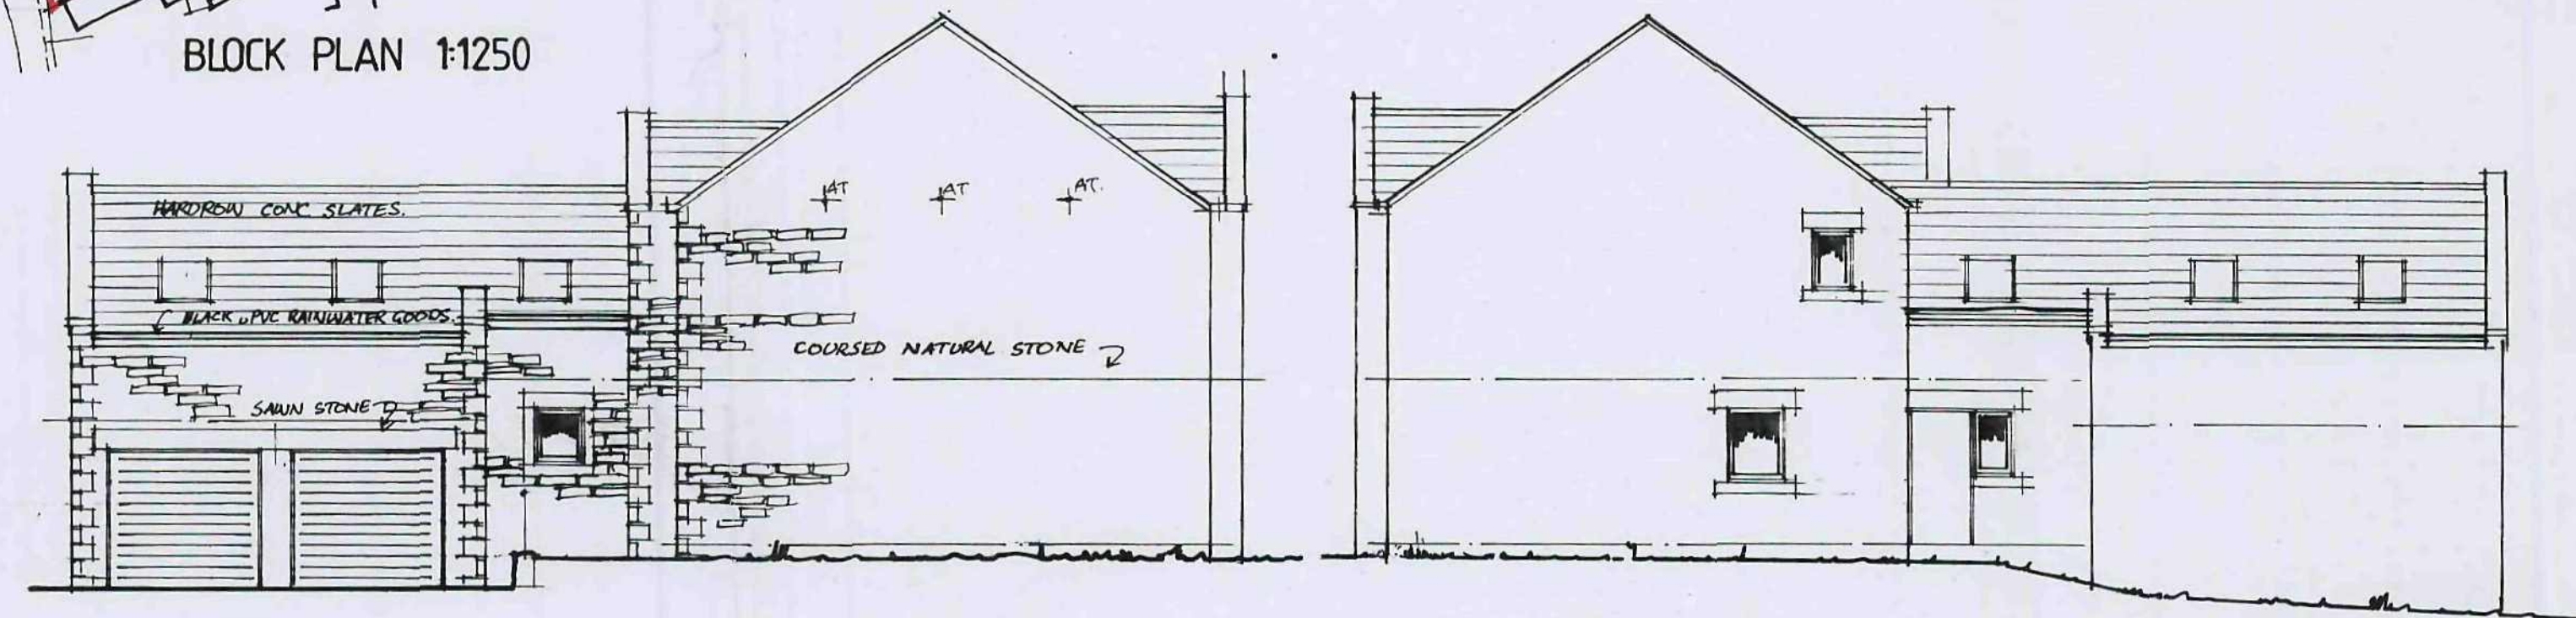


ACCESS SIDE [SOUTH]


NORTH ELEVATION

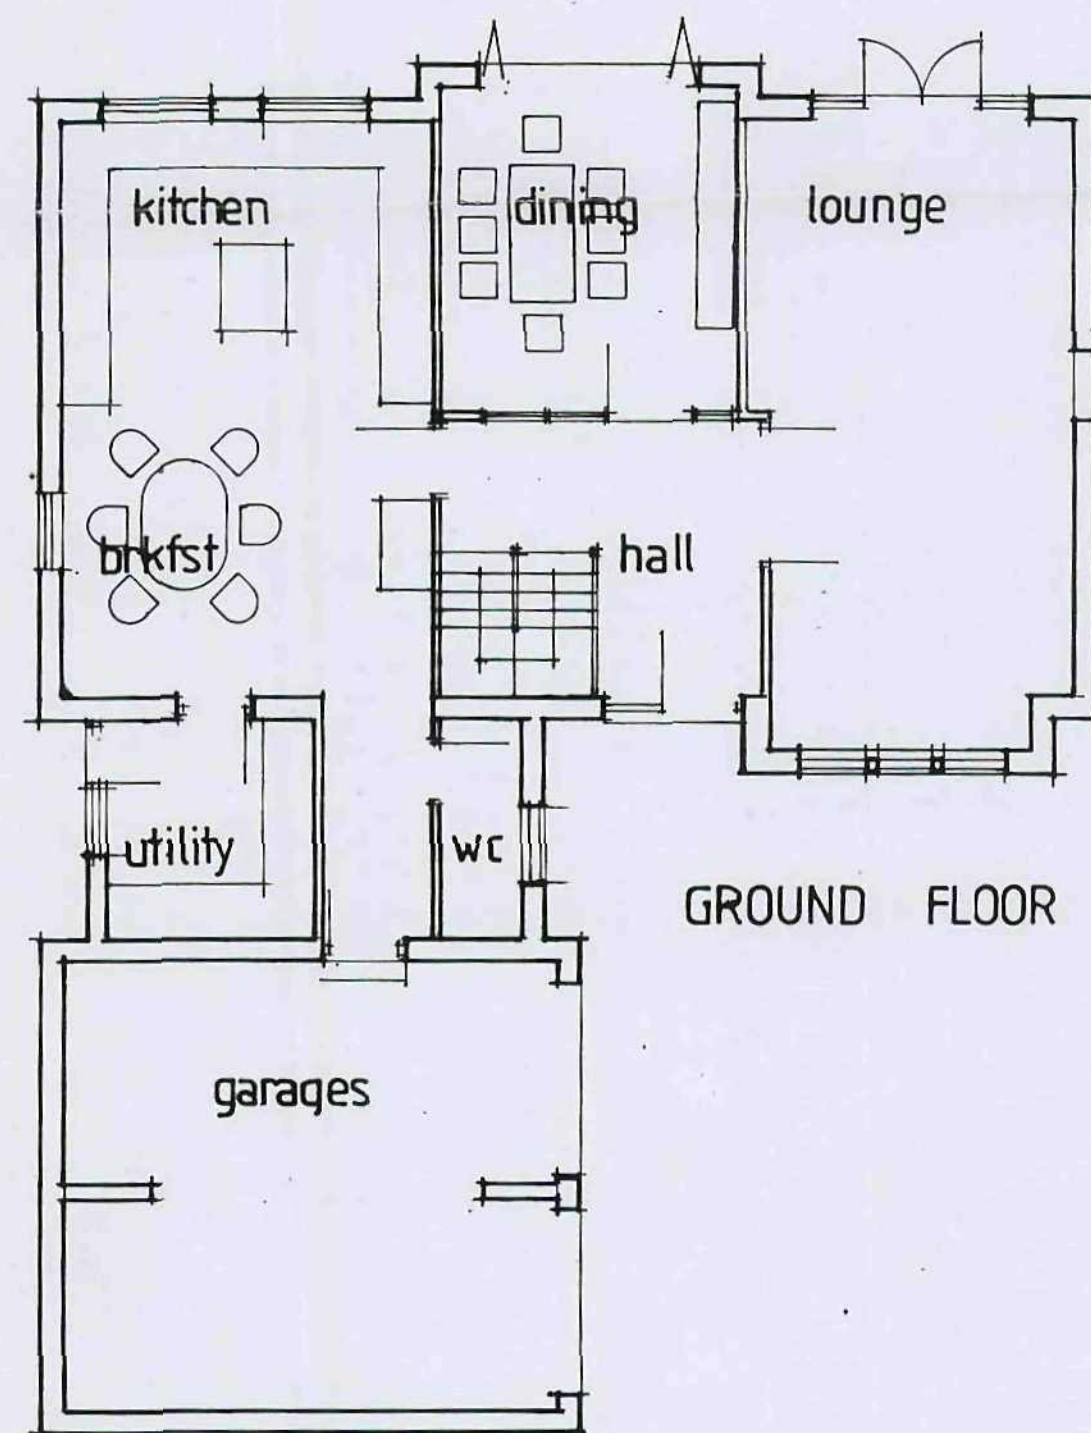

GROUND FLOOR

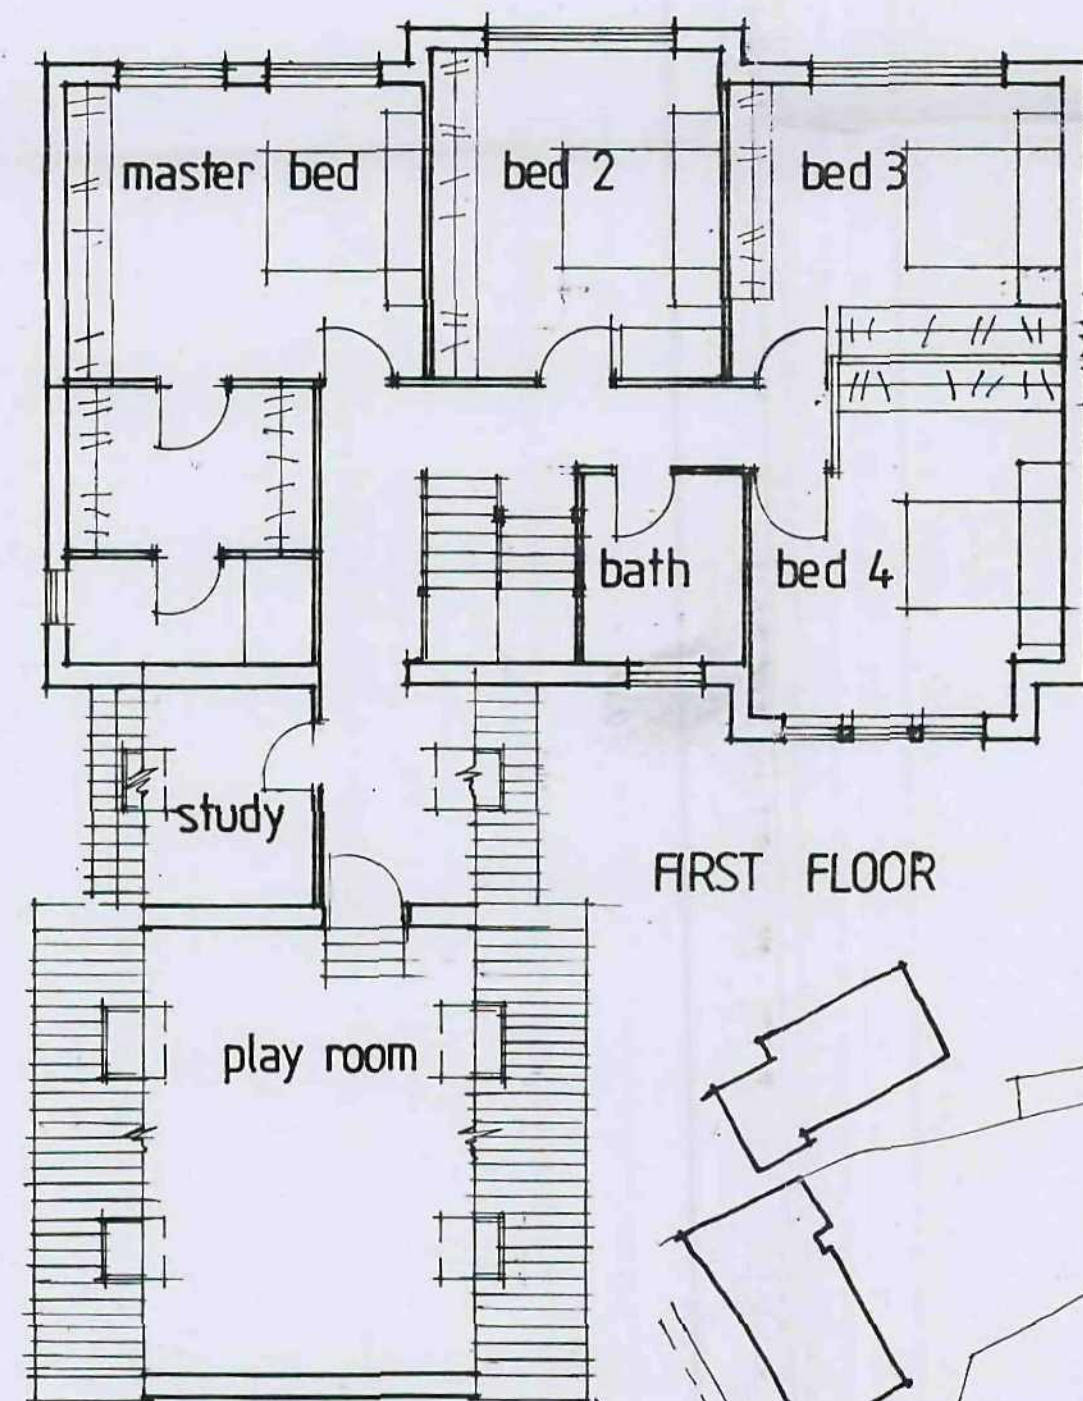


FIRST FLOOR

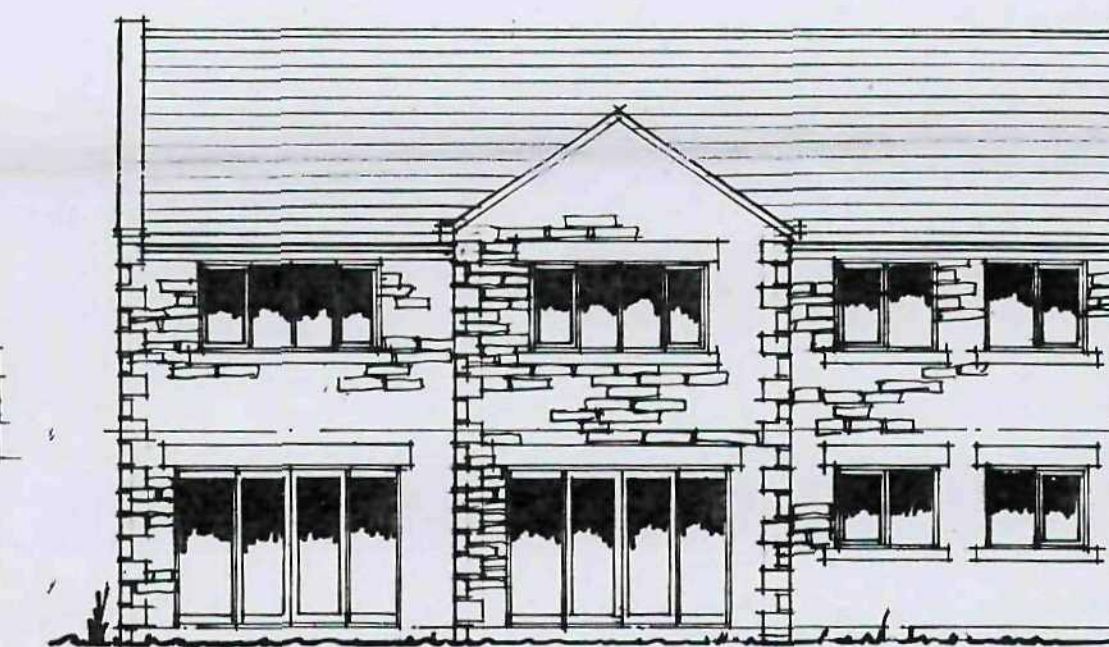

GARDEN ELEVATION [EAST]

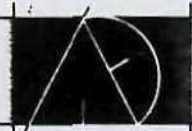

REV	DATE	AMENDMENT	
CLIENT MR + MRS R. BELL			
TITLE DETAILS OF DETACHED STONE HOUSE WITH GARAGES TO REPLACE DEMOLISHED BUNGALOW :- 18 LOW CUDWORTH GREEN CUDWORTH, BARNSELEY. S72 8B			
		P. Dimelow B.A. (hons) Dip Arch. M.A. Architectural Design and Planning Consultant	
		Ash Barn Finkle Street Wortley Sheffield.	
SCALE 1:100	DATE JUNE 2011	DRAWN P.D.	
DRAWING No.		REV.	
RBC - 611-1.			