

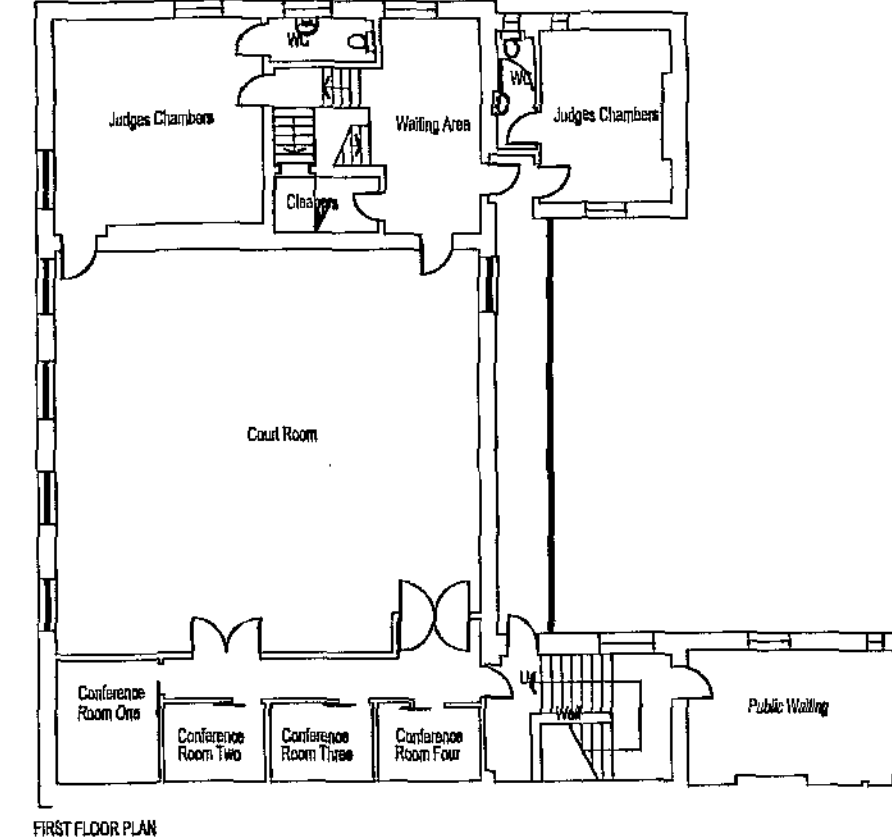
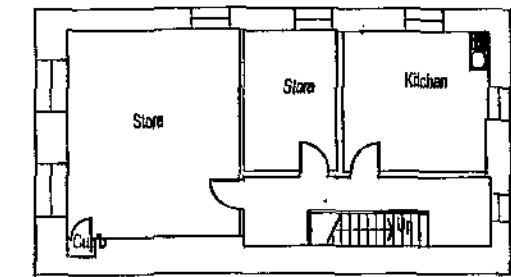
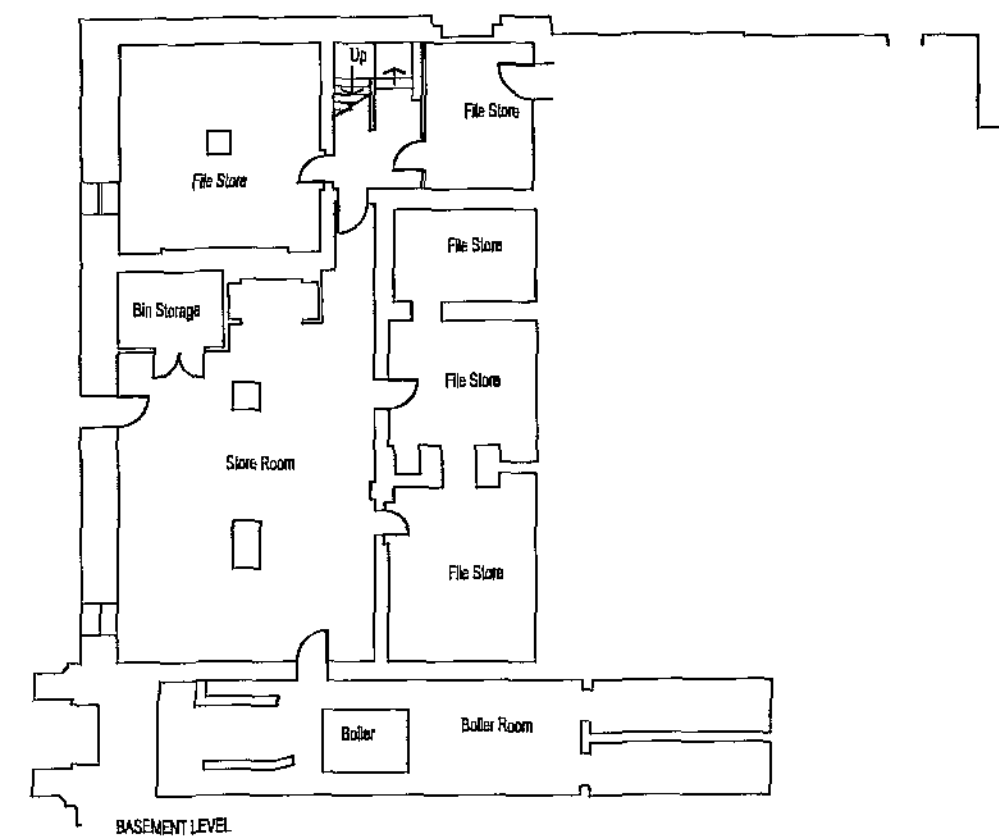


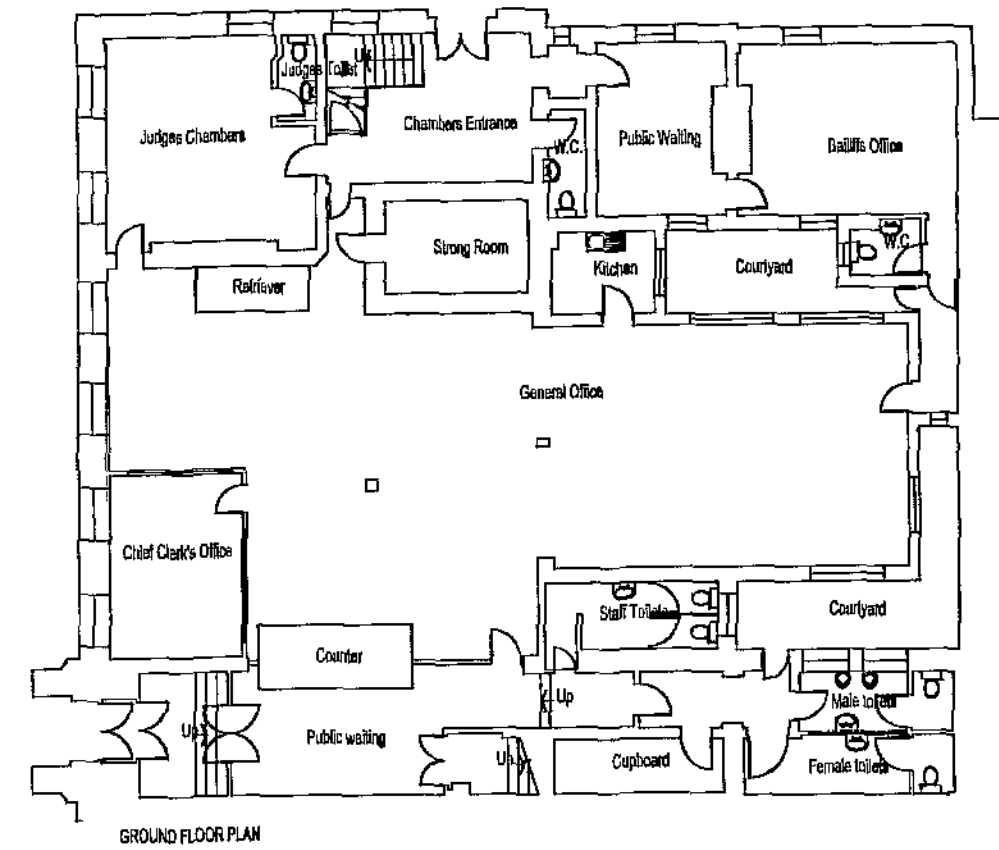

This drawing is copyright of NBDA Ltd and should not be reproduced without permission. Breachers shall not be held liable for any errors or omissions. All dimensions shall be checked on site.

Rev.	By	Date	Notes	Checked

 

Client Name: LIDDY SOLICITORS

Project Name: PROPOSED CONVERSION OF COURT ROOM INTO OFFICE

Drawn By: EXISTING FLOOR PLANS

NBDA
Northern Building Design Association Limited
Incorporated in Ireland - Design & Planning
The Old Church, Palmwood Street, Loughlin, Dublin 2, D02 8W
Telephone: 0185 075000 Fax: 0185 075000
Email: design@nbda.ie

1209VKL-002







1. THIS DRAWING AND THE DRAWINGS AND PARTS THEREIN ARE THE PROPERTY OF BARNESLEY BUILDERS-AN-INTERESTED ARCHITECTS AND MAY BE REPRODUCED IN WHOLE OR IN PART WITHOUT THE WRITTEN PERMISSION OF THE ARCHITECTS.
2. CONTRACTORS AND SUB-CONTRACTORS MUST CHECK AND AGREE ALL DIMENSIONS BEFORE PREPARING SHOP DRAWINGS OR COMMENCING WORK ON SITE.
3. CONTRACTORS ARE RESPONSIBLE FOR INFORMING THE ARCHITECT OF ANY DISCREPANCIES OR OMISSIONS IN THE DRAWINGS OR SPECIFICATIONS BEFORE THE COMMENCEMENT OF WORK.
4. ANY DISCREPANCIES OR OMISSIONS MUST BE REPORTED TO THE ARCHITECT IMMEDIATELY UPON DISCOVERY.





Notes.

Date	Suffix	Description

Date	Suffix	Description

Project: FORMER COUNTY COURT BUILDING 12 REGENTS STREET, BARNESLEY		Client: LUDY'S SOLUTIONS
Drawing Title: FIXED FURNITURE REMOVED PLAN		Date: MARCH 2012
Scale: 1:100 @A1		Dwg. No. 01
Rev. 01		

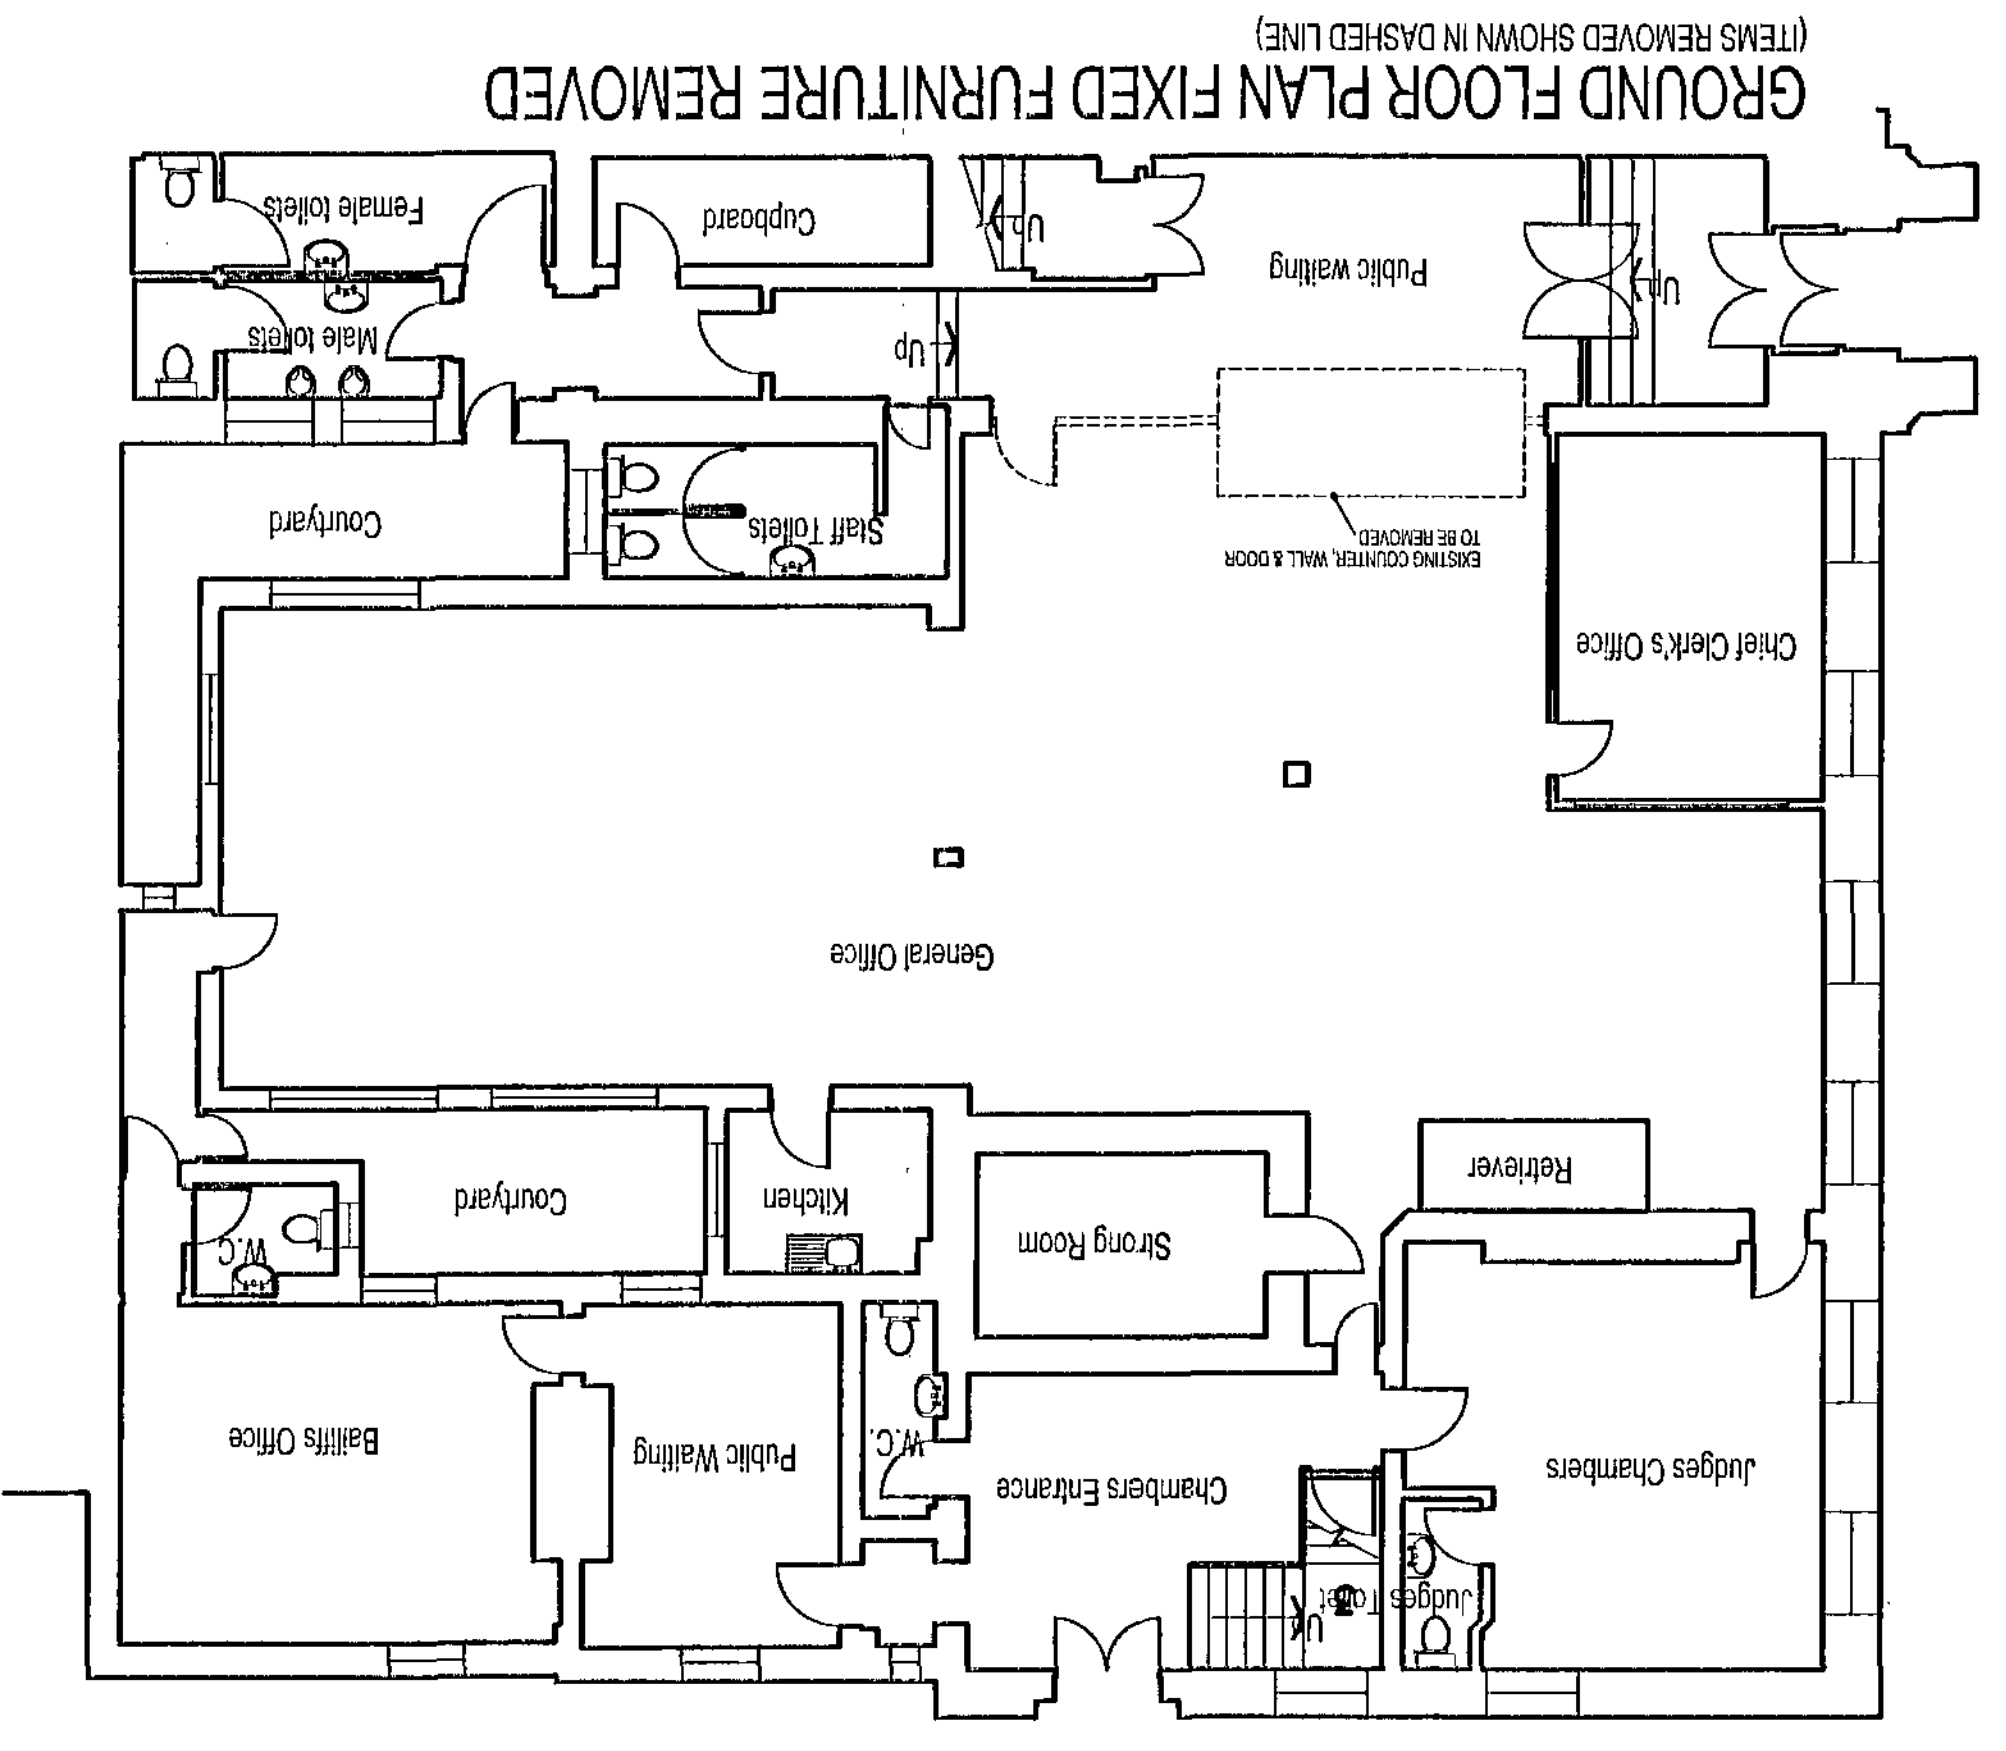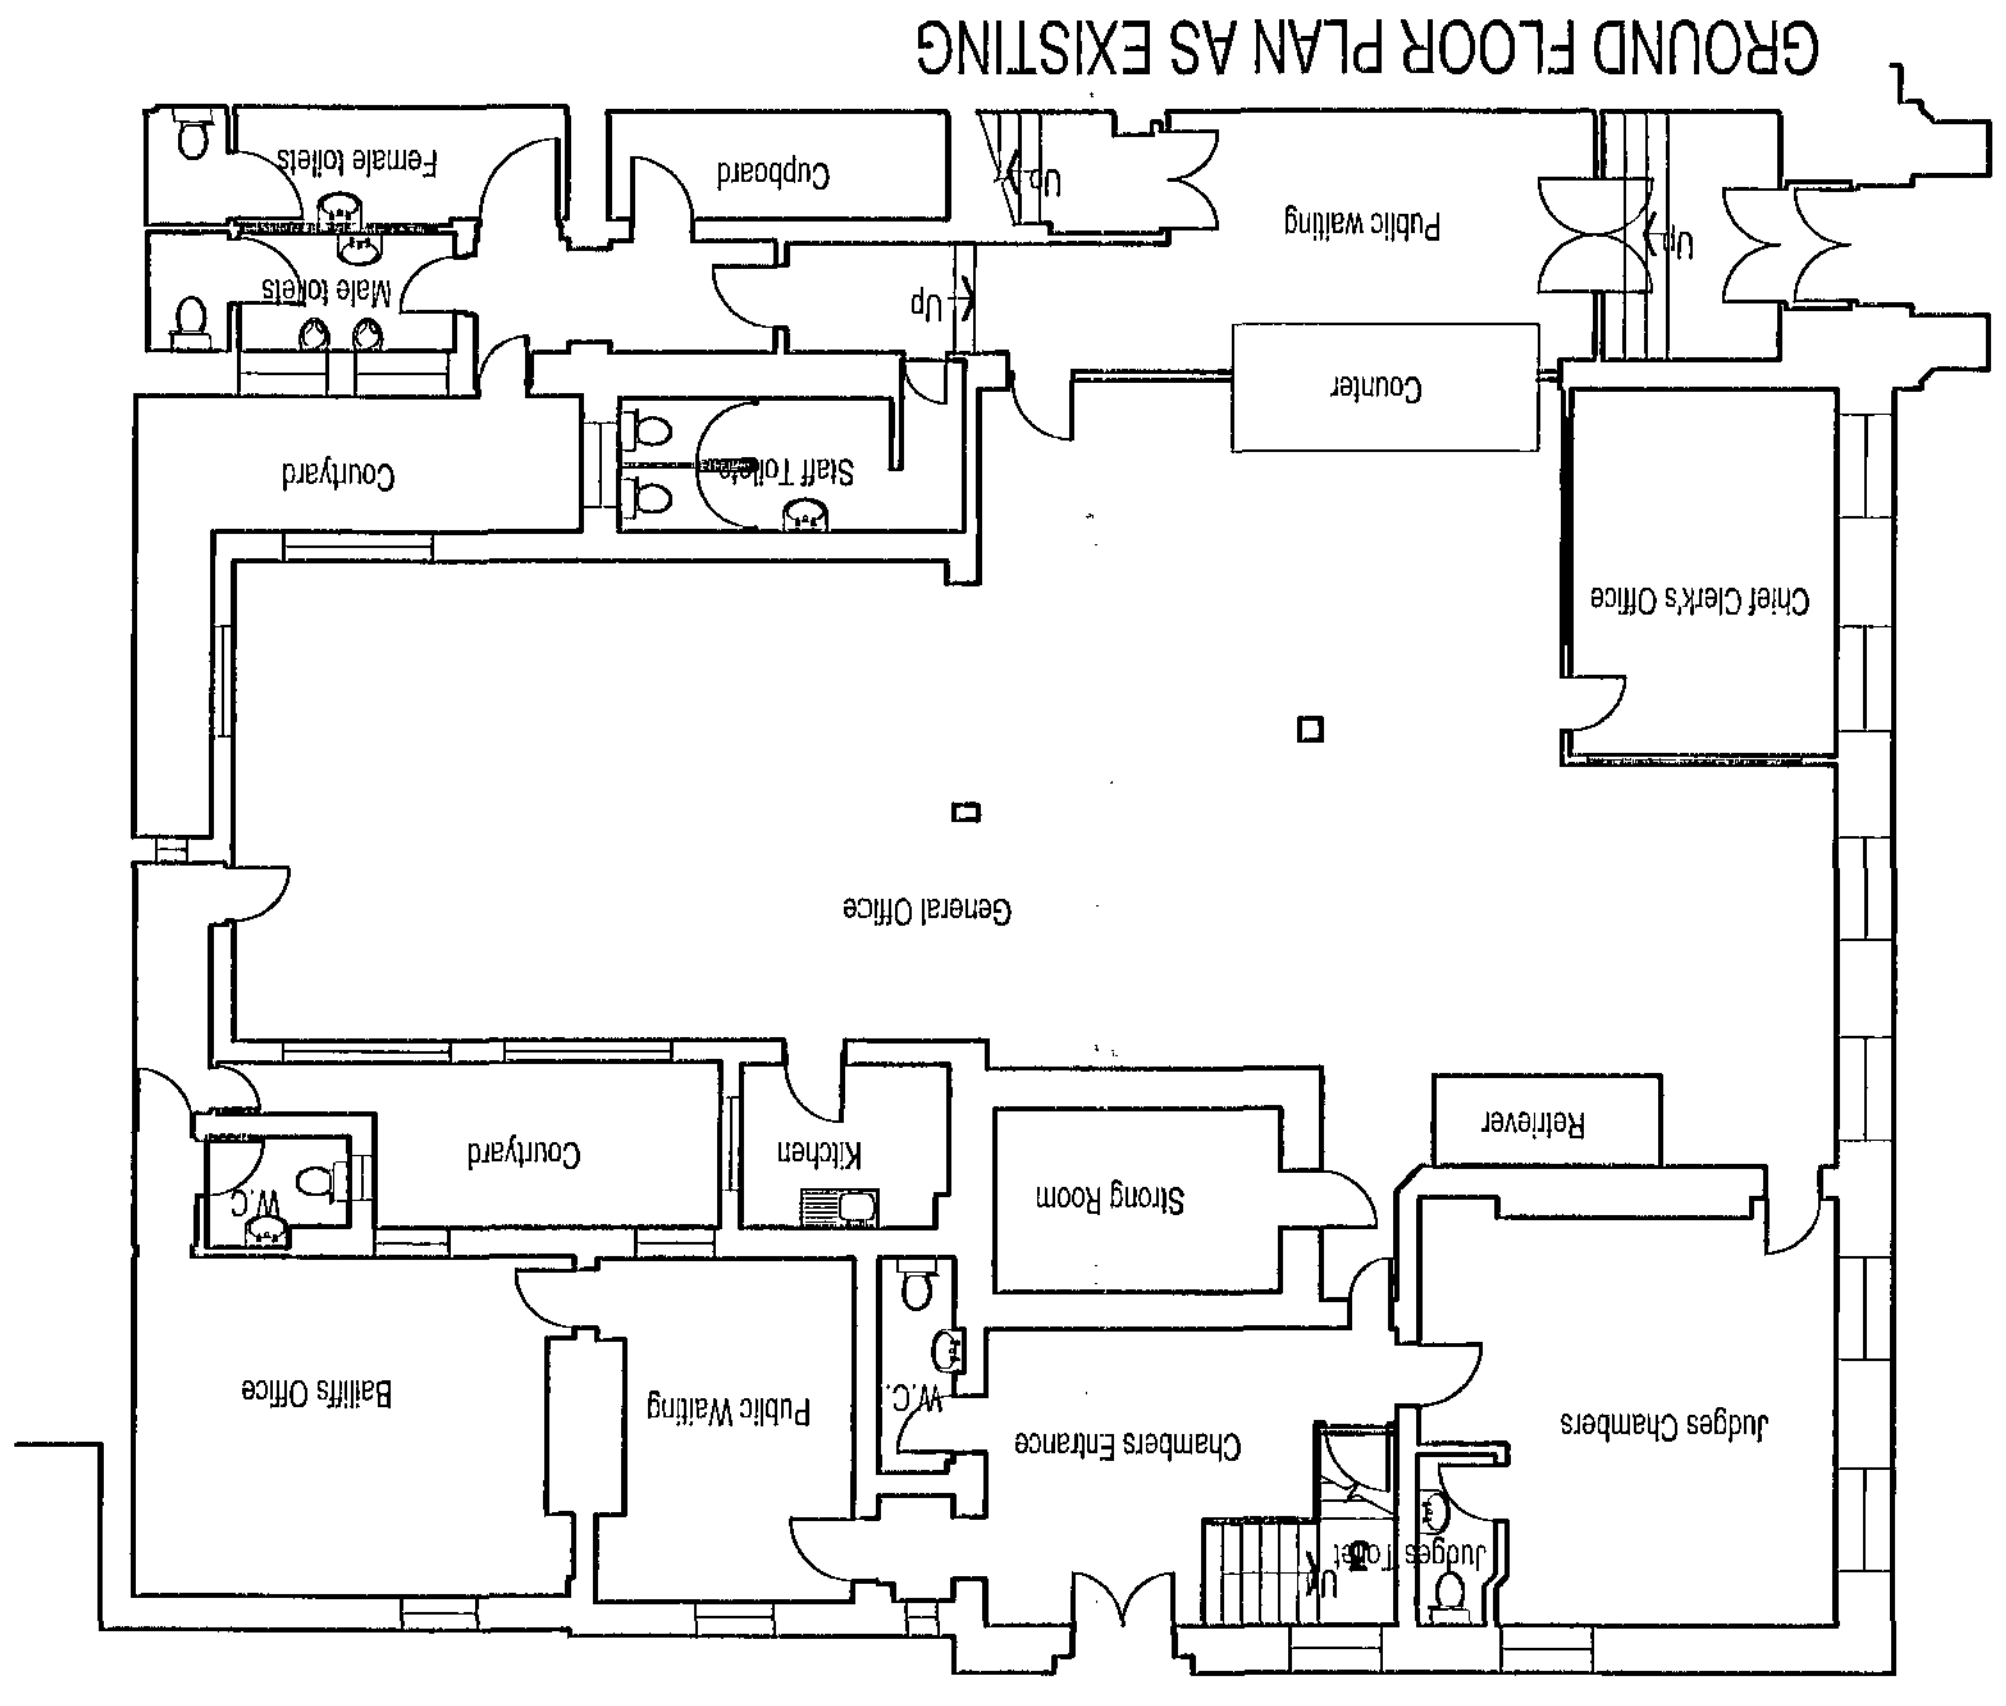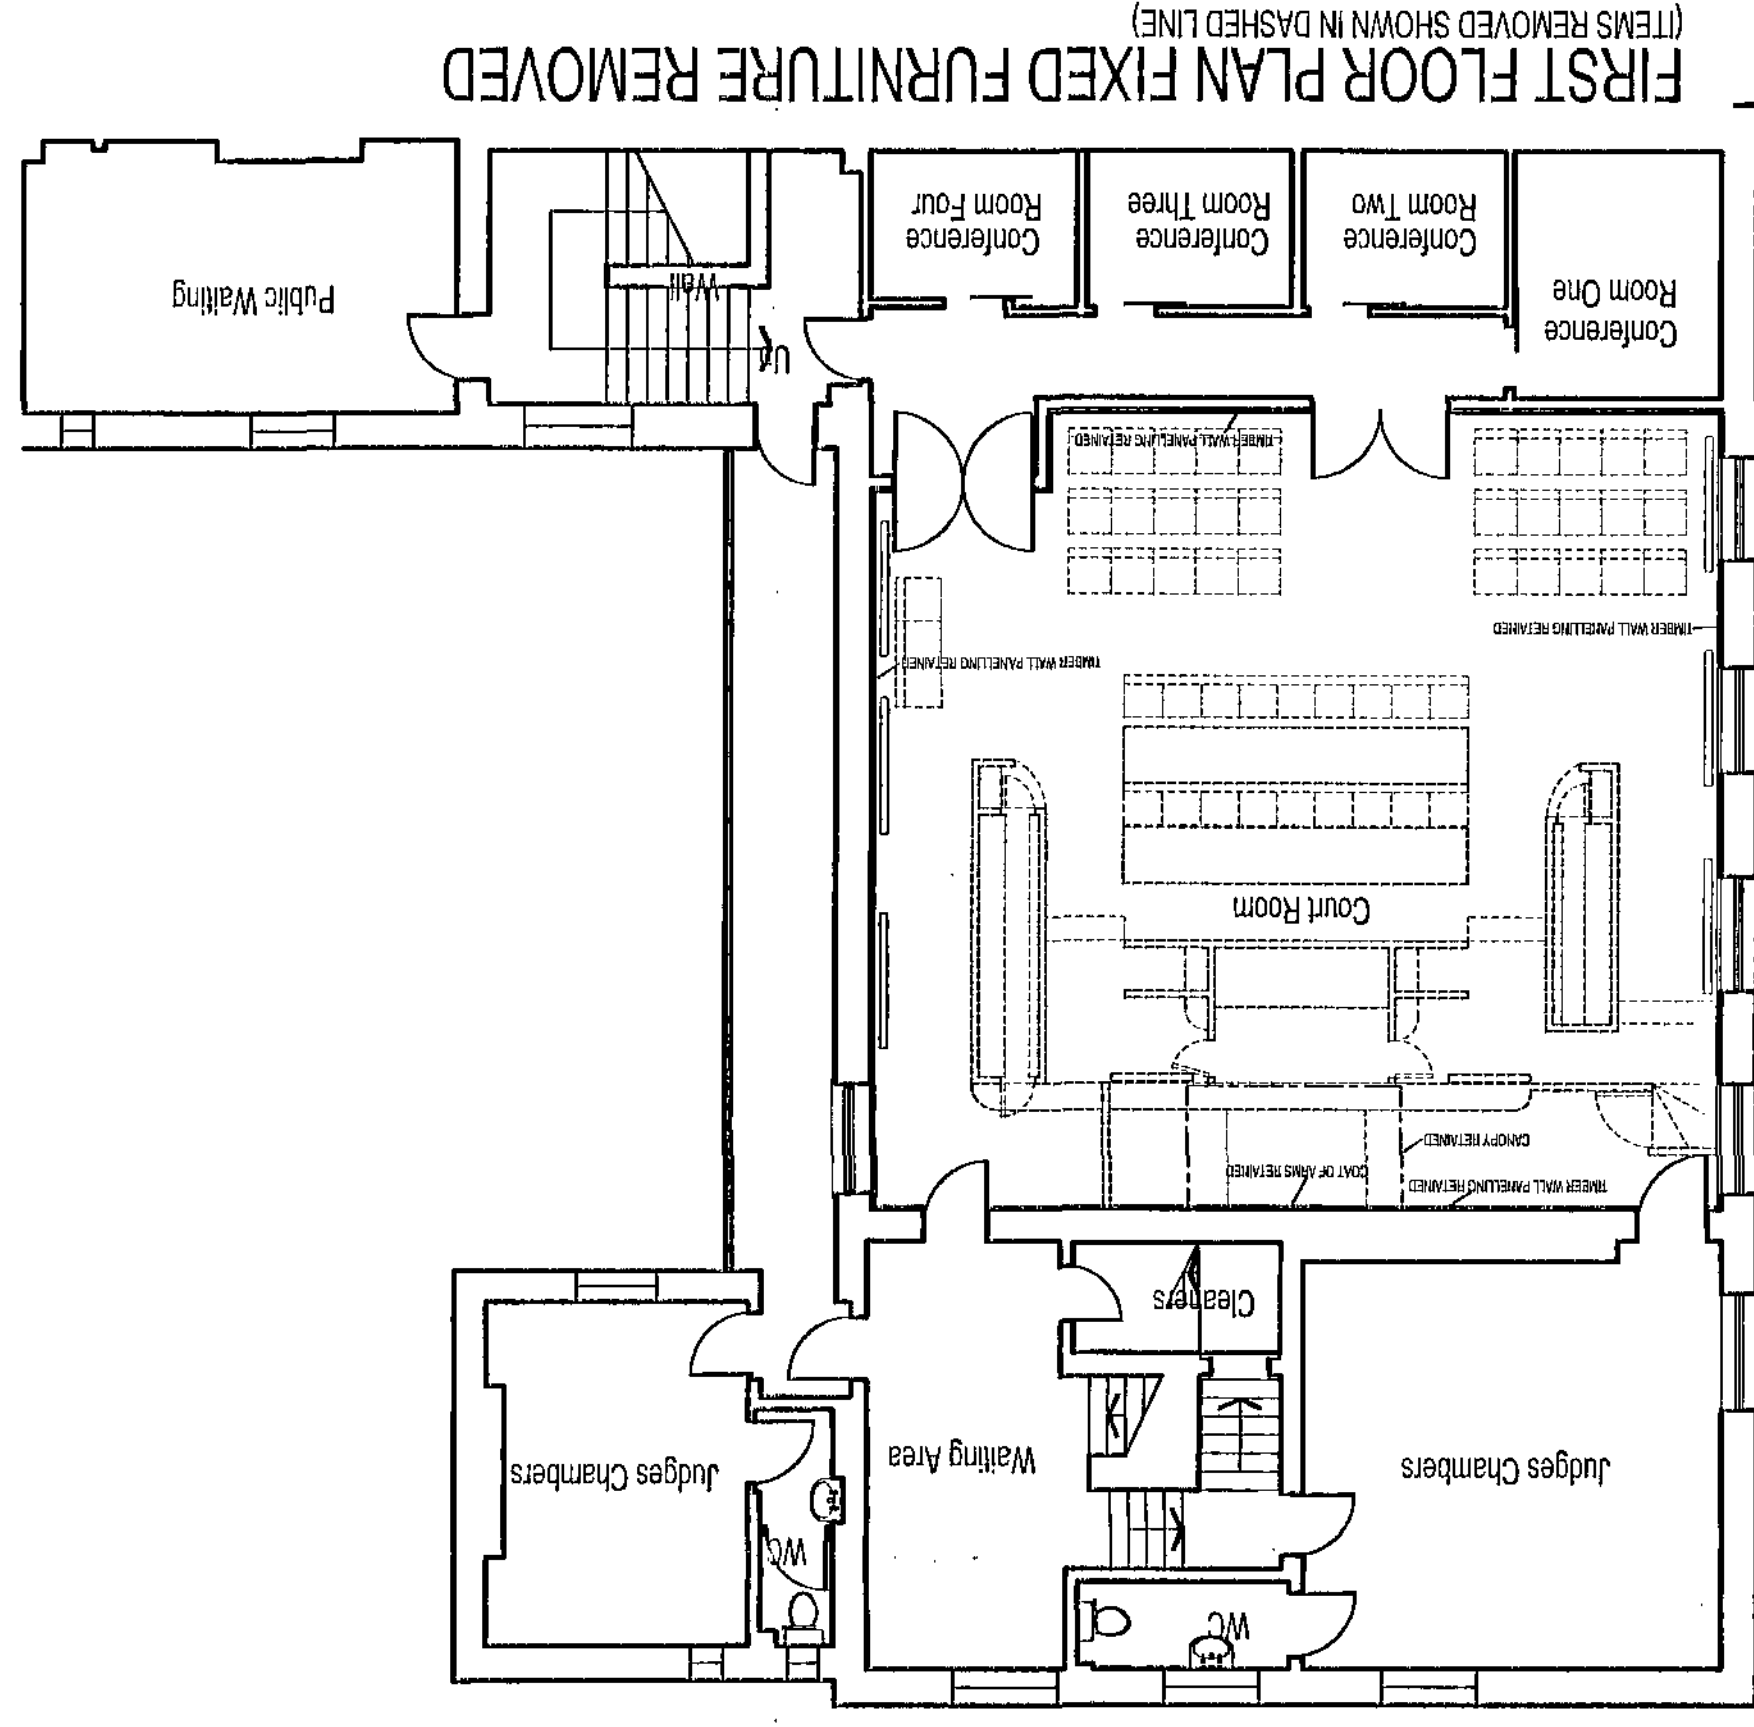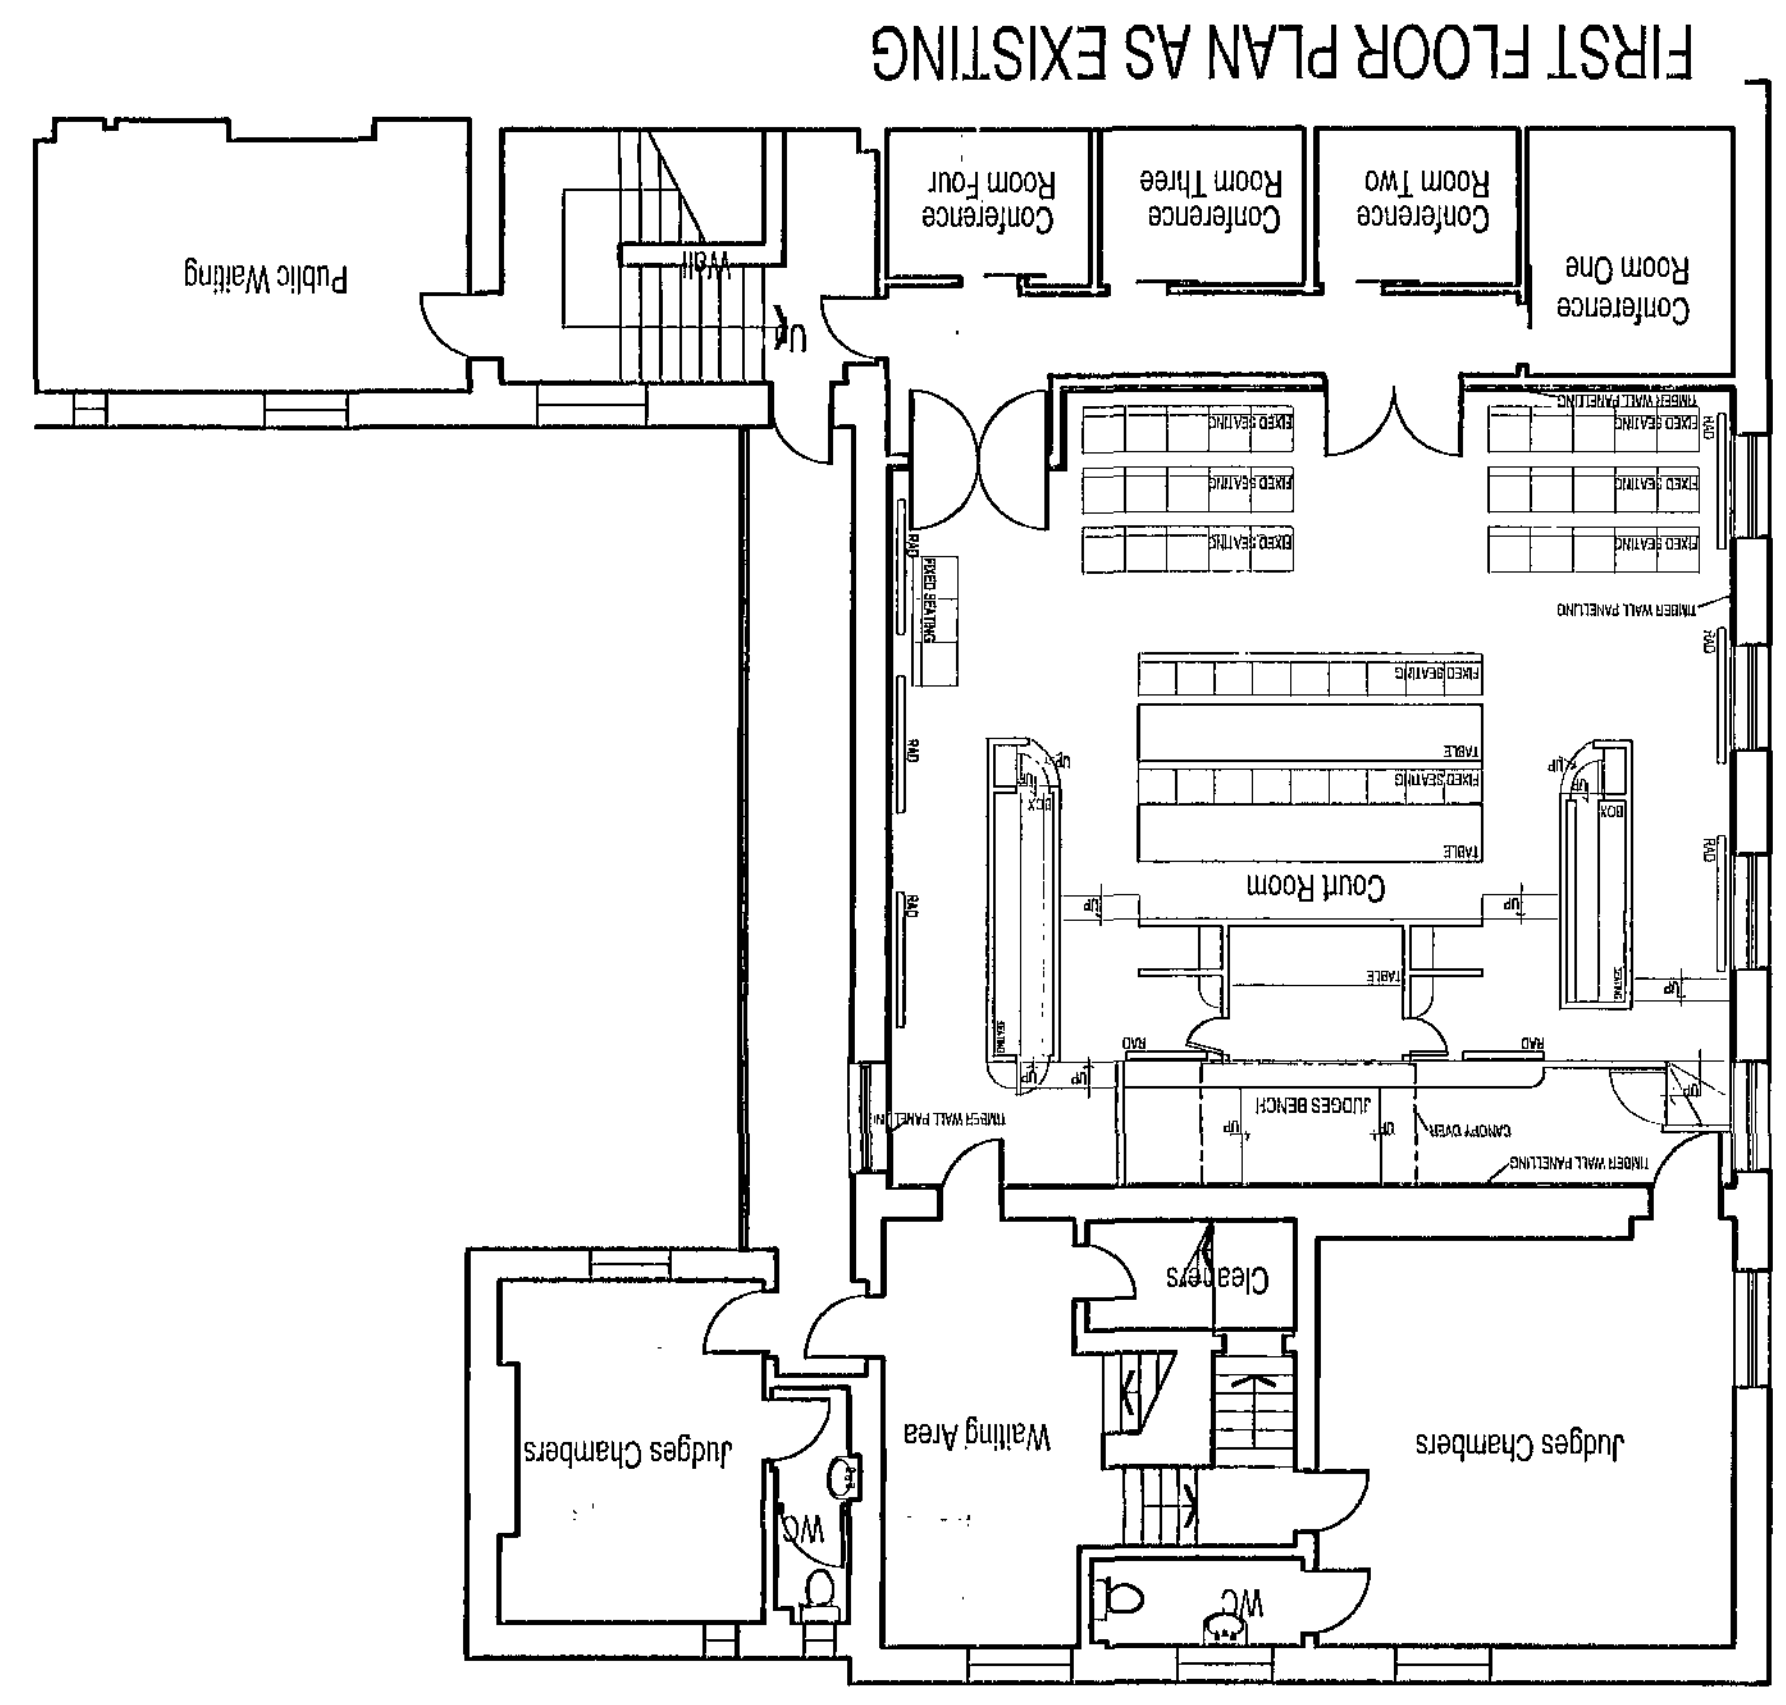

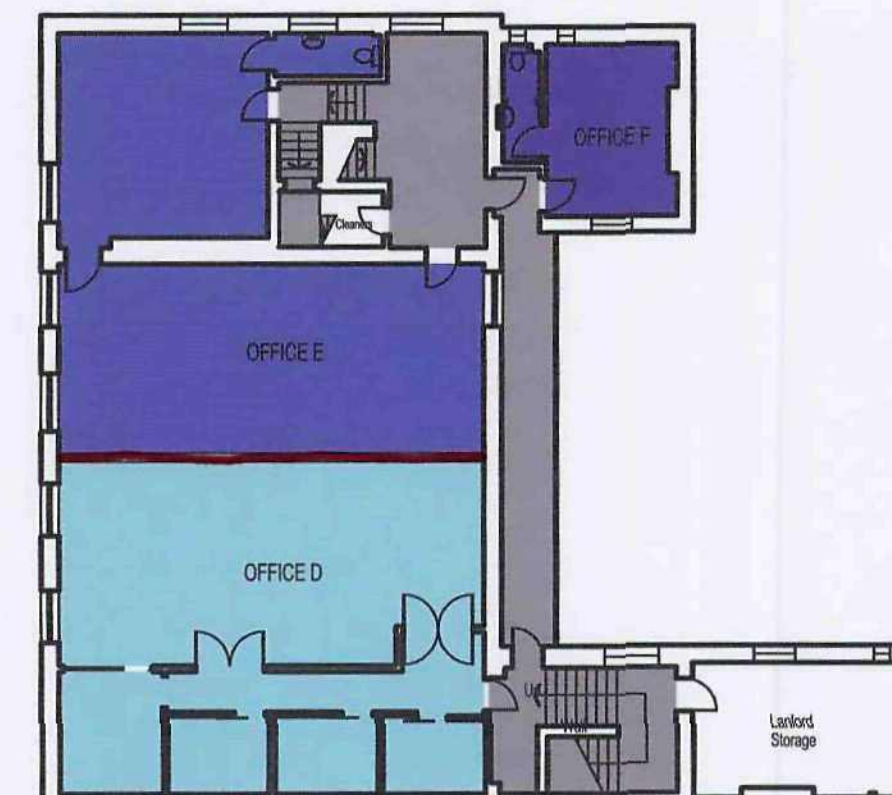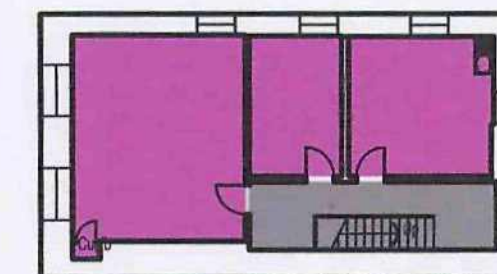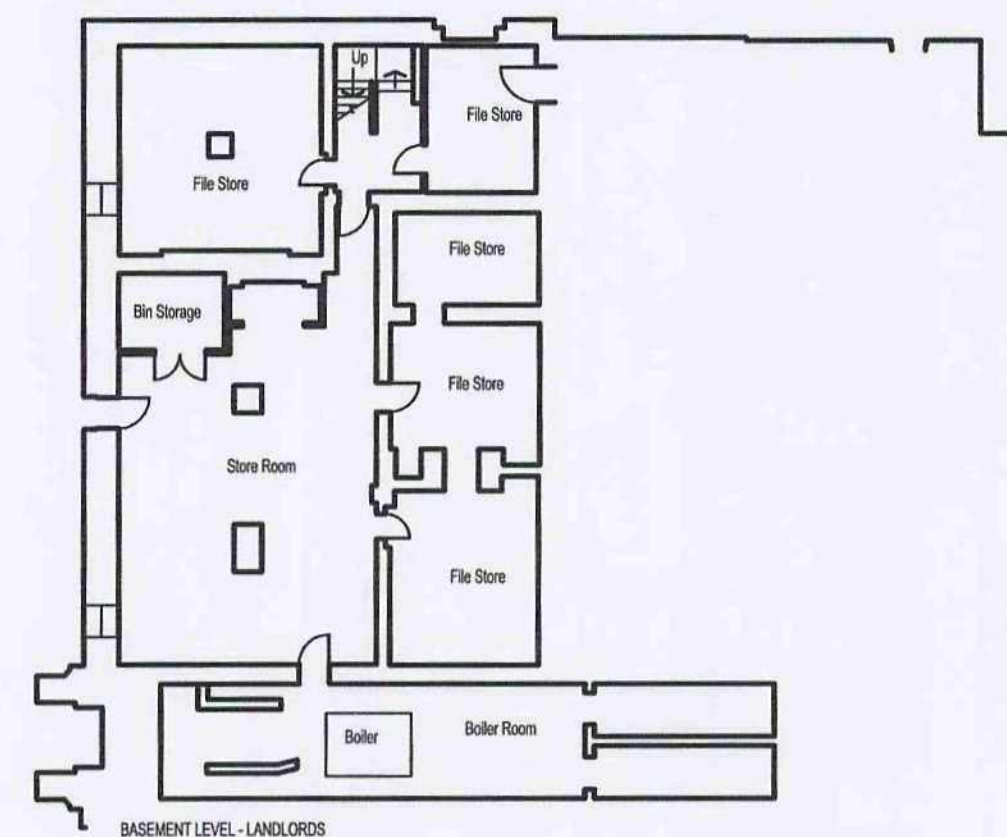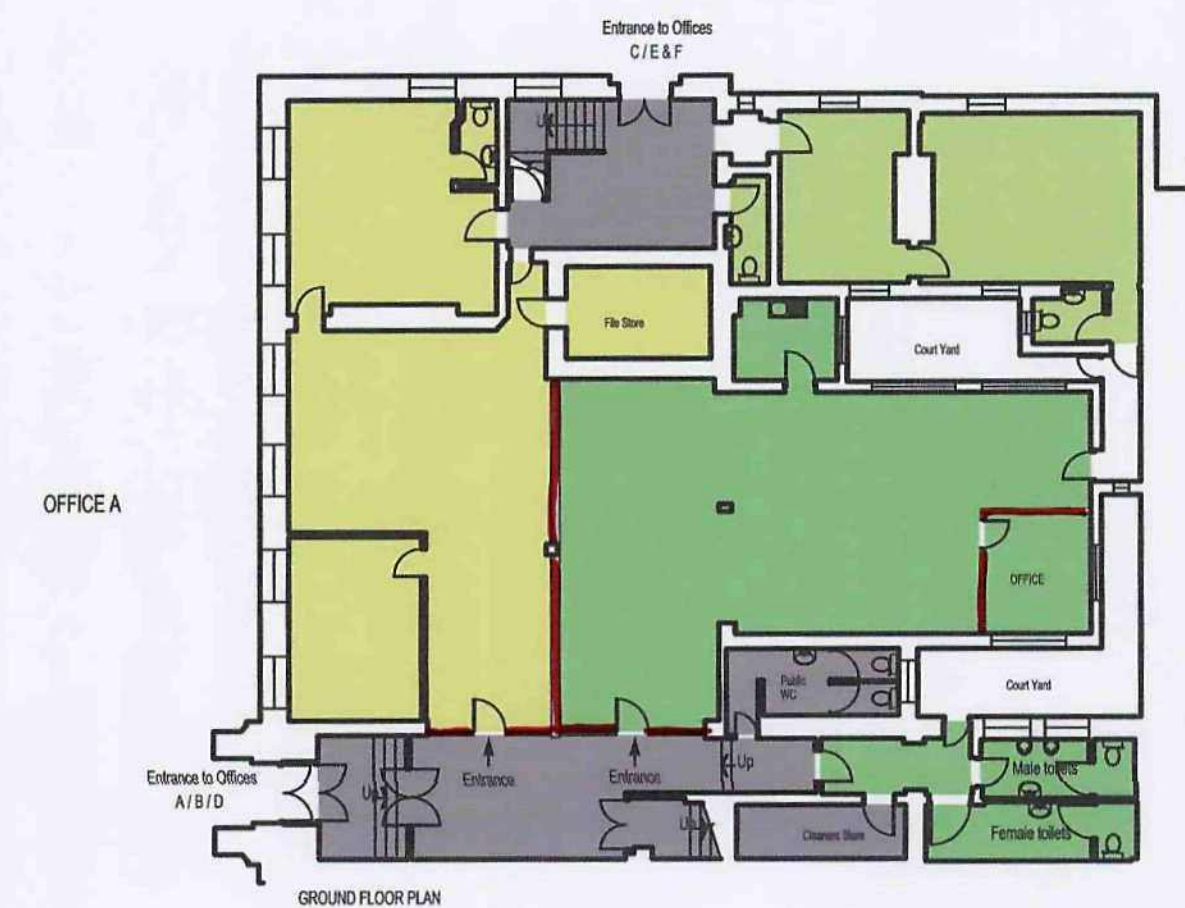

- OFFICE - 1
- OFFICE - 2
- OFFICE - 3
- OFFICE - 4
- OFFICE - 5
- OFFICE - 6
- OFFICE - 7
- SHARED CIRCULATION SPACE
- LANDLORDS
- NEW PARTITION



Client Name: LIDDY SOLICITORS

Project Name: PROPOSED CONVERSION OF COURT ROOM INTO OFFICE

Dwg Title: PROPOSED FLOOR PLANS

NBDA
Northern Building Design Associates Limited
Architects - Interior Design - Planning
The Old Church, Palmerston Street, Belper, Derbyshire, S10 5PW
Telephone: 01825 575555 Fax: 01825 576506
Email: design@nbda-architects.co.uk

Drawn: C.T.	Scale: 1:200	Rev: 003	Dwg No: 1209KL-010
-------------	--------------	----------	--------------------

This drawing is copyright of NBDA Ltd and should not be reproduced without permission. Dimensions should not be scaled off this drawing. All dimensions should be checked on site.

Rev	By	Date	Notes	Checked