




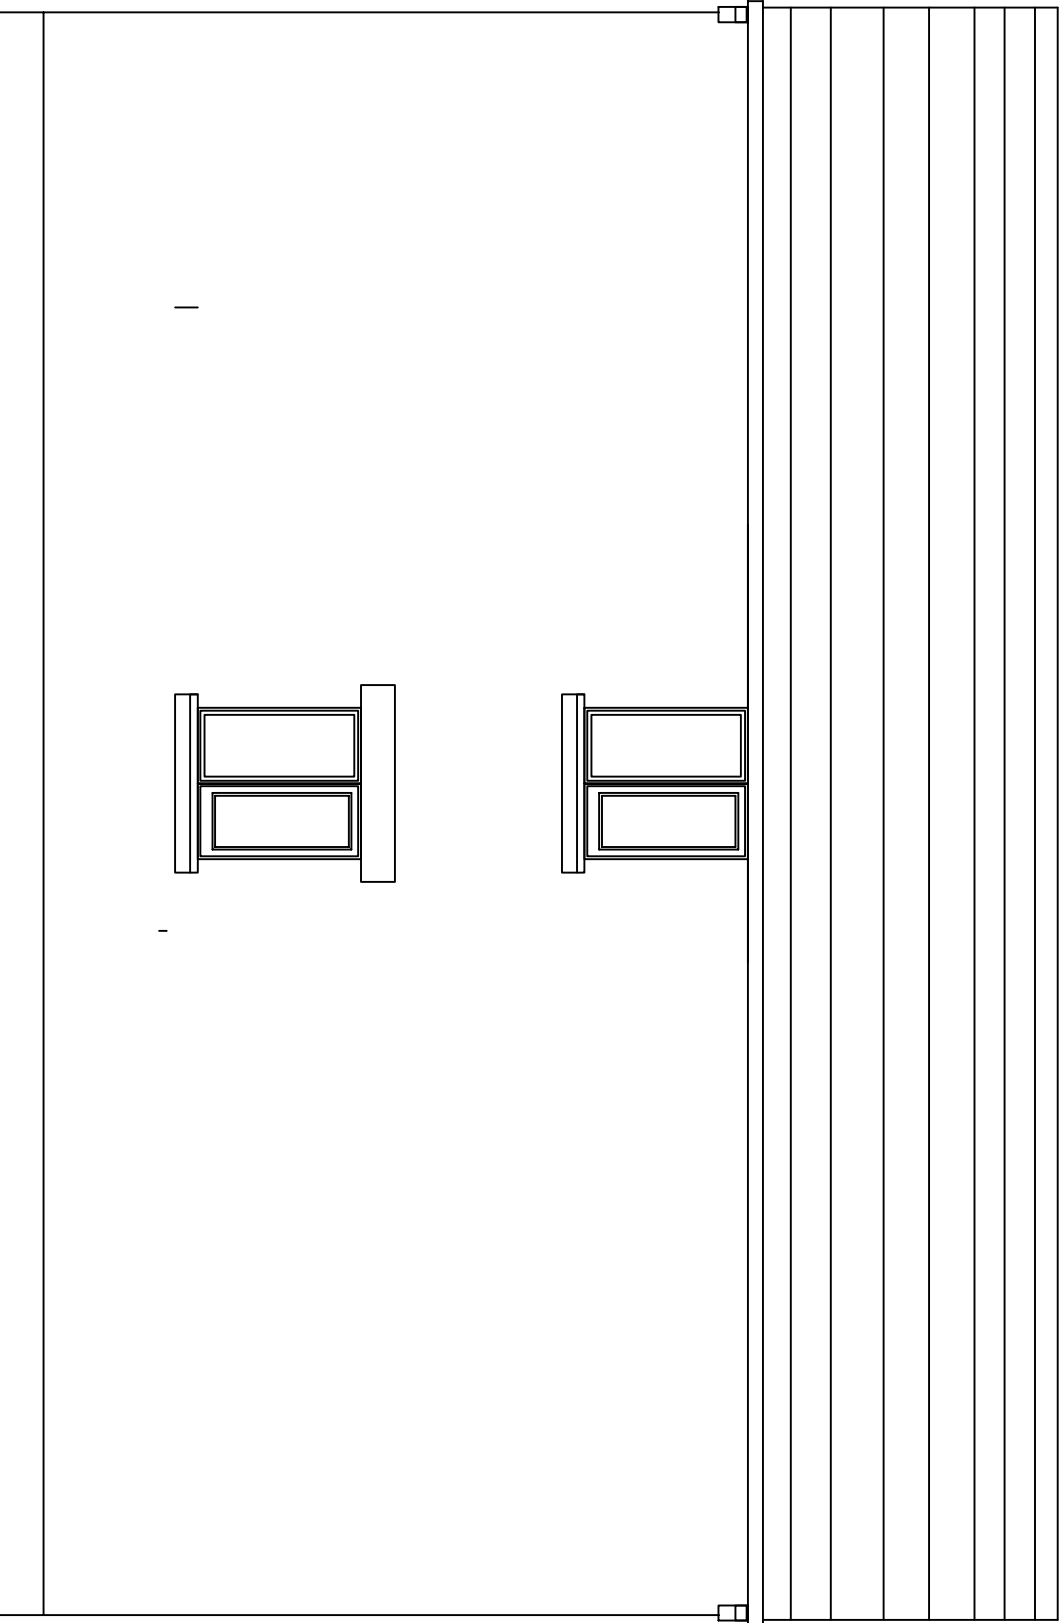


rear elevation

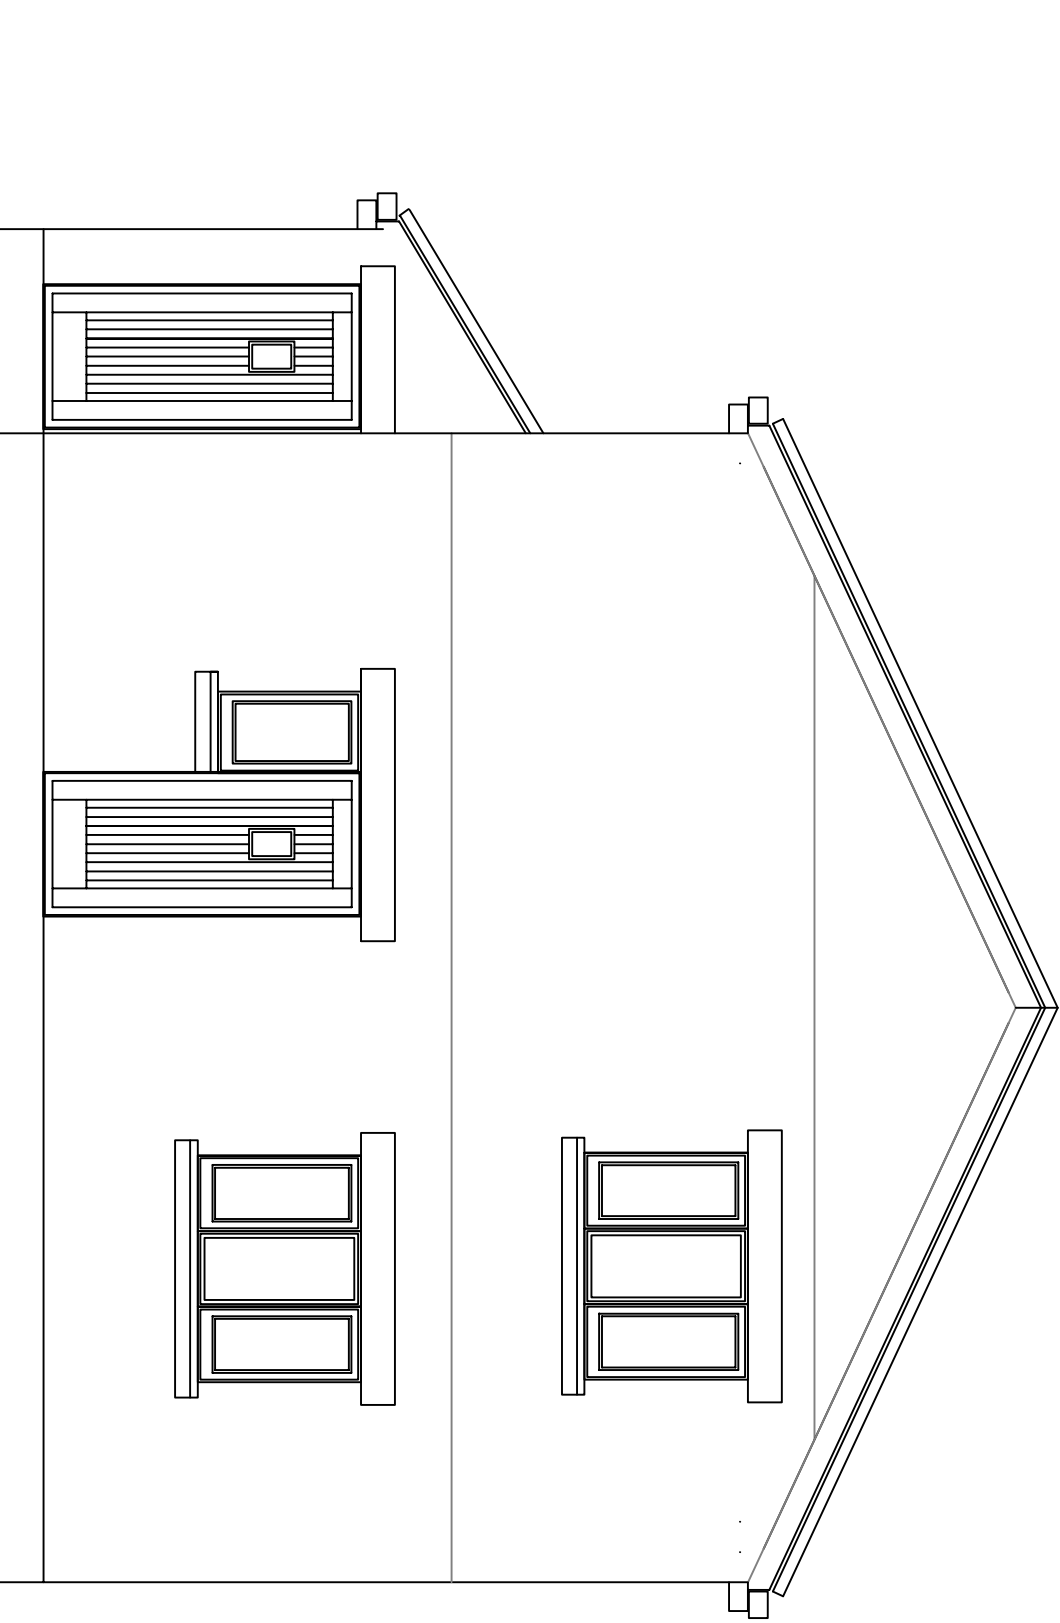

right hand elevation

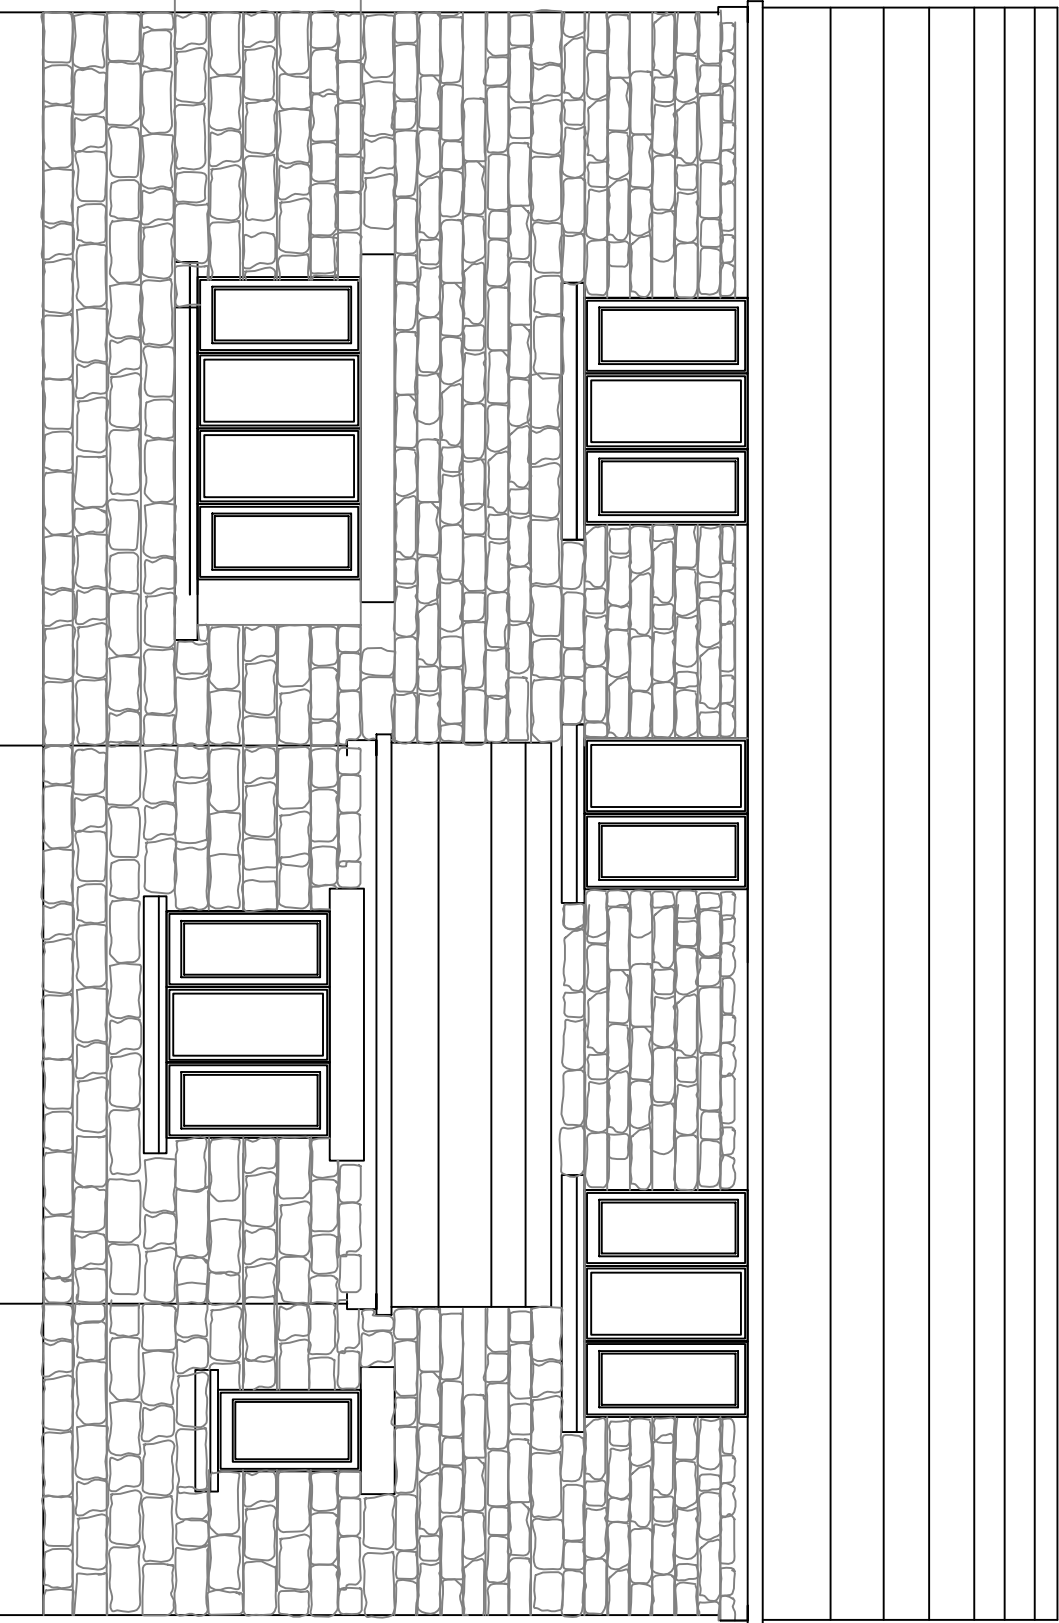


front elevation

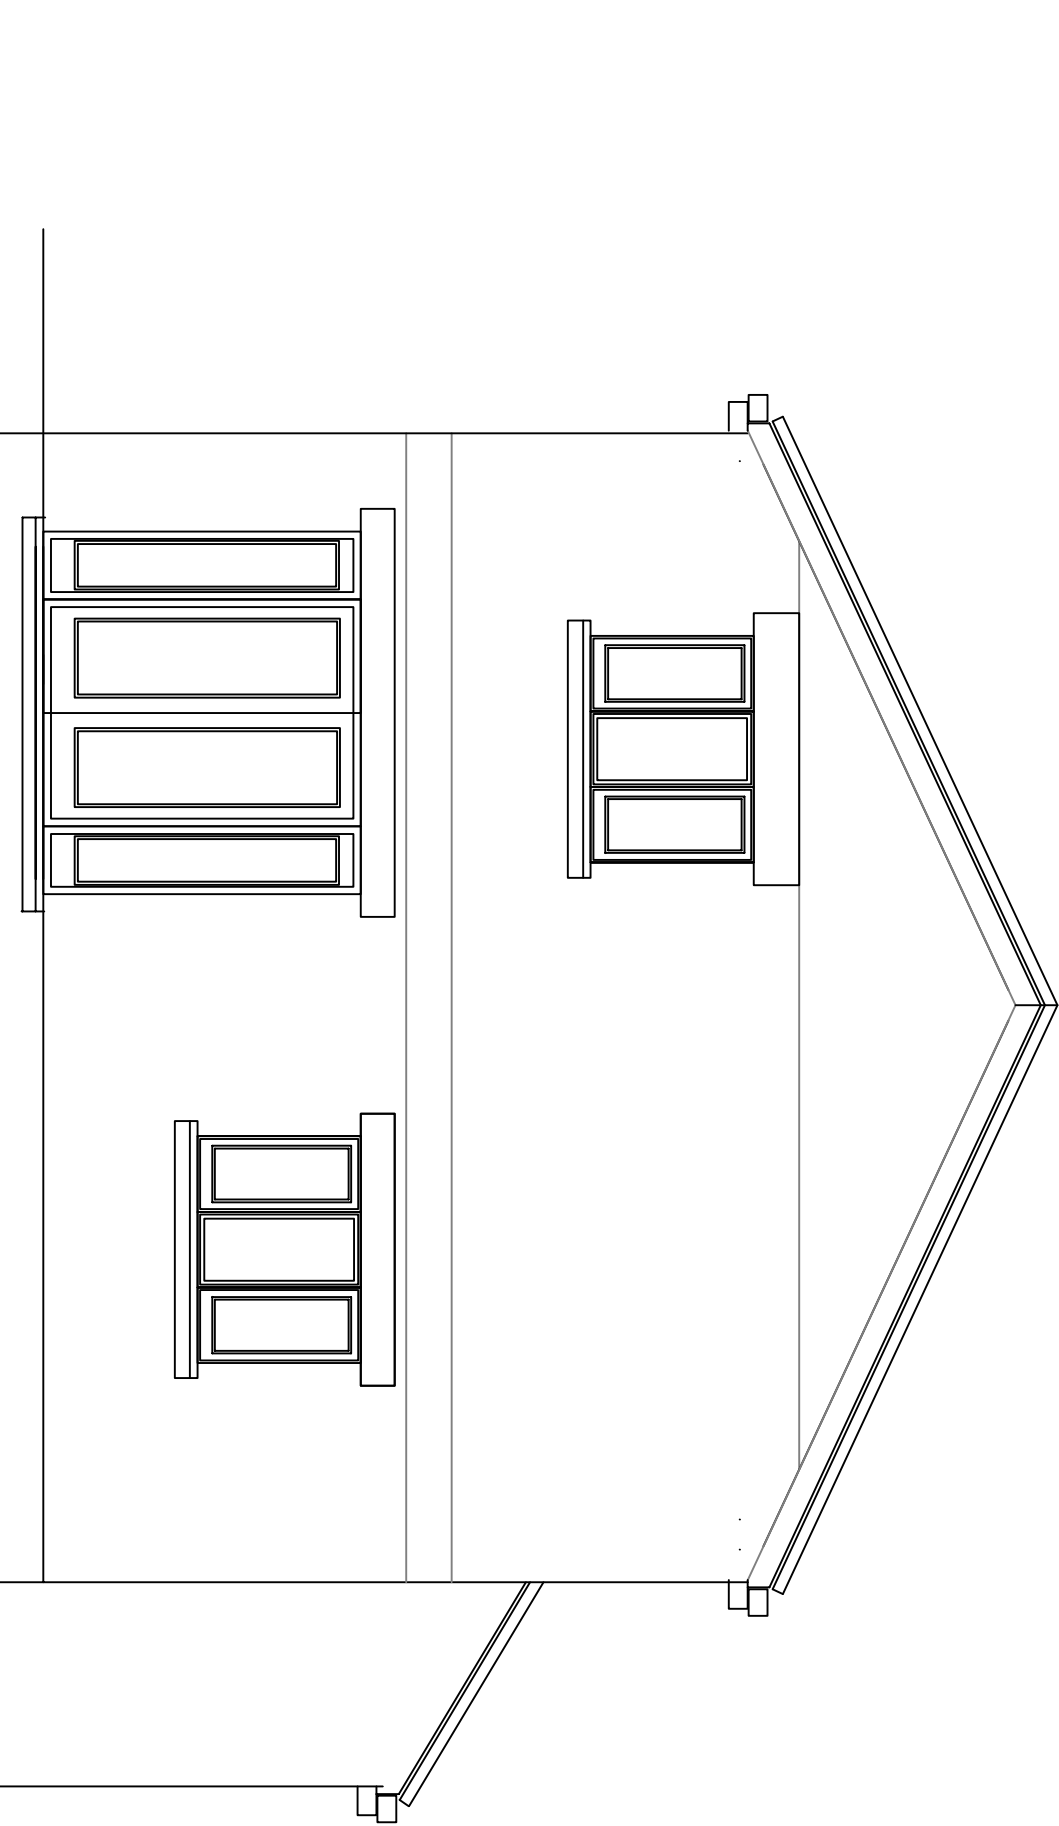

left hand elevation

Scale 1:50
When printed at A1

 

©William Oatle
DO NOT SCALE

WILLIAM O'SHITT FCIOB	
Building Surveyor &	
Chartered Builder	
541 Dalside	
Dunstruth, WF12 0PJ	
e-mail: bill@williamosd.com	
Tel: 07966 517759	
Fax: 07966 517759	
Title: ACC Plant Services	
Proposed development	
at Common Road	
Brierley	
Proposed House	
Elevations	
WO	Dwg No WO.025.04
Oct 09	Scale: 1:50 at A1