
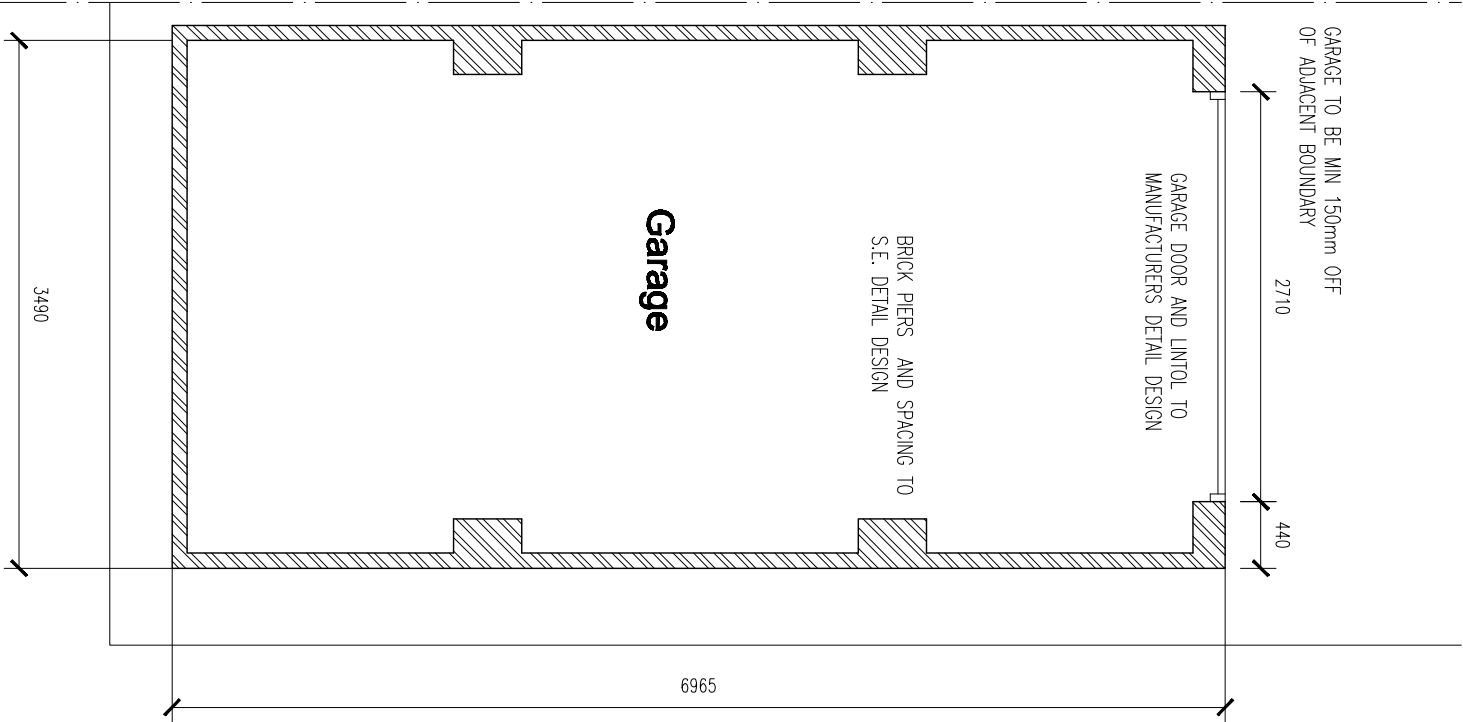


 



ROOF:
SLATE EFFECT ROOF TILES.
TILE BATTENS OF SIZE & GAUGE TO SUIT TILE
MANUF'S RECOMMENDATIONS.
BREATHABLE SARKING MEMBRANE.
ROOF TRUSS TO SPECIALIST MANUF'S DESIGN & DETAIL.

EXTERNAL WALLS:
100mm BRICKWORK TO MATCH EXISTING DWELLING

GROUND FLOOR:
65mm SCREED LAID TO FALL ON
MIN 150mm REINFORCED CONCRETE SLAB TO
ENGINEERS DETAIL ON
1200 GAUGE DPM LAPPED & TAPED TO DPC'S TO
PROVIDE RADON PROTECTION ON
MIN 25mm SAND BLINDING ON
MIN 150mm WELL COMPACTED HARDCORE.


FOUNDATIONS (INDICATIVE) -
BUILDING INSPECTOR TO BE
CONSULTED ON SITE AND
FOUNDATIONS TO STRUCTURAL ENGR'S
DESIGN & DETAIL IF REQUIRED BY
BUILDING CONTROL

GARAGE SECTION 1:50

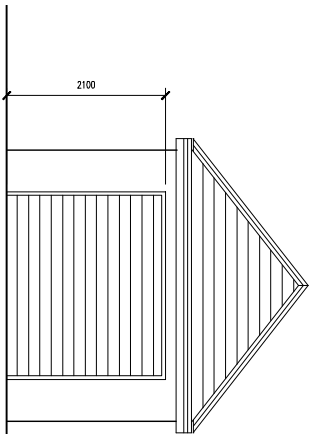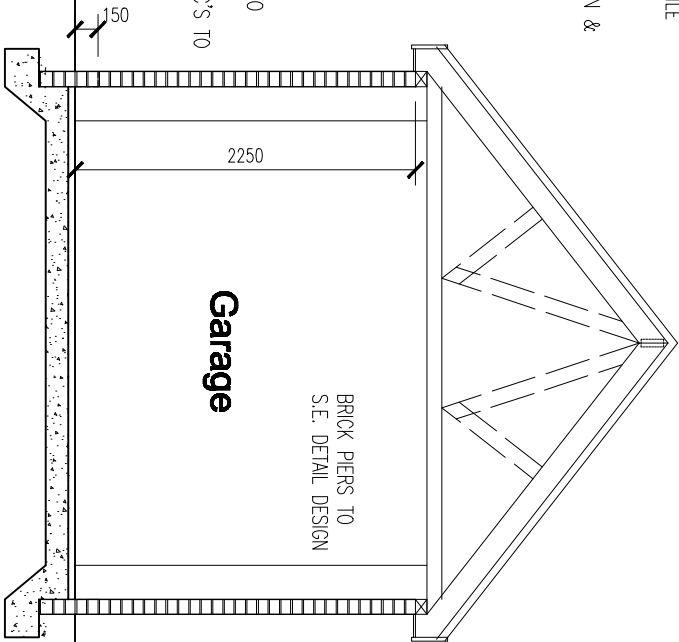

PROPOSED GARAGE FRONT ELEVATION

SCALE 1:100

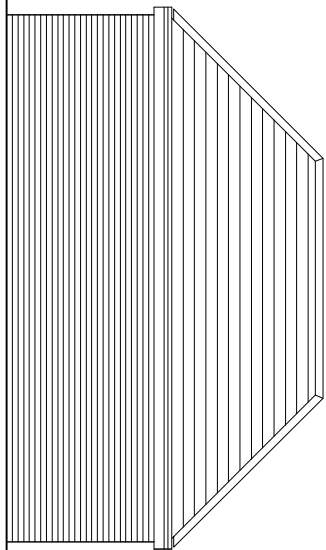

PROPOSED GARAGE SIDE ELEVATION

SCALE 1:100

Mr Graham Thornton
24 Honeywell Place
Bundaberg
S

DRAWN	CHECKED	DATE	SCALE	REVISION
LI	-	10/2008	1:100	A

Client	GRAHAM THORNTON
Job	HONEYWELL PLACE
Title	SITEPLAN
Dwg. No.	BR-SITE_SHEET

© COPYRIGHT EXISTS ON THE DESIGN AND INFORMATION SHOWN ON THIS DRAWING
The Contractor must verify all dimensions on site before making any drawings
or commencing work of any kind. No dimensions to be scaled from this drawing.
Architect to be notified of any discrepancies in dimensions immediately.

GARAGE PLAN 1:50