

**APPENDIX B
DRAWINGS**



Reproduced from Sheet 110 Sheffield and Huddersfield Area OS Landranger map 1:50,000 scale by permission of Ordnance Survey® on behalf of The Controller of Her Majesty's Stationary Office. © Crown copyright. All rights reserved. Licence number 100011718.




ENCIA HOUSE
AUDLEY LANE
WETHERBY
LS22 7ND
TEL: 01937 589955
FAX: 01937 589944

**HASLAM HOMES
LIMITED**

**LESLIE ROAD,
BARNSELY**

**SITE LOCATION
PLAN**


LG	14.4.08
ASw	14.4.08
FOR COMMENT ☐	DRAFT ☐
FOR APPROVAL ☐	FINAL ☒
1:50,000	A4
9507/1	A

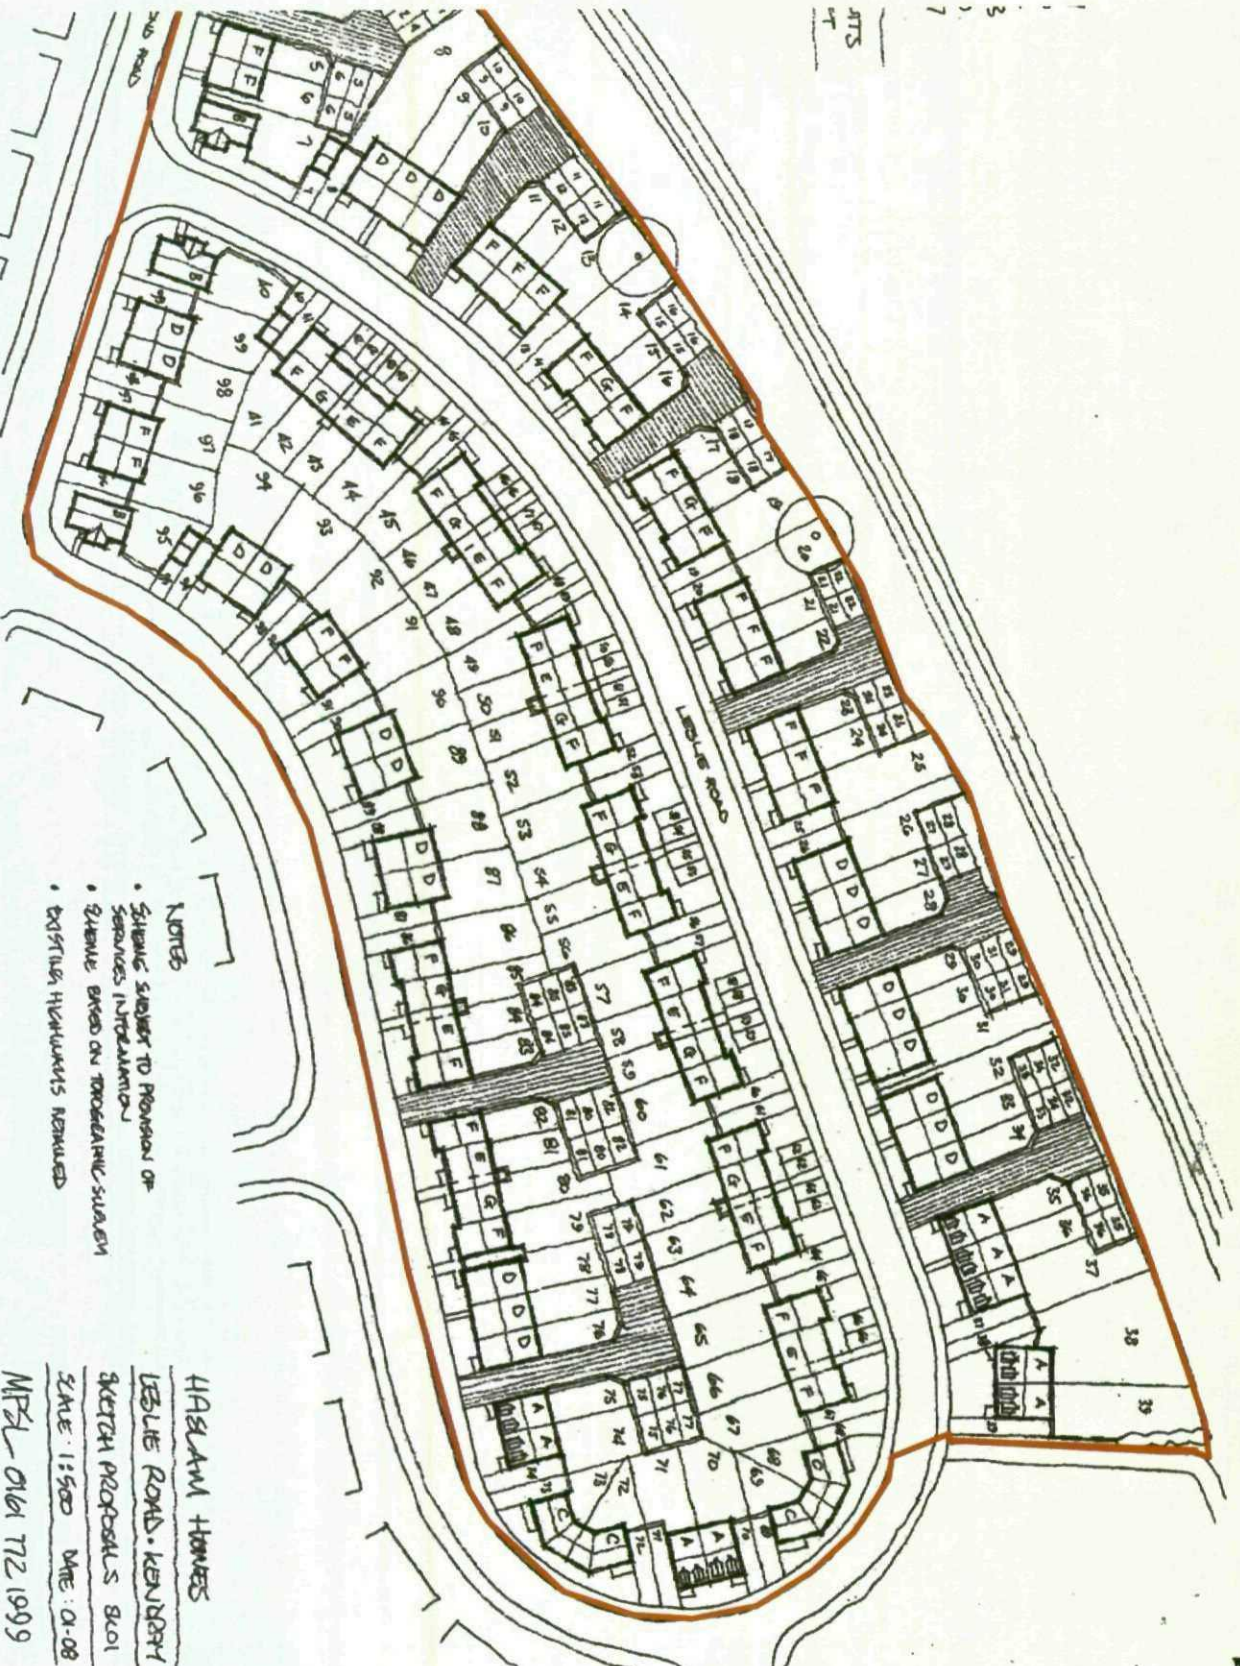


HASLAM HOI

LESLIE ROAD


PROPOSED S

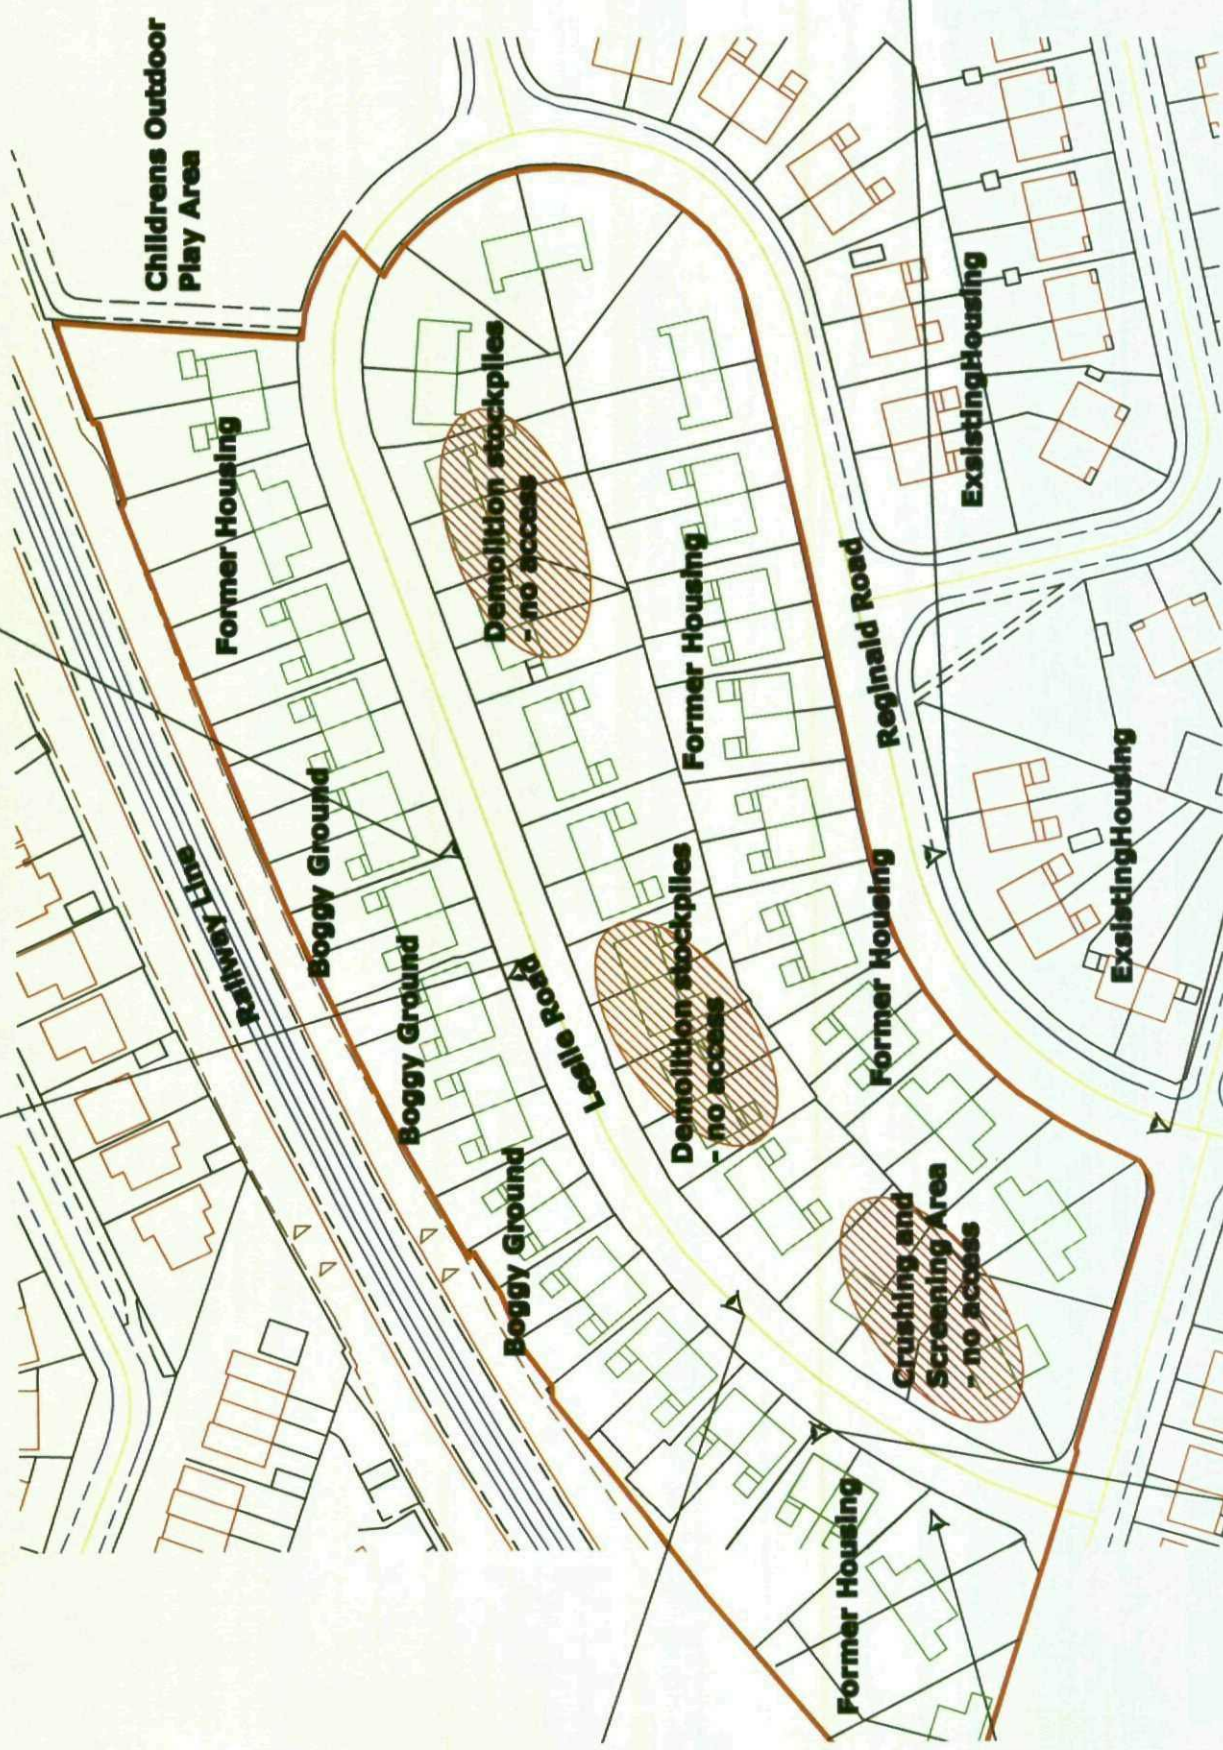

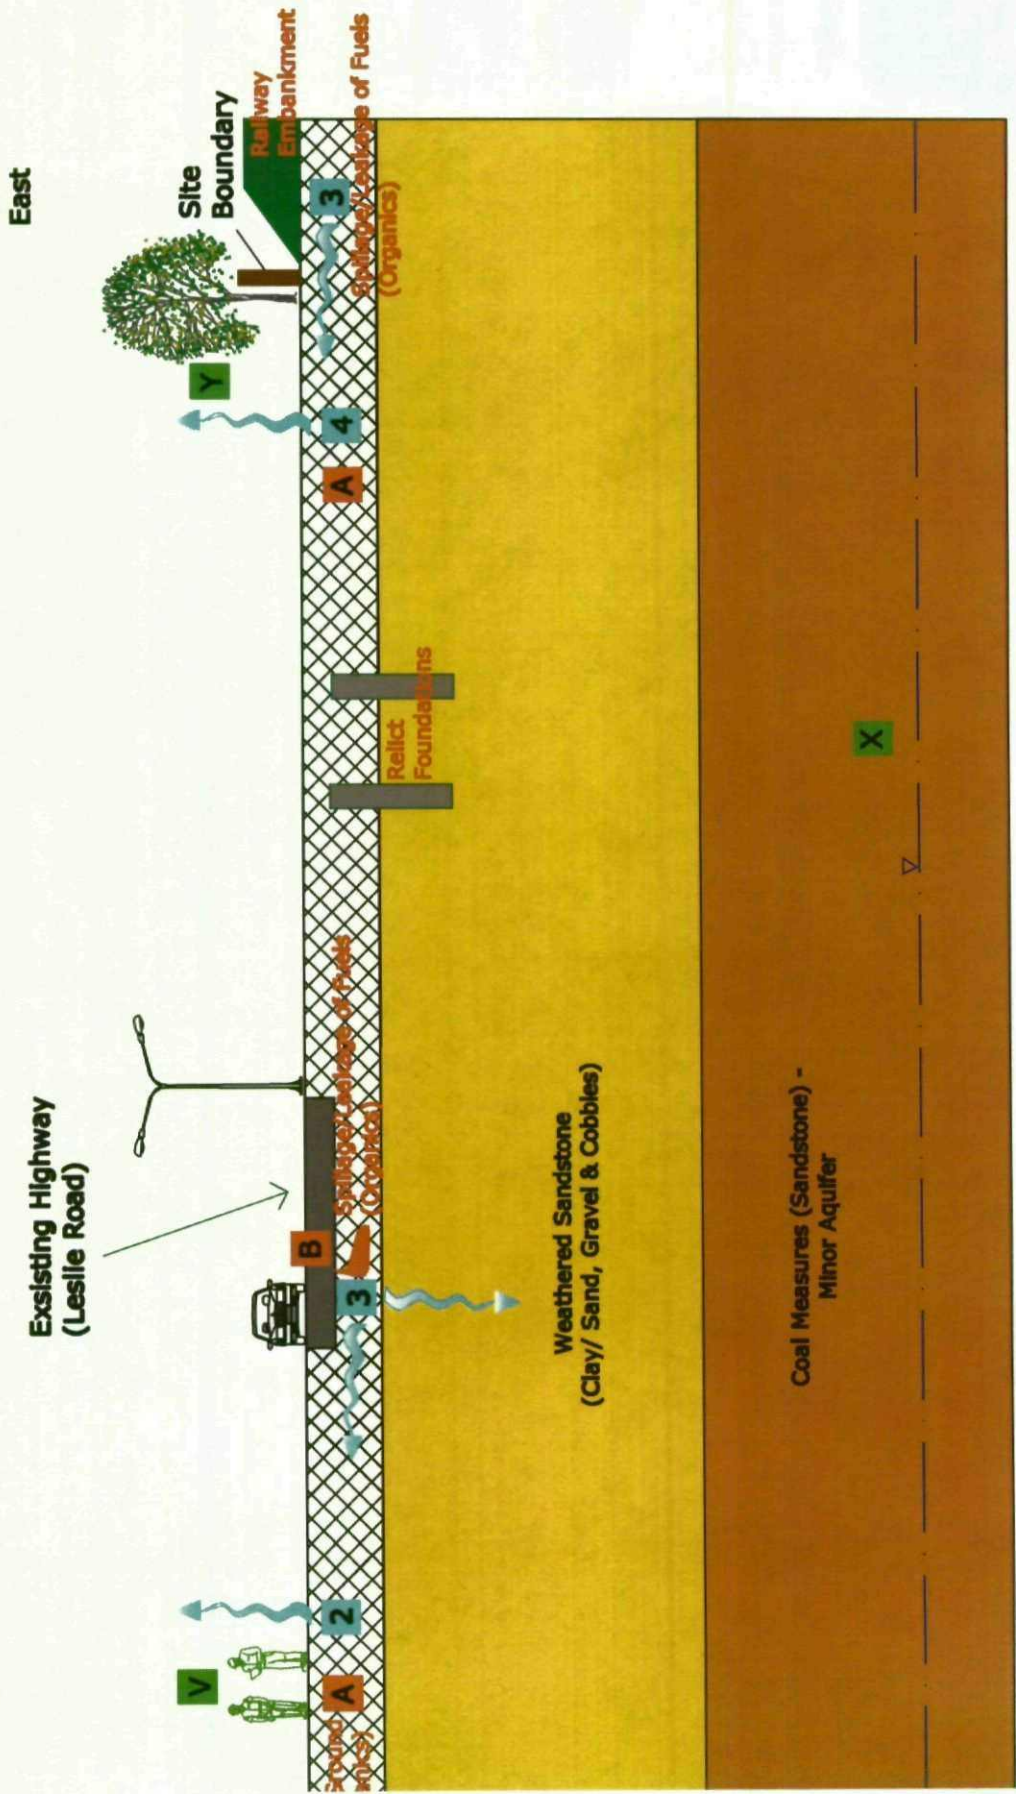

Y	SOURCES A Made Ground (From former housing) 3 Spillage/Leakage of Fuels	PATHWAYS 1 Dermal Contact	RECEPTORS V Site workers
---	--	--	---

REV.	DESCRIPTION
------	-------------

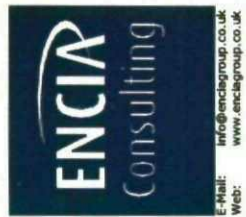

CLIENT

HASLAM HOPI

DRAWING TITLE

LESLIE ROAD

DRAWING TITLE
PRELIMINARY SITE PLAN


WINDOW 34

Appendices

Existing h

Former ho
demolished

Demolition st
no access

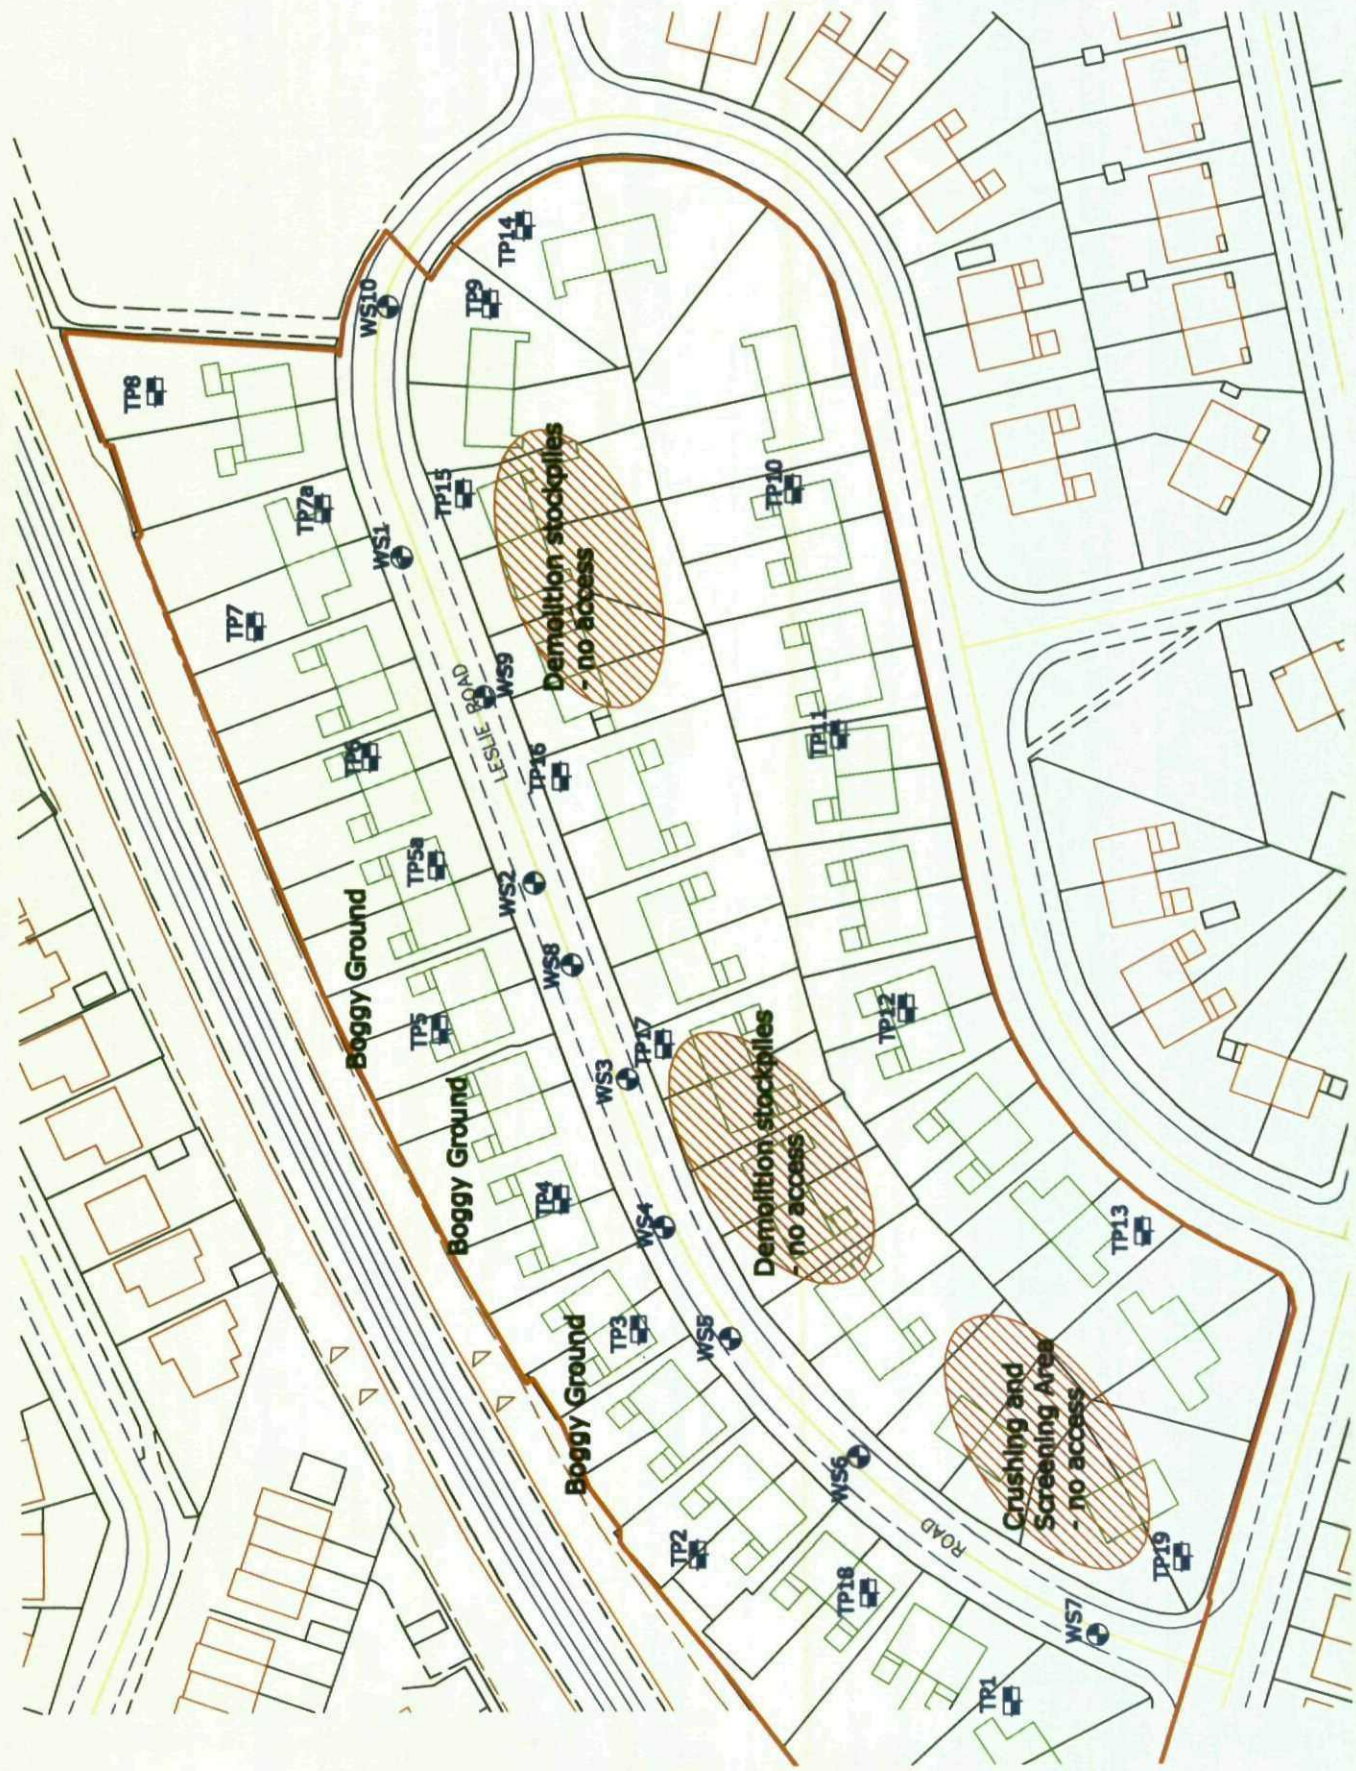

REV.

DESCRIPTION

ENCIA Consulting

ENCIA Consulting Group Ltd
www.enciagroup.co.uk

CLIENT

HASLAM HOI

JOB TITLE

LESLIE ROAD

DRAWING TITLE

EXPLORAT

LOCATTS

East

Existing Highway
(Leslie Road)



Made Ground

Weathered Sandstone
(Clay, Sand, Gravel & Cobbles)

Coal Measures (Sandstone) -
Minor Aquifer

KEY

made ground

Weathered Sandstone
(Clay, Sand, Gravel & Cobbles)

SOURCES

No sources identified

PATHWAYS

1 Dermal Contact

2 Ingestion/Inhalation

3 Leaching of Mobile Contaminants

RECEPTORS

V Site workers

W End Users (Residents)

X Minor Aquifer

REV.

DESCRIPTION

ENCIA
Consulting

E-Mail: info@enciagroup.co.uk
Web: www.enciagroup.co.uk

CLIENT

HASLAM HOI

DRAWING TITLE

LESLIE ROAD

DRAWING TITLE

REVISED CON
M01