


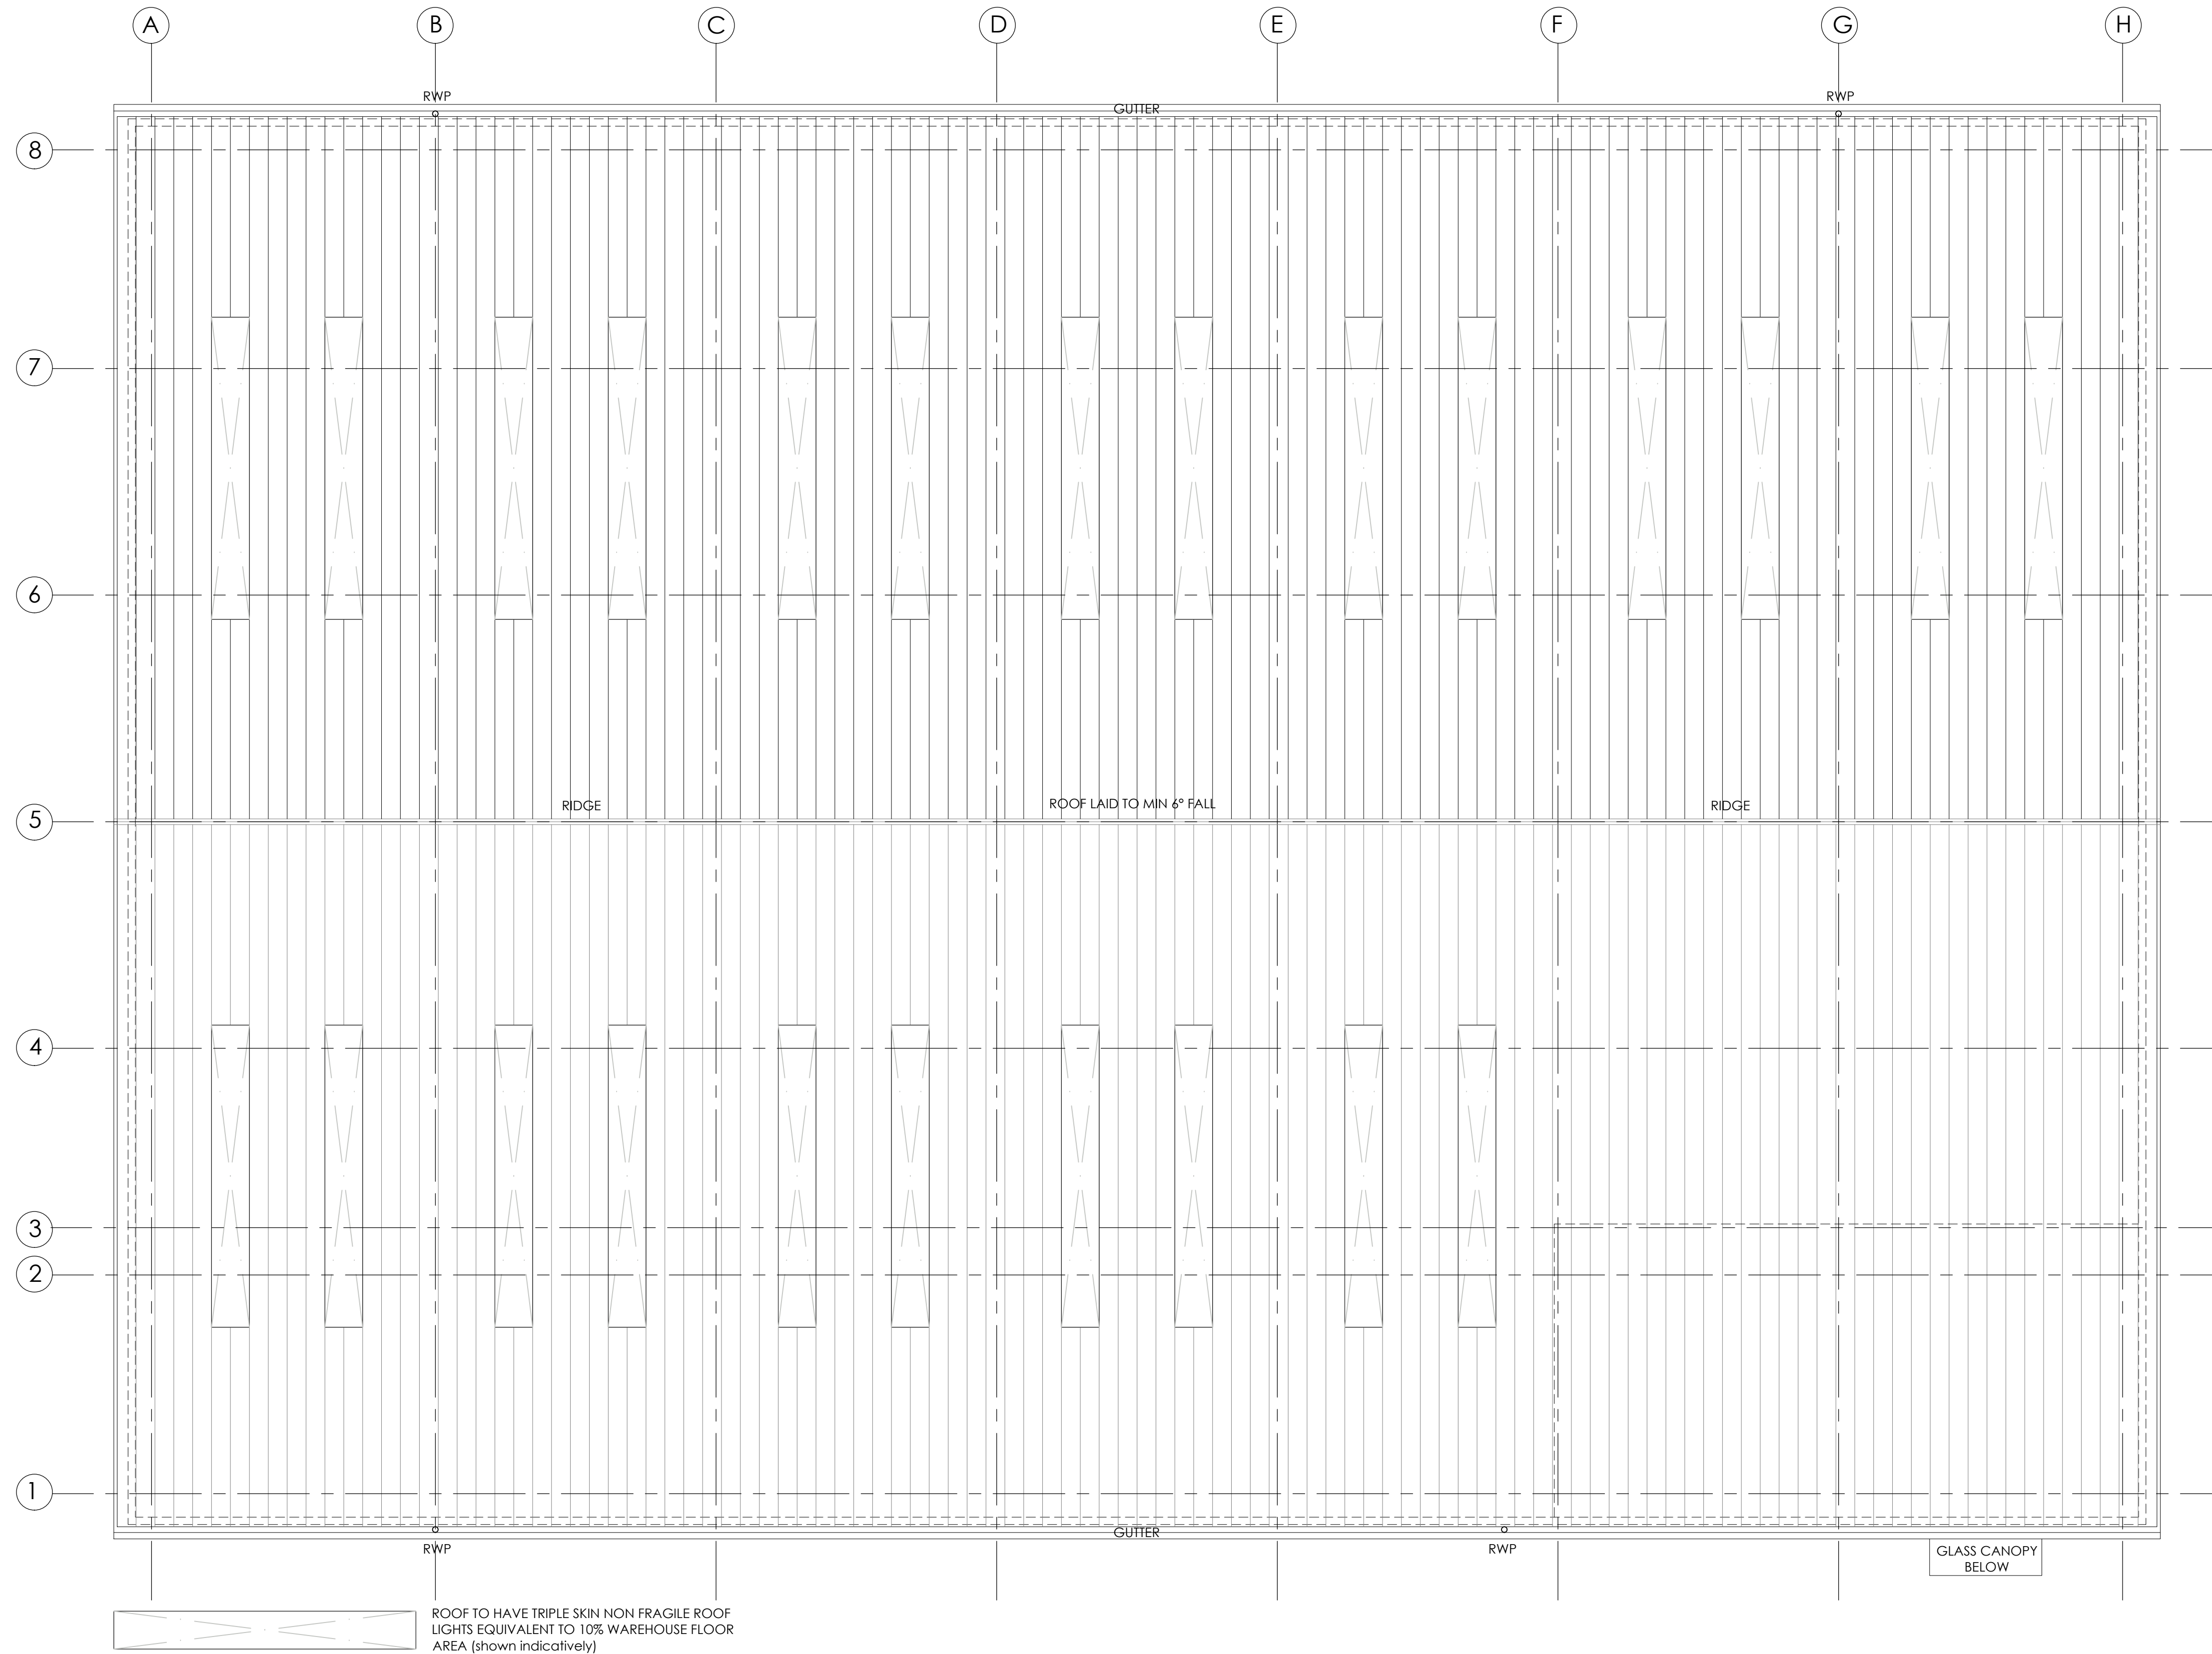

PROPOSED ROOF PLAN

Rev	Date	Description	Rev	By	Chk'd	By
A	27.06.18	Glass canopy updated to suit GA plan.	AT	JAI		

Project Title: Proposed Development Unit 5C
Ashroyd Business Park
Junction 36 M1
Barnsley S74 9SB

Client: Network Space Ltd

Status: Planning

Scale: 1:100 Drawing Size: A1

Date: March 2018 Drawn By: MC Checked: AT

Drawing Title: Proposed Roof Plan - Unit 5C

Job-Dwg No: 14698C-127 Rev: A

2 St. Johns North, Wakefield, WF1 3GA
t. 01924 291800

☐ Carvers Warehouse, 77 Dale Street, Manchester, M1 2HG
t. 0161 2385535

☐ The Old Rectory, 79 High Street, Newport Pagnell, MK16 6AB
t. 01908 211577

☐ 101 London Road, Reading, RG1 5BT
t. 0118 9507700

☐ 10 Gees Court, St Christophers Place, London, W1U 1JJ
t. 0207 4091215

THE HARRIS PARTNERSHIP
ARCHITECTS
www.harrispartnership.com