


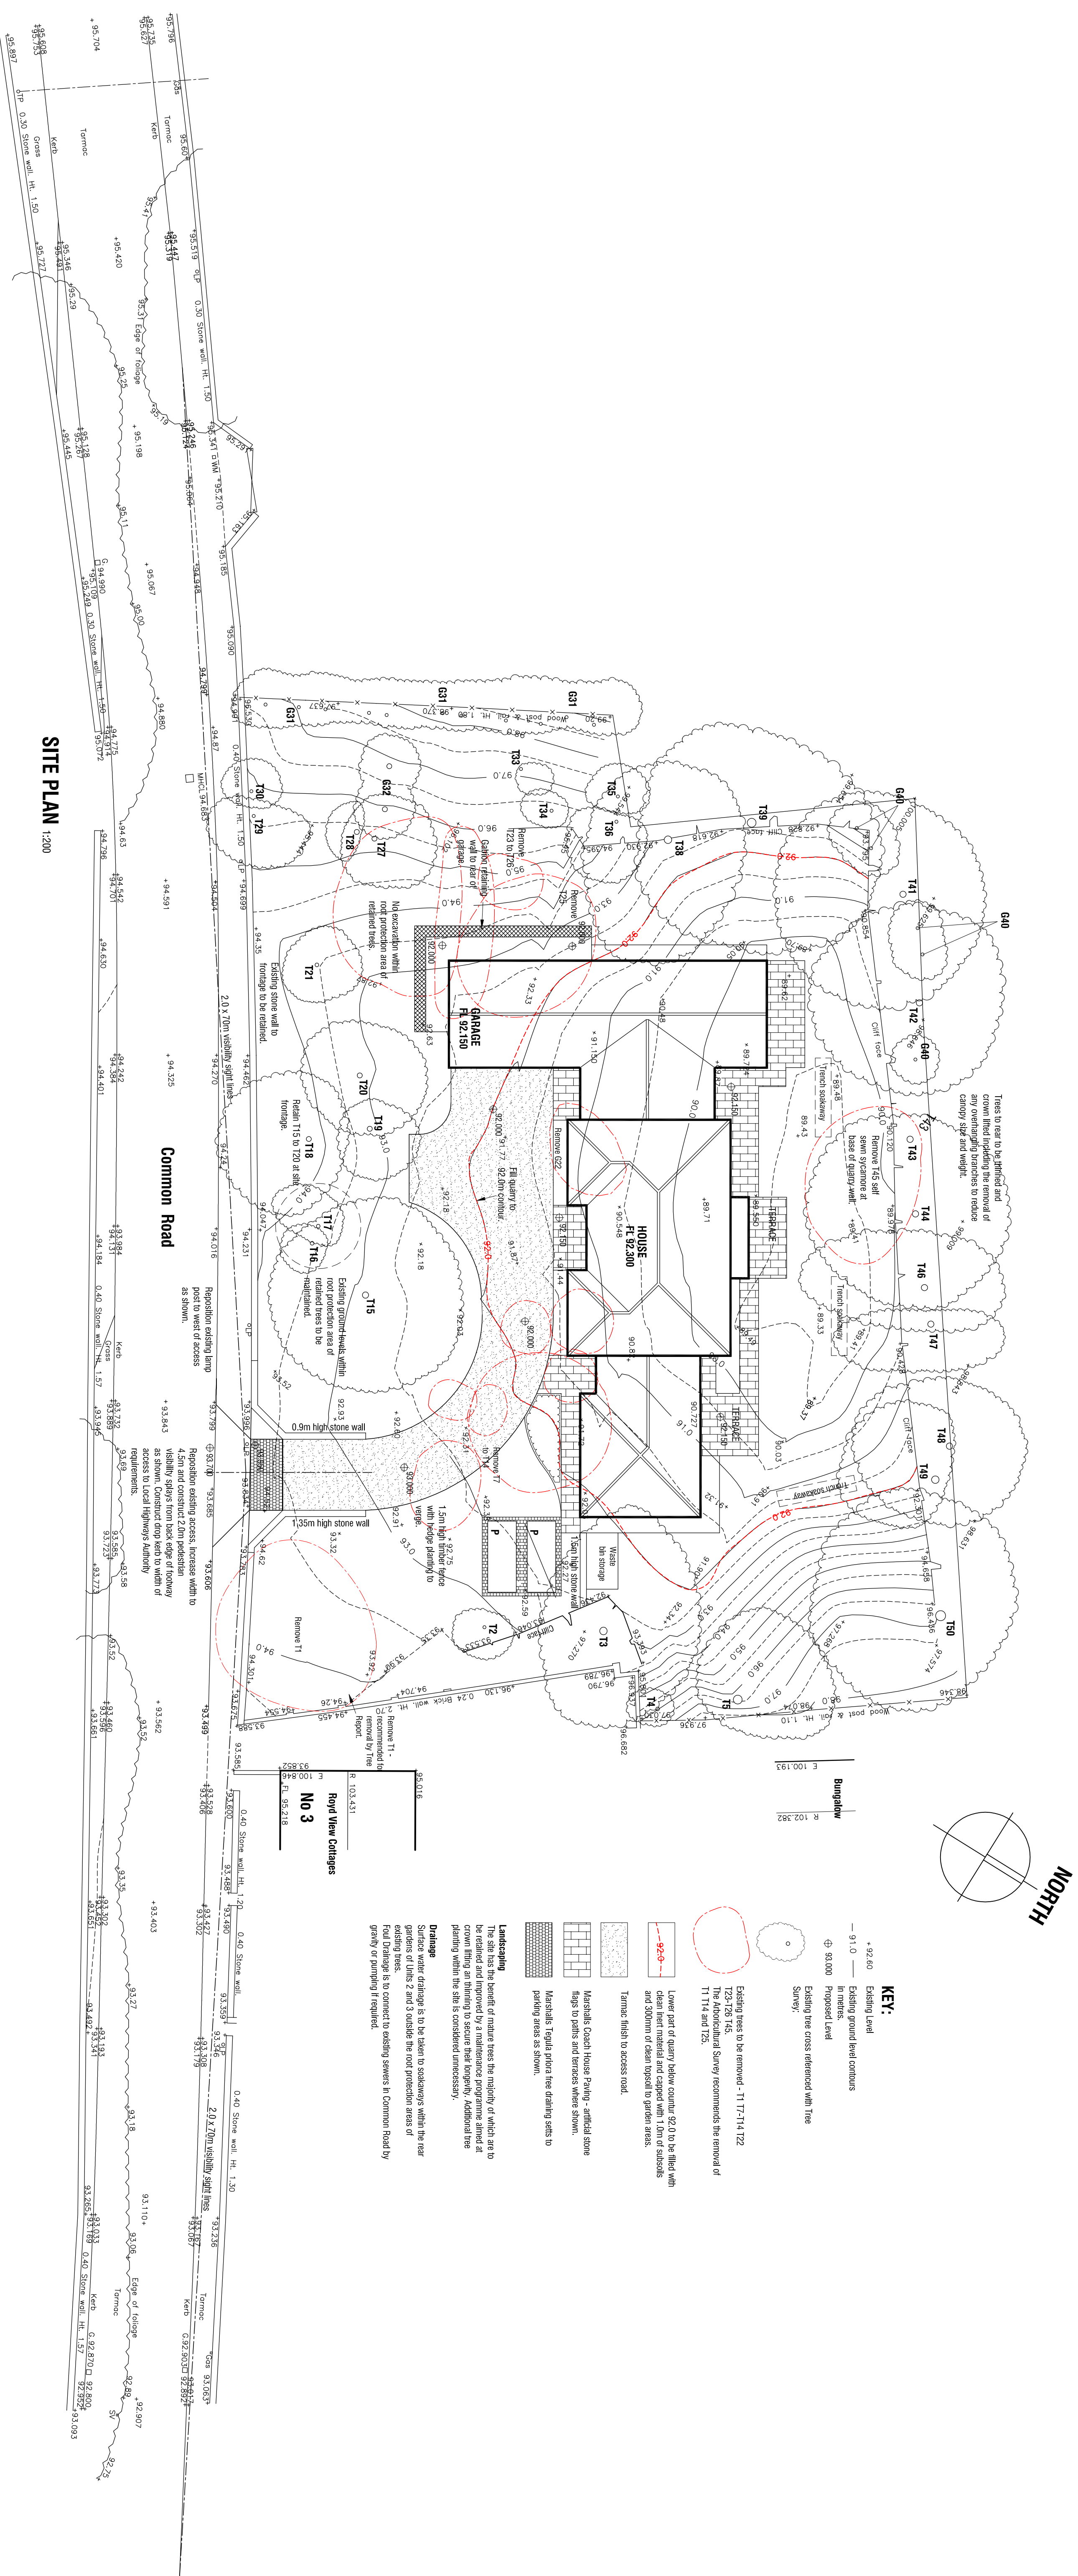

SITE PLAN

**PROPOSED DWELLING
THE OLD QUARRY
COMMON ROAD
BRIERLEY BARNSLEY
PROPOSALS**

☐ ☐ mboothdesign

M: 07881898300
E: mboothdesign@btconnect.com

Scale 1:200 @ A1 Drawn MJ

Date	March 2016	Ref.	15
------	------------	------	----

Dwg No. **P1** Rev. **A**

20cm		2cm		4cm	
------	--	-----	--	-----	--

Copyright © 2003 by design. All dimensions in millimeters unless otherwise noted. Dimensions for setting out in existing buildings are to be checked against existing conditions.