




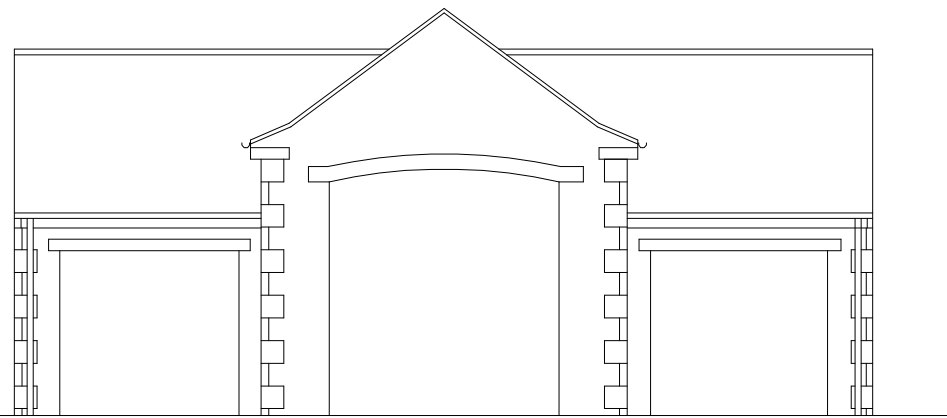


EXISTING FRONT ELEVATION
SCALE 1:100

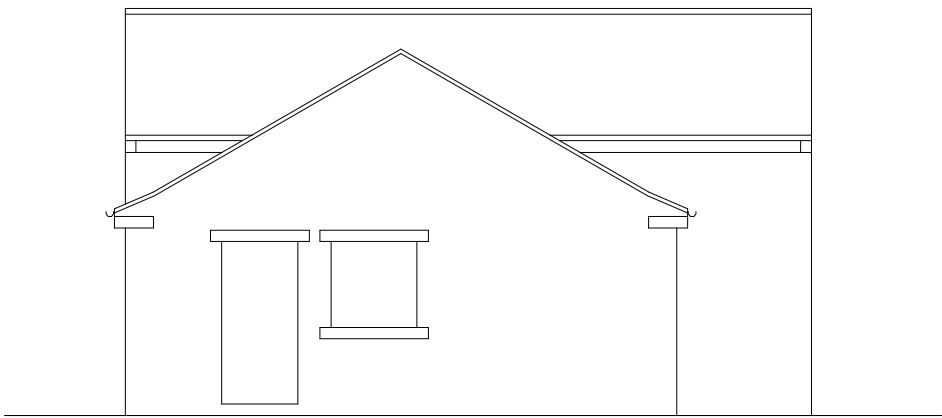

EXISTING SIDE ELEVATION
SCALE 1:100

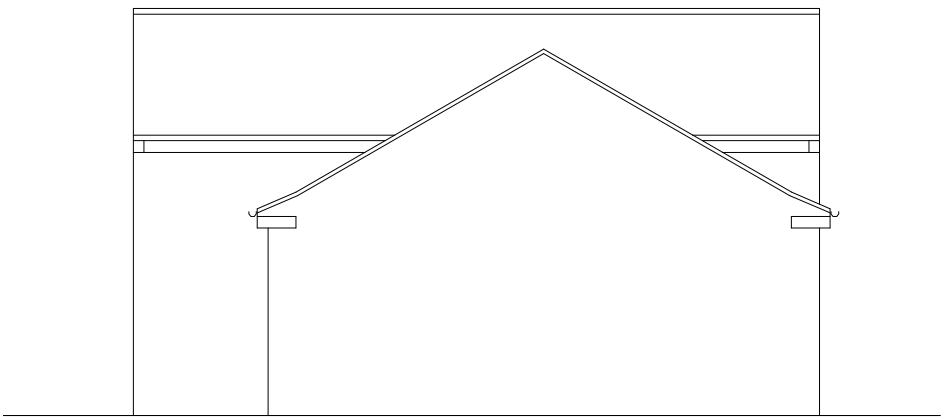

EXISTING SIDE ELEVATION
SCALE 1:100

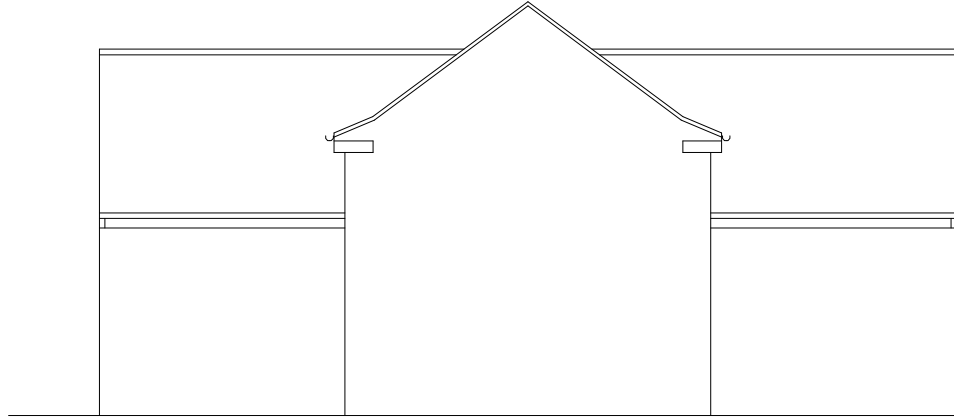


EXISTING REAR ELEVATION
SCALE 1:100




PROPOSED FRONT ELEVATION
SCALE 1:100




PROPOSED SIDE ELEVATION
SCALE 1:100

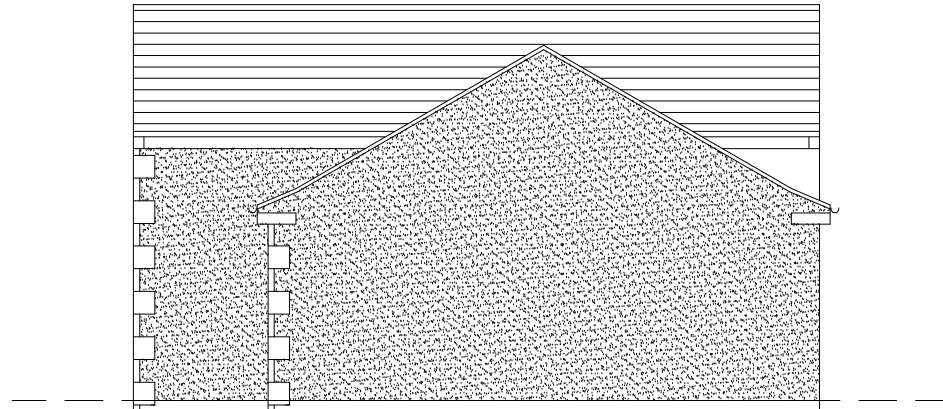


PROPOSED SIDE ELEVATION
SCALE 1:100

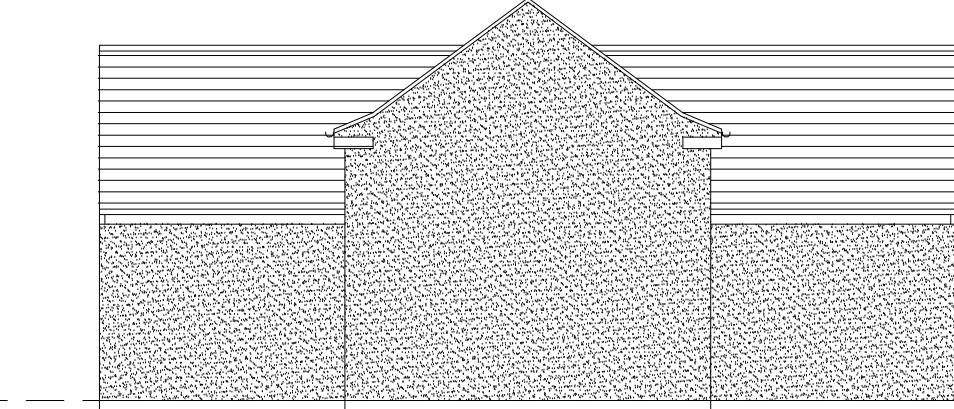


PROPOSED REAR ELEVATION
SCALE 1:100

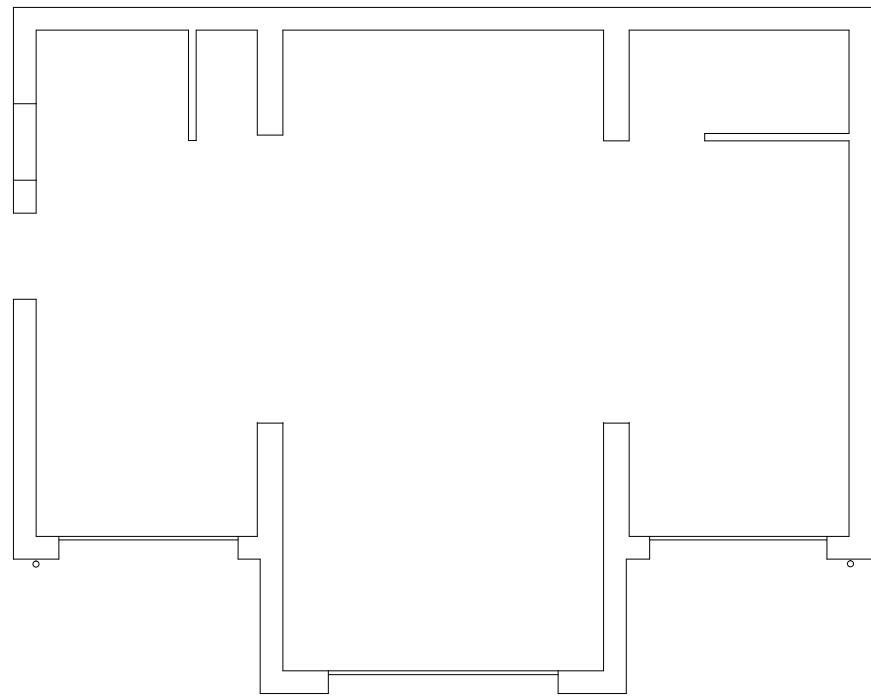


EXISTING GROUND FLOOR LAYOUT
SCALE 1:100

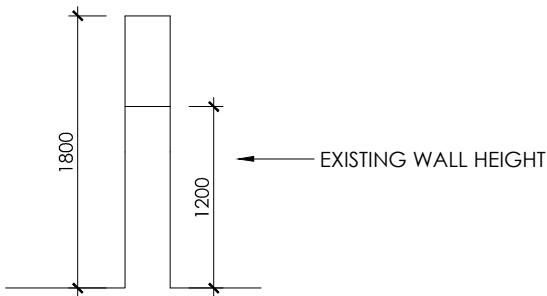


BOUNDARY WALL SECTION
SCALE 1:50

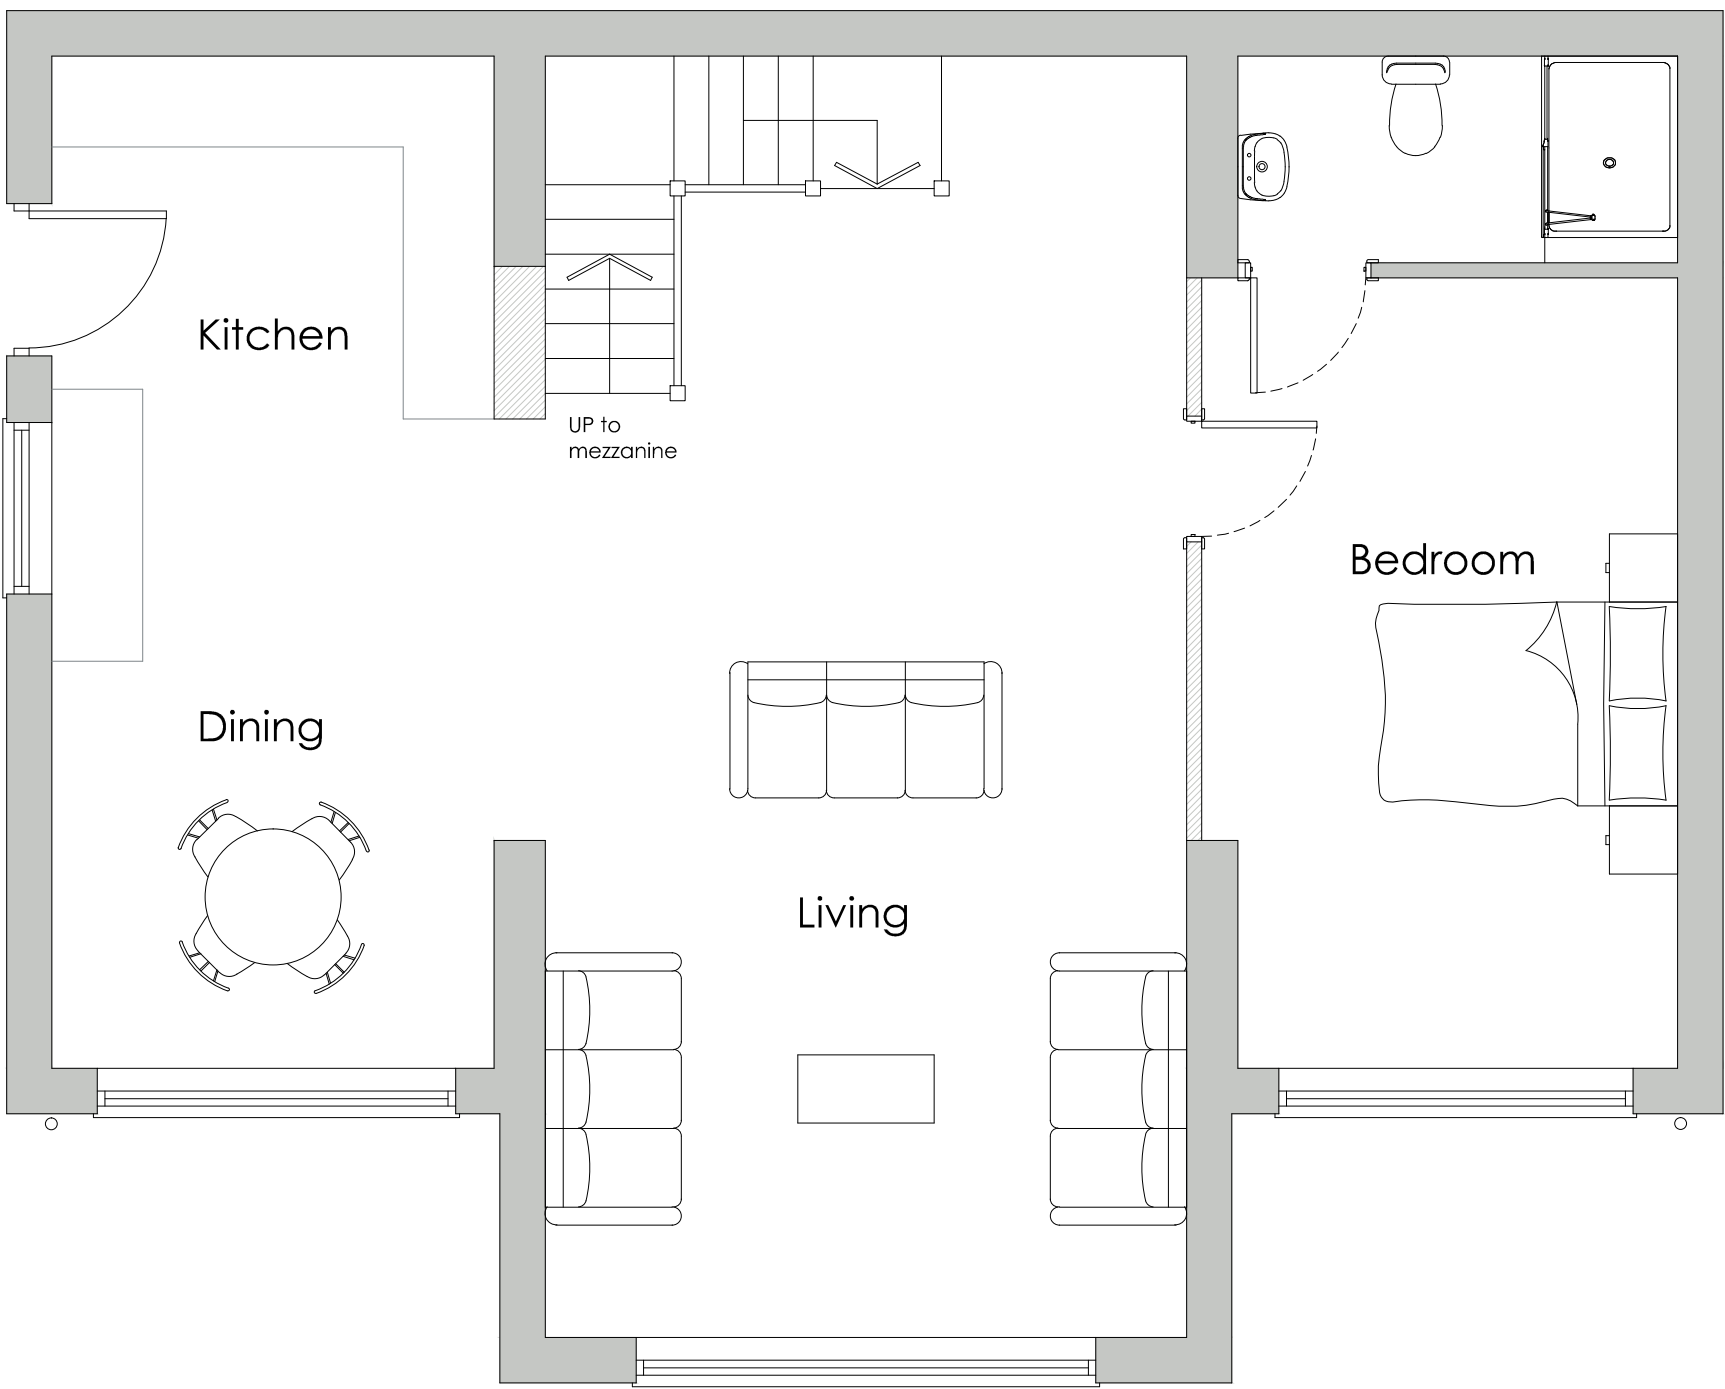


PROPOSED GROUND FLOOR LAYOUT
SCALE 1:50

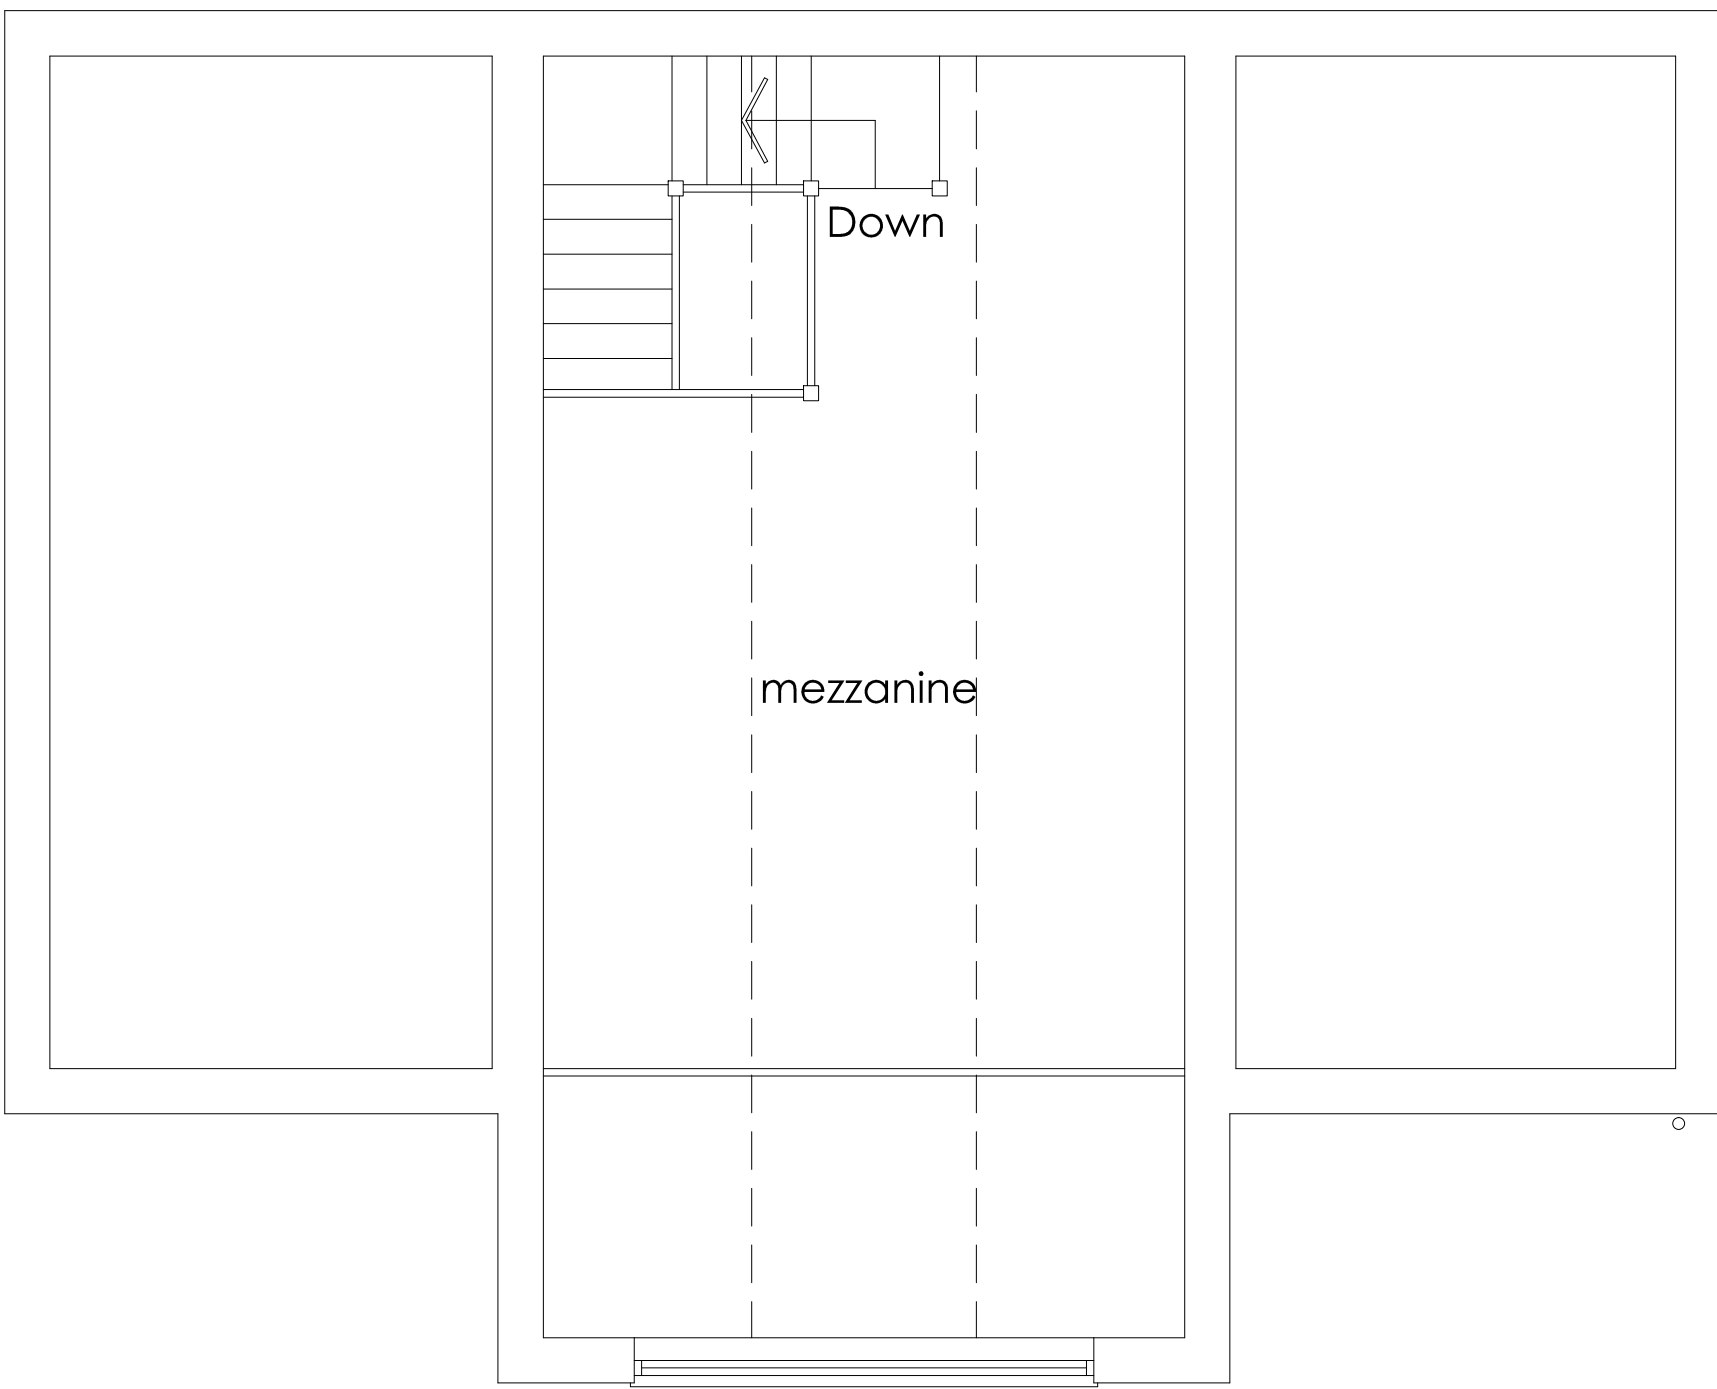

PROPOSED FIRST FLOOR LAYOUT
SCALE 1:50

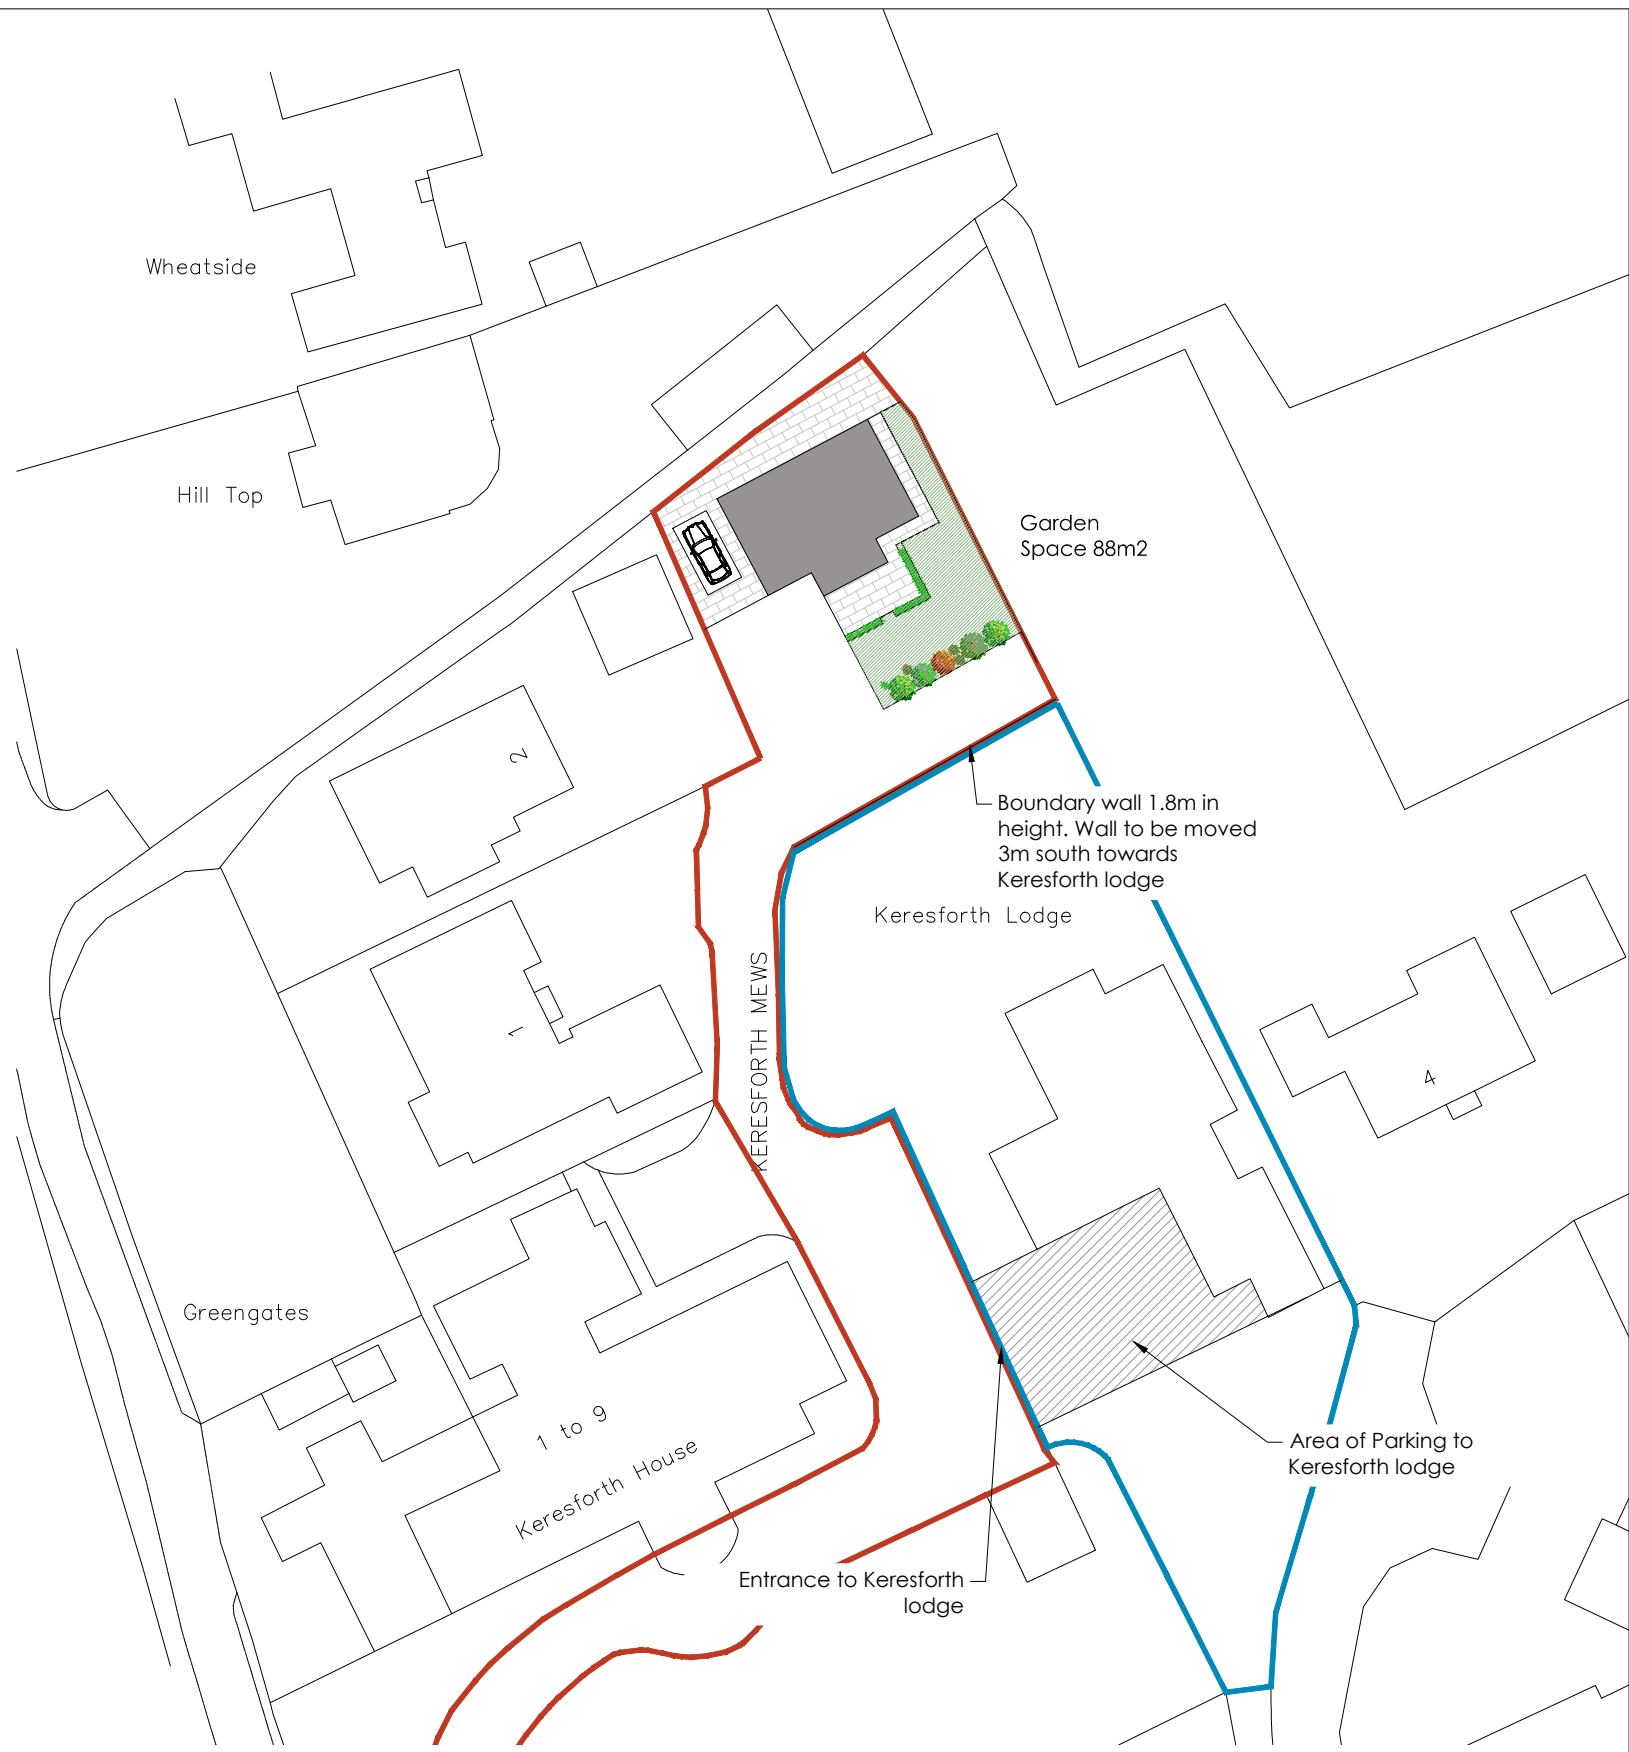

SITE PLAN
SCALE 1:500

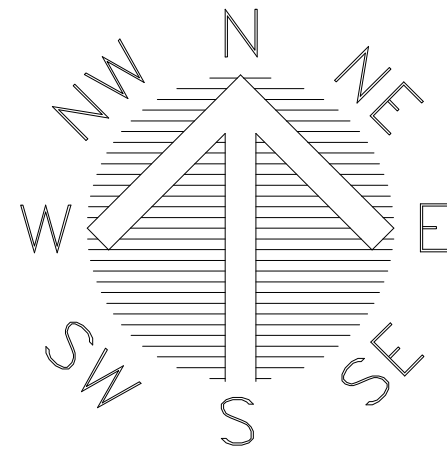

LOCATION PLAN
SCALE 1:1250

				8 MORSTON BUSINESS PARK, WHALEY ROAD, BARUGH GREEN, BARNSELY, S75 1HQ				Phone: 01226 208482 Fax: 01226 283030 Email: info@whiteaguspартnership.co.uk Web: www.whiteaguspартnership.co.uk			
ARCHITECTURAL SERVICES AND SURVEYORS				Project.				Client.			
PROPOSED CONVERSION KERESFORTH LODGE, DARK LANE BARNSELY, S70 6RE				Date.				MR I. JACKSON			
Drawing Title.				JANUARY 2018				Scale.			
PLANS & ELEVATIONS				Ref.				1:50 @ A1			
Date				16-174				Dwg. No.			
Suffix				01				Rev.			
Description				F				REVISED FOR PLANNING			
05/01/2018				16/03/2018							
A											
B											
C											
D											
E											
FIRST FLOOR ADDED											
SITE PLAN ADDED											
DETAILS REVISED											
SITE PLAN UPDATED											
TURNING POINT ADDED											