






Existing Front Elevation
1:50

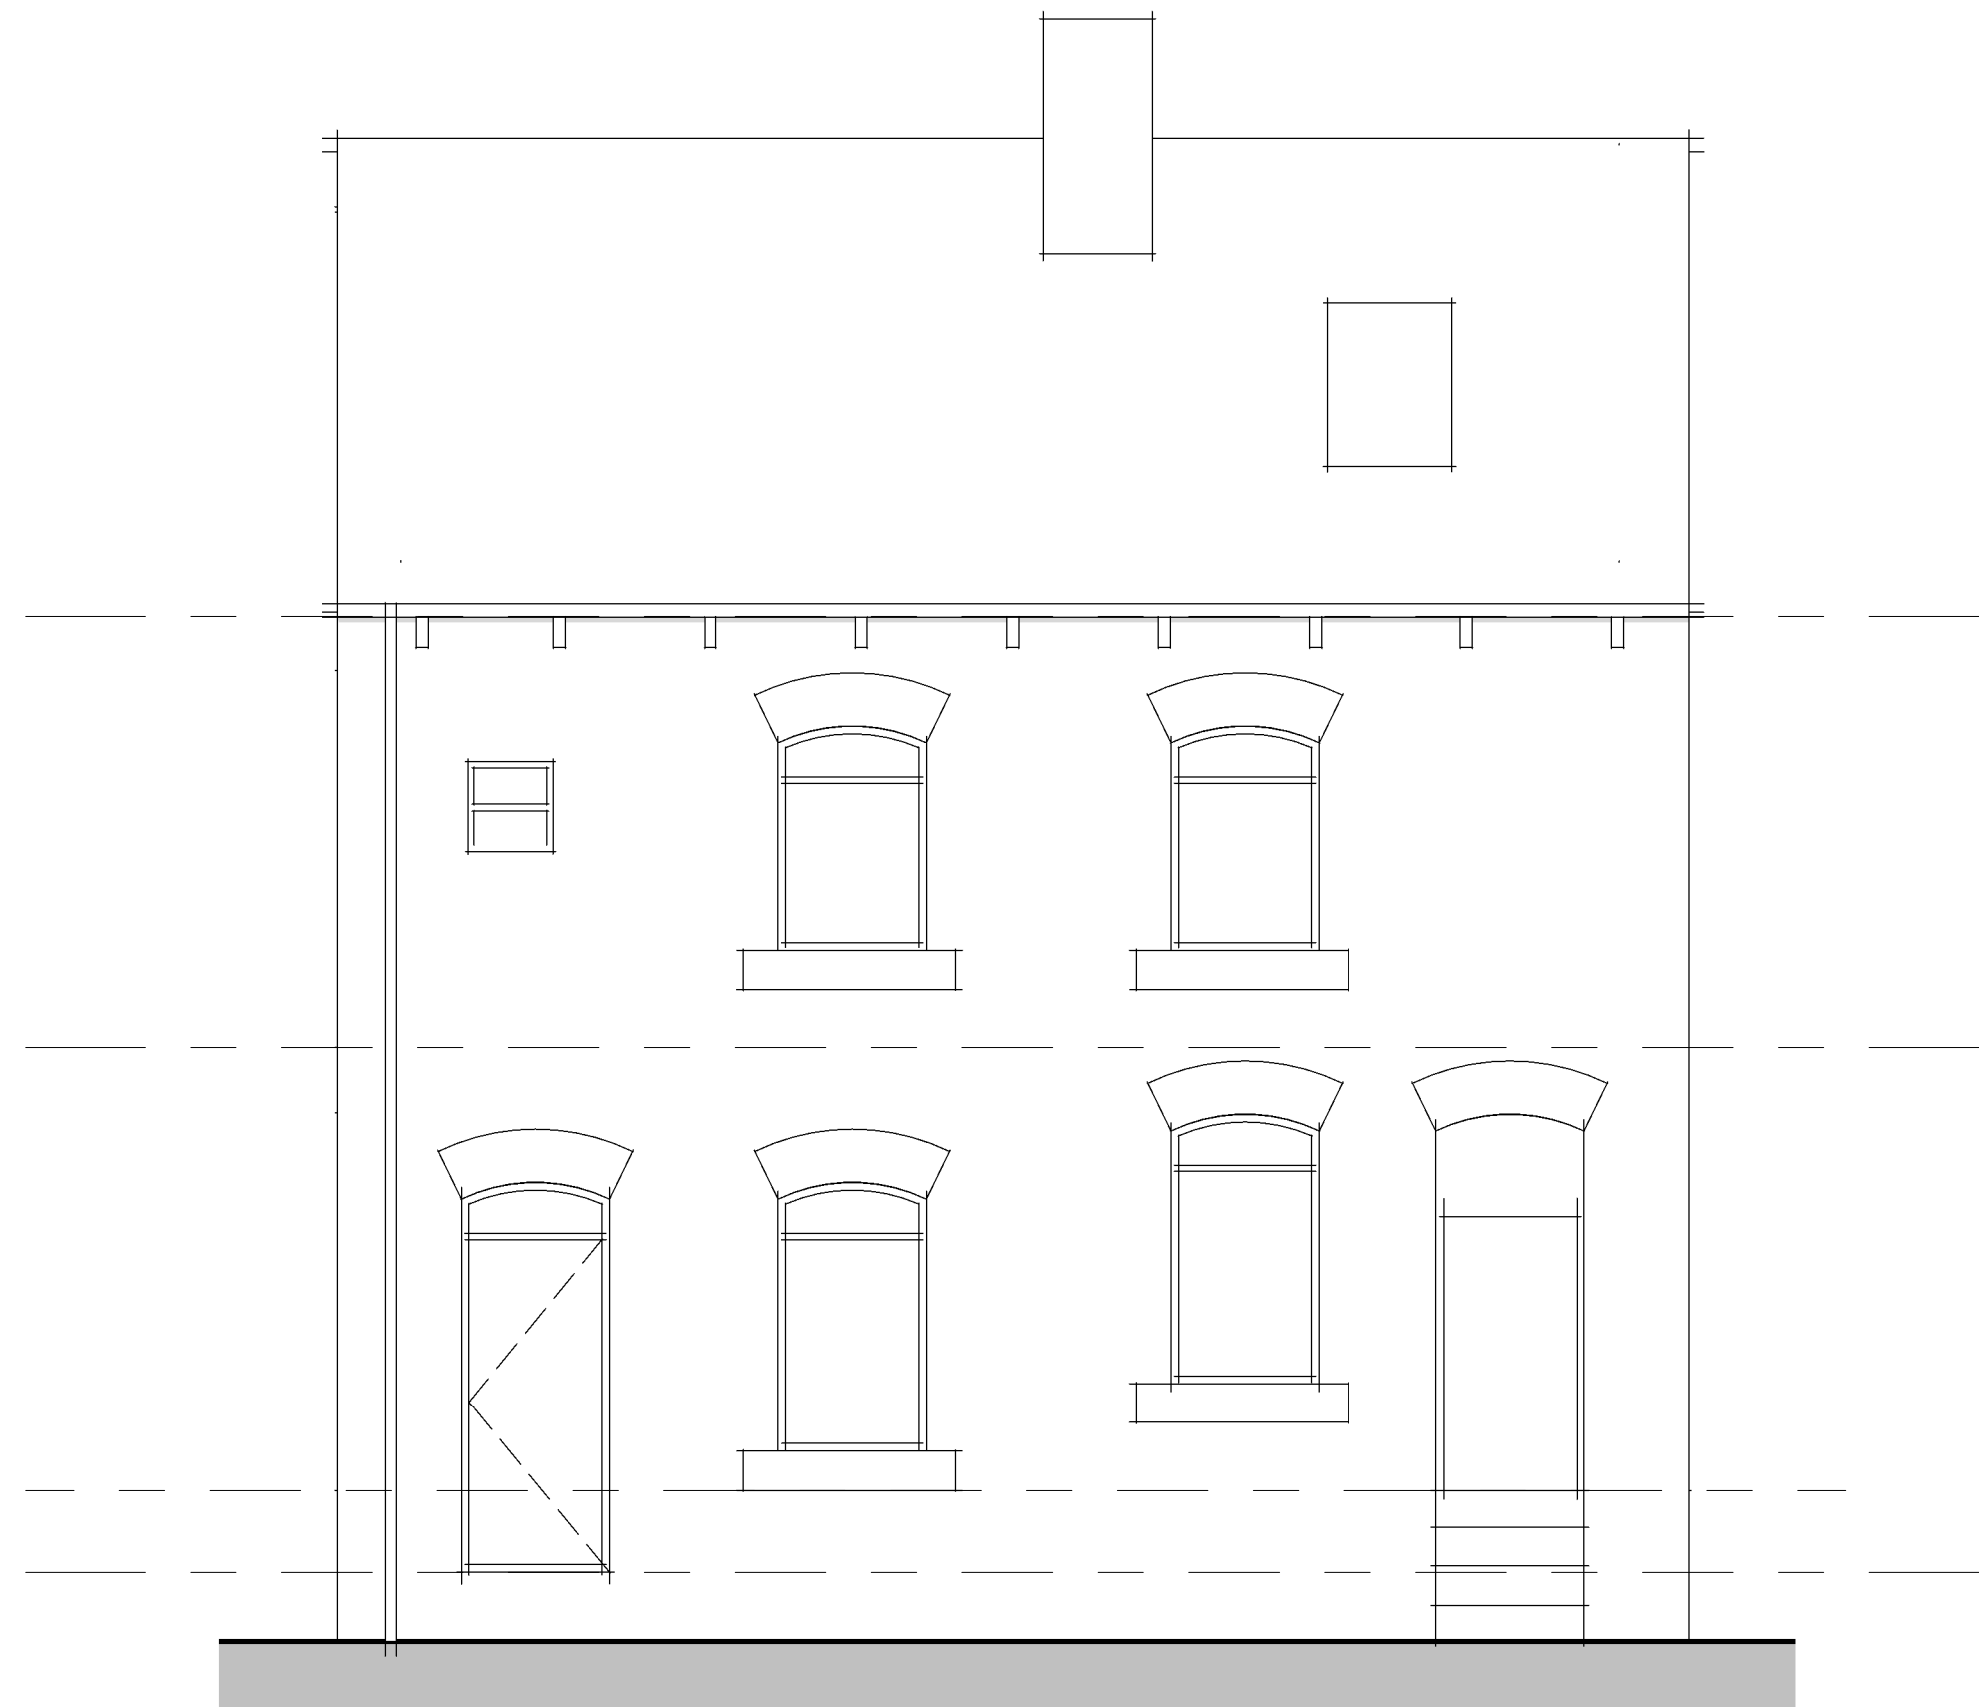

Existing Rear Elevation
1:50

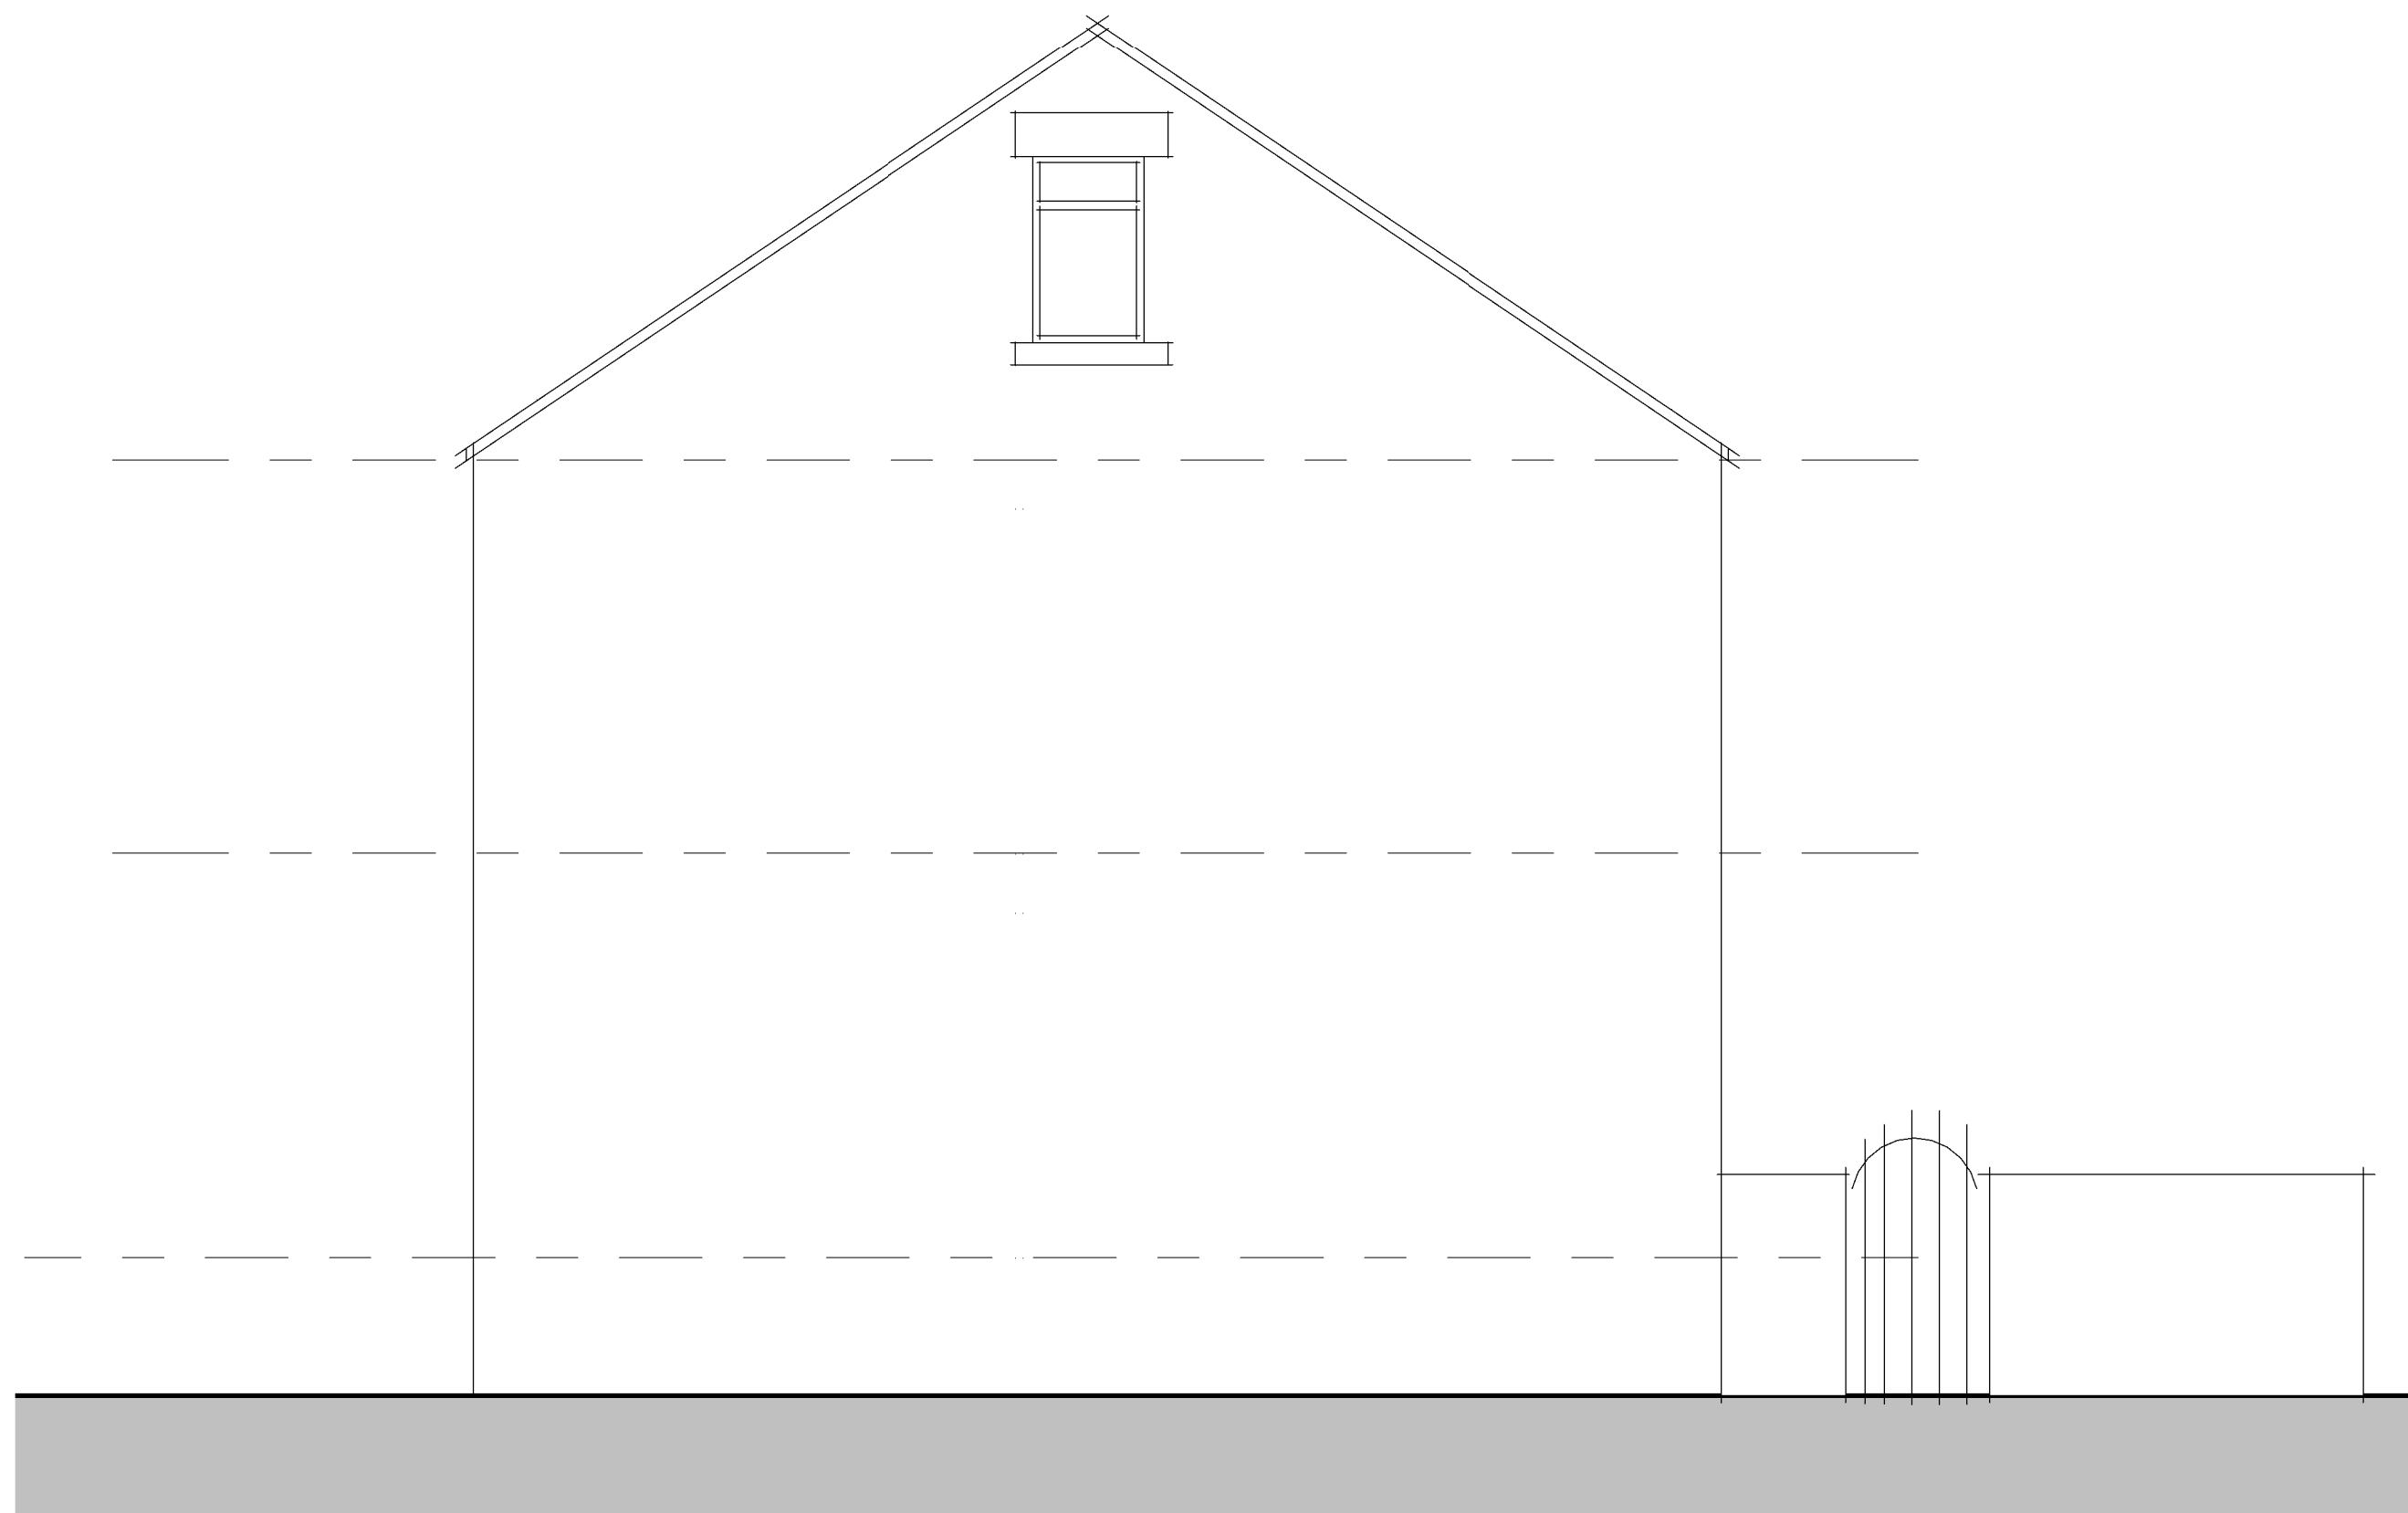

Existing Side Elevation
1:50

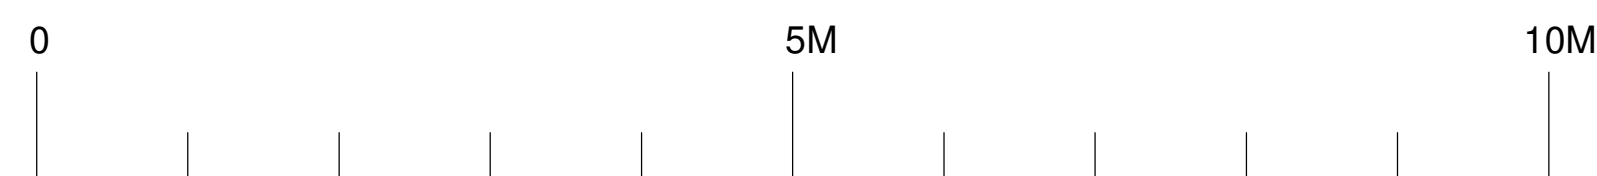

1 to 50 scale at A1

Existing Elevations

DRAWING TITLE:
Existing Elevations

PROJECT DESCRIPTION:
1 No 2 Bed Apartment and
1 No 3 Bed Apartment
PROJECT ADDRESS:
No 14 Eldon Street North, Barnsley

PLANNING DRAWING

