




Conservatory to rear. 30 Buckingham Way. Royston. S71 4SL    Scale 1:100    date 25.9.08

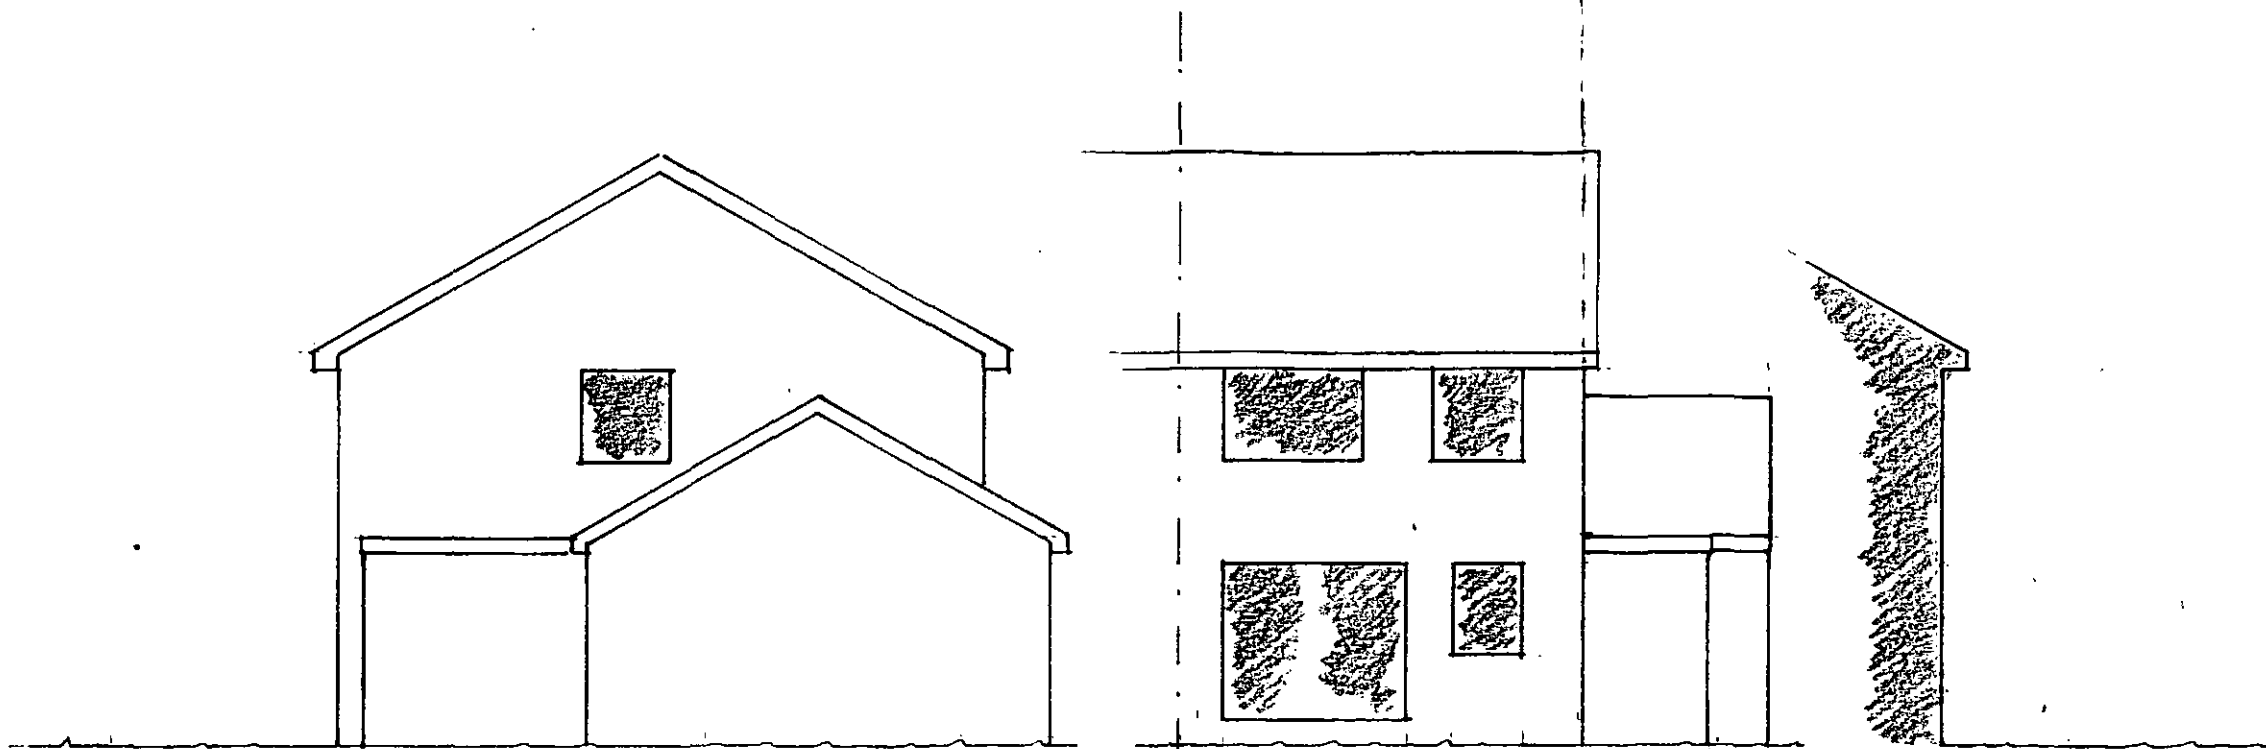

Existing elevations

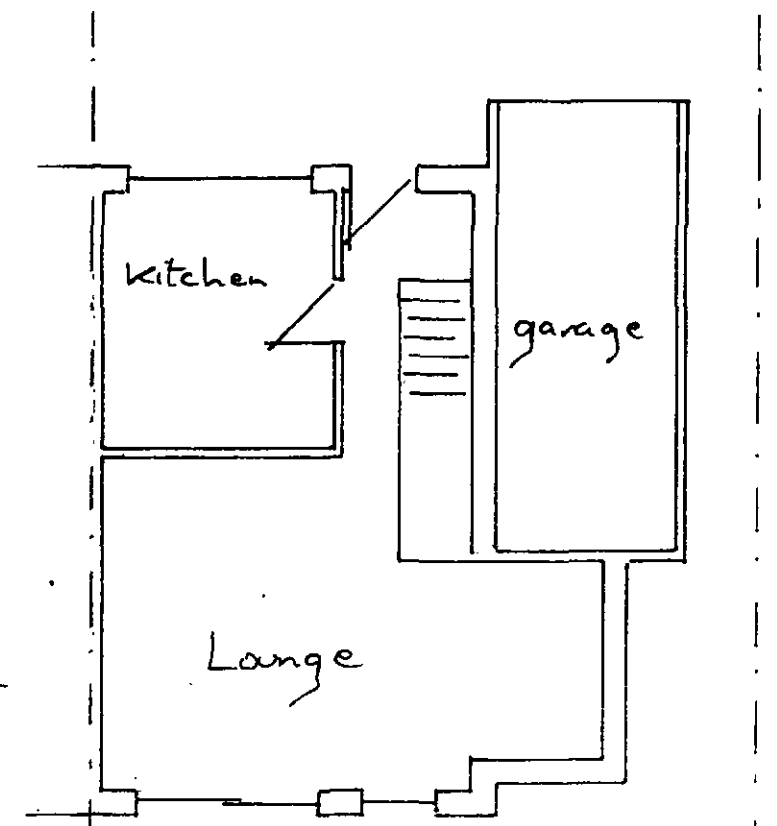

Existing floor plan

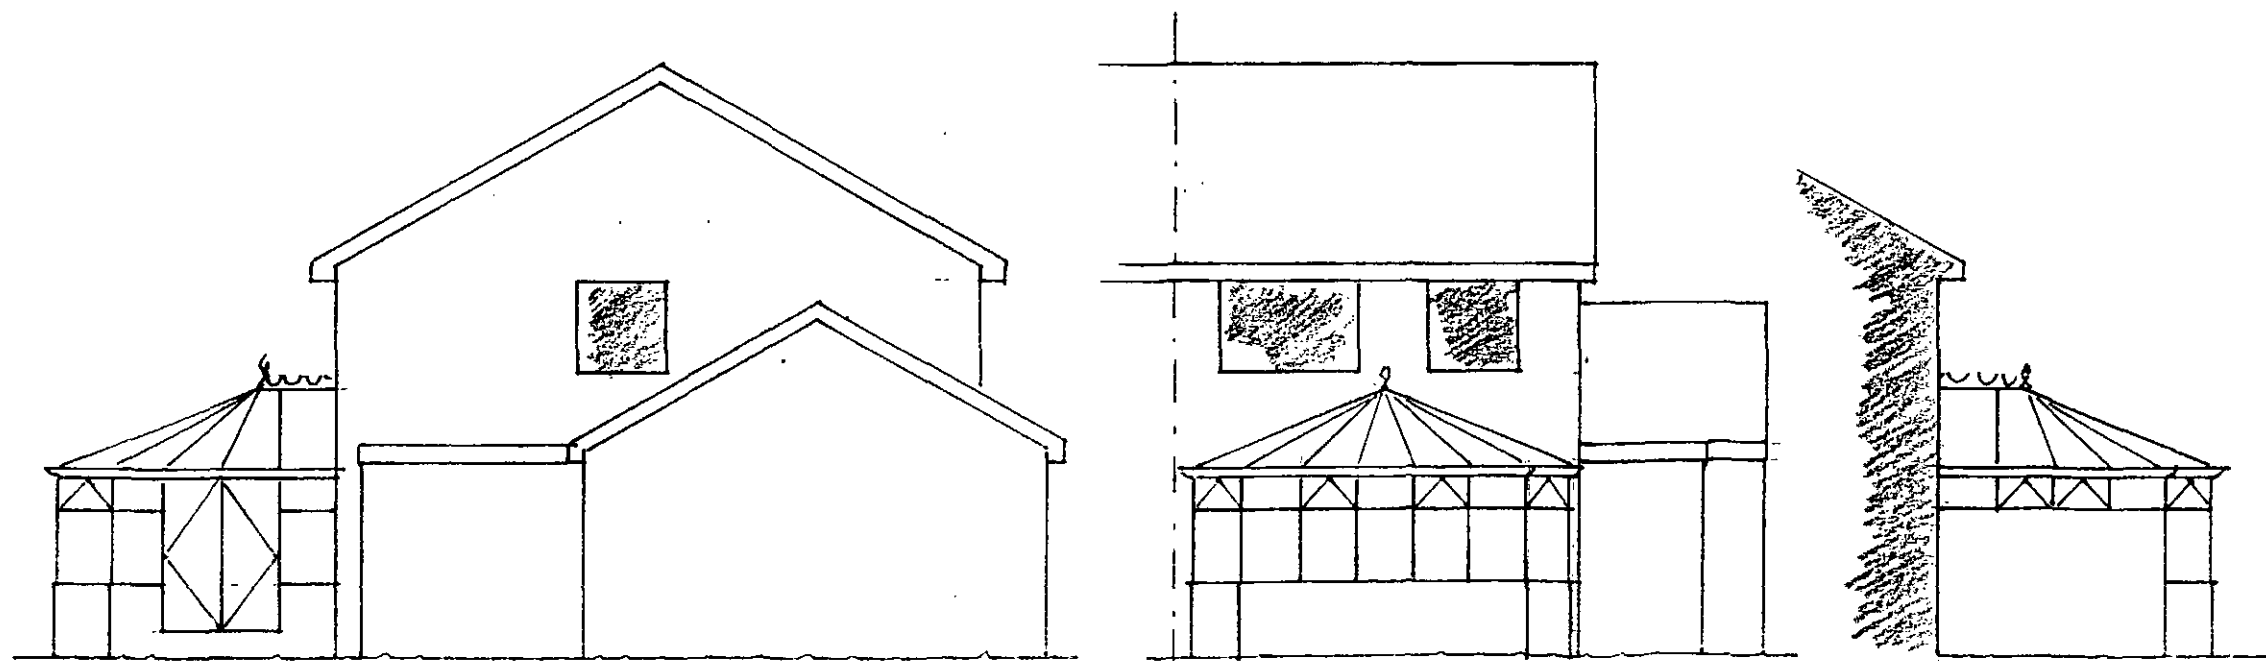

Proposed elevations

