

Notes:

PLANNING DRAWINGS - THIS DRAWING SHOULD NOT BE USED FOR ANY OTHER PURPOSES THAN THAT SPECIFIED HERE

COPYRIGHT - THIS DRAWING MAY NOT BE REPRODUCED OR MODIFIED IN WHOLE OR PART BY ANY PERSON OR ORGANISATION WITHOUT THE ARCHITECTS CONSENT. ISUING COPIES TO THIRD PARTIES MAY NOT BE DONE WITHOUT THE ARCHITECTS CONSENT

Revision:--

Revision List:



Project/ Client: 29 Haigh Lane / Crosby

Drawing Title: Elevations - Proposed


Drawing Number: 1092/TP/004

Scale at A3: 1:100

Date: Mar 15



North Elevation - Proposed

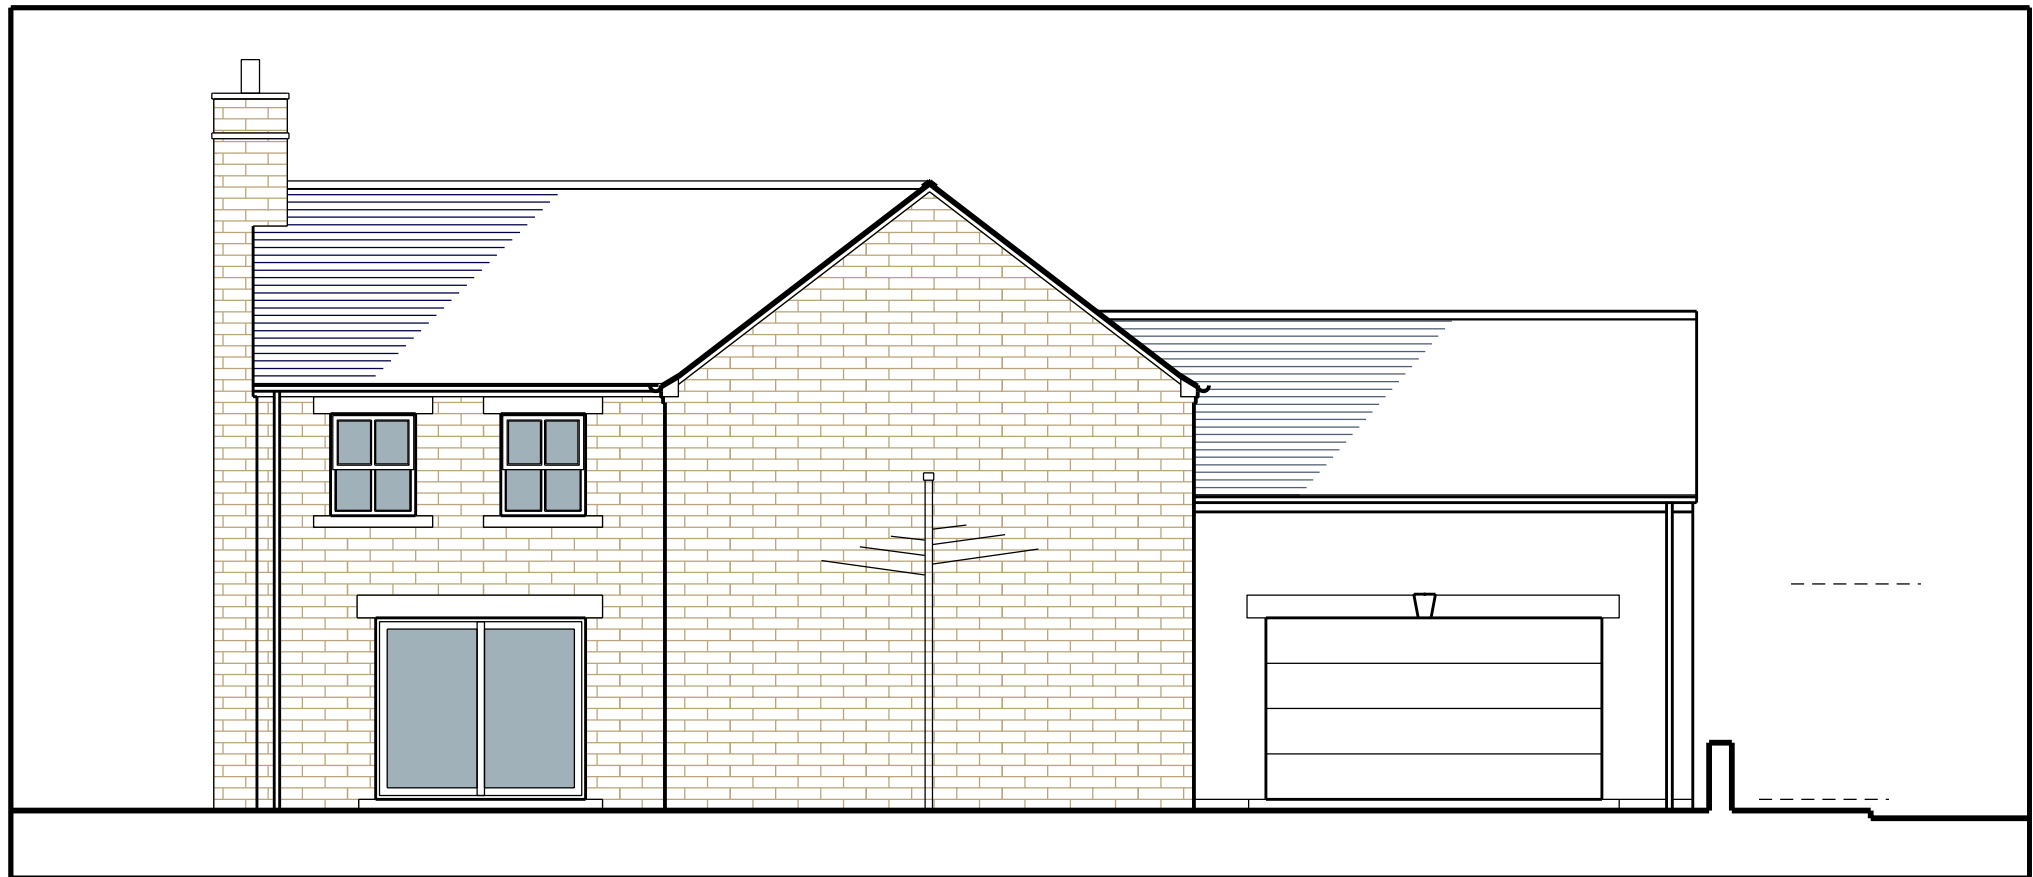

East Elevation - Proposed

MATERIALS
Walls - Coursed natural stone with cut stone headers & cills / white render
Roof - Blue/ black slate
Windows / Doors - Imitation sash heritage coloured frames PVCu, conservation rooflights