




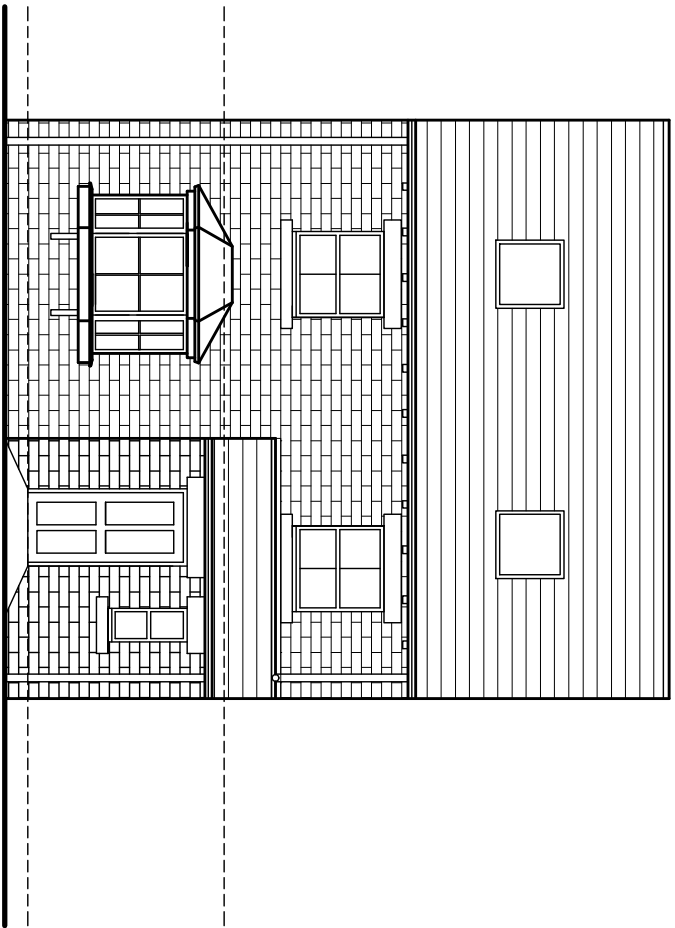


DETACHED - FRONT ELEVATION
SCALE 1:100

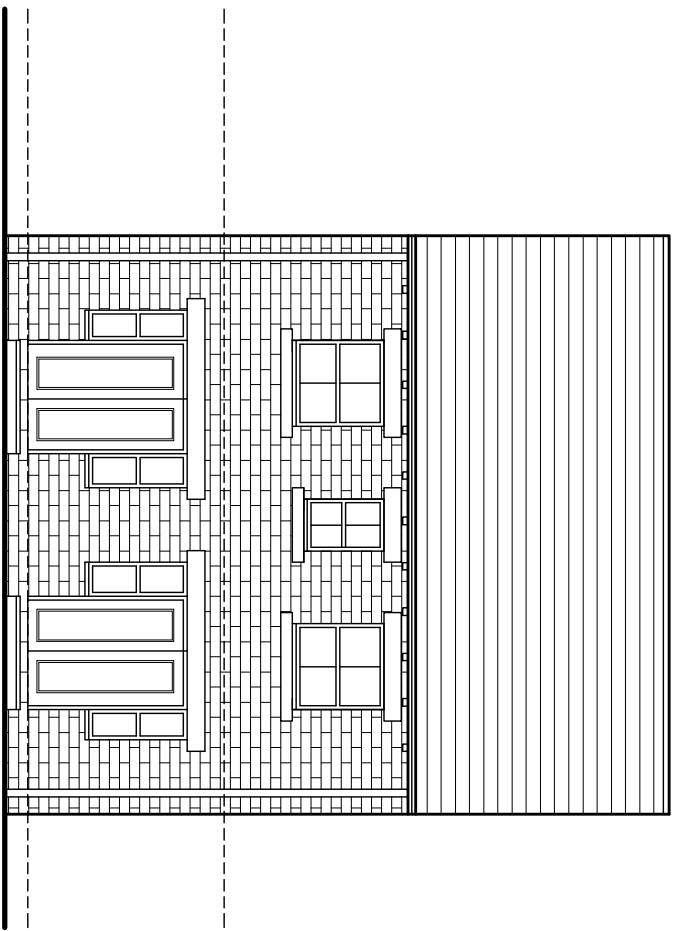


DETACHED - REAR ELEVATION
SCALE 1:100

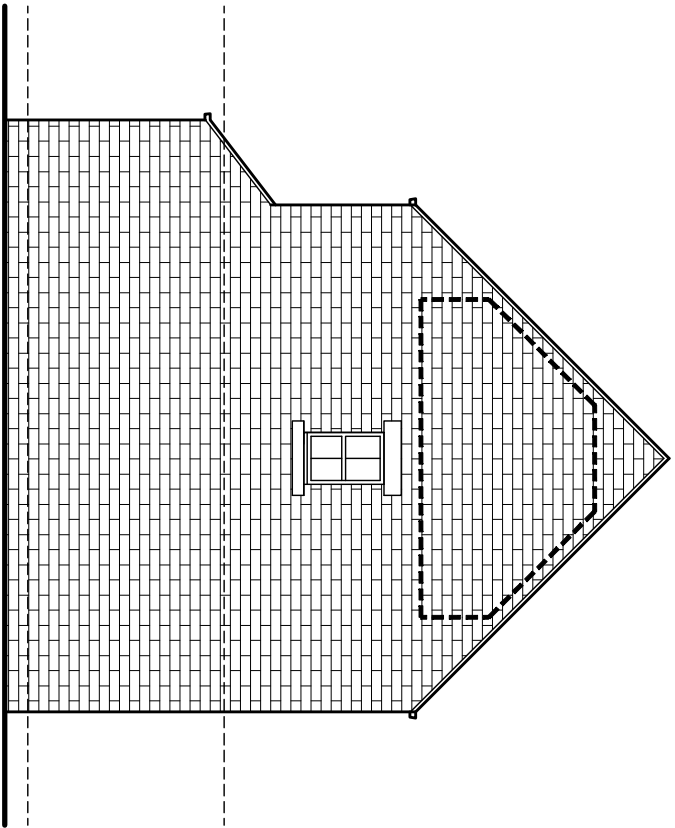


DETACHED - SIDE ELEVATION
SCALE 1:100

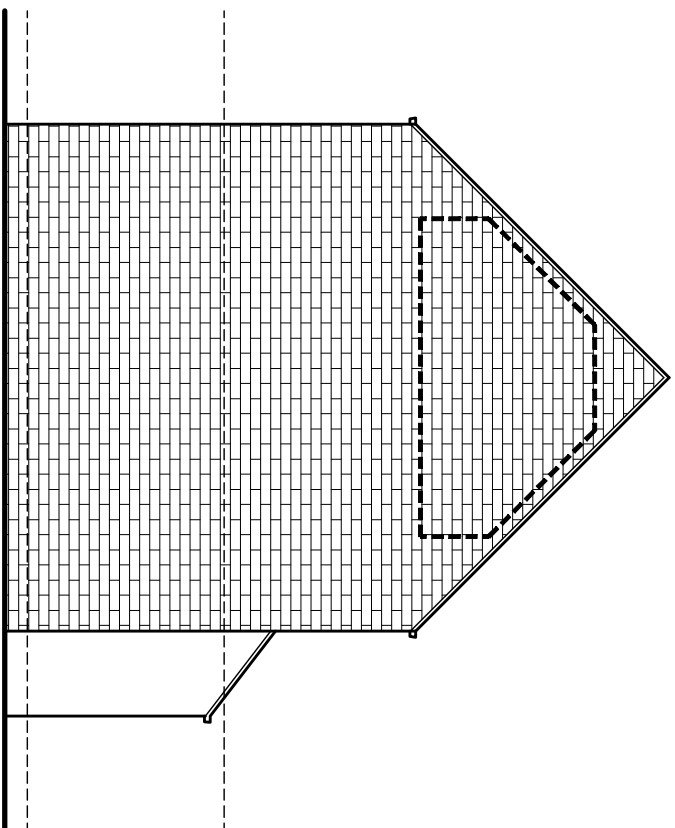


DETACHED - SIDE ELEVATION
SCALE 1:100

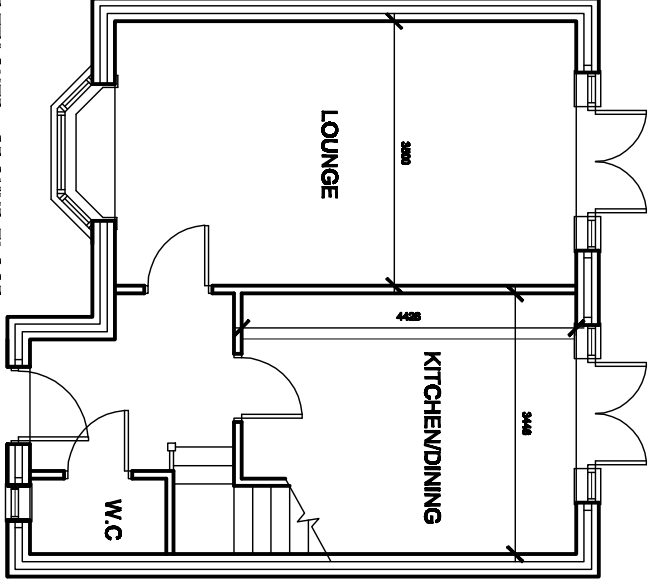


DETACHED - GROUND FLOOR
SCALE 1:100

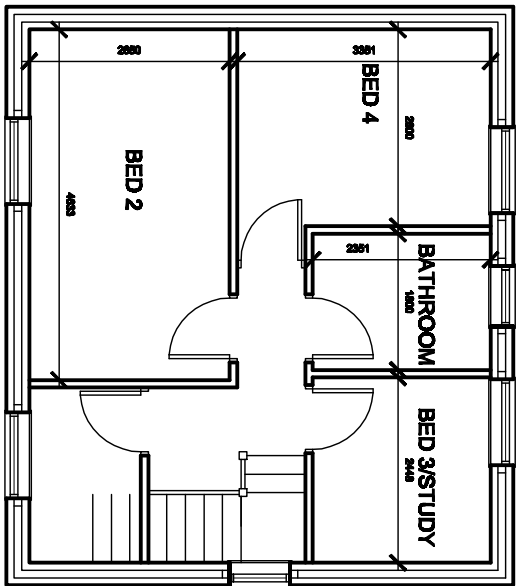


DETACHED - FIRST FLOOR
SCALE 1:100

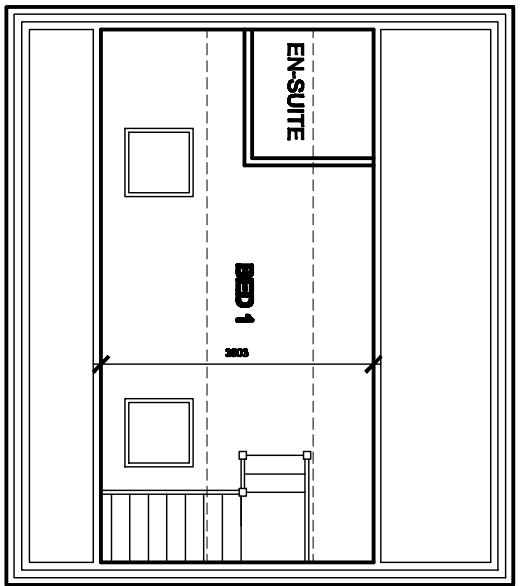


DETACHED - SECOND FLOOR
SCALE 1:100

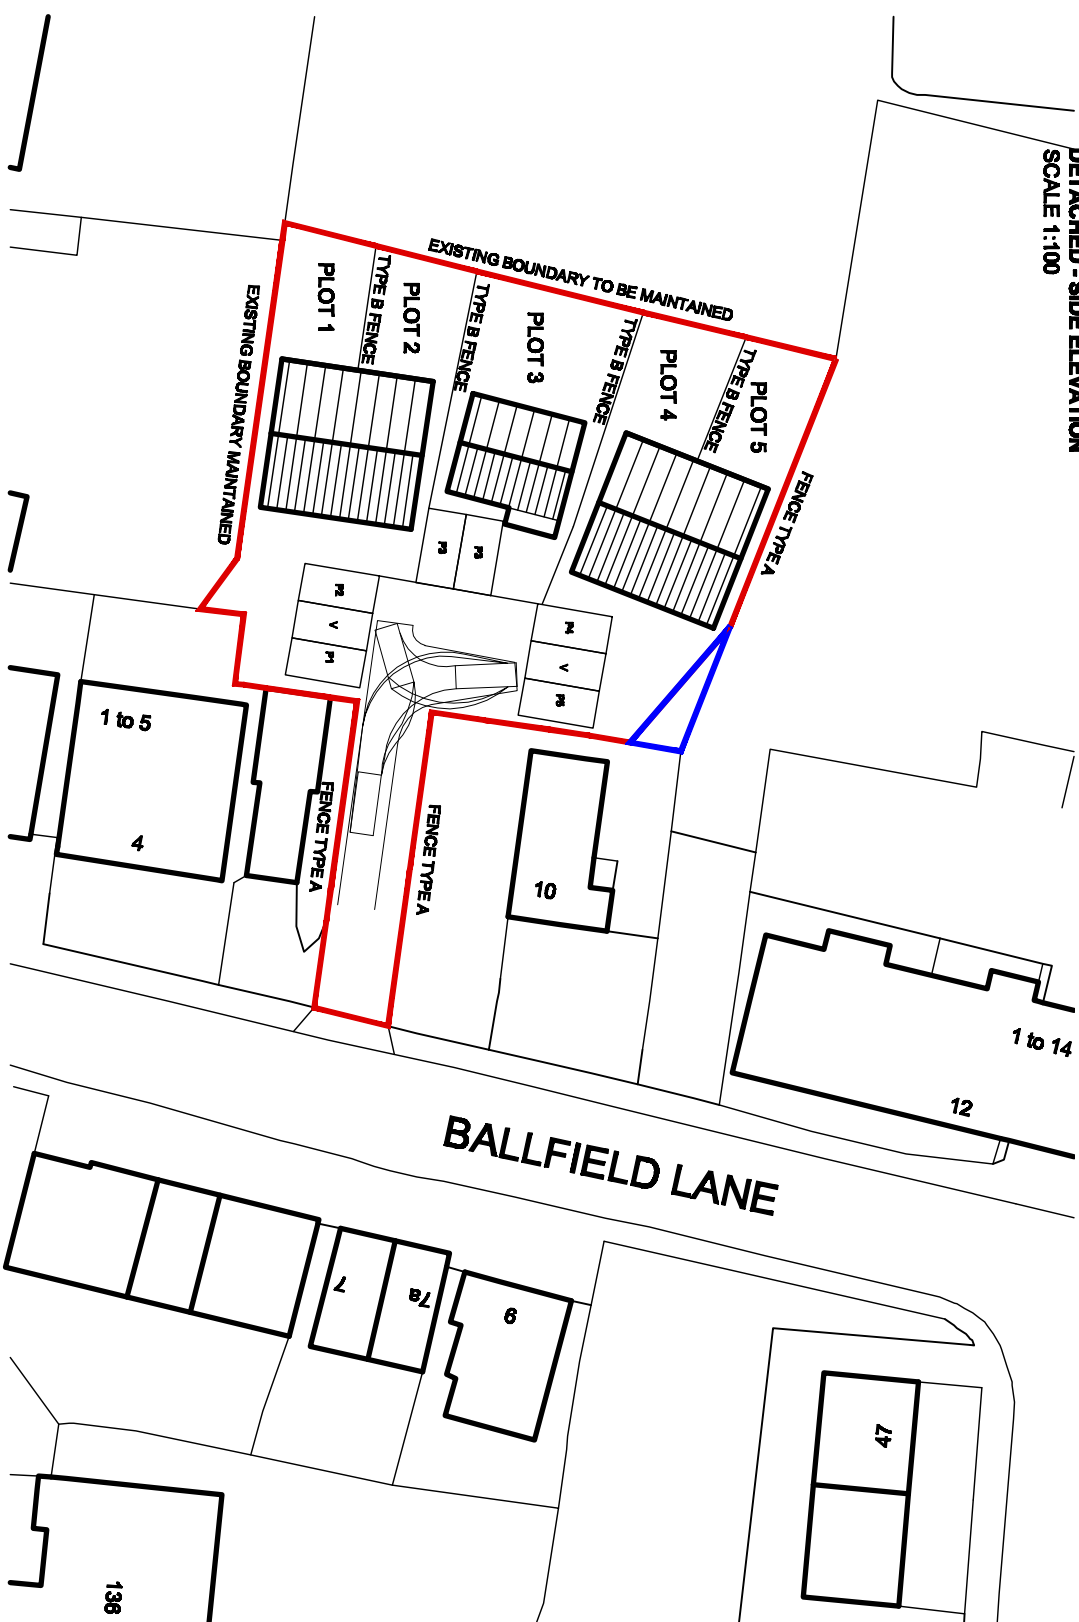


SITE PLAN
SCALE 1:300

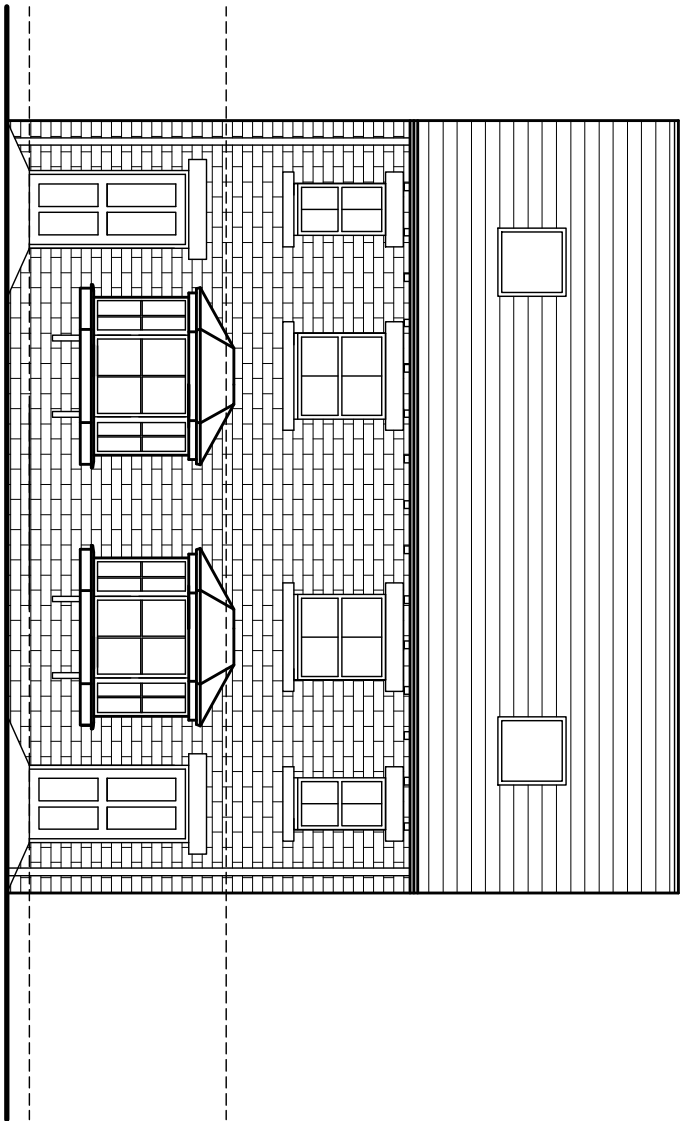


SEMI - FRONT ELEVATION
SCALE 1:100

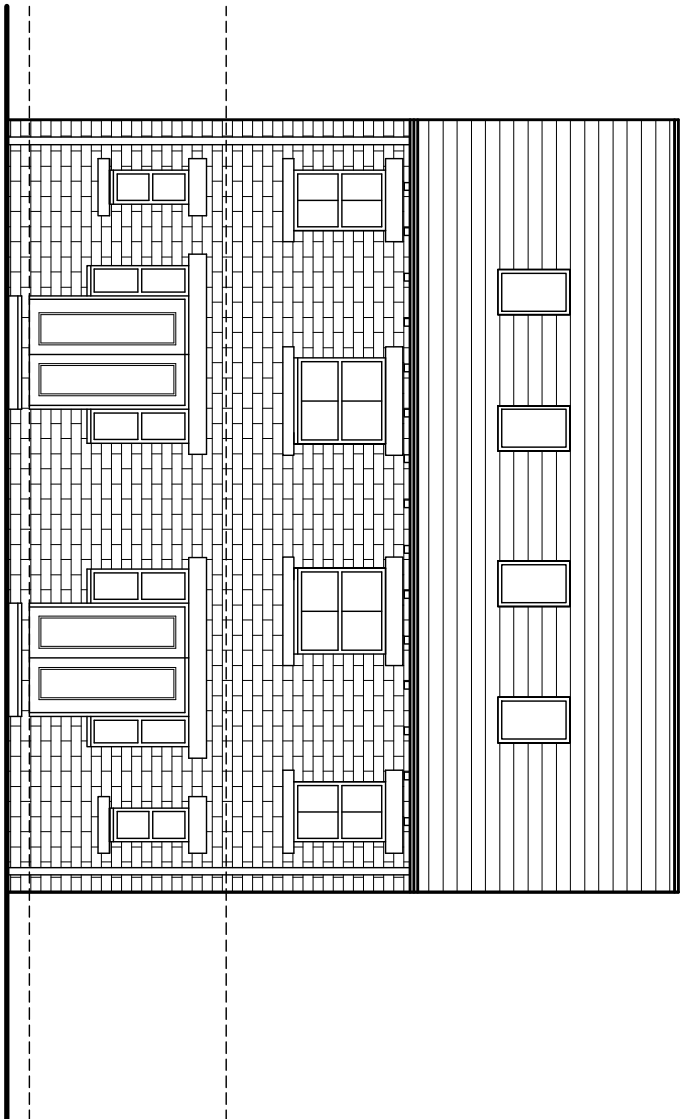


SEMI - REAR ELEVATION
SCALE 1:100

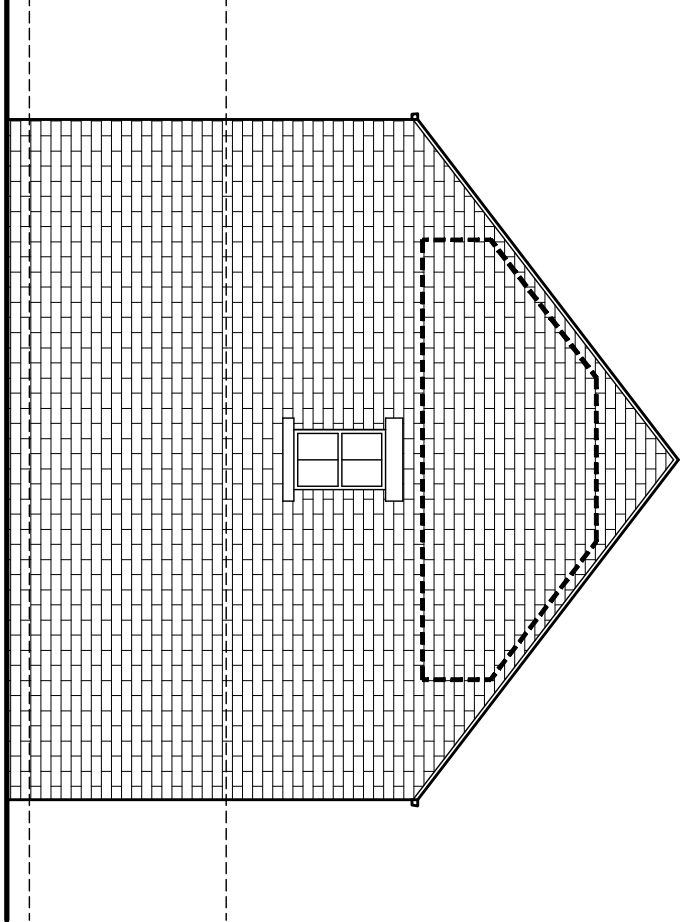


SEMI - SIDE ELEVATION
SCALE 1:100

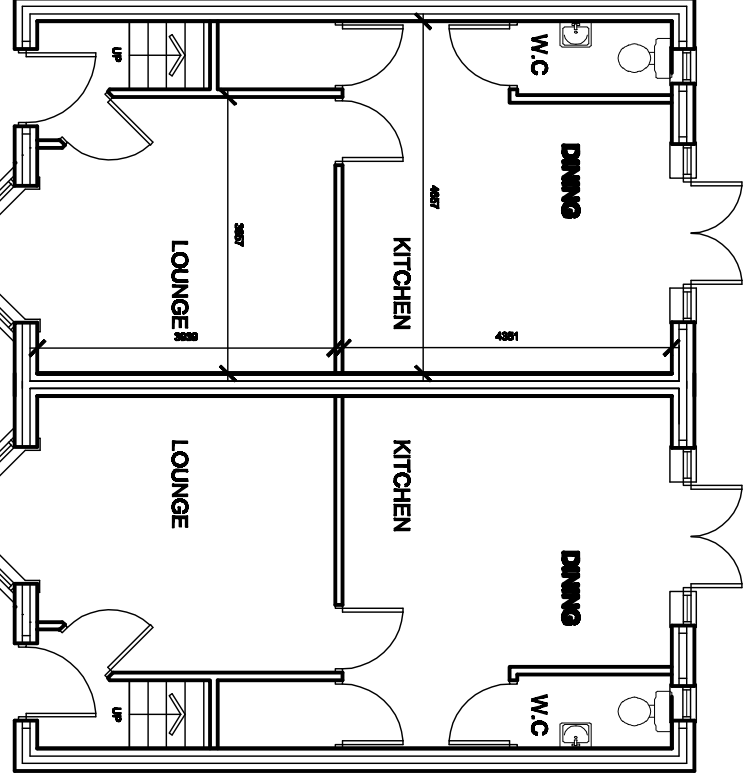

GROUND FLOOR
SCALE 1:100

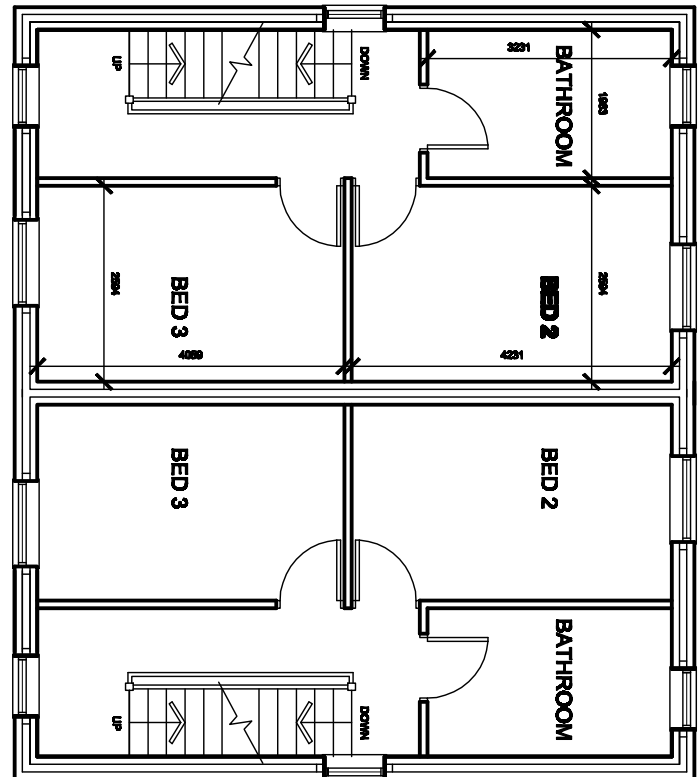

FIRST FLOOR
SCALE 1:100

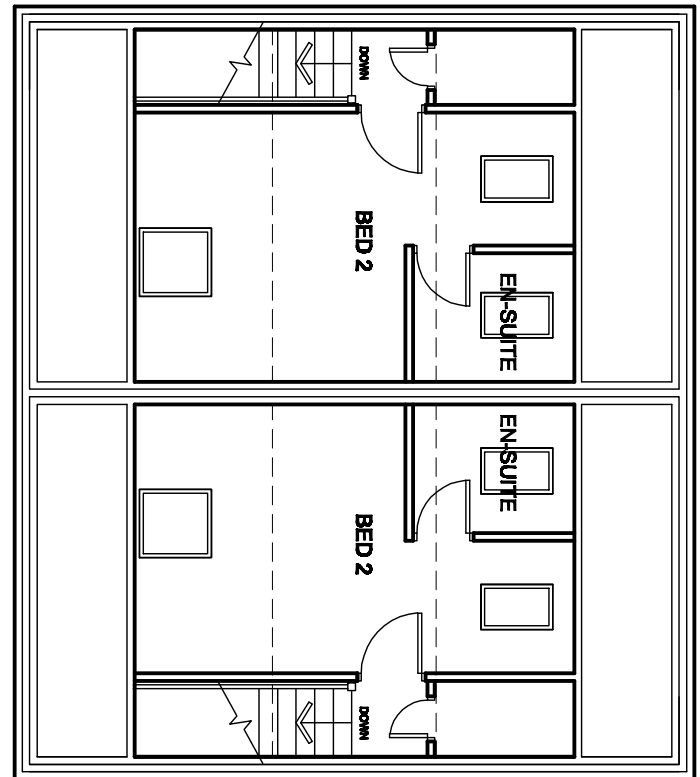


SECOND FLOOR
SCALE 1:100




LOCATION PLAN
SCALE 1:1500

White Agus Partnership				PROVIDENCE VILLA, 42 SACKVILLE STREET, BARNESLEY, S70 2DB			
RESIDENTIAL DEVELOPMENT BALLFIELD LANE BARNESLEY				MASON BUILDING CONTRACTORS LTD			
SURVEYORS AND BUILDING DESIGN CONSULTANTS				Client:			
Drawing Title: PLANS & ELEVATIONS				Date: MARCH 2011	Scale: AS SHOWN	Rev: A	
Date: 20/03/11	Author: A	Description: REVISED TO CLIENTS REQUESTS		Date: 10/04	Drawn: 01	Rev: A	

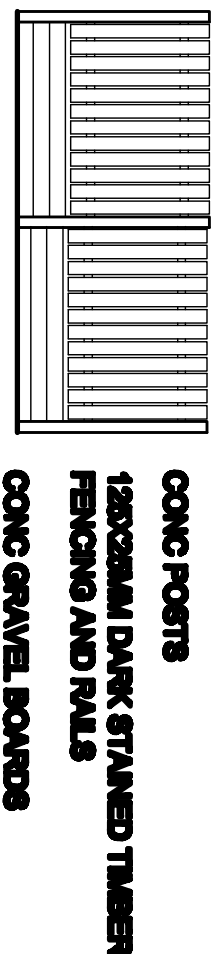

FENCE TYPE A
1800MM HIGH

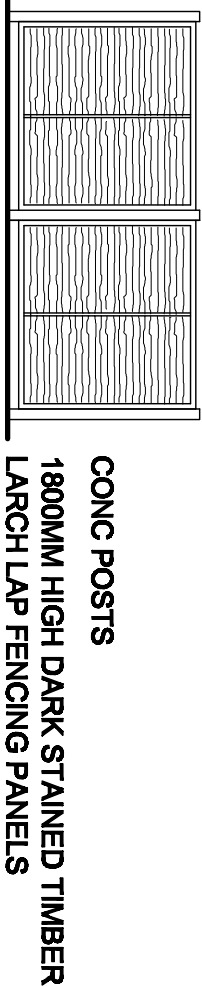

FENCE TYPE B
1800MM HIGH