

Keating & Wistow
Construction
Colliery Farm
68 Middlecliffe Lane
Little Houghton

Planning Application

CONTENTS

1. Location plan @ 1 : 1250
2. Architectural Drawings

PREPARED BY :

QUILL ARCHITECTURE

7 Mulberry Close, Darfield, Barnsley, South Yorkshire
S73 9NN. Tel:- 01226 755446

COLLIERY FARM LITTLE HOUGHTON, BARNSELY





Produced 21 Jun 2006 from Ordnance Survey digital data and incorporating surveyed revision available at this date. © Crown Copyright 2006.

Reproduction in whole or in part is prohibited without the prior permission of Ordnance Survey.

Ordnance Survey and the OS symbol are registered trade marks and Siteplan a trade mark of Ordnance Survey, the national mapping agency of Great Britain.

Part or all of this Siteplan is enlarged from mapping produced at one or more of the following scales 1:1250, 1:2500, 1:10000.

  

Centre Coordinates: 442543 405577

National Grid sheet reference at centre of this Siteplan: SE4205


Supplied by: Blackwells
Serial Number: 02285000

DO NOT SCALE DRAWING

ALL DIMENSIONS IN MILLIMETRES

IF IN DOUBT ASK

GENERAL NOTES

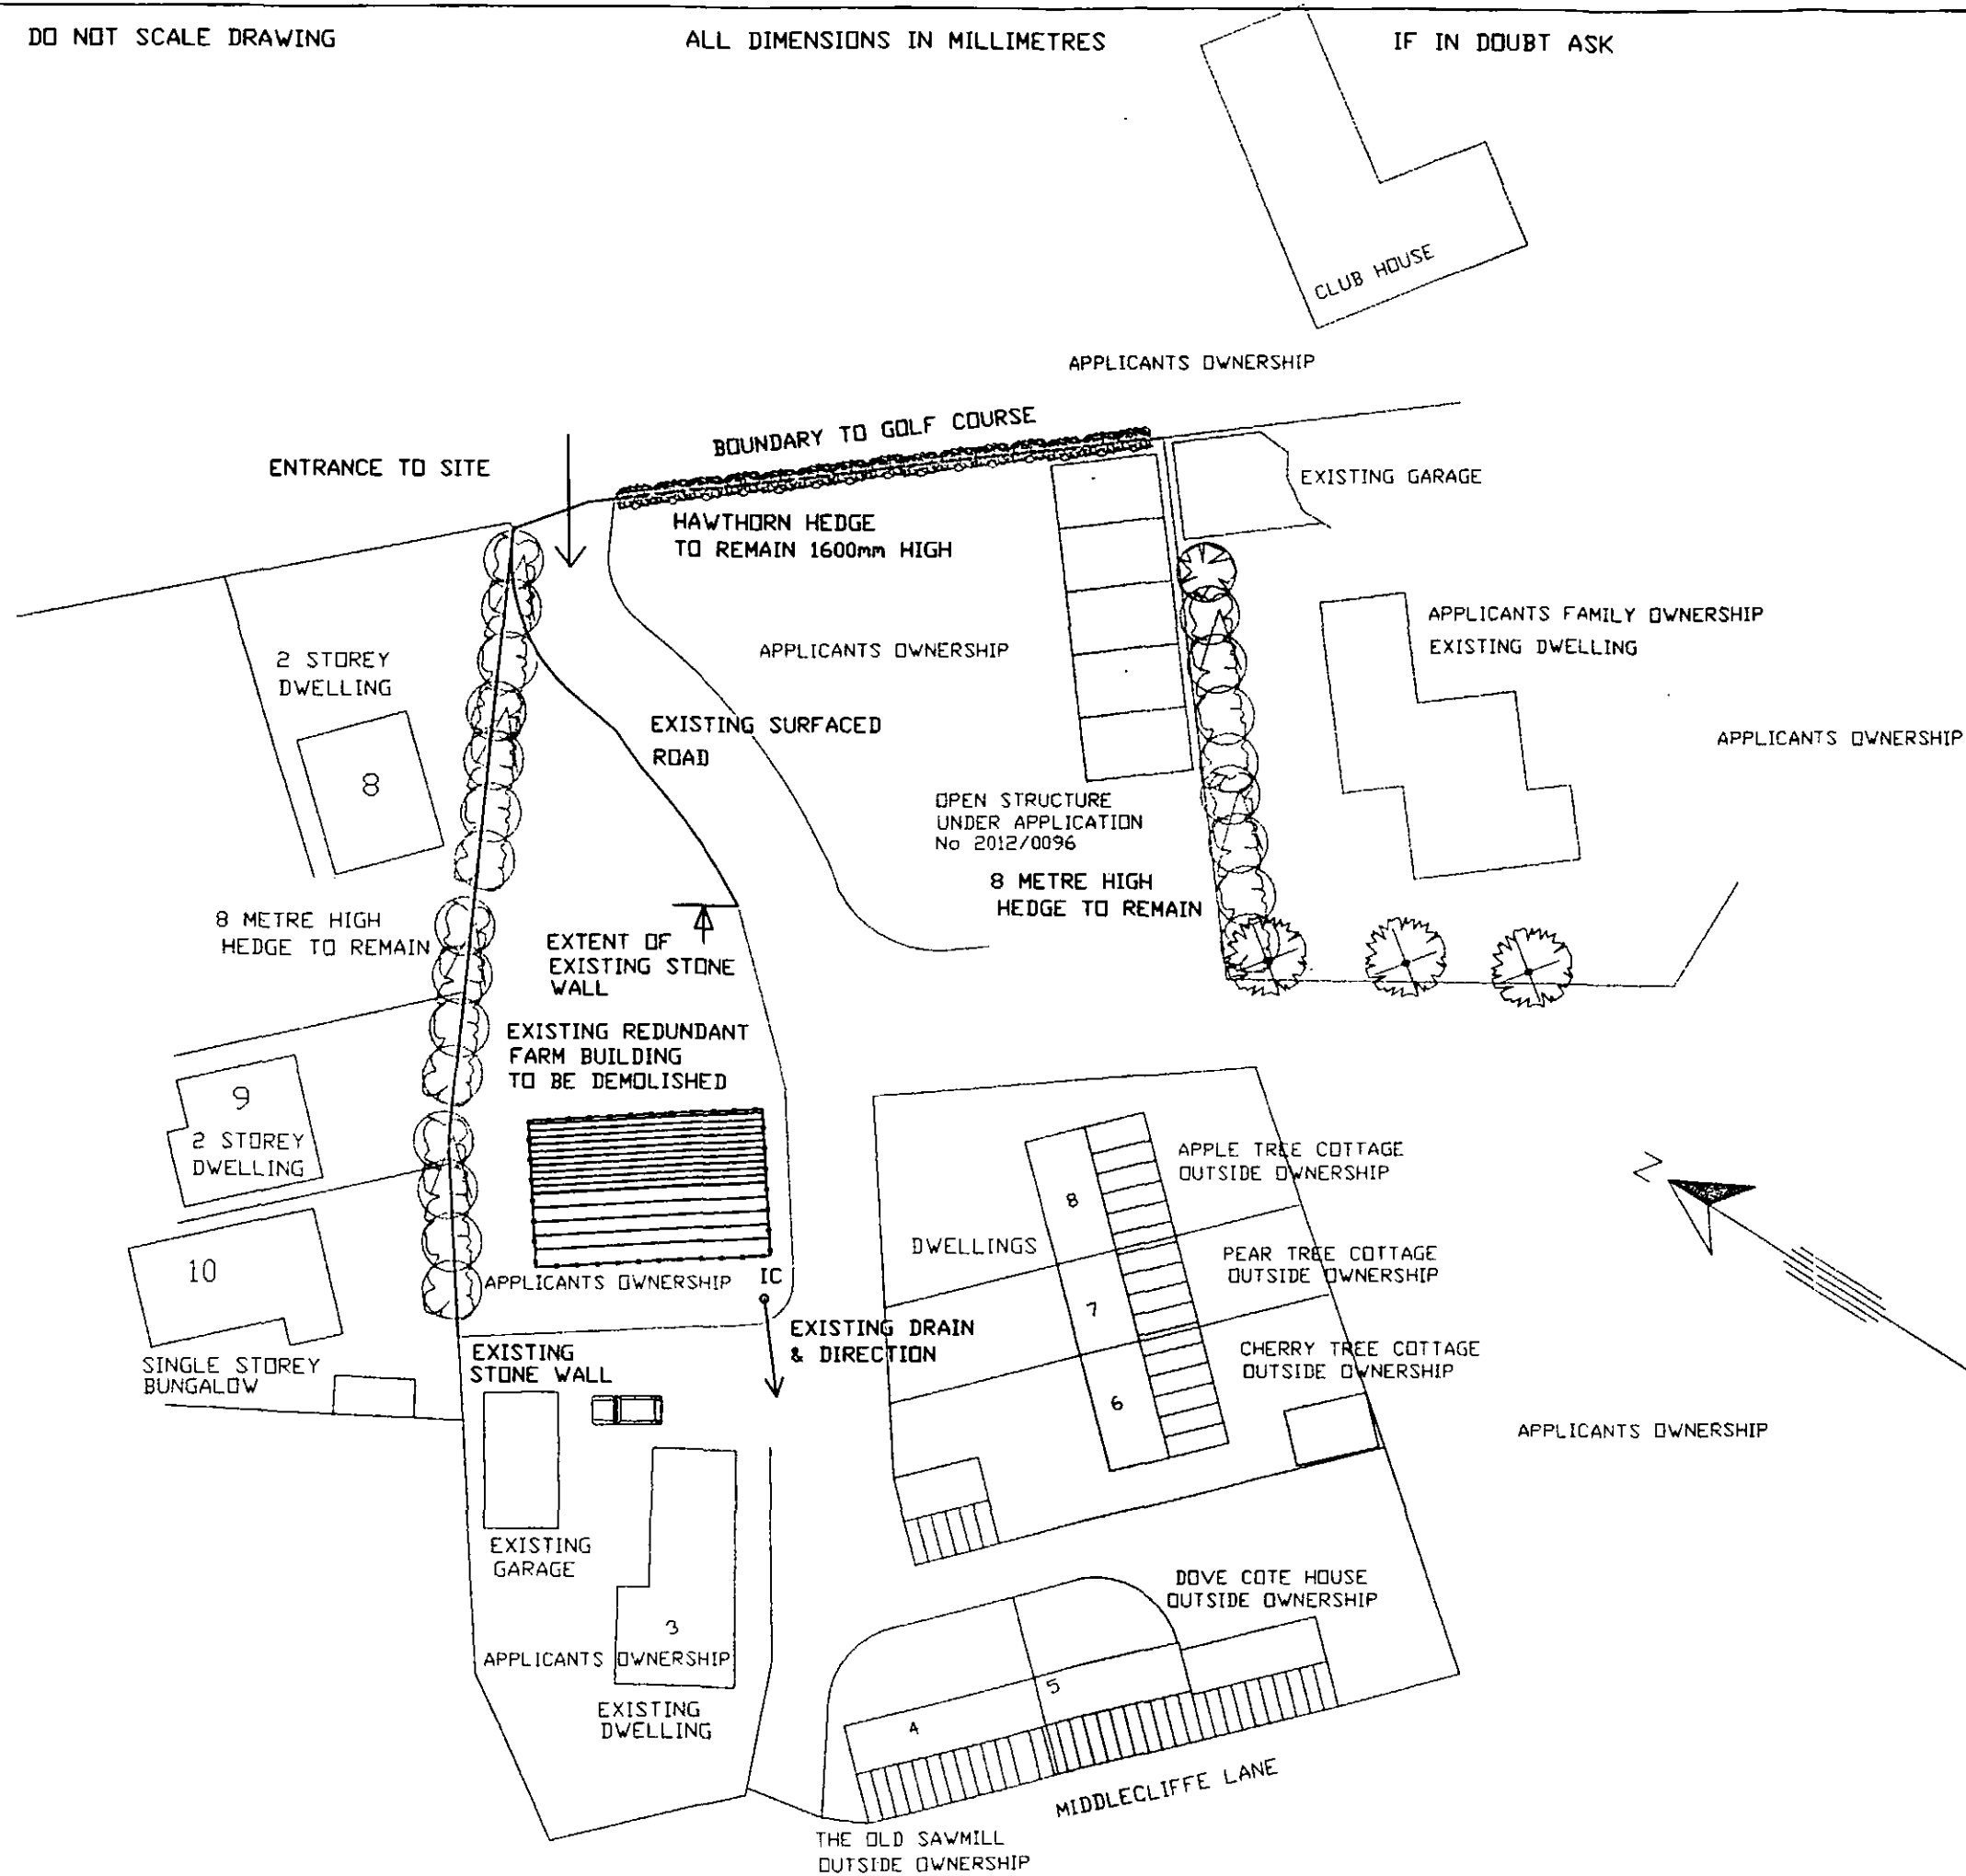

Quill
ARCHITECTURE

THIS DRAWING IS COPYRIGHT
& MUST NOT BE USED OR
DISCLOSED IN ANY WAY EXCEPT
WHERE AUTHORIZED IN WRITING
BY QUILL ARCHITECTURE,
7 MULBERRY CLOSE, DARFIELD,
SOUTH YORKS, S73 9NN

REG No 5210984

TEL 01226 753446

CLIENT
Keating & Wistow Construction
Colliery Farm
68 Middlecliffe Lane,
Little Houghton

TITLE
SITE PLAN SHOWING EXISTING
REDUNDANT FARM BUILDING & THE
POSITION OF EXISTING DRAINAGE

SCALE 1 : 500

DRAWN AD

DATE 01/02/12

REV


DRG No CAD/QA/1201

DO NOT SCALE DRAWING

ALL DIMENSIONS IN MILLIMETRES

IF IN DOUBT ASK

GENERAL NOTES

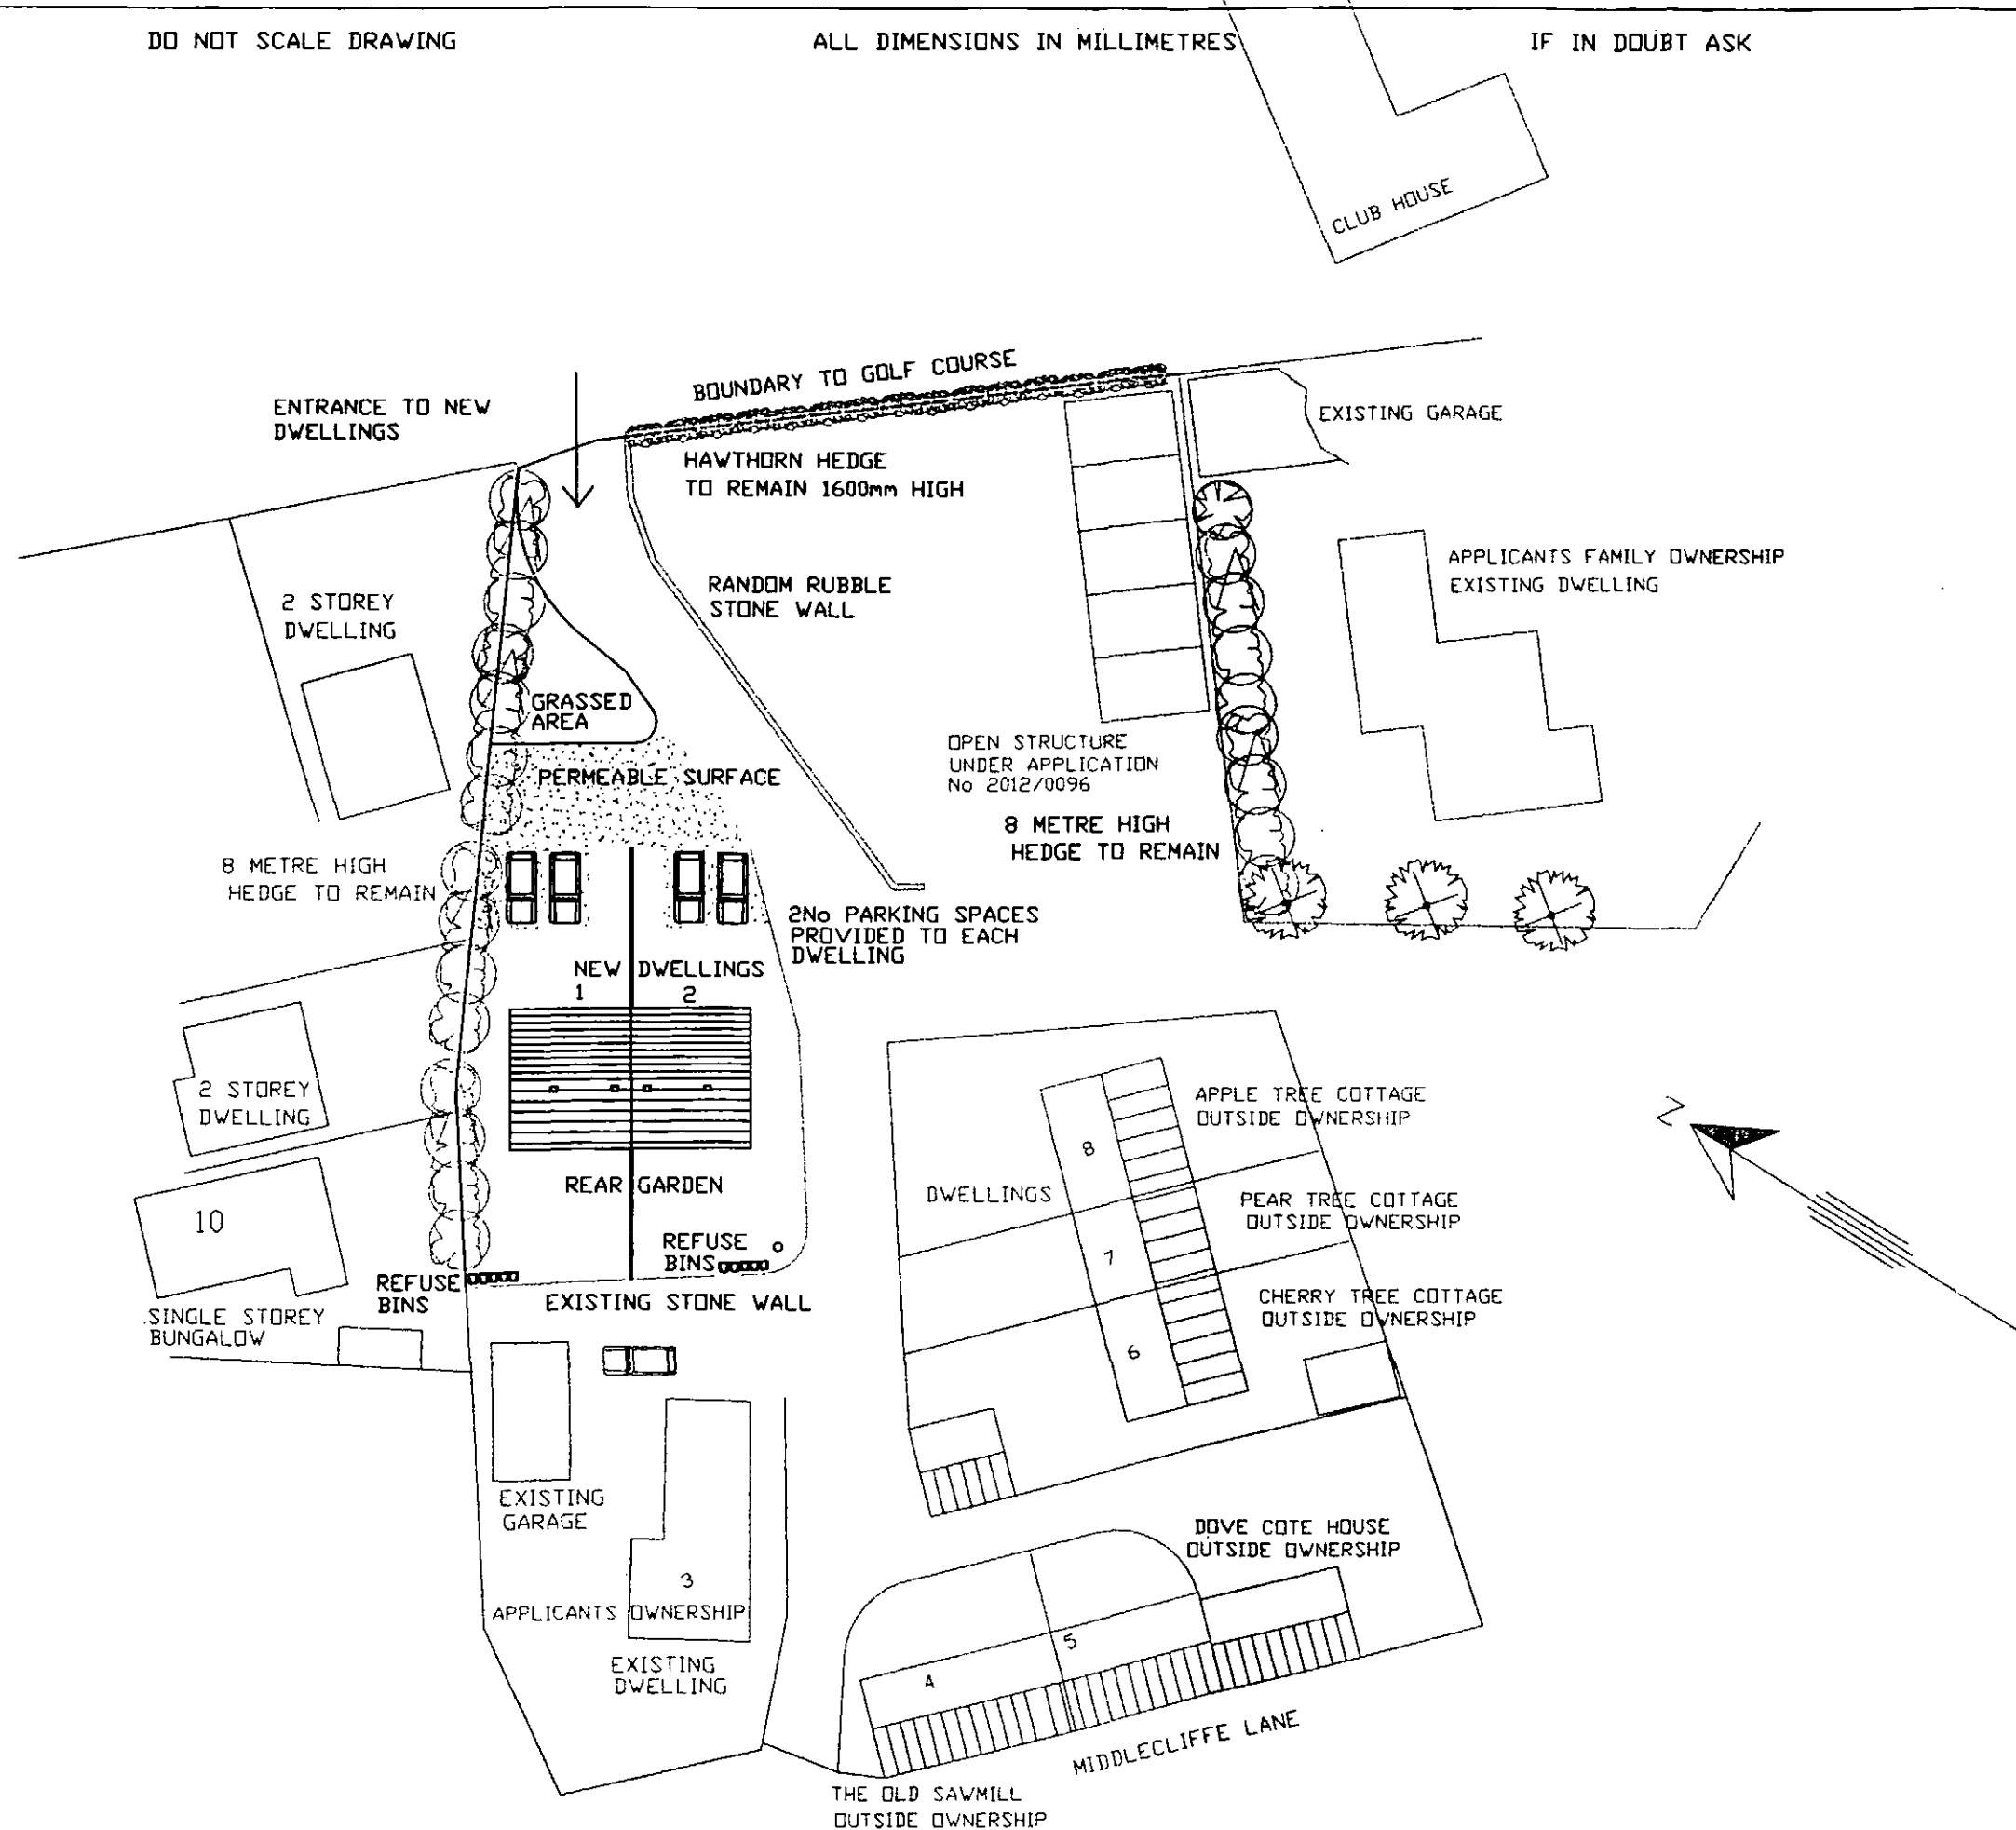

Quill
ARCHITECTURE

THIS DRAWING IS COPYRIGHT
& MUST NOT BE USED OR
DISCLOSED IN ANY WAY EXCEPT
WHERE AUTHORIZED IN WRITING
BY QUILL ARCHITECTURE.
7 MULBERRY CLOSE, DARFIELD,
SOUTH YORKS, S73 9NN

REG No 5210984

TEL 01226 755446

CLIENT
Keating & Wistow Construction
Colliery Farm
68 Middlecliffe Lane,
Little Houghton

TITLE
SITE PLAN SHOWING PROPOSED SITE
LAYOUT AND POSITION OF NEW
DWELLINGS

SCALE 1 : 500

DRAWN AD

DATE 01/02/12


REV

DRG No CAD/QA/1202

ALL DIMENSIONS IN MILLIMETRES

IF IN DOUBT ASK

GENERAL NOTES

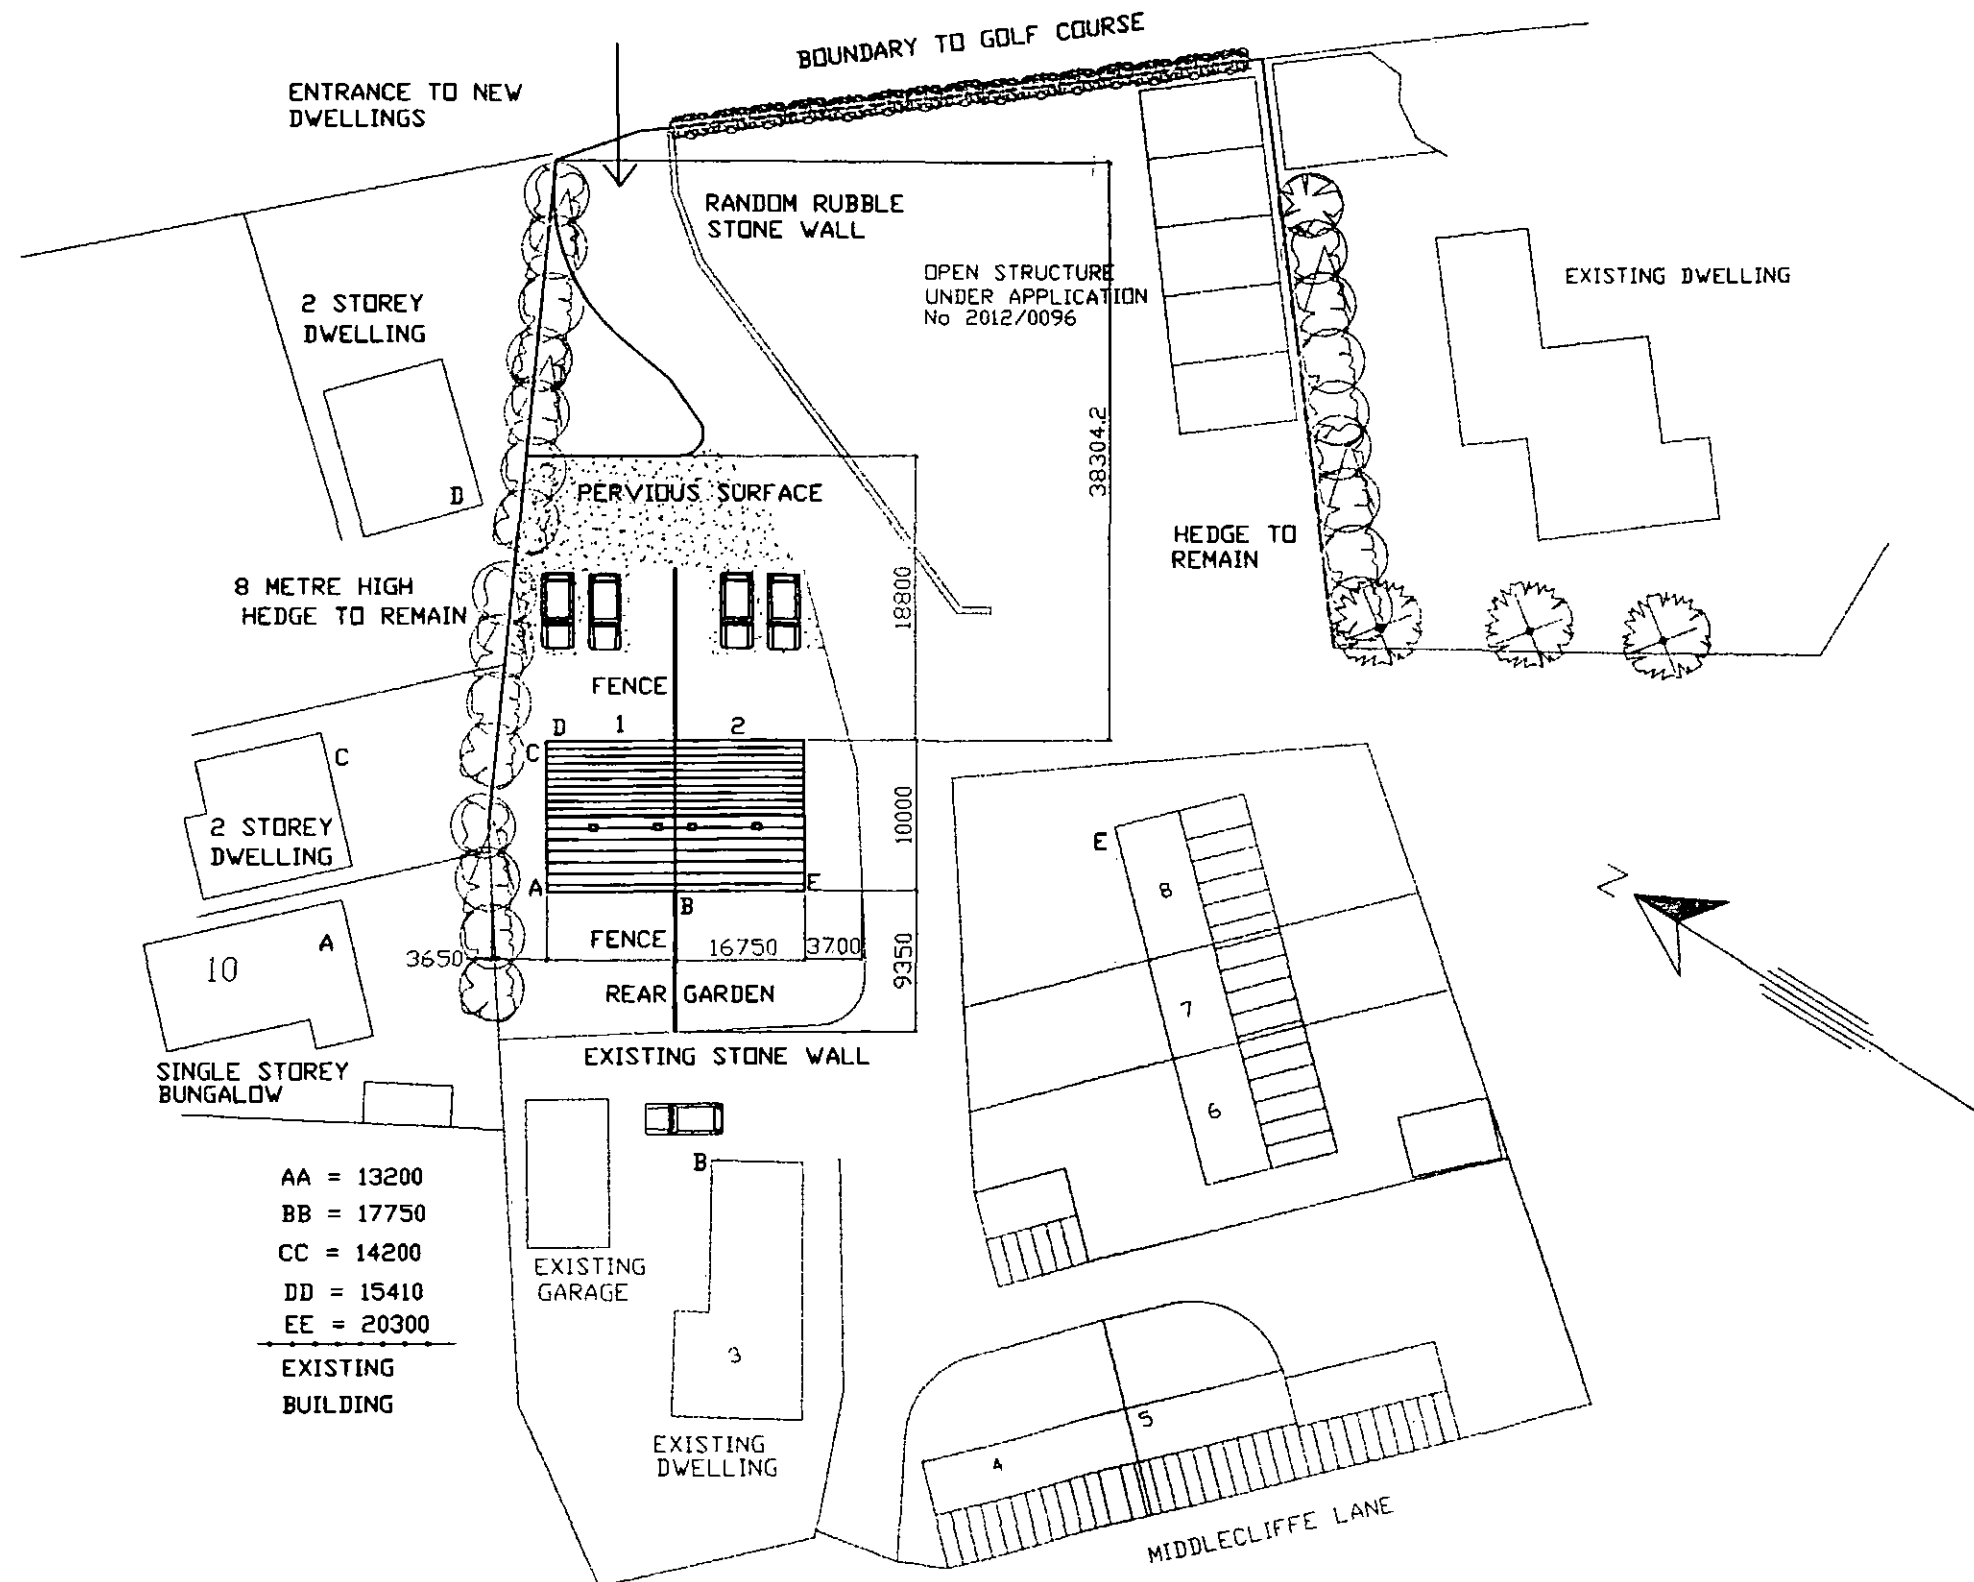

Quill
ARCHITECTURE

THIS DRAWING IS COPYRIGHT
& MUST NOT BE USED OR
DISCLOSED IN ANY WAY EXCEPT
WHERE AUTHORIZED IN WRITING
BY GULL ARCHITECTURE.
7 MULBERRY CLOSE, DARFIELD,
SOUTH YORKS, S73 9NN

REG No 5210984

TEL 01226 753446

CLIENT

Keating & Wistow Construction
Colliery Farm
68 Middlecliffe Lane,
Little Houghton

TITLE

SITE PLAN SHOWING PROPOSED SITE
LAYOUT AND POSITION OF NEW
DWELLINGS WITH DIMENSIONS

SCALE 1 : 500

DRAWN AD

DATE 01/02/12

REV

DRG No CAD/QA/1203


DO NOT SCALE DRAWING

ALL DIMENSIONS IN MILLIMETRES

IF IN DOUBT ASK

ROOF COVERING TO BE MARLEY EDGEMERE INTERLOCKING SLATES IN GREY TO MATCH DWELLINGS WITHIN THE LOCALITY

PROVIDE LIGHT TUBES TO REAR ELEVATION

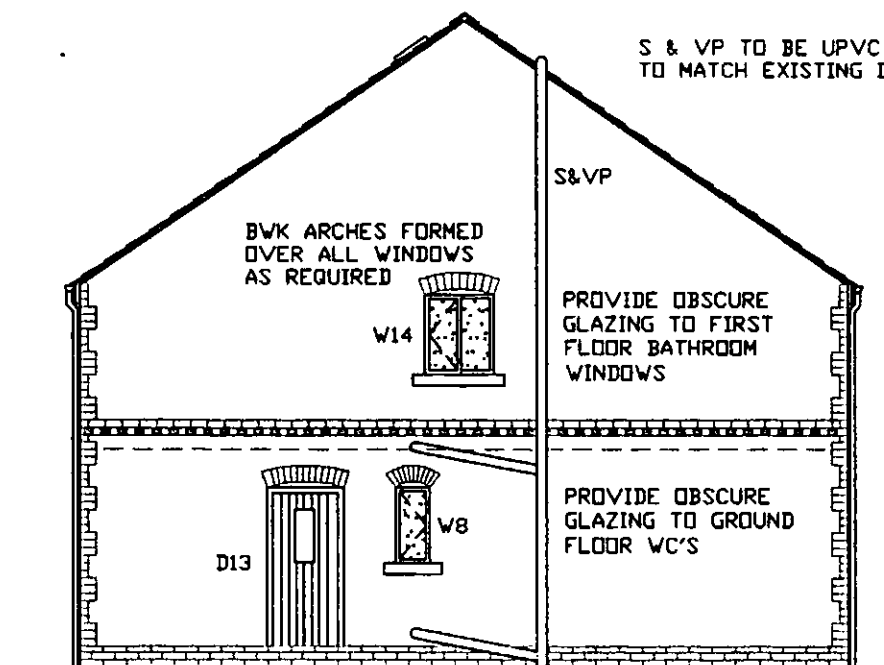


SIDE ELEVATION

STONE SILLS TO BE PROVIDED TO ALL WINDOWS

PROVIDE 2NO ROWS OF STONE ROOF TILES AT EAVES LEVEL

A3
1206

A3
1205

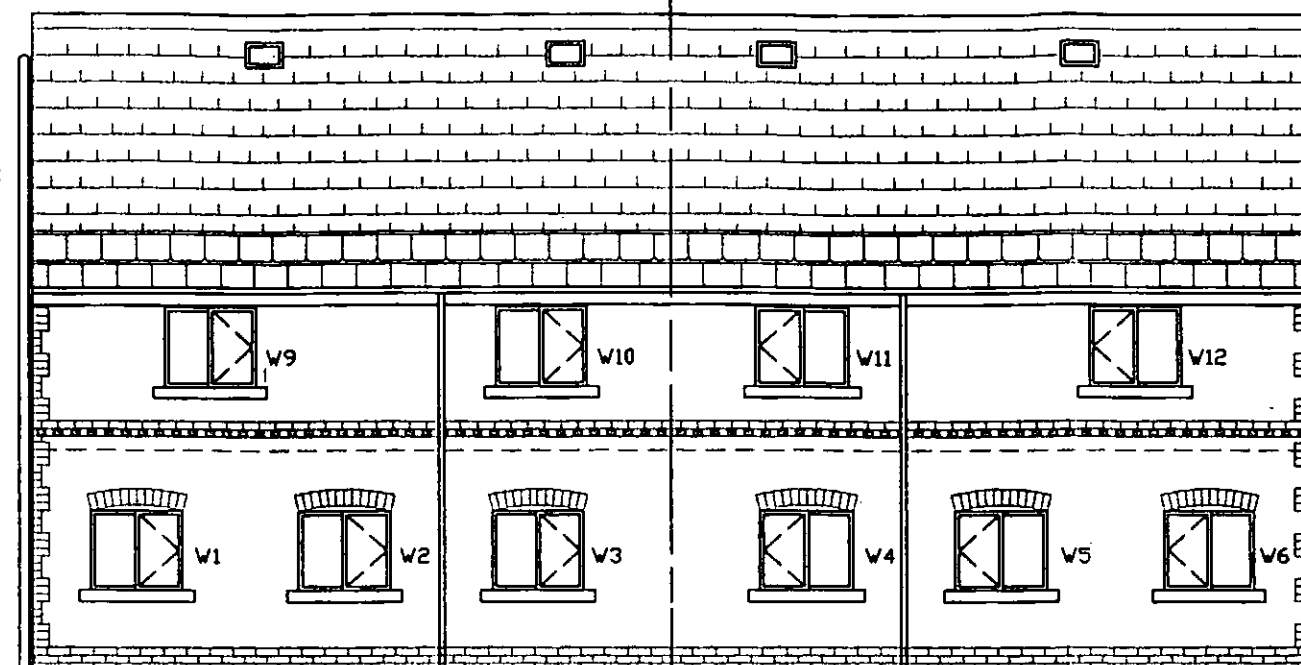


REAR ELEVATION

(FACING THE FARM HOUSE 68 MIDDLECLIFFE LANE)

68mm CIRCULAR DOWNPIPES TO FRONT & REAR ELEVATIONS IN BLACK PVCu

DP

DP

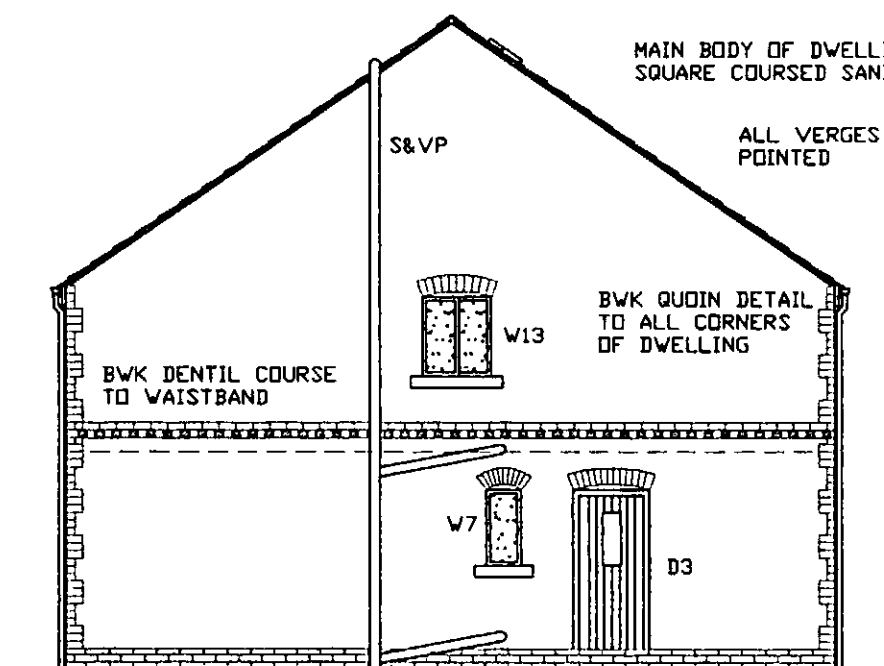

SIDE ELEVATION

(FACING BUTTERCROSS CLOSE)

MAIN BODY OF DWELLING TO BE IN SQUARE COURSED SANDSTONE

ALL VERGES TO BE WET POINTED


BWK QUIN DETAIL TO ALL CORNERS OF DWELLING

BWK DENTIL COURSE TO WAISTBAND

116mm MARLEY CLASSIC OGEE STYLE GUTTER TO FRONT AND REAR ELEVATIONS IN BLACK PVCu

A3
1205

A3
1206

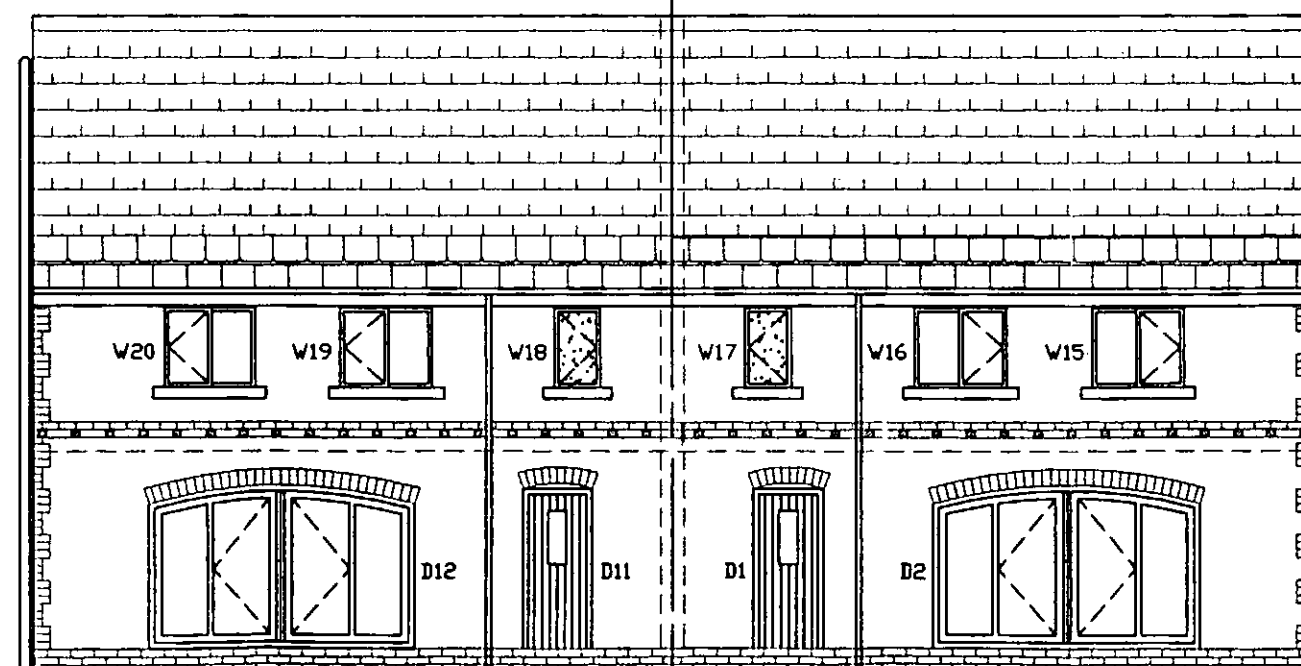

FRONT ELEVATION

(FACING GOLF COURSE)

BWK DETAIL TO MAIN ARCHS

DP

DP

BWK TO RISE FROM FGL TO 300mm

CLIENT
Keating & Wistow Construction
Colliery Farm
68 Middlecliffe Lane, Little Houghton

TITLE
DRAWING SHOWING PROPOSED ELEVATIONS OF
NEW DWELLINGS

Quill
ARCHITECTURE[©]

THIS DRAWING IS COPYRIGHT AND MUST NOT BE USED OR
DISCLOSED IN ANY WAY EXCEPT WHERE AUTHORIZED IN
WRITING BY QUILL ARCHITECTURE.

TELEPHONE (01226) 755446

REG No 5210984


SCALE 1 : 100	DRAWN AD
DATE 01/02/12	REV
DRG No CAD/QA/1204	

DO NOT SCALE DRAWING

ALL DIMENSIONS IN MILLIMETRES

IF IN DOUBT ASK

GENERAL NOTES

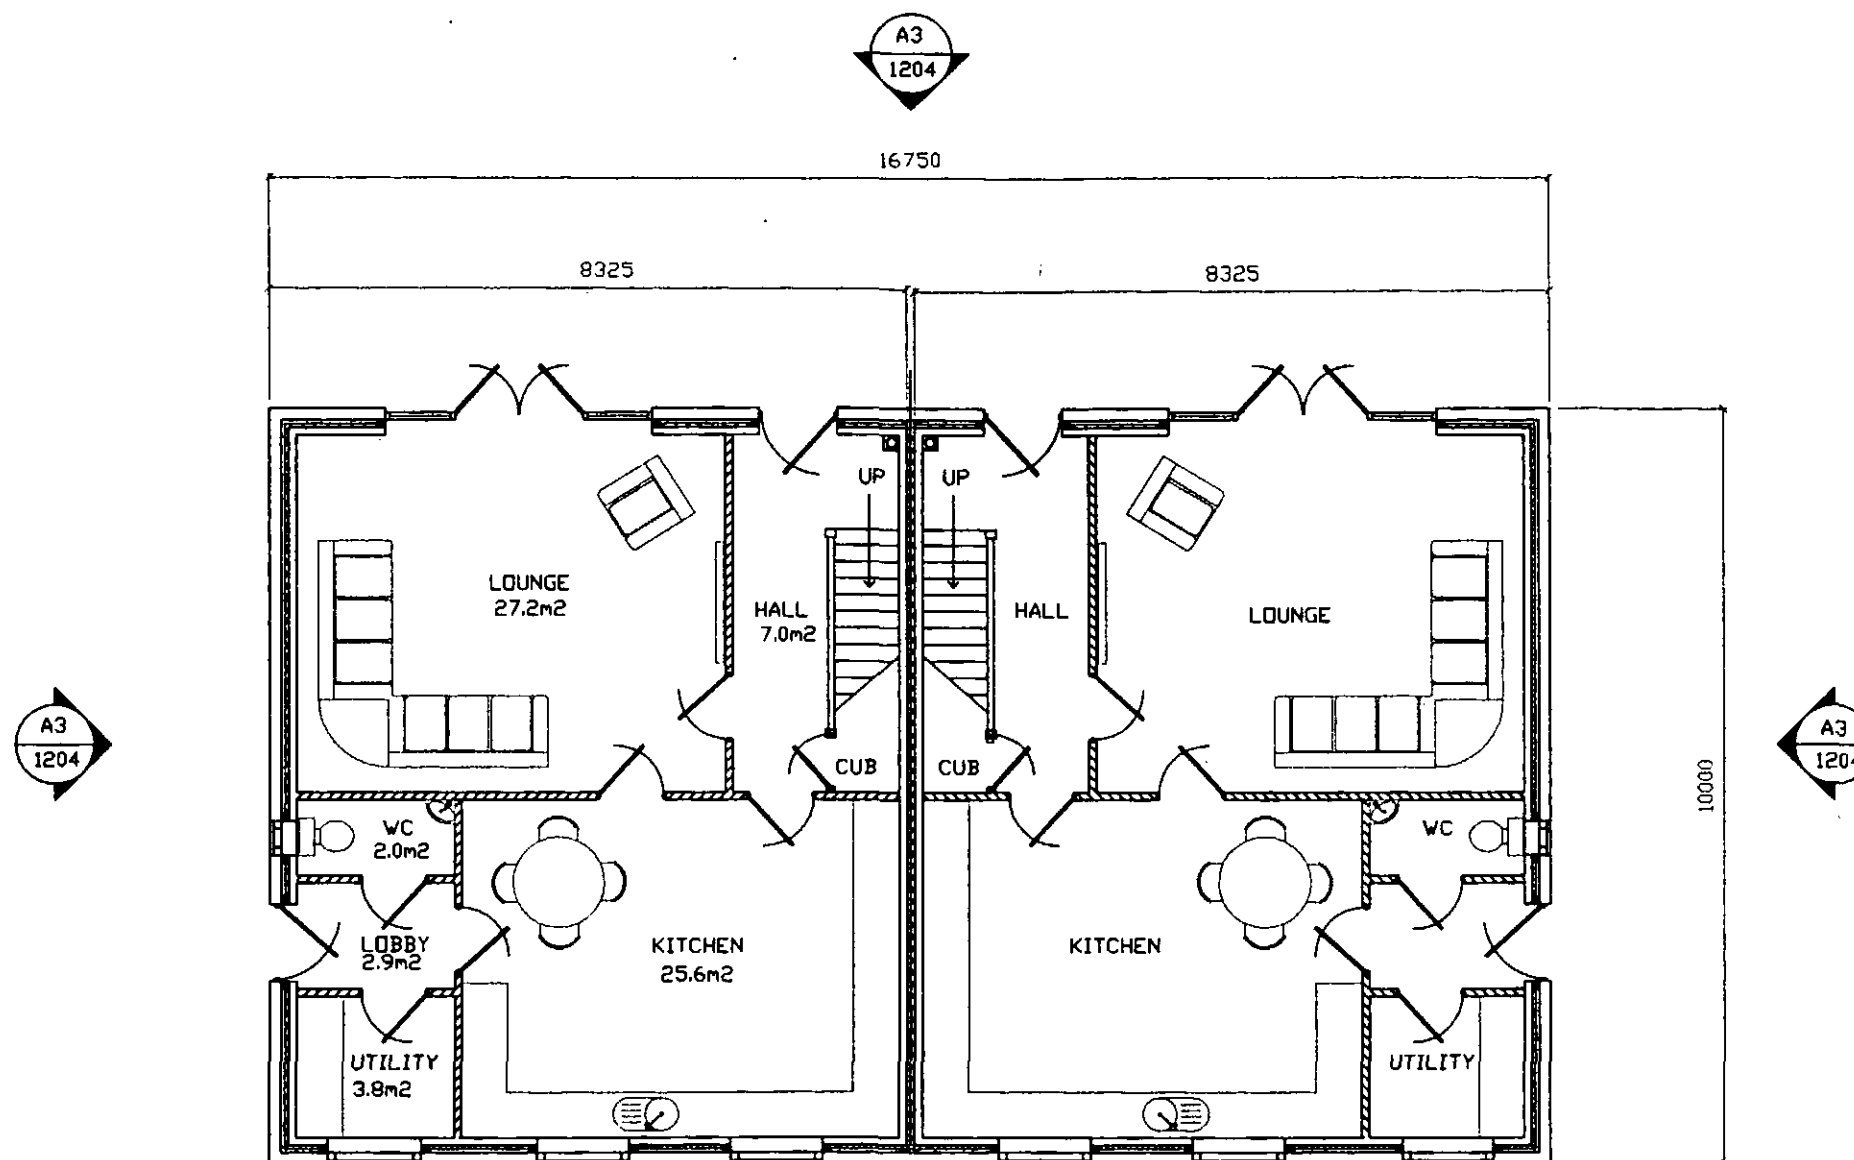

GROUND FLOOR LAYOUT

Quill
ARCHITECTURE

THIS DRAWING IS COPYRIGHT
& MUST NOT BE USED OR
DISCLOSED IN ANY WAY EXCEPT
WHERE AUTHORIZED IN WRITING
BY QUILL ARCHITECTURE.
7 MULBERRY CLOSE, DARFIELD,
SOUTH YORKS, S73 9NN

REG No 5210984

TEL 01226 755446

CLIENT
Keating & Wistow Construction
Colliery Farm
68 Middlecliffe Lane,
Little Houghton

TITLE
DRAWING SHOWING PROPOSED GROUND
FLOOR LAYOUT OF NEW DWELLINGS


SCALE 1 : 100	DRAWN	AD
DATE 01/02/12	REV	
DRG No CAD/QA/1205		

DO NOT SCALE DRAWING

ALL DIMENSIONS IN MILLIMETRES

IF IN DOUBT ASK

GENERAL NOTES

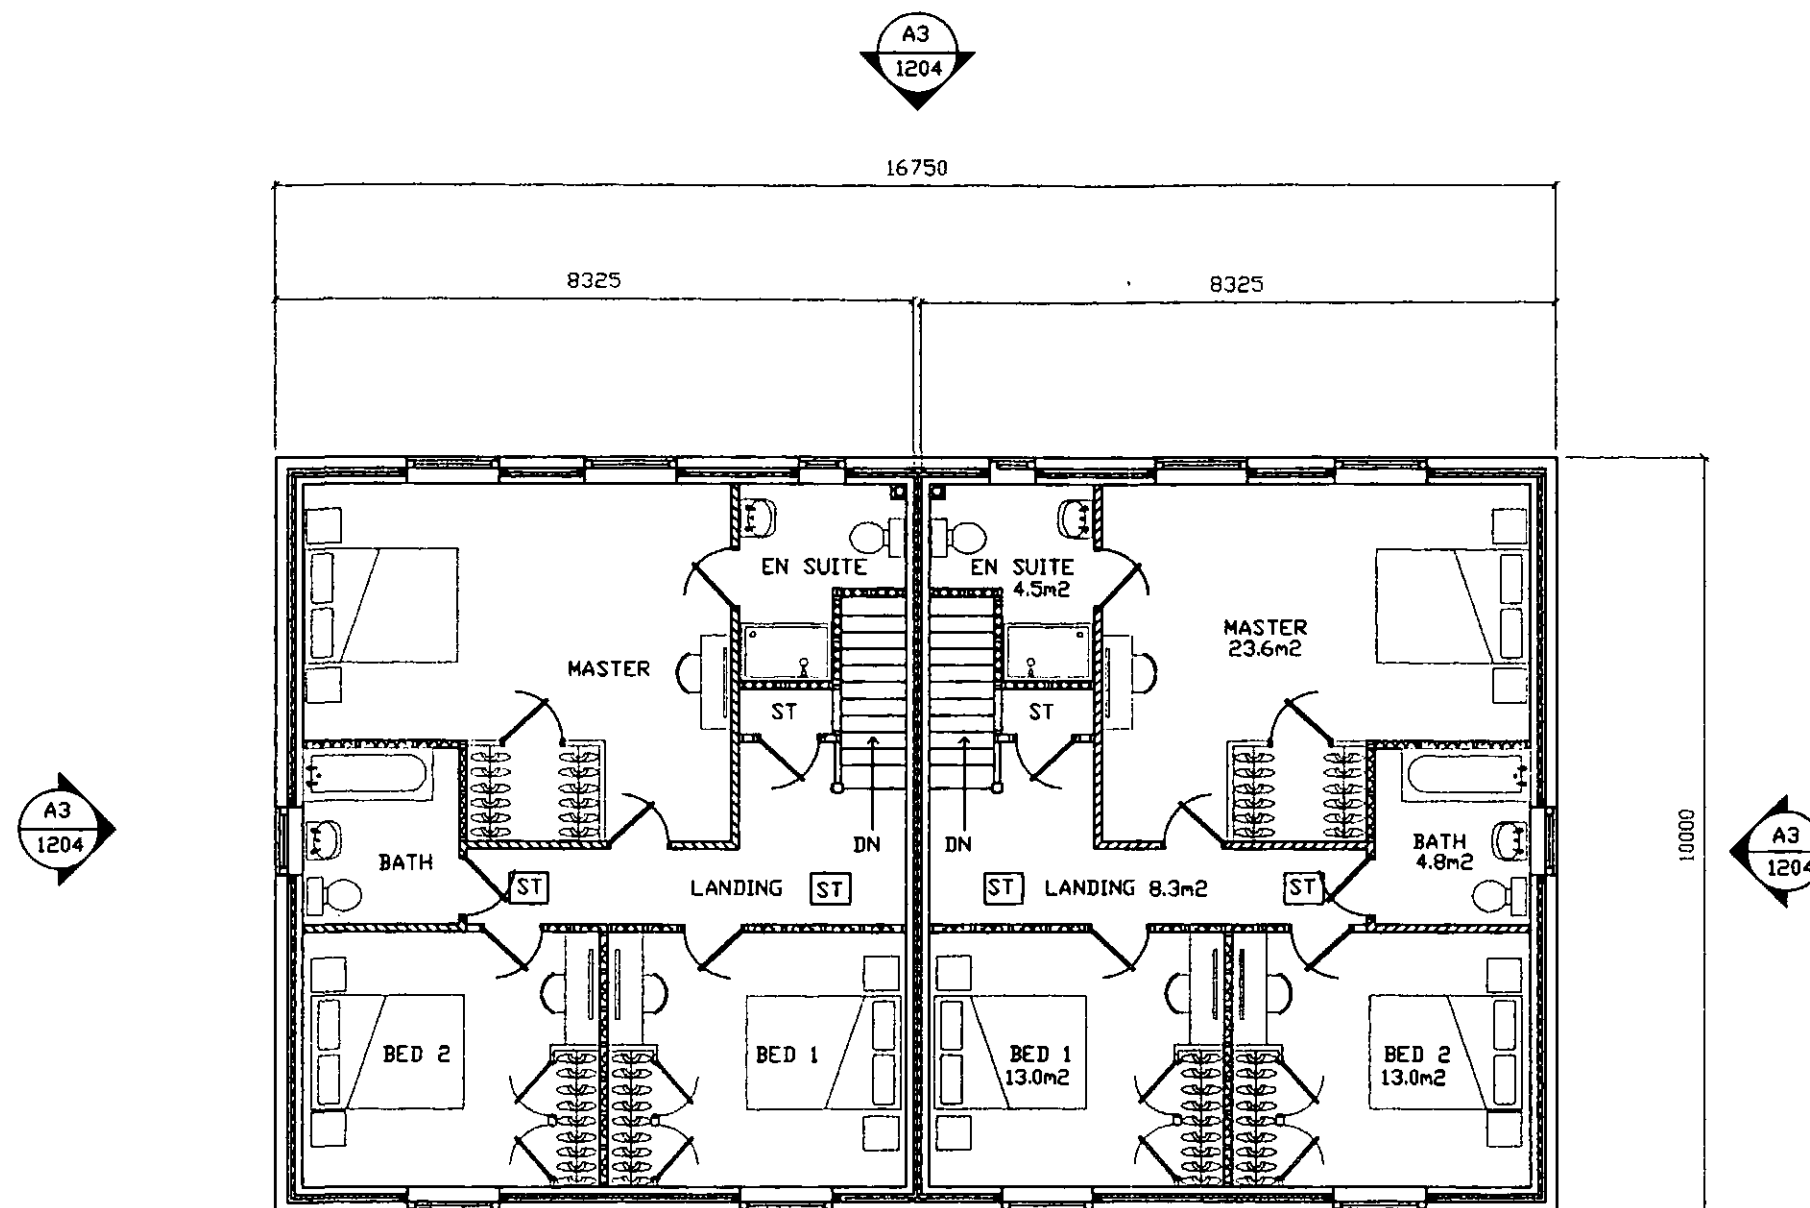

FIRST FLOOR LAYOUT

Quill
ARCHITECTURE

THIS DRAWING IS COPYRIGHT
& MUST NOT BE USED OR
DISCLOSED IN ANY WAY EXCEPT
WHERE AUTHORIZED IN WRITING
BY QUILL ARCHITECTURE,
7 MULBERRY CLOSE, DARFIELD,
SOUTH YORKS, S73 9NN

REG No 5210984

TEL 01226 753446

CLIENT
Keating & Wistow Construction
Collery Farm
68 Middlecliffe Lane,
Little Houghton

TITLE
DRAWING SHOWING PROPOSED FIRST
FLOOR LAYOUT OF NEW DWELLINGS

SCALE 1 : 100	DRAWN AD
DATE 01/02/12	REV
DRG No CAD/QA/1206	

