





PROPOSED FRONT ELEVATION
SCALE 1:100

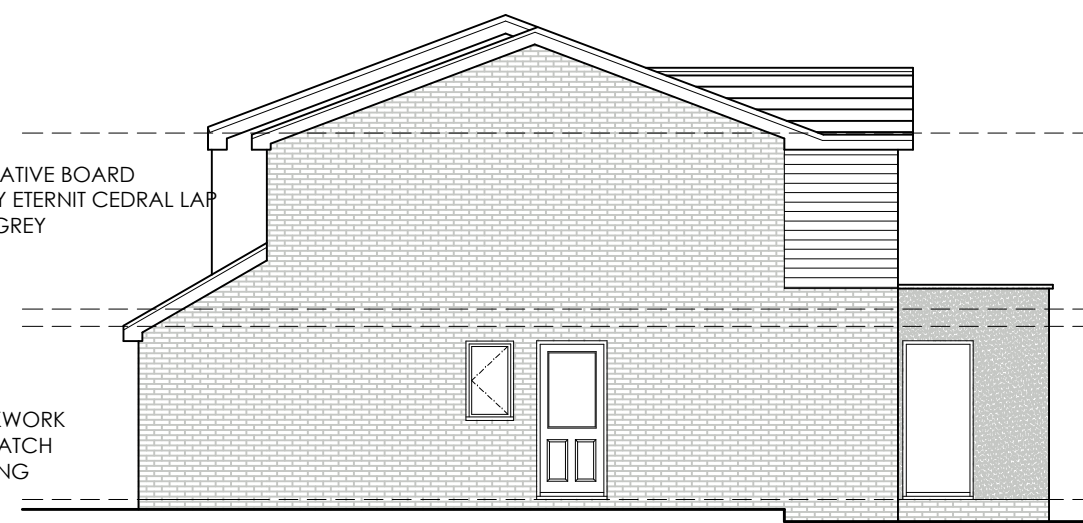


PROPOSED SIDE ELEVATION
SCALE 1:100




PROPOSED REAR ELEVATION
SCALE 1:100

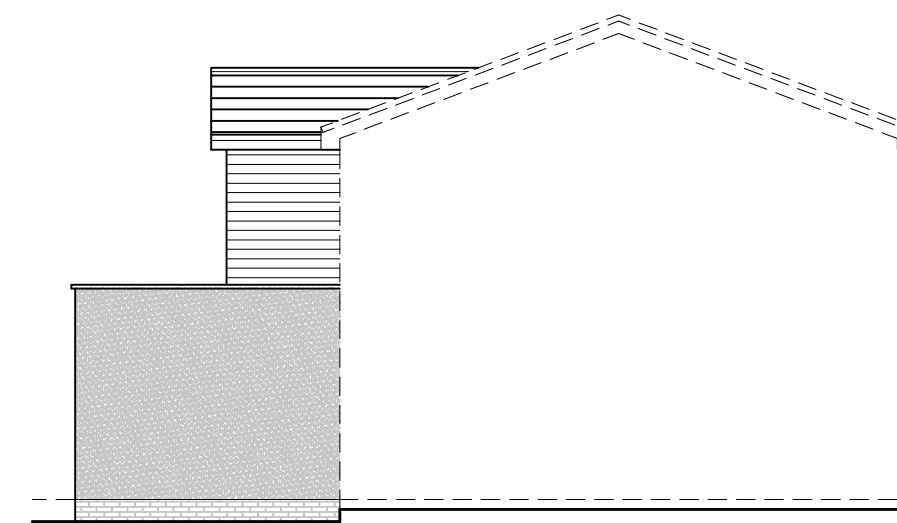


PROPOSED SIDE ELEVATION
SCALE 1:100

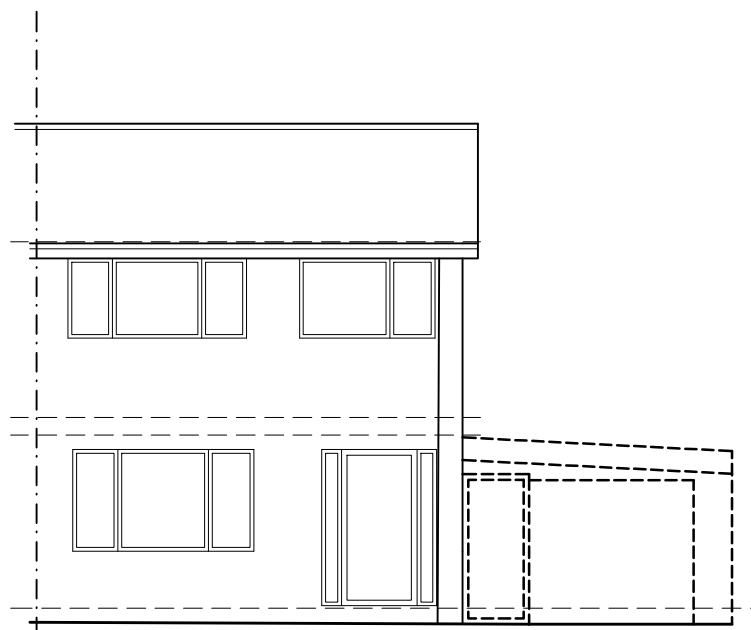


EXISTING FRONT ELEVATION
SCALE 1:100

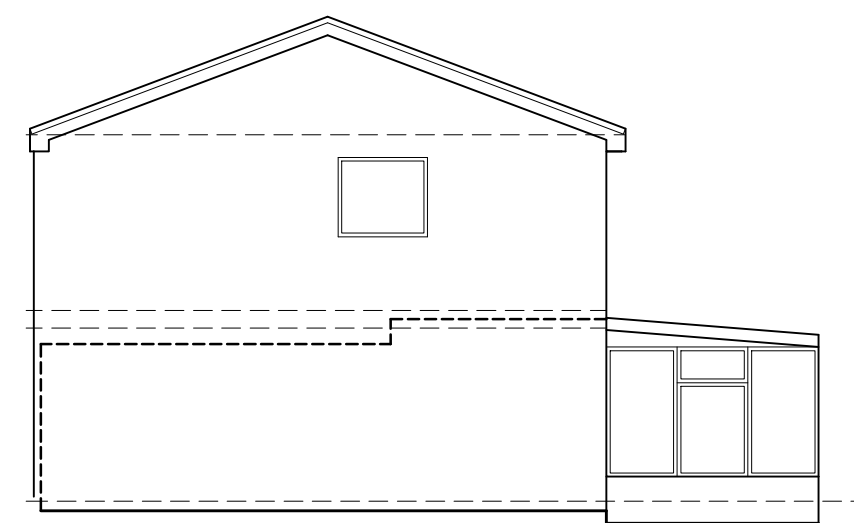

EXISTING SIDE ELEVATION
SCALE 1:100

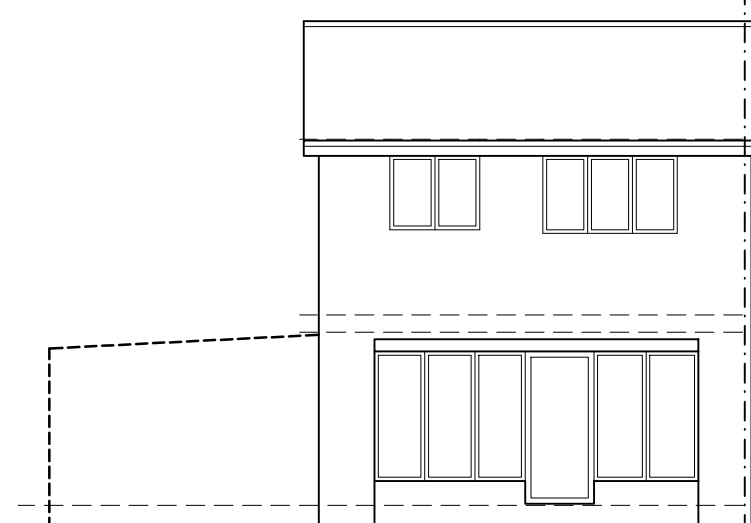

EXISTING REAR ELEVATION
SCALE 1:100

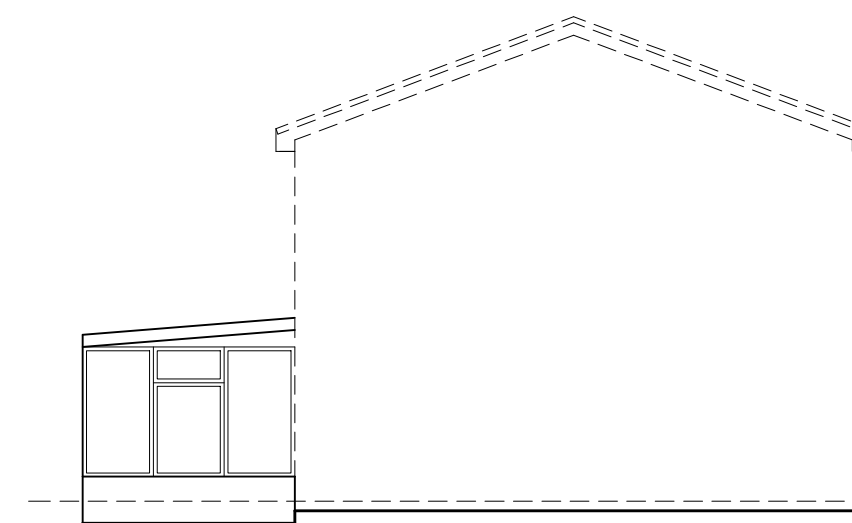


EXISTING SIDE ELEVATION
SCALE 1:100




BLOCK PLAN
SCALE 1:500




LOCATION PLAN
SCALE 1:1250

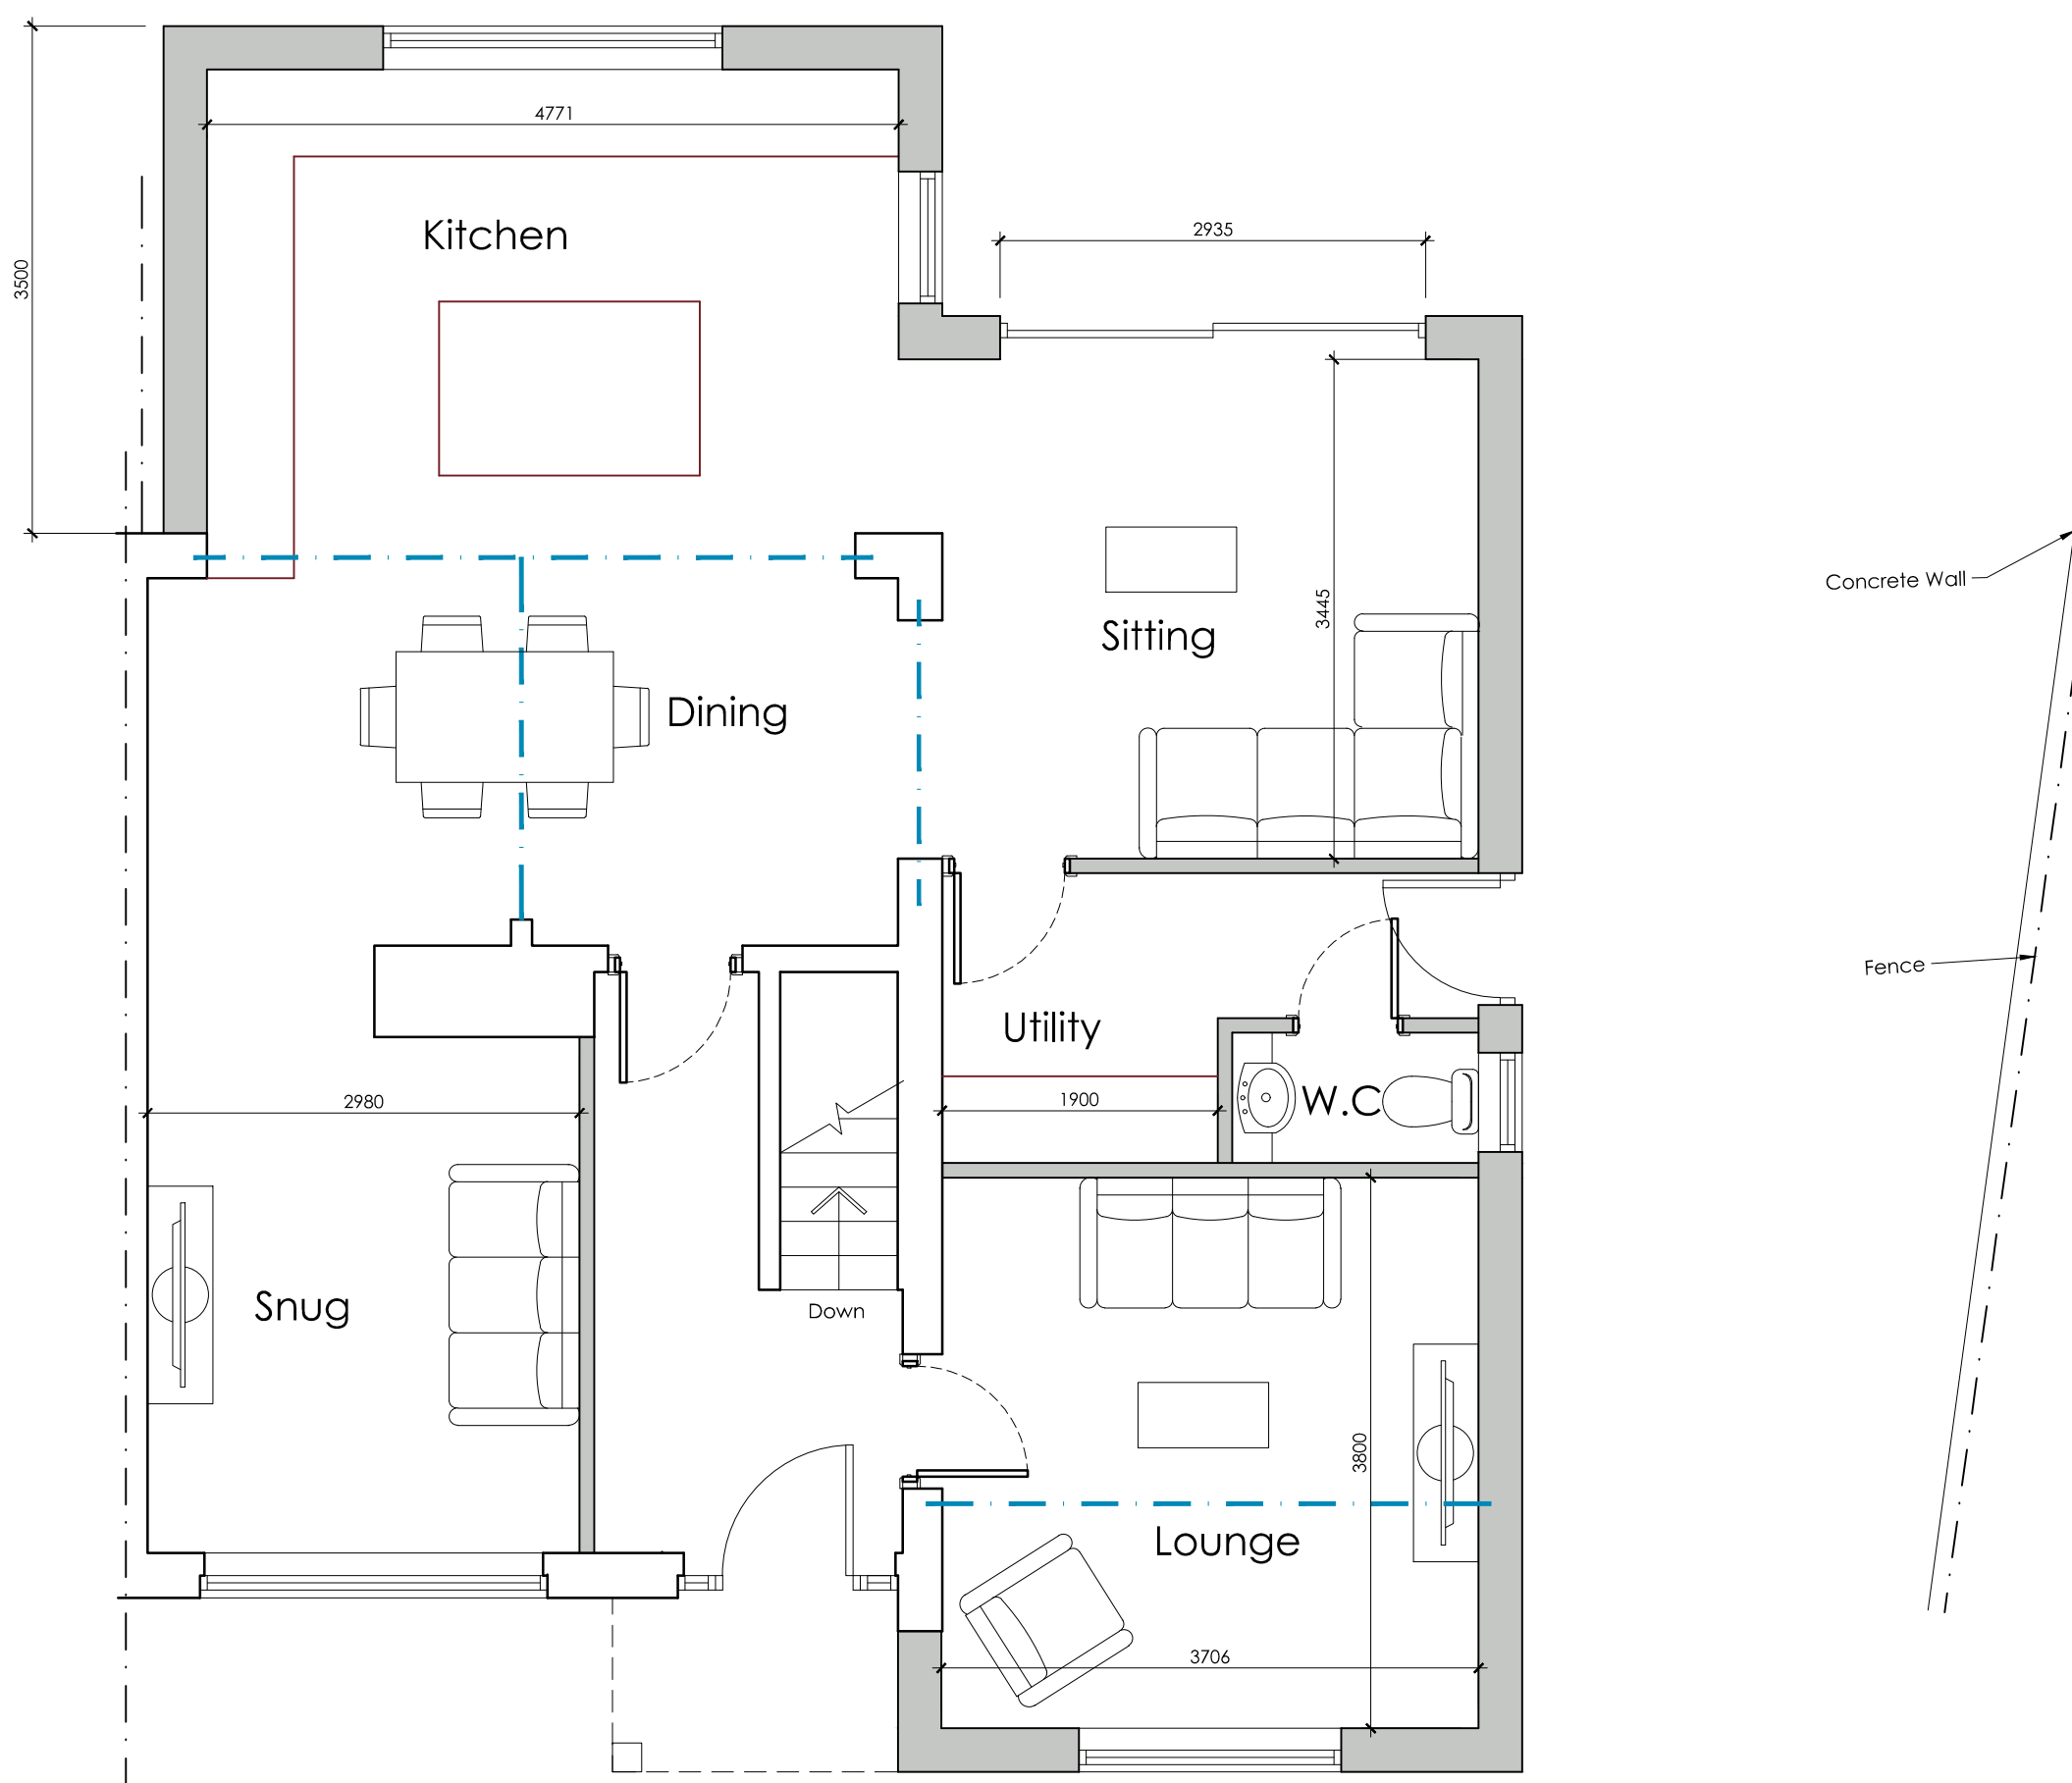


PROPOSED GROUND FLOOR PLAN
SCALE 1:50

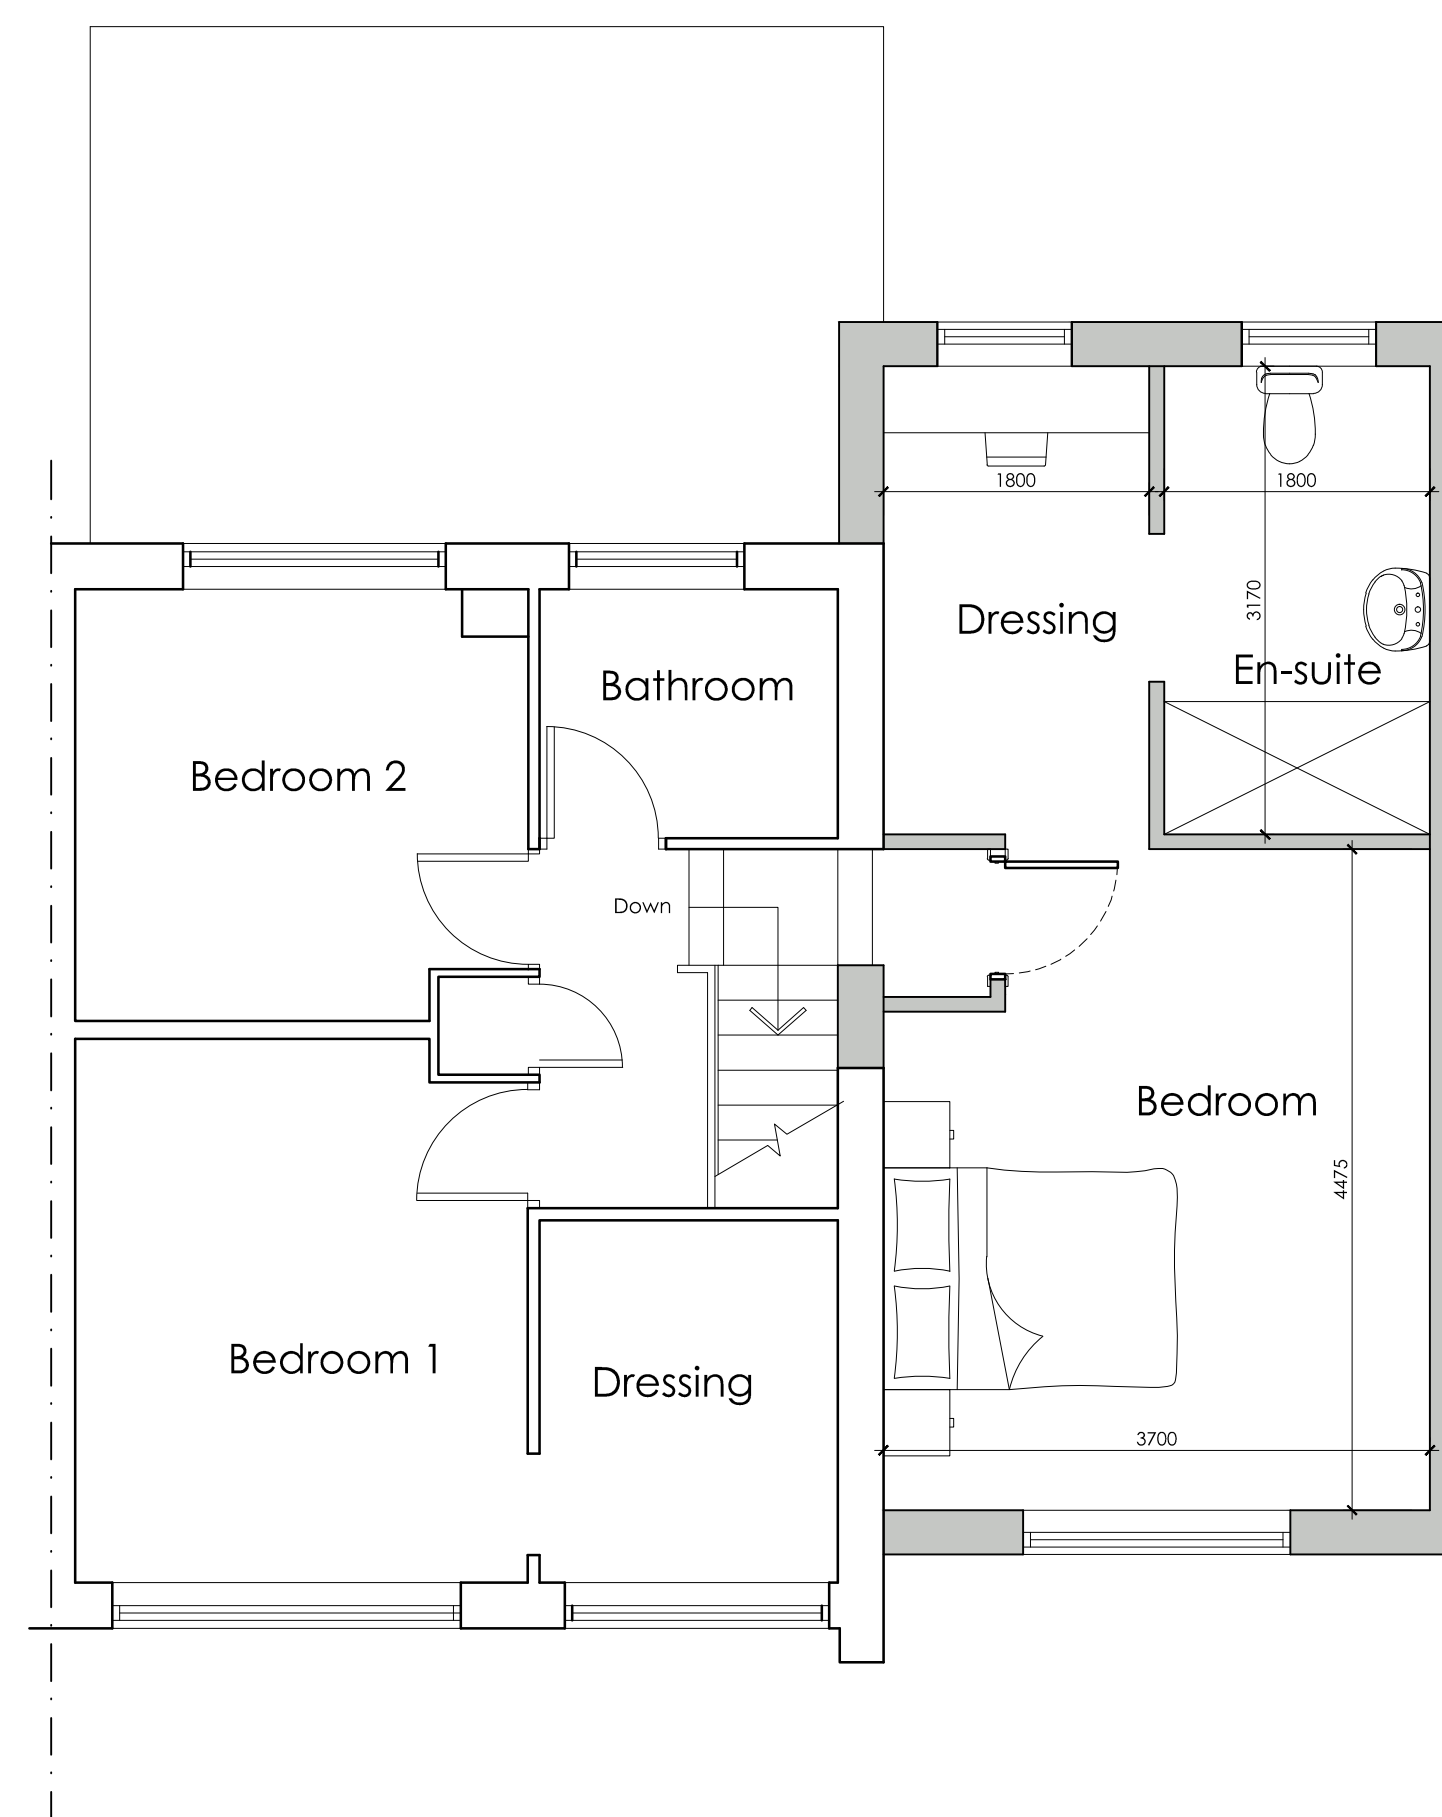

PROPOSED FIRST FLOOR PLAN
SCALE 1:50

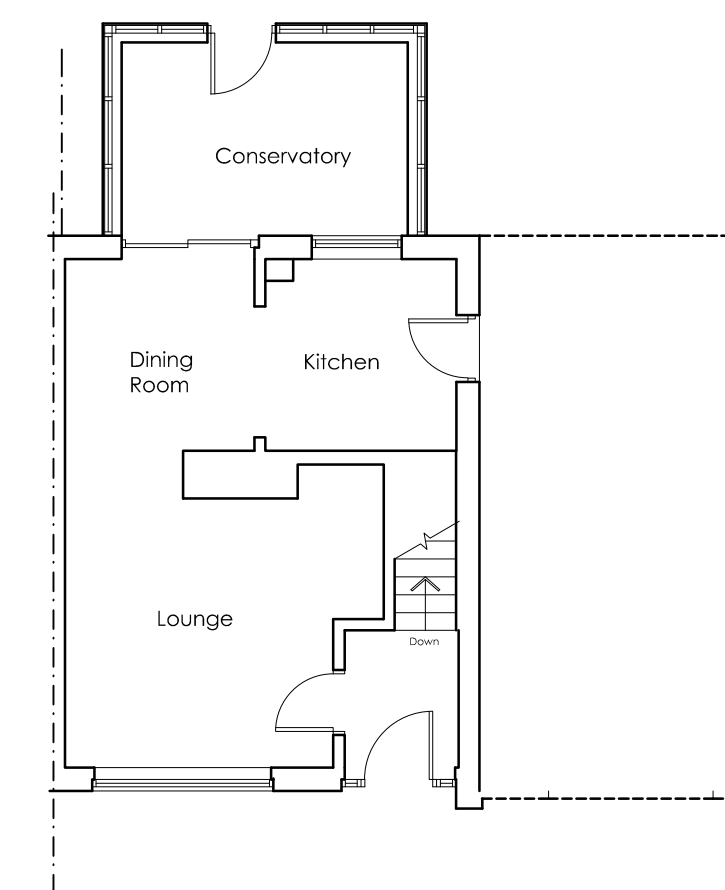

EXISTING GROUND FLOOR PLAN
SCALE 1:100

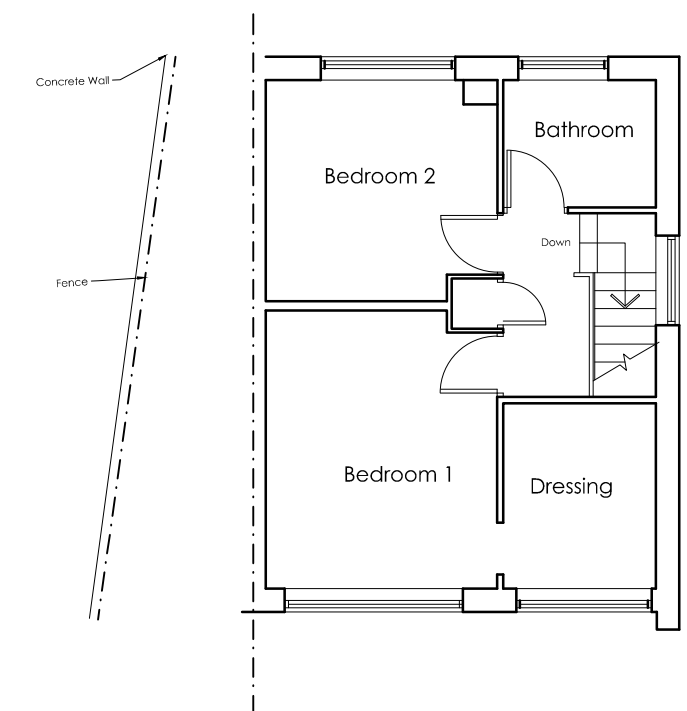

EXISTING FIRST FLOOR PLAN
SCALE 1:100

White Agus PARTNERSHIP				OFFICE ONE, 34 VICTORIA ROAD, BARNESLEY, S70 2BU				Phone: 01226 208482 Email: info@whiteaguspartnership.co.uk Web: www.whiteaguspartnership.co.uk			
ARCHITECTURAL SERVICES				Project.				Client.			
PROPOSED EXTENSION AT 19 NORFOLK CLOSE BARNESLEY S71 2LZ				Date.				Scale.			
Drawing Title.				FEBRUARY				1:50 & 1:100 @ A1			
PLANS AND ELEVATIONS				Ref.				Dwg. No.			
Date				21-239				01			
Suffix				A				Rev.			
19/05/2022				REVISED FOR PLANNING							