




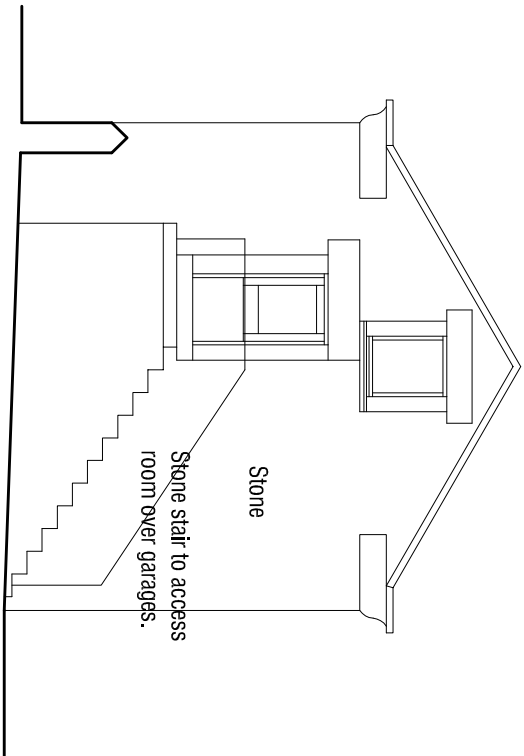


North Elevation 1:100

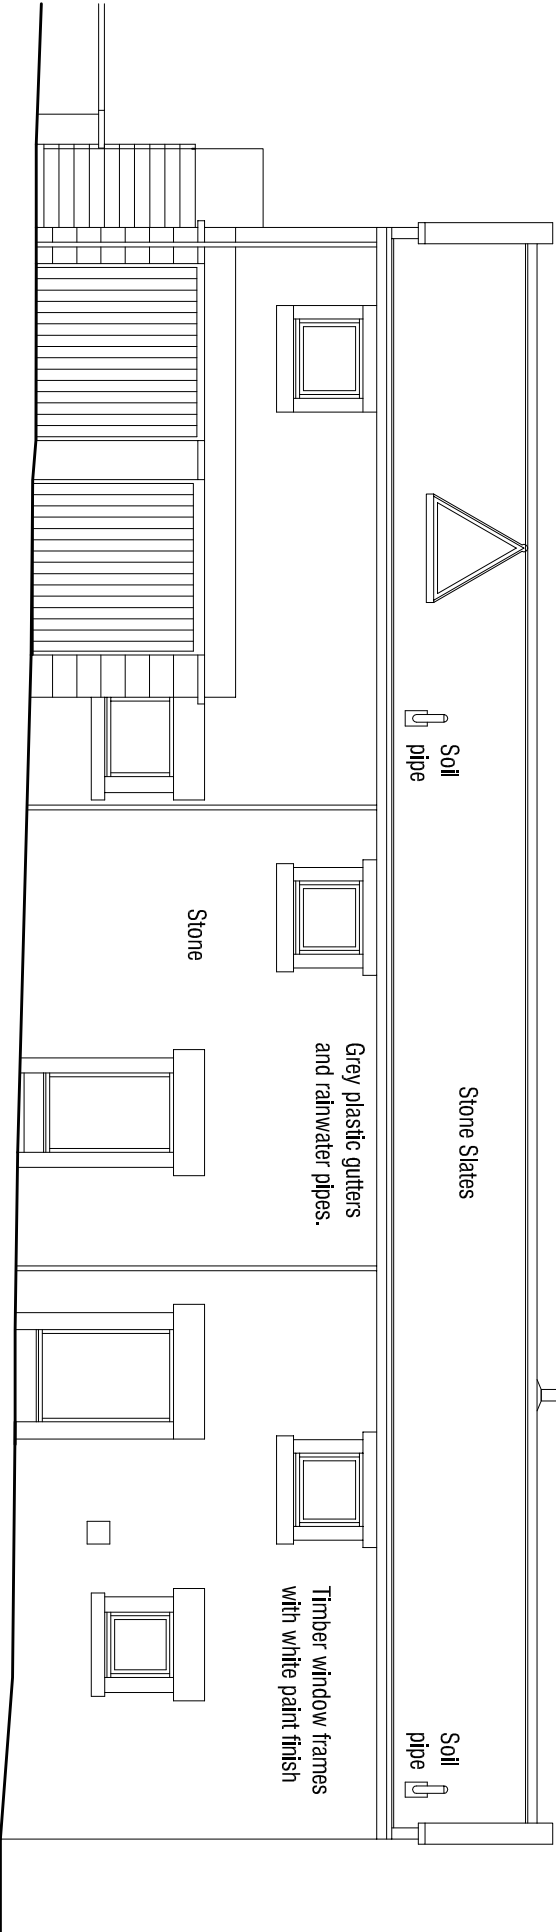


East Elevation 1:100

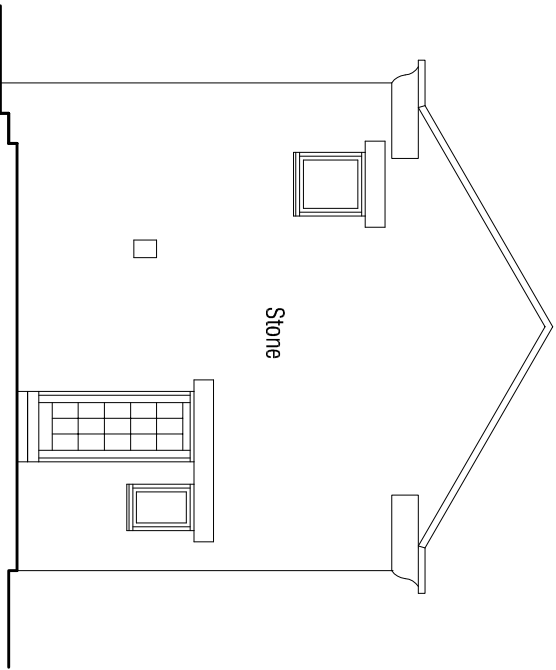


South Elevation 1:100

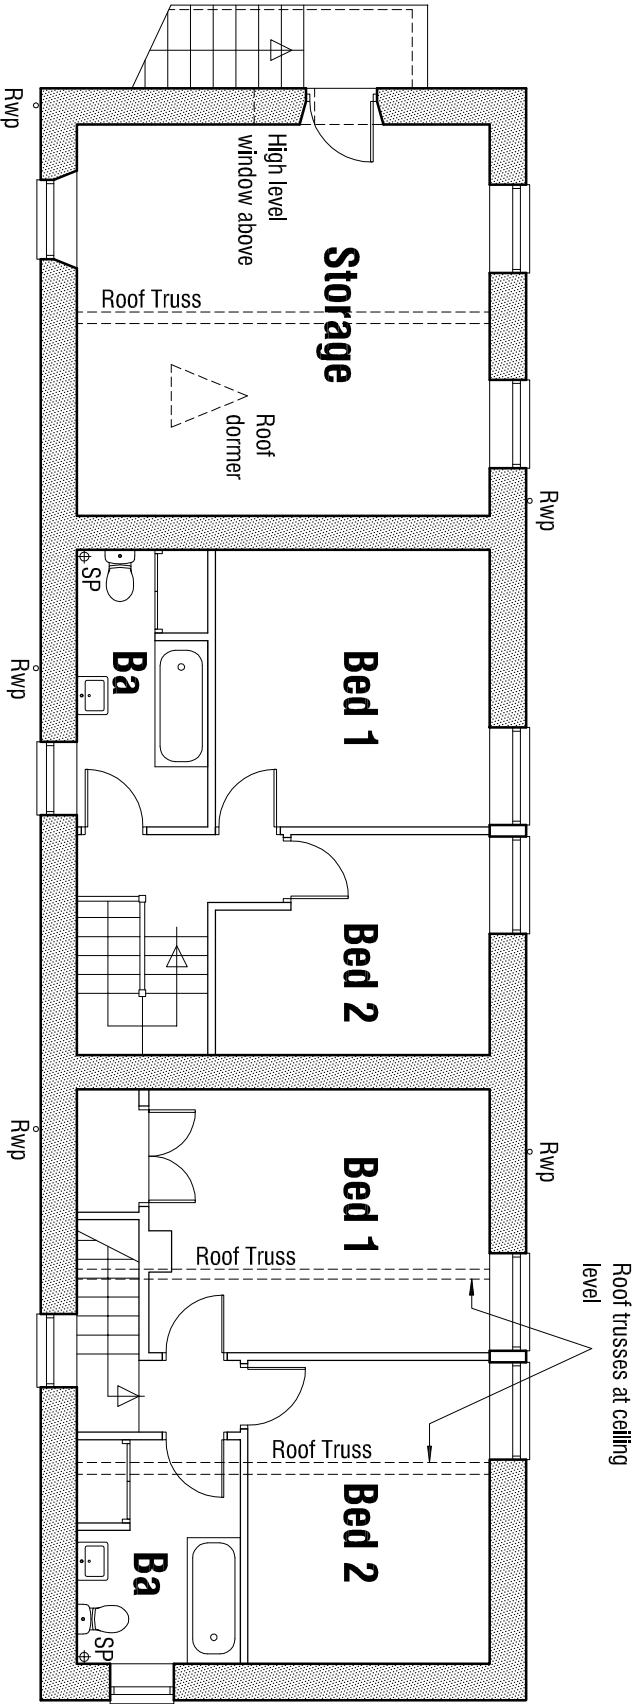

FIRST FLOOR PLAN 1:100

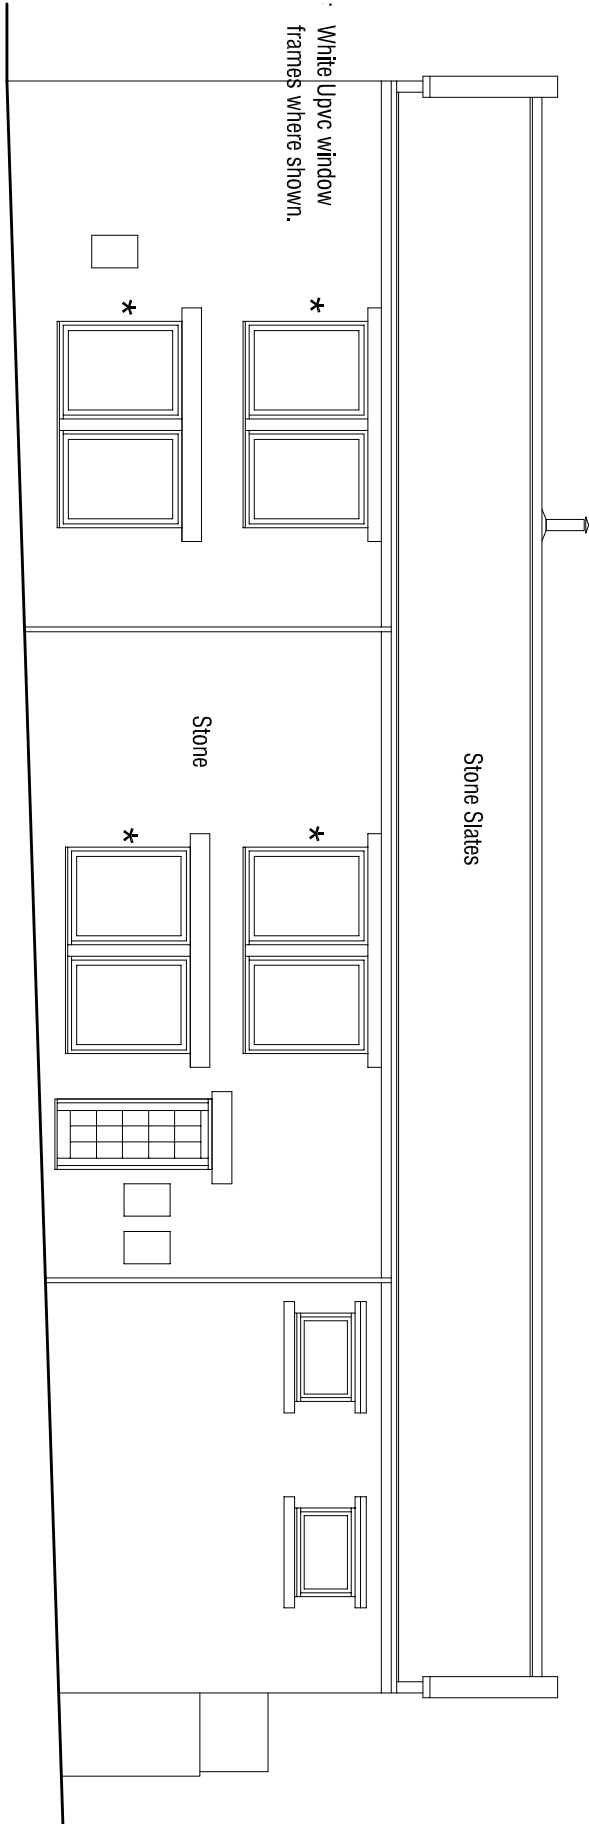

West Elevation 1:100

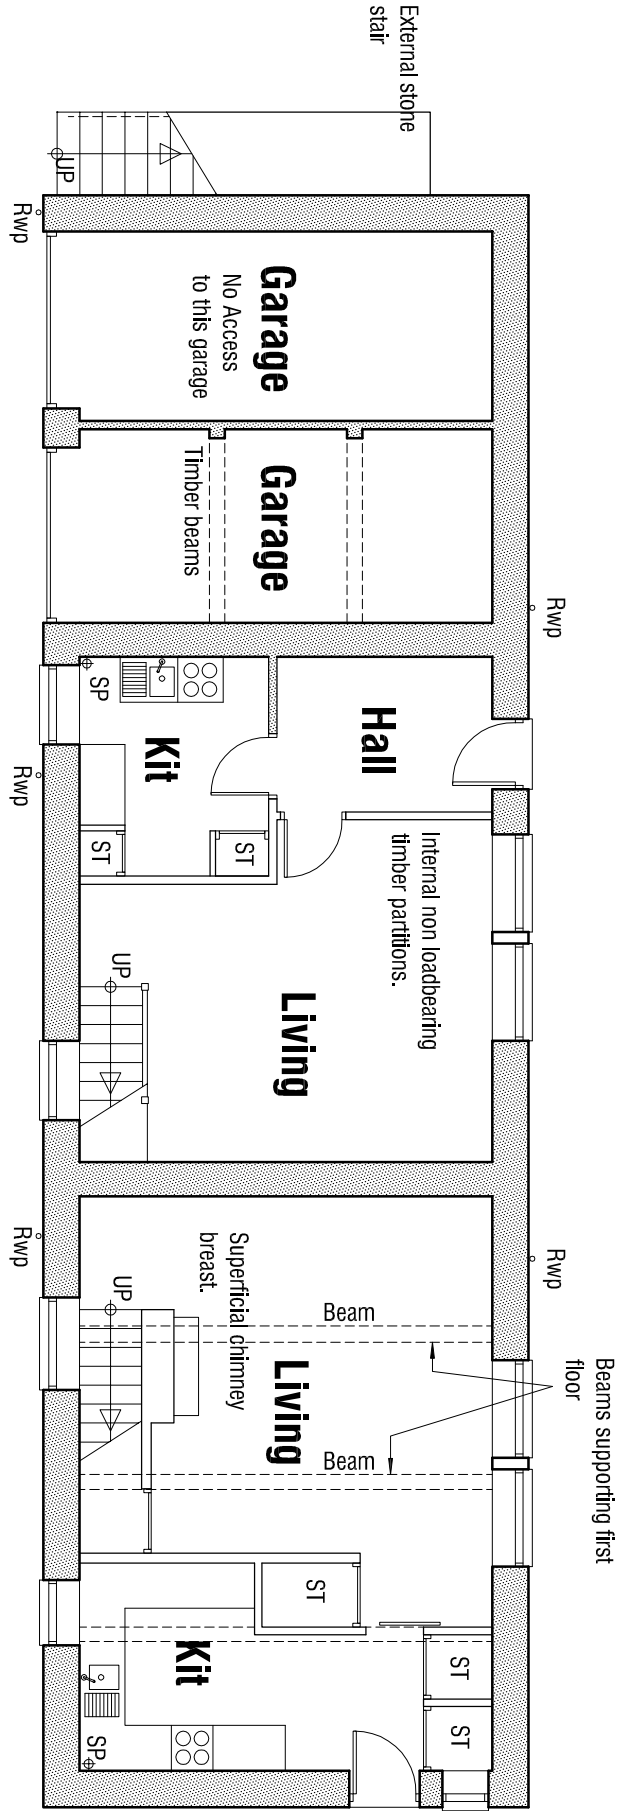

GROUND FLOOR PLAN 1:100

SYCAMORE COTTAGE

STABLE COTTAGE

CONVERT TWO COTTAGES TO
ONE DWELLING
SYCAMORE/ STABLE COTTAGE
MOOR END FARM MOOREND
LANE
SILKSTONE COMMON
BARNSLEY

AS EXISTING

mboothdesign

architectural design and building consultants

Fairfield House
Barnsley S70 2EL
T: 01276 286266
M: 07283 698300
E: mboothdesign@plconnect.com

Scale 1:100 @ A2 Drawn MJB

Date DEC 2016 Ref. 16.14

Dwg No. S1 Rev.

0cm12cm14cm

Copyright mboothdesign Ltd. All dimensions in millimeters unless otherwise stated.
Dimensions for setting out in existing buildings are to be checked and verified on site.