




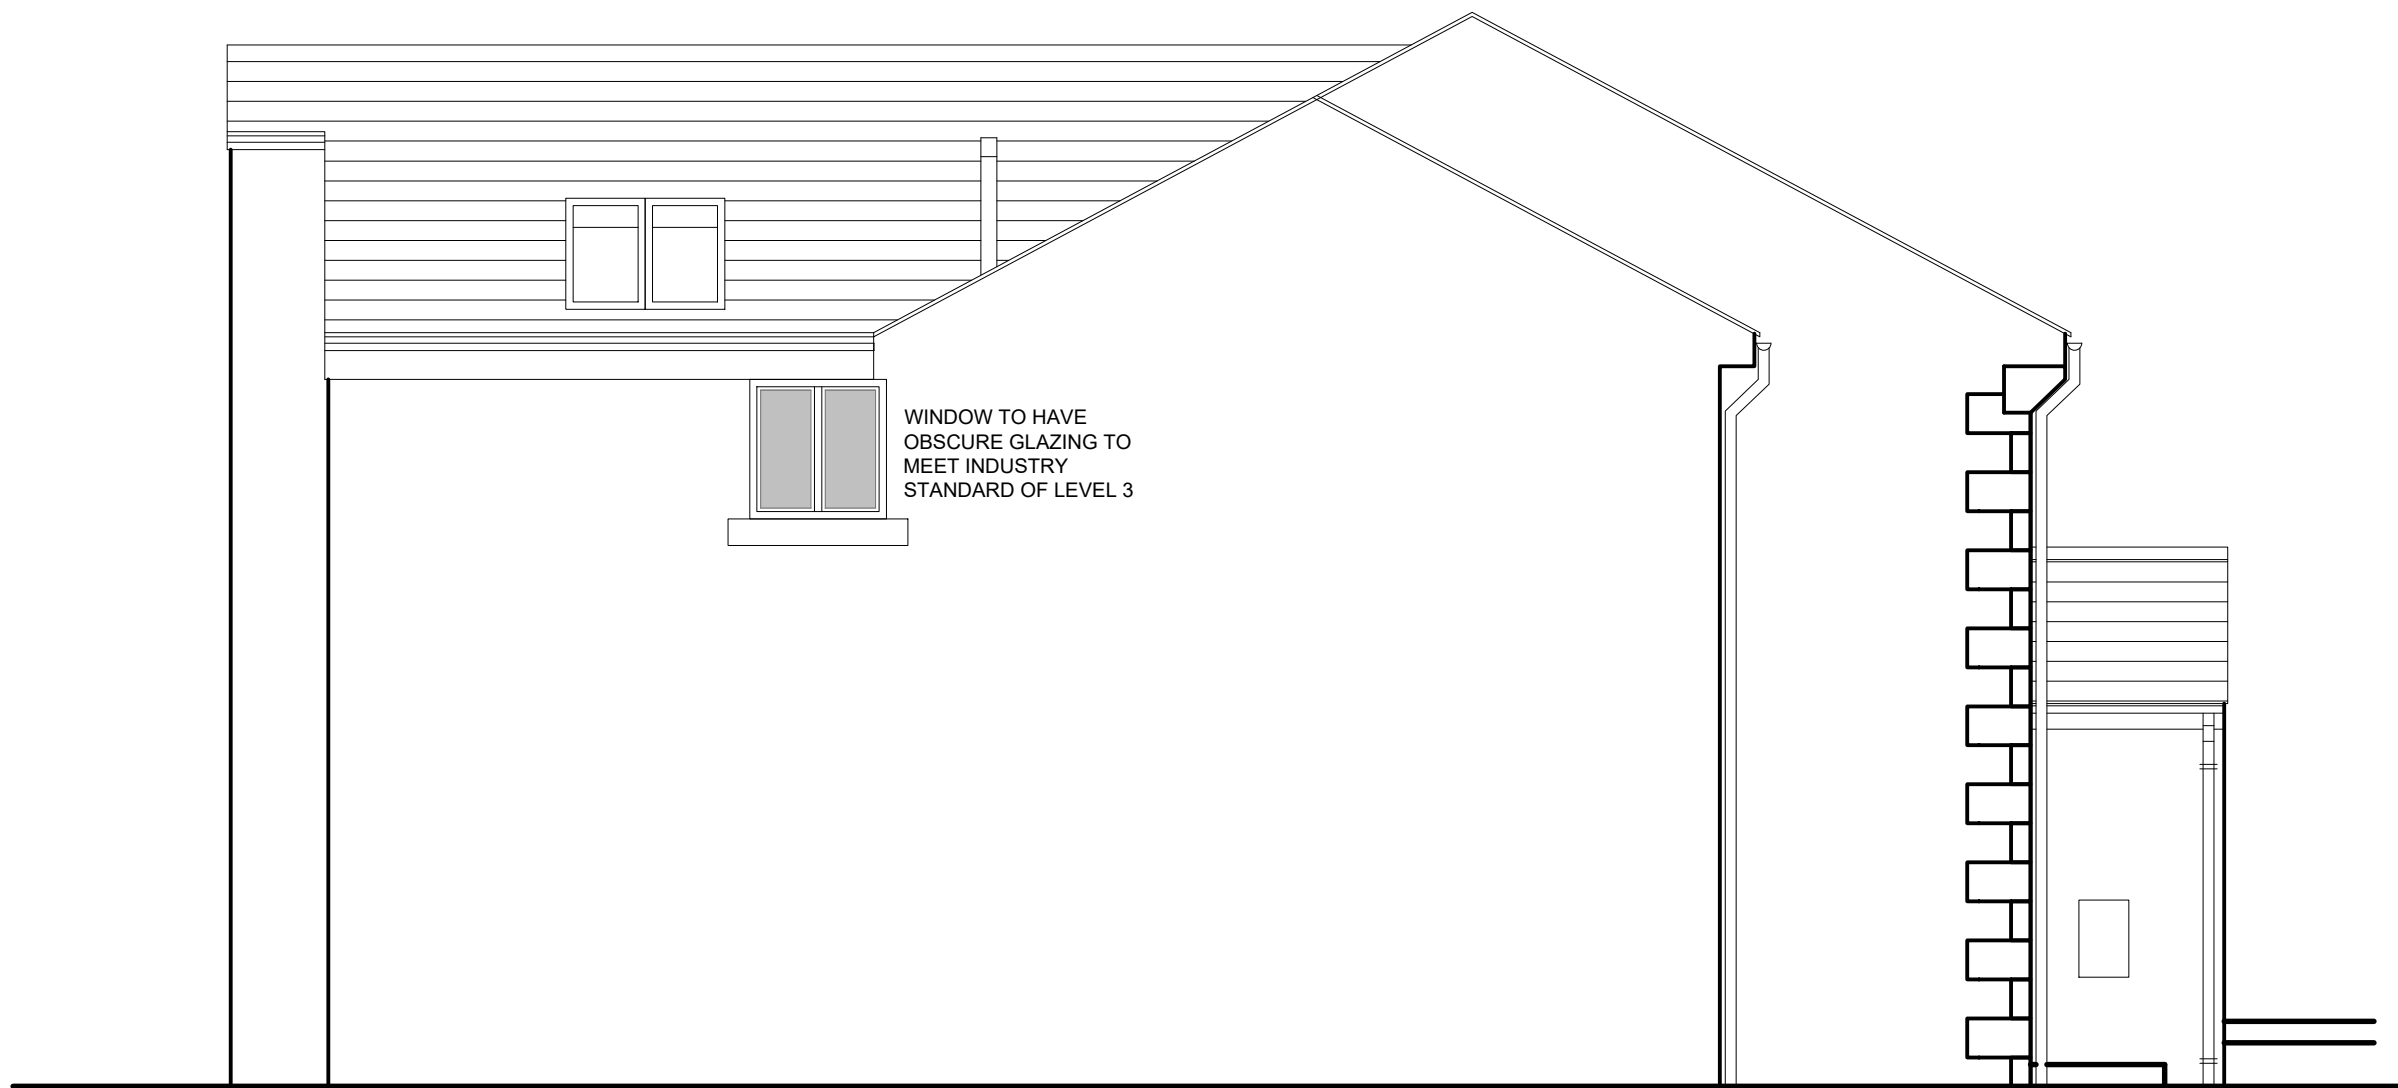

PROPOSED SIDE ELEVATION
Scale 1:50

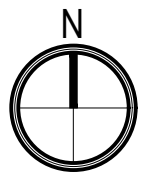

PROPOSED FRONT ELEVATION
Scale 1:50

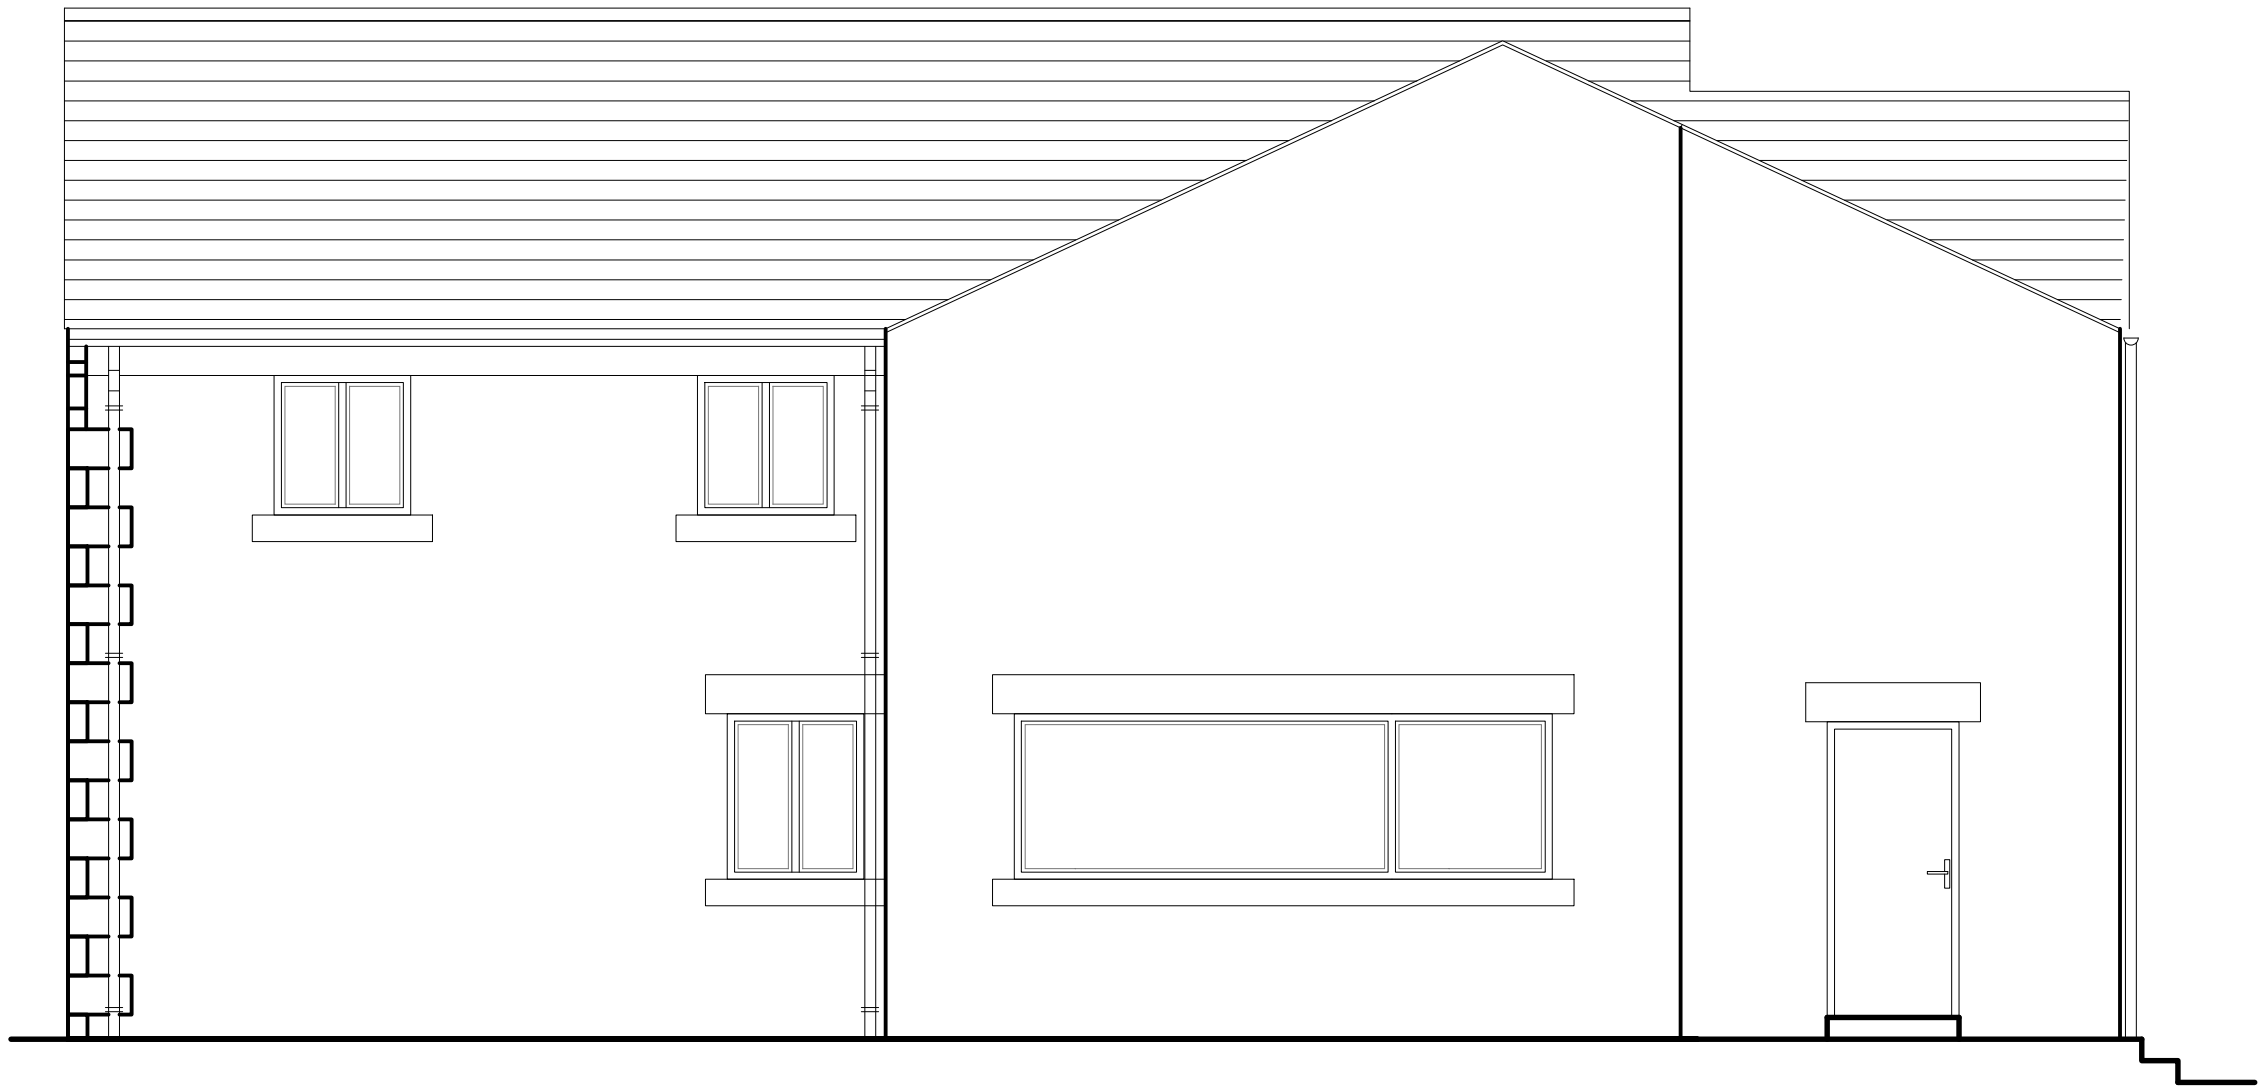

PROPOSED REAR ELEVATION
Scale 1:50



PROPOSED SIDE ELEVATION
Scale 1:50

Rev./Amendment	Date
A Note added regarding obscure glazing	18.06.19
B Juliet balcony added to side elevation	26.06.19
C Rear facing windows removed, roof window added, roof design amended	09.07.19
D Roof amended	12.07.19

DRAWING STATUS	
PRELIMINARY	☐
FOR APPROVAL	☐
FOR CONSTRUCTION	☐
AS BUILT	☐
TENDER	☐

JUST ARCHITECTURE	
Design & Development to the limits you set. Tel: +07879 298051	

PROJECT	3 THE OLD SMITHY HOYLAND RD HOYLAND BARNESLEY S74 0PB
---------	---

DRAWING TITLE	PROPOSED ELEVATIONS
---------------	---------------------

DRAWING No.	598/PL/04	REVISION	D
-------------	-----------	----------	---

SCALE A1 1:50	SCALE A3 1:100	DATE 01-04-2019
------------------	-------------------	--------------------

PLANNING