


Drawing No.	Rev No.
MBS001 -004	

DO NOT SCALE: Contractor to check all dimensions and report any omissions or errors

NOTES

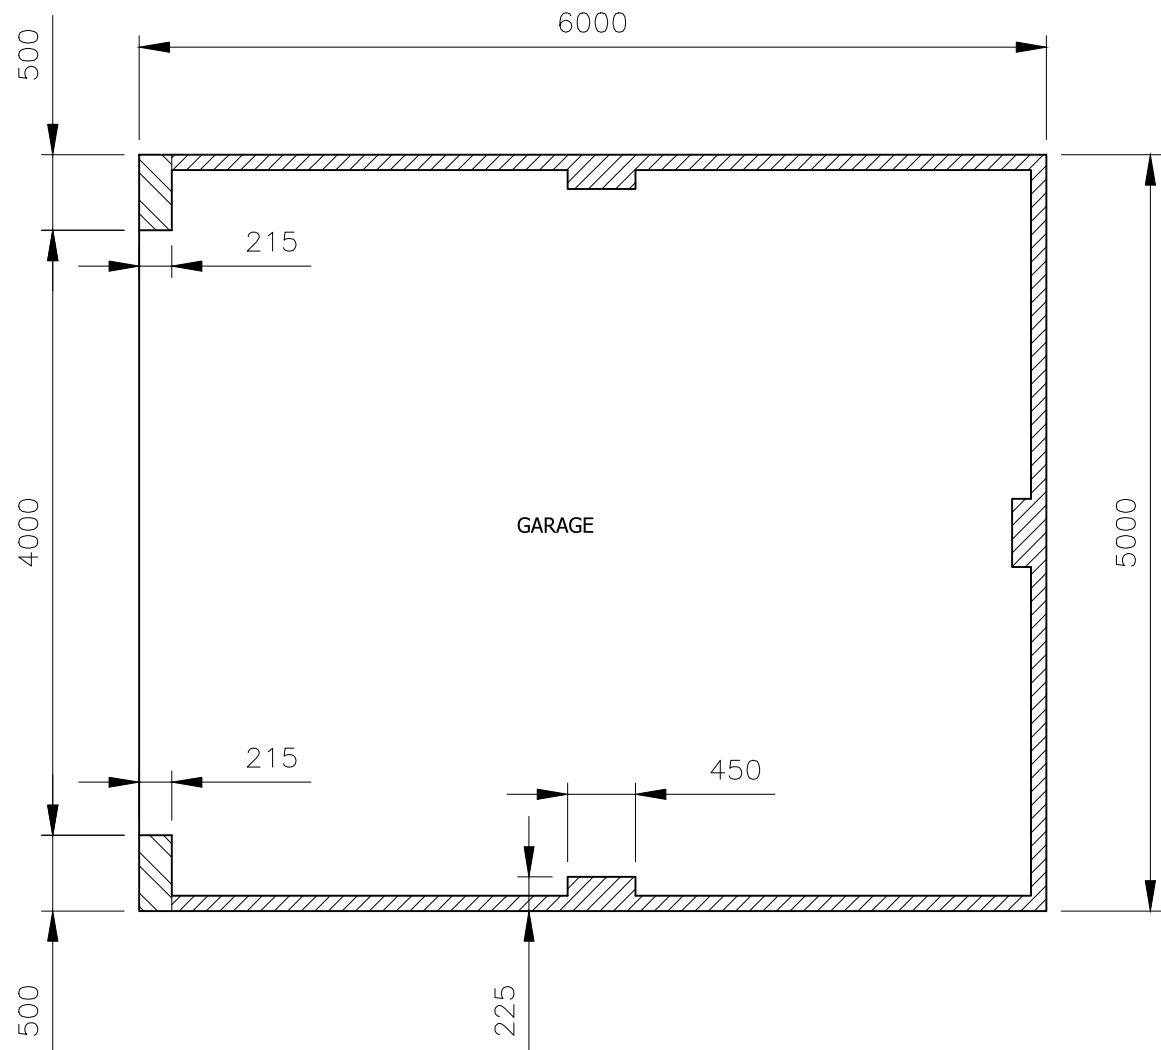

PROPOSED GROUND FLOOR PLAN
SCALE 1:50 AT A3

Rev	Description	By	Chk	App	Date
JRB DESIGNS Ltd 1 Saville Road Cudworth Barnsley S72 8LT Tel: 01226 383542 Fax: 01226 380078 Mob: 07970 541192 Email: john@jrbdesigns.co.uk This drawing is copyright. © jrbdesigns Ltd.					
Client		MR. B STONIER			
Drawing Title		PROPOSED PLANS			
Address		11 HILD AVENUE CUDWORTH BARNSELY S72 8RN			
Project Title:		PROPOSED NEW DETACHED GARAGE			
Purpose of Issue:		PLANNING			
Drawing Status		FIRST ISSUE			
Scale at A3 AS SHOWN	Drawn By JRB	Date 16/01/2018			
Checked By	Date 16/01/2018	Approved By	Date 16/01/2018	Revision	
Project No. MBS001	Drawing No. 004	Revision -			
APPROVAL ☐ INFORMATION ☐ TENDER ☐ CONTRACT ☐ CONSTRUCTION ☐					