




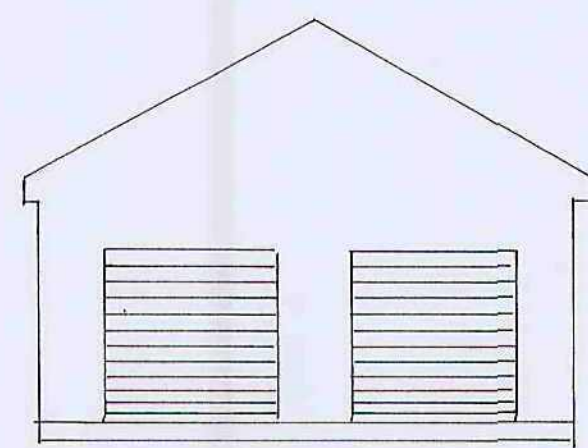


PROPOSED FRONT ELEVATION

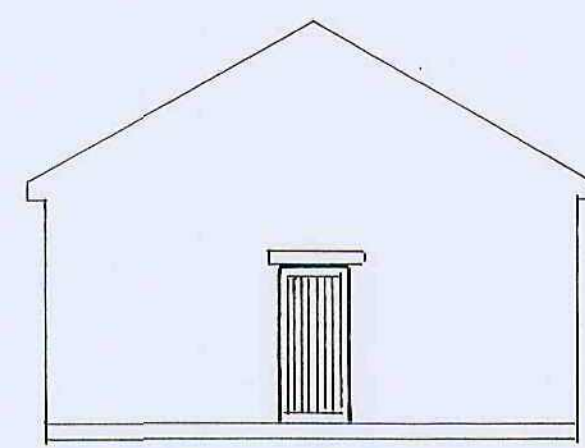

PROPOSED REAR ELEVATION

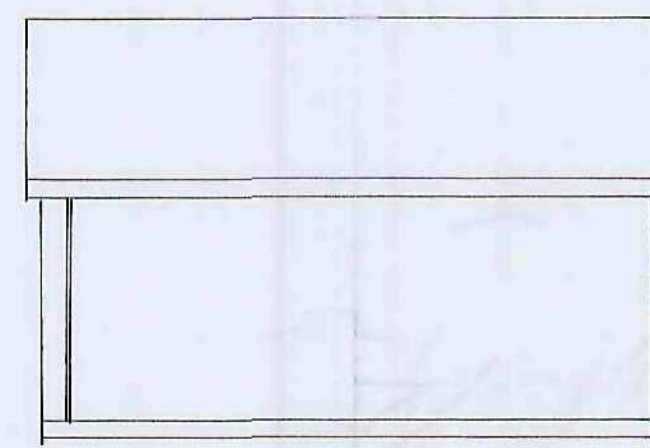


PROPOSED SIDE ELEVATION

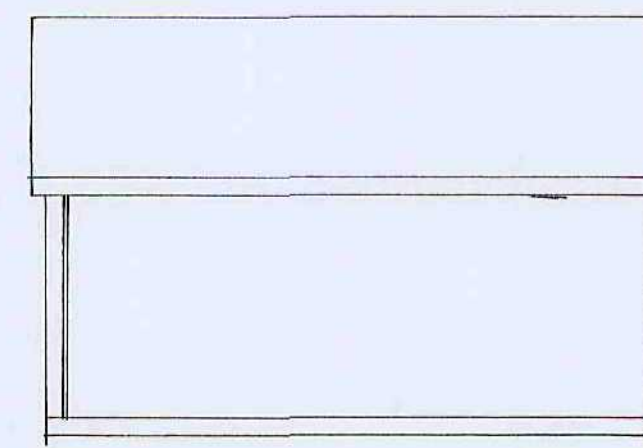


PROPOSED SIDE ELEVATION

ELEVATIONS SCALE 1:100

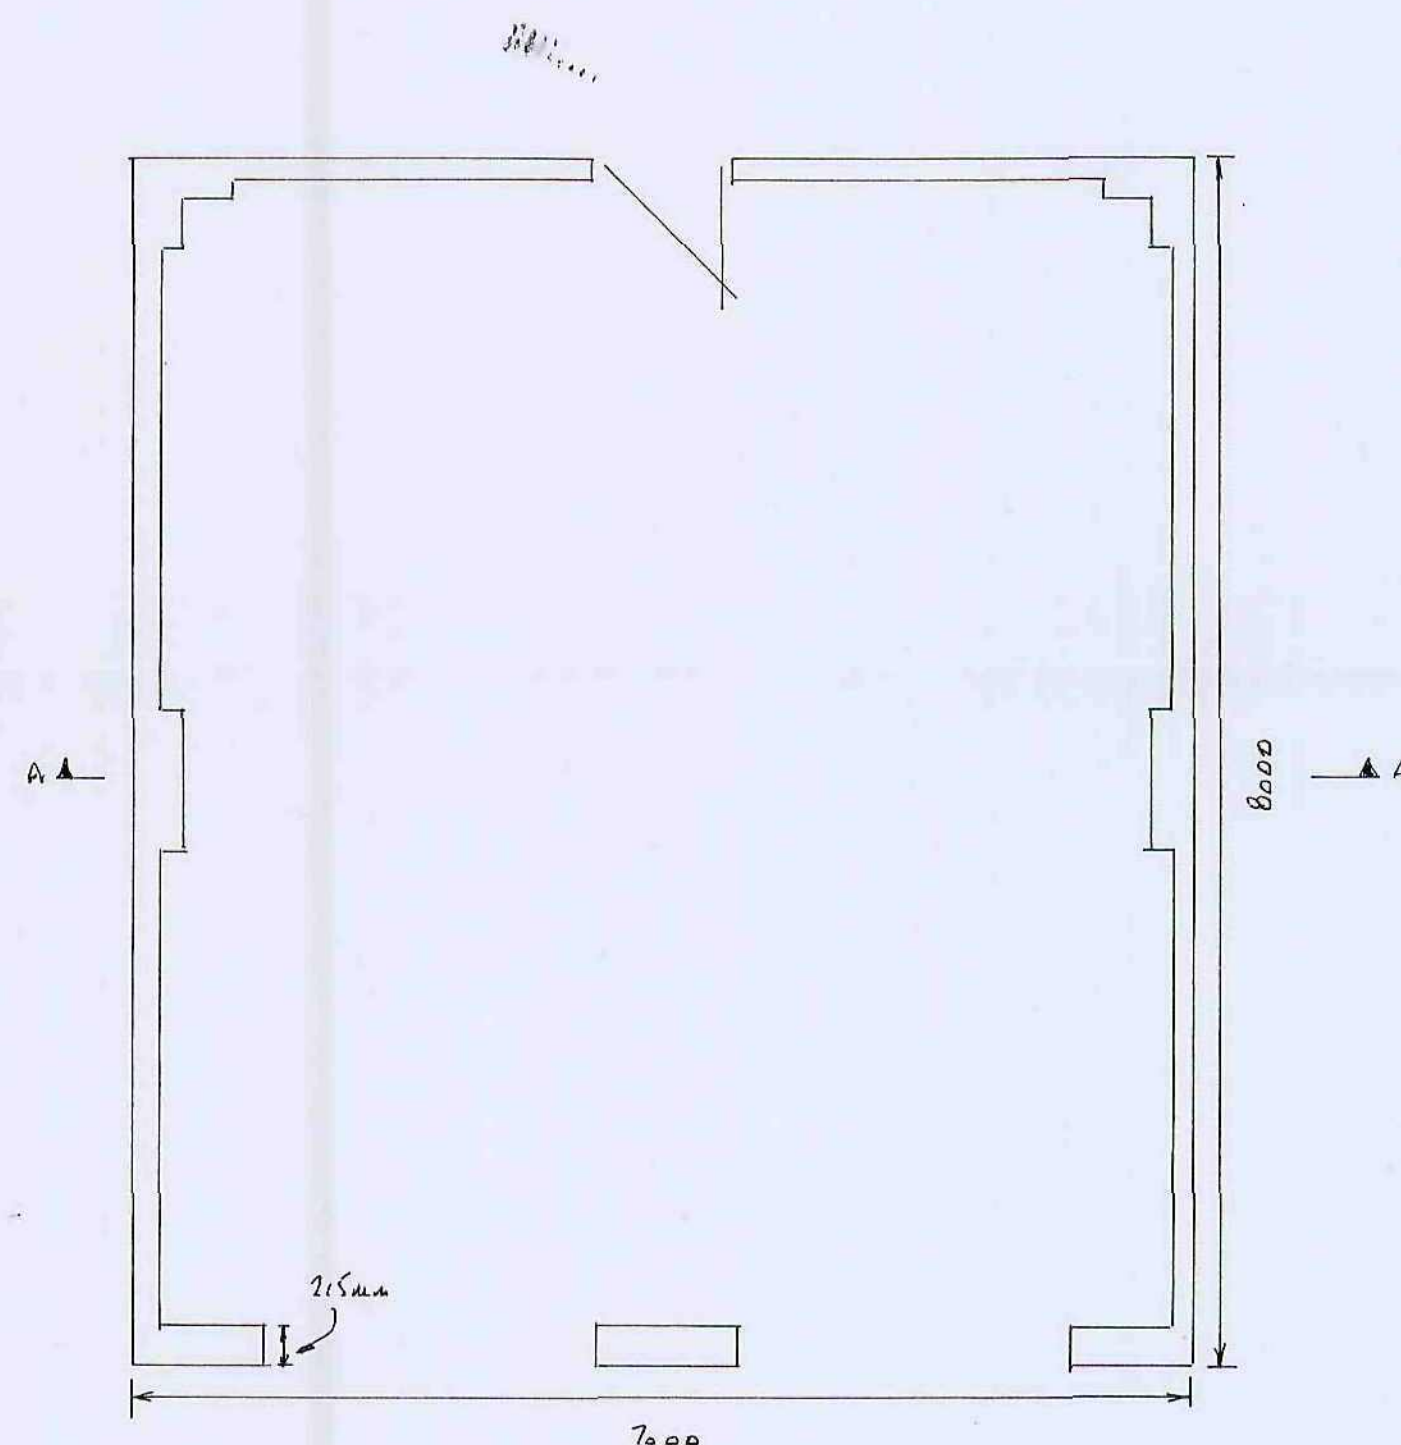


PROPOSED PLAN SCALE 1:50

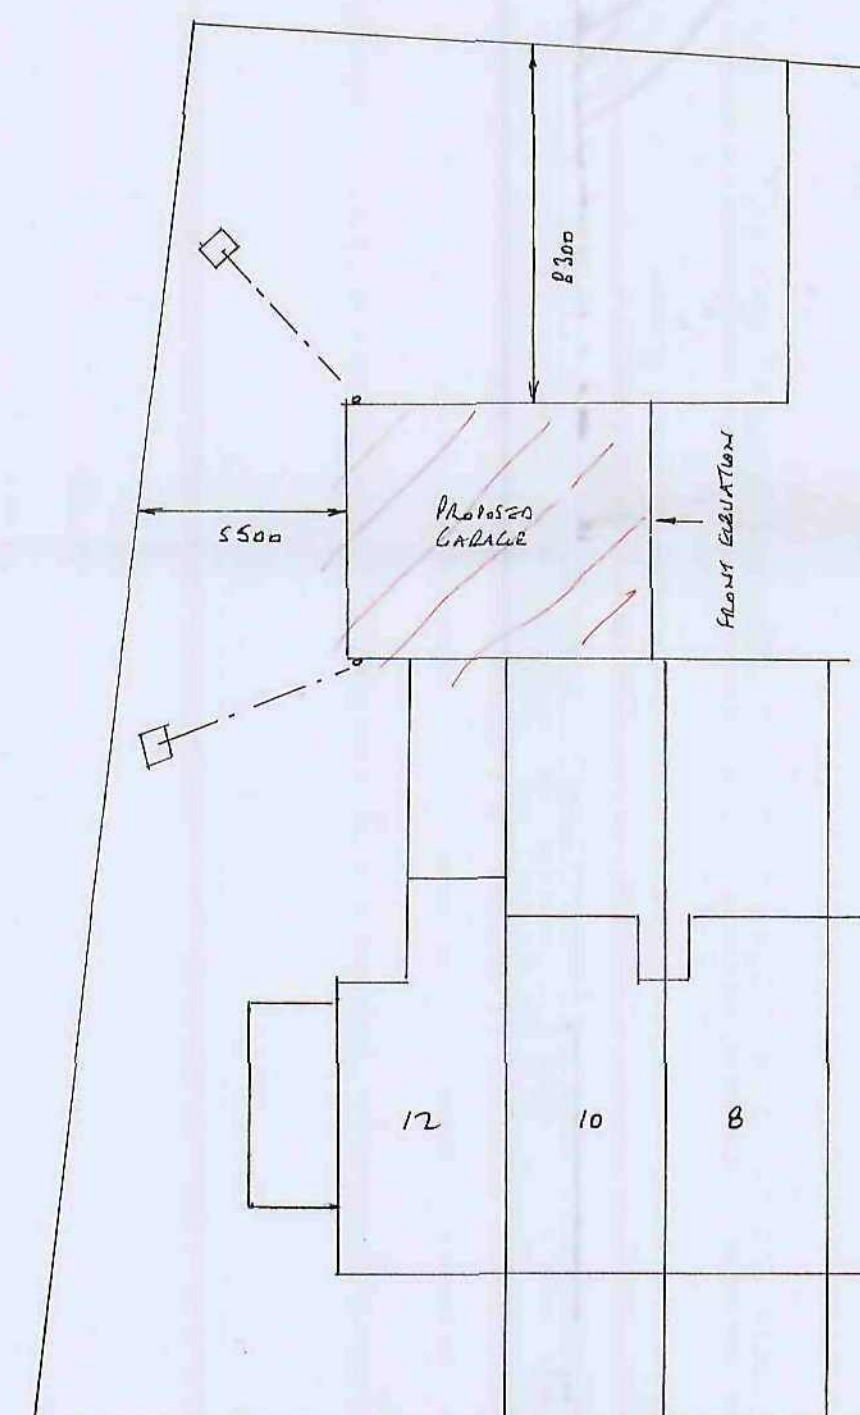

ASH STREET

SITE PLAN SCALE 1:200

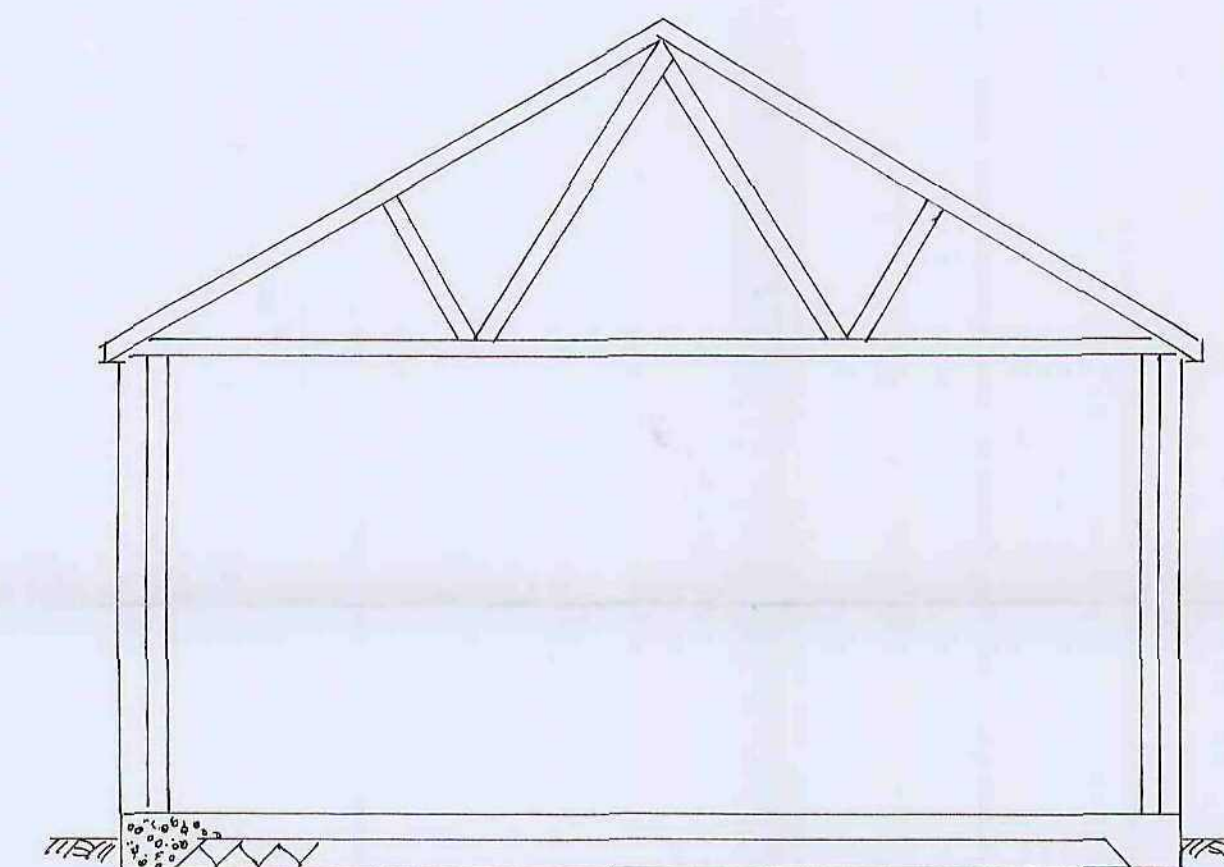

SECTION A-A SCALE 1:50

- 200x25mm FASCIA • 6mm EXTERIOR PLY SOFFIT WITH 25mm CONT FLY PROOF MESH
- REINFORCED BITUMEN ROOFING FELT • 38x25mm TILL BATTENS • ROOF TILES TO MATCH EXISTING

DRAINS

- 100mm RUG + 65mm RUP'S TO MATCH EXISTING
- S.W. TO DOWNPIT TO EXISTING SW DRAIN OR TO A SOAKAWAY SW AWAY FROM BUILDING + 1m³ BELOW INVERT LEVEL

GENERAL

- ALL ELECTRICAL WORK TO MEET REQUIREMENTS OF PART P ELECTRICAL SAFETY & MUST BE DESIGNED, INSTALLED, INSPECTED & TESTED BY A COMPETENT PERSON REGISTERED UNDER THE COMPETENT PERSON SCHEME. A COPY OF THE BUILDING REGS SELF CERTIFICATE IS TO BE GIVEN TO THE LA ON COMPLETION OF THE WORK

FOUNDATIONS/FLOOR

- 150mm WELL COMPACTED HANDLARE • 25mm SAND BLINDING • 1200 GAUGE VISQUEEN DPM • 150mm CONCRETE THICKENED TO 300mm TO OUTSIDE

WALLS

- 150mm SOLID CONL BLOCKS + RENDERED • 140mm NYLON ERBLINTEL OVER DOOR OPENING
- CNBIC LINTEES OF GARAGE DOOR OPENINGS

ROOF

- 100x50mm WALL PLATE • TOA ROOF TRUSSES SUPPLIED BY SPECIALISTES + TO COMPLY TO BS5268 PART 3 SPACED AT 600mm CENTRES GALS TO BE PROVIDED FOR LA 28 DAYS BEFORE COMMENCEMENT
- 1m HOLDING DOWN STRAPS EVERY 3 TRUSSES
- 1m LATERAL RESTRAINT STRAPS TO HORIZONTAL CUR UPS EVERY 1.5m WITH NOGGIN'S TO SUPPORT

PROPOSED DETACHED GARAGE AT:-

12 ASH STREET

WOMBWELL BARNLEY