



SITE LOCATION

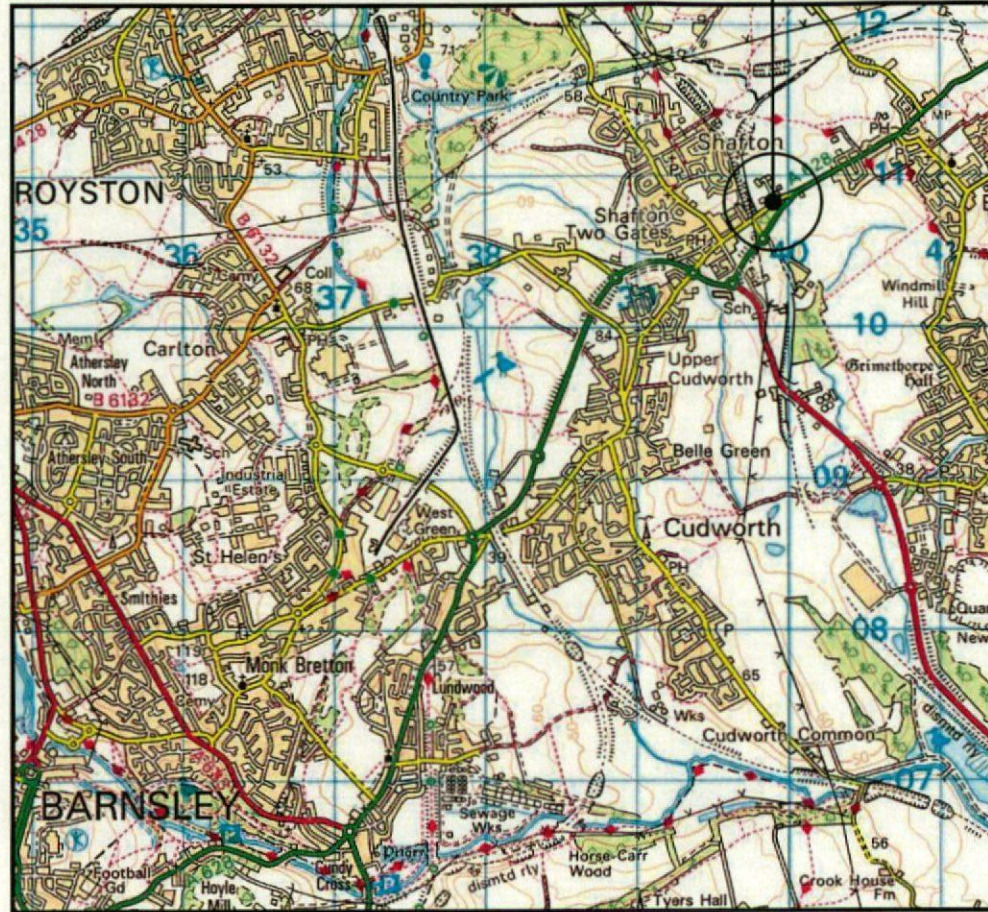

0 1km 2km
Scale


SITE LOCATION (Scale 1:50000)

Ordnance Survey map extract
based upon Landranger map series
with the permission of the controller of
Her Majesty's Stationery Office
Licence No. 100060010
Crown copyright.

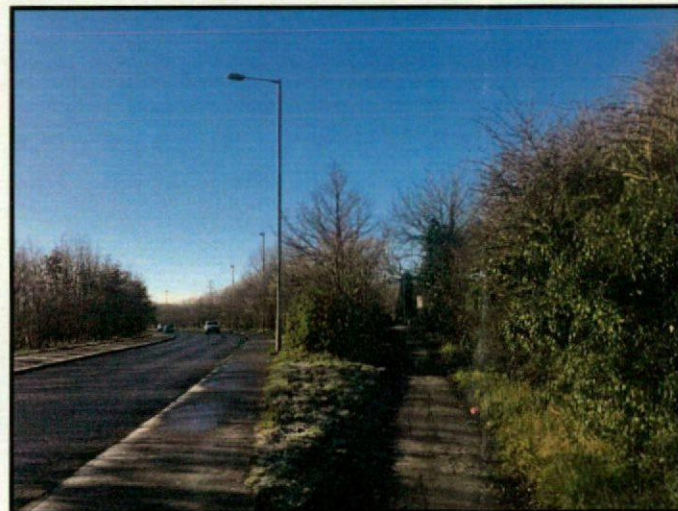

SITE PHOTOGRAPH


The drawings comply with TEF & Vodafone Standard ICNIRP guidelines.
Designed in accordance with CTIL document: SDN0008

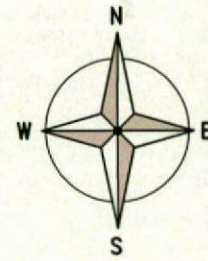

← = Right of Access
← = Public Access Route

410900

410800

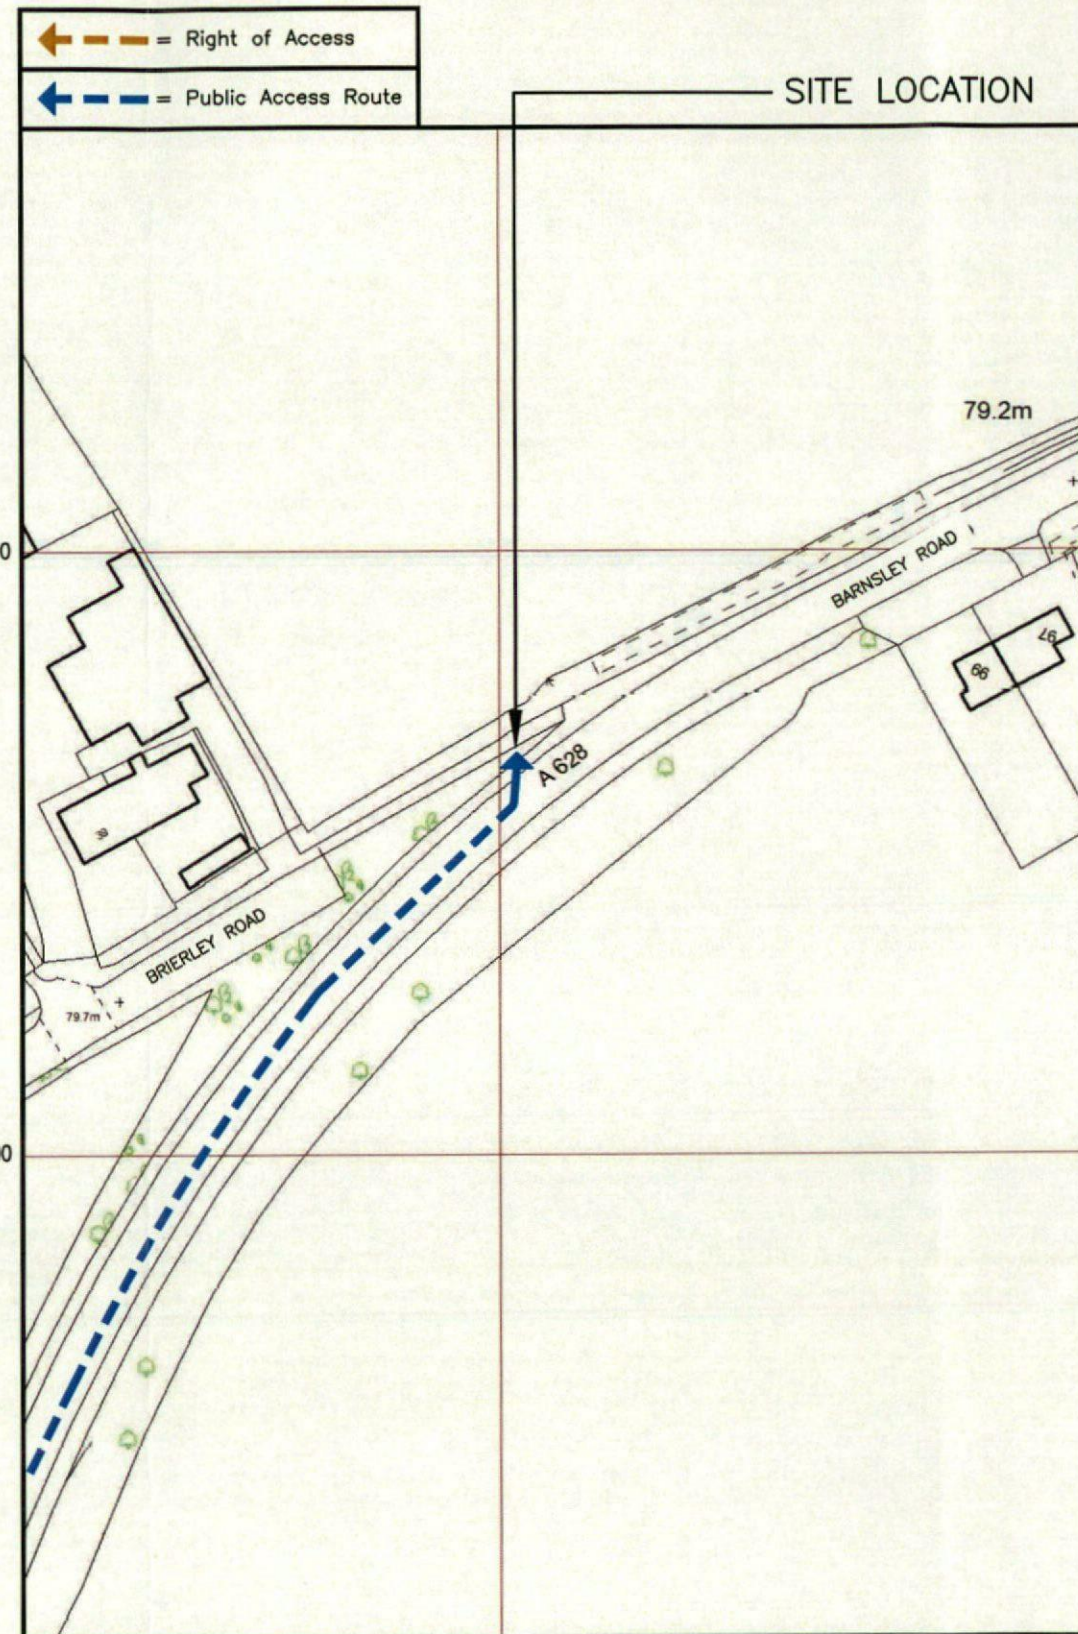

440000

DETAILED SITE LOCATION (Scale 1:1250)

Based upon Ordnance Survey map extract
with the permission of the Controller of
Her Majesty's Stationery Office.
Crown copyright.
Licence No. 100060010

0 10 20 30 40 50m
SCALE 1:1250

ALL DIMENSIONS ARE IN mm UNLESS NOTED OTHERWISE

N.G.R E: 440002 N: 410866

DIRECTIONS TO SITE:
LEAVE THE M1 AT JUNCTION 37 AND HEAD ONTO THE
A628 AND FOLLOW THIS ROAD (OVER SEVERAL
ROUNDBABOUTS) FOR THE NEXT 12km TO THE LARGE
VILLAGE OF CUDWORTH.
CONTINUE ON THE A628 THEN AT THE ROUNDBABOUT
JUNCTION WITH THE A6195 TAKE THE FIRST EXIT ONTO
THE A628 (COLLIER ROAD).
CONTINUE FOR APPROX. 300m THEN AT ROUNDBABOUT
CONTINUE STRAIGHT ON ONTO THE A628 BARNSELY
ROAD.
SITE IS LOCATED ON THE LEFT.

NOTES:

A	Issued for Approval	MD	SHS	05.02.19
REV	MODIFICATION	BY	CH	DATE

CLARKE
telecom
Unit E, Madison Place, Northampton Road,
Manchester, M40 5AG
Tel: 0161 785 4500
Fax: 0161 785 4501
Web: www.clarke-telecom.com

O₂

CTIL - BEACON 2

Cell Name Opt.

HIGHWAY LAND OFF A628 -

Cell ID No

CTIL	TEF	VF
236135	080646	N/A

Site Address / Contact Details

SHAFTON BARNSELY
BARNSELY
SOUTH YORKSHIRE
S72 8QW


Drawing Title: SITE LOCATION MAPS

Purpose of issue: PLANNING Dwg Rev:

Drawing Number: 100 A

Surveyed By: SHS Original Sheet Size: A3 Pack Issue:

Drawn: MD Date: 05.02.19 Checked: SHS Date: 05.02.19 A

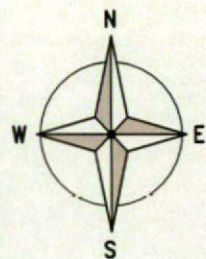

GRASSED
FIELD

ACCESS GATE
TO FIELD

EXISTING 10.00m HIGH
LAMPPOST

A628 BARNSELEY ROAD
(30MPH)

FOOTWAY

FOOTWAY

PROPOSED GREEN RBS 6102
EQUIPMENT CABINET MOUNTED ON
PLINTH ON ROOT FOUNDATION

PROPOSED 17.5m HIGH GREY ELARA
STRUCTURE MOUNTED ON ROOT FOUNDATION

PROPOSED GREEN SIDE POD
ENCLOSURE MOUNTED ON ROOT
FOUNDATION

PROPOSED GREEN LANCASTER
CABINET MOUNTED ON ROOT
FOUNDATION

PROPOSED GREEN SLIMLINE
METER CABINET

EXISTING 10.00m HIGH
LAMPPOST

PROPOSED SITE PLAN (1:100)

The drawings comply with TEF & Vodafone Standard ICNIRP guidelines.
Designed in accordance with CTIL document: SDN0008

ALL DIMENSIONS ARE IN mm UNLESS NOTED OTHERWISE

N.G.R. E: 440002 N: 410866

NOTES:

REV	MODIFICATION	BY	CH	DATE
A	Issued for Approval	MD	SHS	05.02.19

CLARKE
telecom
Unit E, Madison Place, Northampton Road,
Manchester, M40 5AG
Tel: 0161 785 4500
Fax: 0161 785 4501
Web: www.clarke-telecom.com

O₂

CTIL - BEACON 2

Cell Name Opt.

HIGHWAY LAND OFF A628

Cell ID No

CTIL	TEF	VF
236135	080646	N/A

Site Address / Contact Details

SHAFTON BARNSELEY
BARNSELEY
SOUTH YORKSHIRE
S72 8QW

Drawing Title:
PROPOSED SITE PLAN

Purpose of issue: **PLANNING** Dwg Rev:

Drawing Number: 201 A

Surveyed By: SHS Original Sheet Size: A3 Pack Issue:

Drawn: MD Date: 05.02.19 Checked: SHS Date: 05.02.19 A



ALL DIMENSIONS ARE IN mm UNLESS NOTED OTHERWISE

N.G.R | E: 440002 N: 410866

NOTES:

REV	MODIFICATION	BY	CH	DATE
A	Issued for Approval	MD	SHS	05.02.19

CLARKE
telecom
Unit E, Madison Place, Northampton Road,
Manchester, M40 5AG
Tel: 0161 785 4500
Fax: 0161 785 4501
Web: www.clarke-telecom.com

O₂

CTIL - BEACON 2

Cell Name Opt.

HIGHWAY LAND OFF A628 -

Cell ID No

CTIL	TEF	VF
236135	080646	N/A

Site Address / Contact Details

SHAFTON BARNSELY
BARNSELY
SOUTH YORKSHIRE
S72 8QW

Drawing Title: PROPOSED SITE ELEVATION

Purpose of issue: PLANNING Dwg Rev:

Drawing Number: 301 A

Surveyed By: SHS Original Sheet Size: A3 Pack Issue:

Drawn: MD Date: 05.02.19 Checked: SHS Date: 05.02.19 A

TOP OF PROPOSED STRUCTURE
+17.50m AGL

TOP OF PROPOSED ANTENNAS
+17.26m AGL

U/S OF PROPOSED ANTENNAS
+15.26m AGL

C/L OF PROPOSED DISH 'D1'
+12.50m AGL

PROPOSED 300 DIA DISH 'D1'

TOP OF LAMPOST
+10.00m AGL

TOP OF LAMPOST
+10.00m AGL

PROPOSED 17.5m HIGH GREY
ELARA STRUCTURE MOUNTED ON
ROOT FOUNDATION

TOP OF TREES
+7.00m AGL

PROPOSED GREEN RBS 6102
EQUIPMENT CABINET MOUNTED ON
PLINTH ON ROOT FOUNDATION

PROPOSED GREEN SIDE POD
ENCLOSURE MOUNTED ON ROOT
FOUNDATION

PROPOSED GREEN
LANCASTER CABINET
MOUNTED ON ROOT
FOUNDATION

PROPOSED GREEN SLIMLINE
METER CABINET

PROPOSED SOUTH EAST ELEVATION
(1:100)