




Drawing No.	Rev No.
MIG003 -006	C

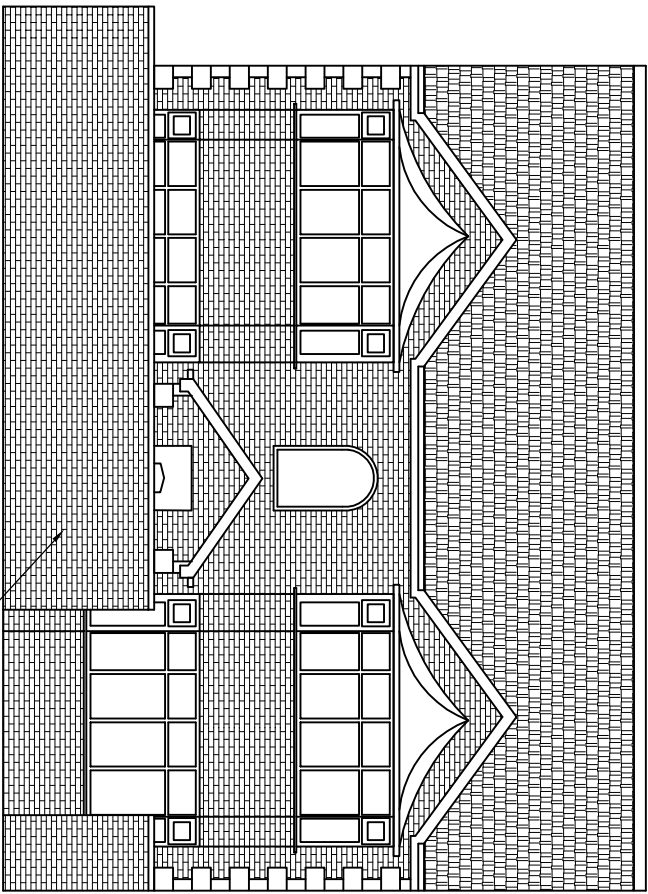

EXISTING FRONT ELEVATION
SCALE 1:100 AT A3

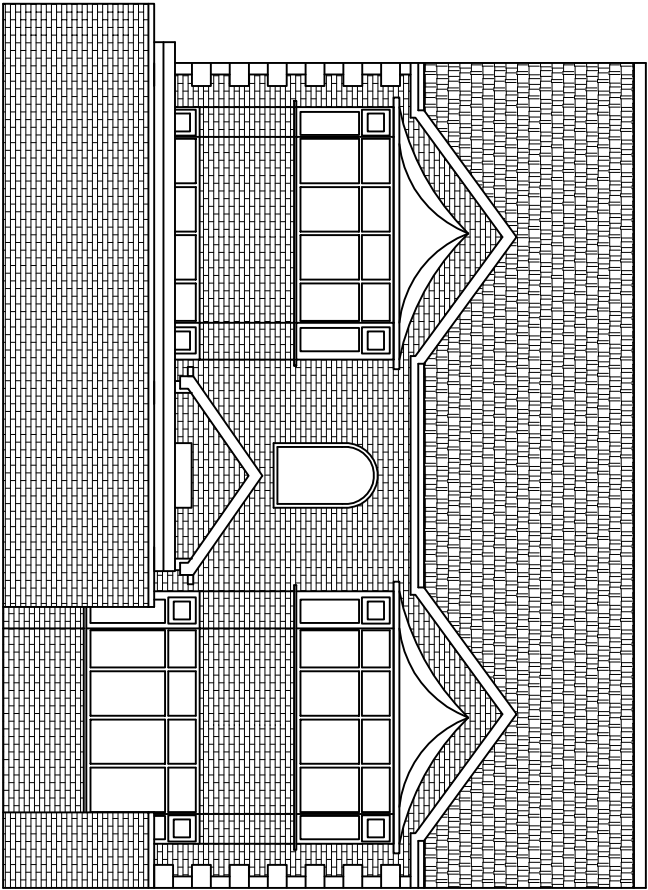

PROPOSED FRONT ELEVATION
SCALE 1:100 AT A3

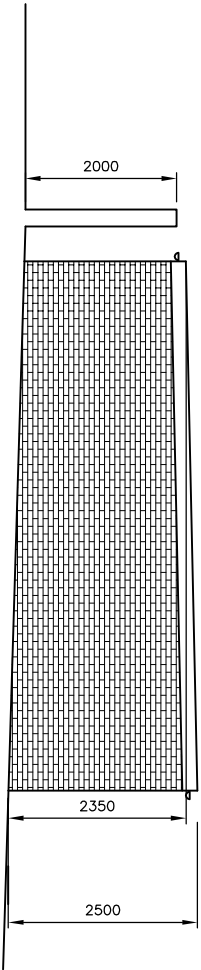

SECTION THROUGH SITE SHOWING
RELATIONSHIP TO WALL
SCALE 1:100 AT A3

DO NOT SCALE: Contractor to check all dimensions and report any omissions or errors

NOTES

C	Garage height adjusted at road side	JRB		26/02/13	
B	Garage height adjusted	JRB		14/02/13	
A	Garage now flat roof	JRB		30/01/13	
Rev	Description	By	Chk	App	Date

JRB DESIGNS Ltd
1 Saville Road
Cudworth
Barnsley
S72 8LT
Tel: 01226 383542
Fax: 01226 380078
Mob: 07970 541192
Email: joine@jrbdesigns.co.uk
This drawing is copyright. © Jrbdesigns Ltd.

Client **MR I GRUMET**

Drawing Title

STREET SCENE

Address

**108 WOOD WALK
WOMBWELL
BARNSELEY**

Project Title:

PROPOSED DETACHED GARAGE

Purpose of Issue:

PLANNING

Drawing Status

FIRST ISSUE

Scale at A3	Drawn By	Date	
AS SHOWN	JRB	31/05/2012	
Checked By	Date	Approved By	Date
	31/05/2012		31/05/2012
Project No.	Drawing No.	Revision	
MIG003	006	C	

APPROVAL ☒ INFORMATION ☐ TENDER ☐ CONTRACT ☐ CONSTRUCTION ☐