


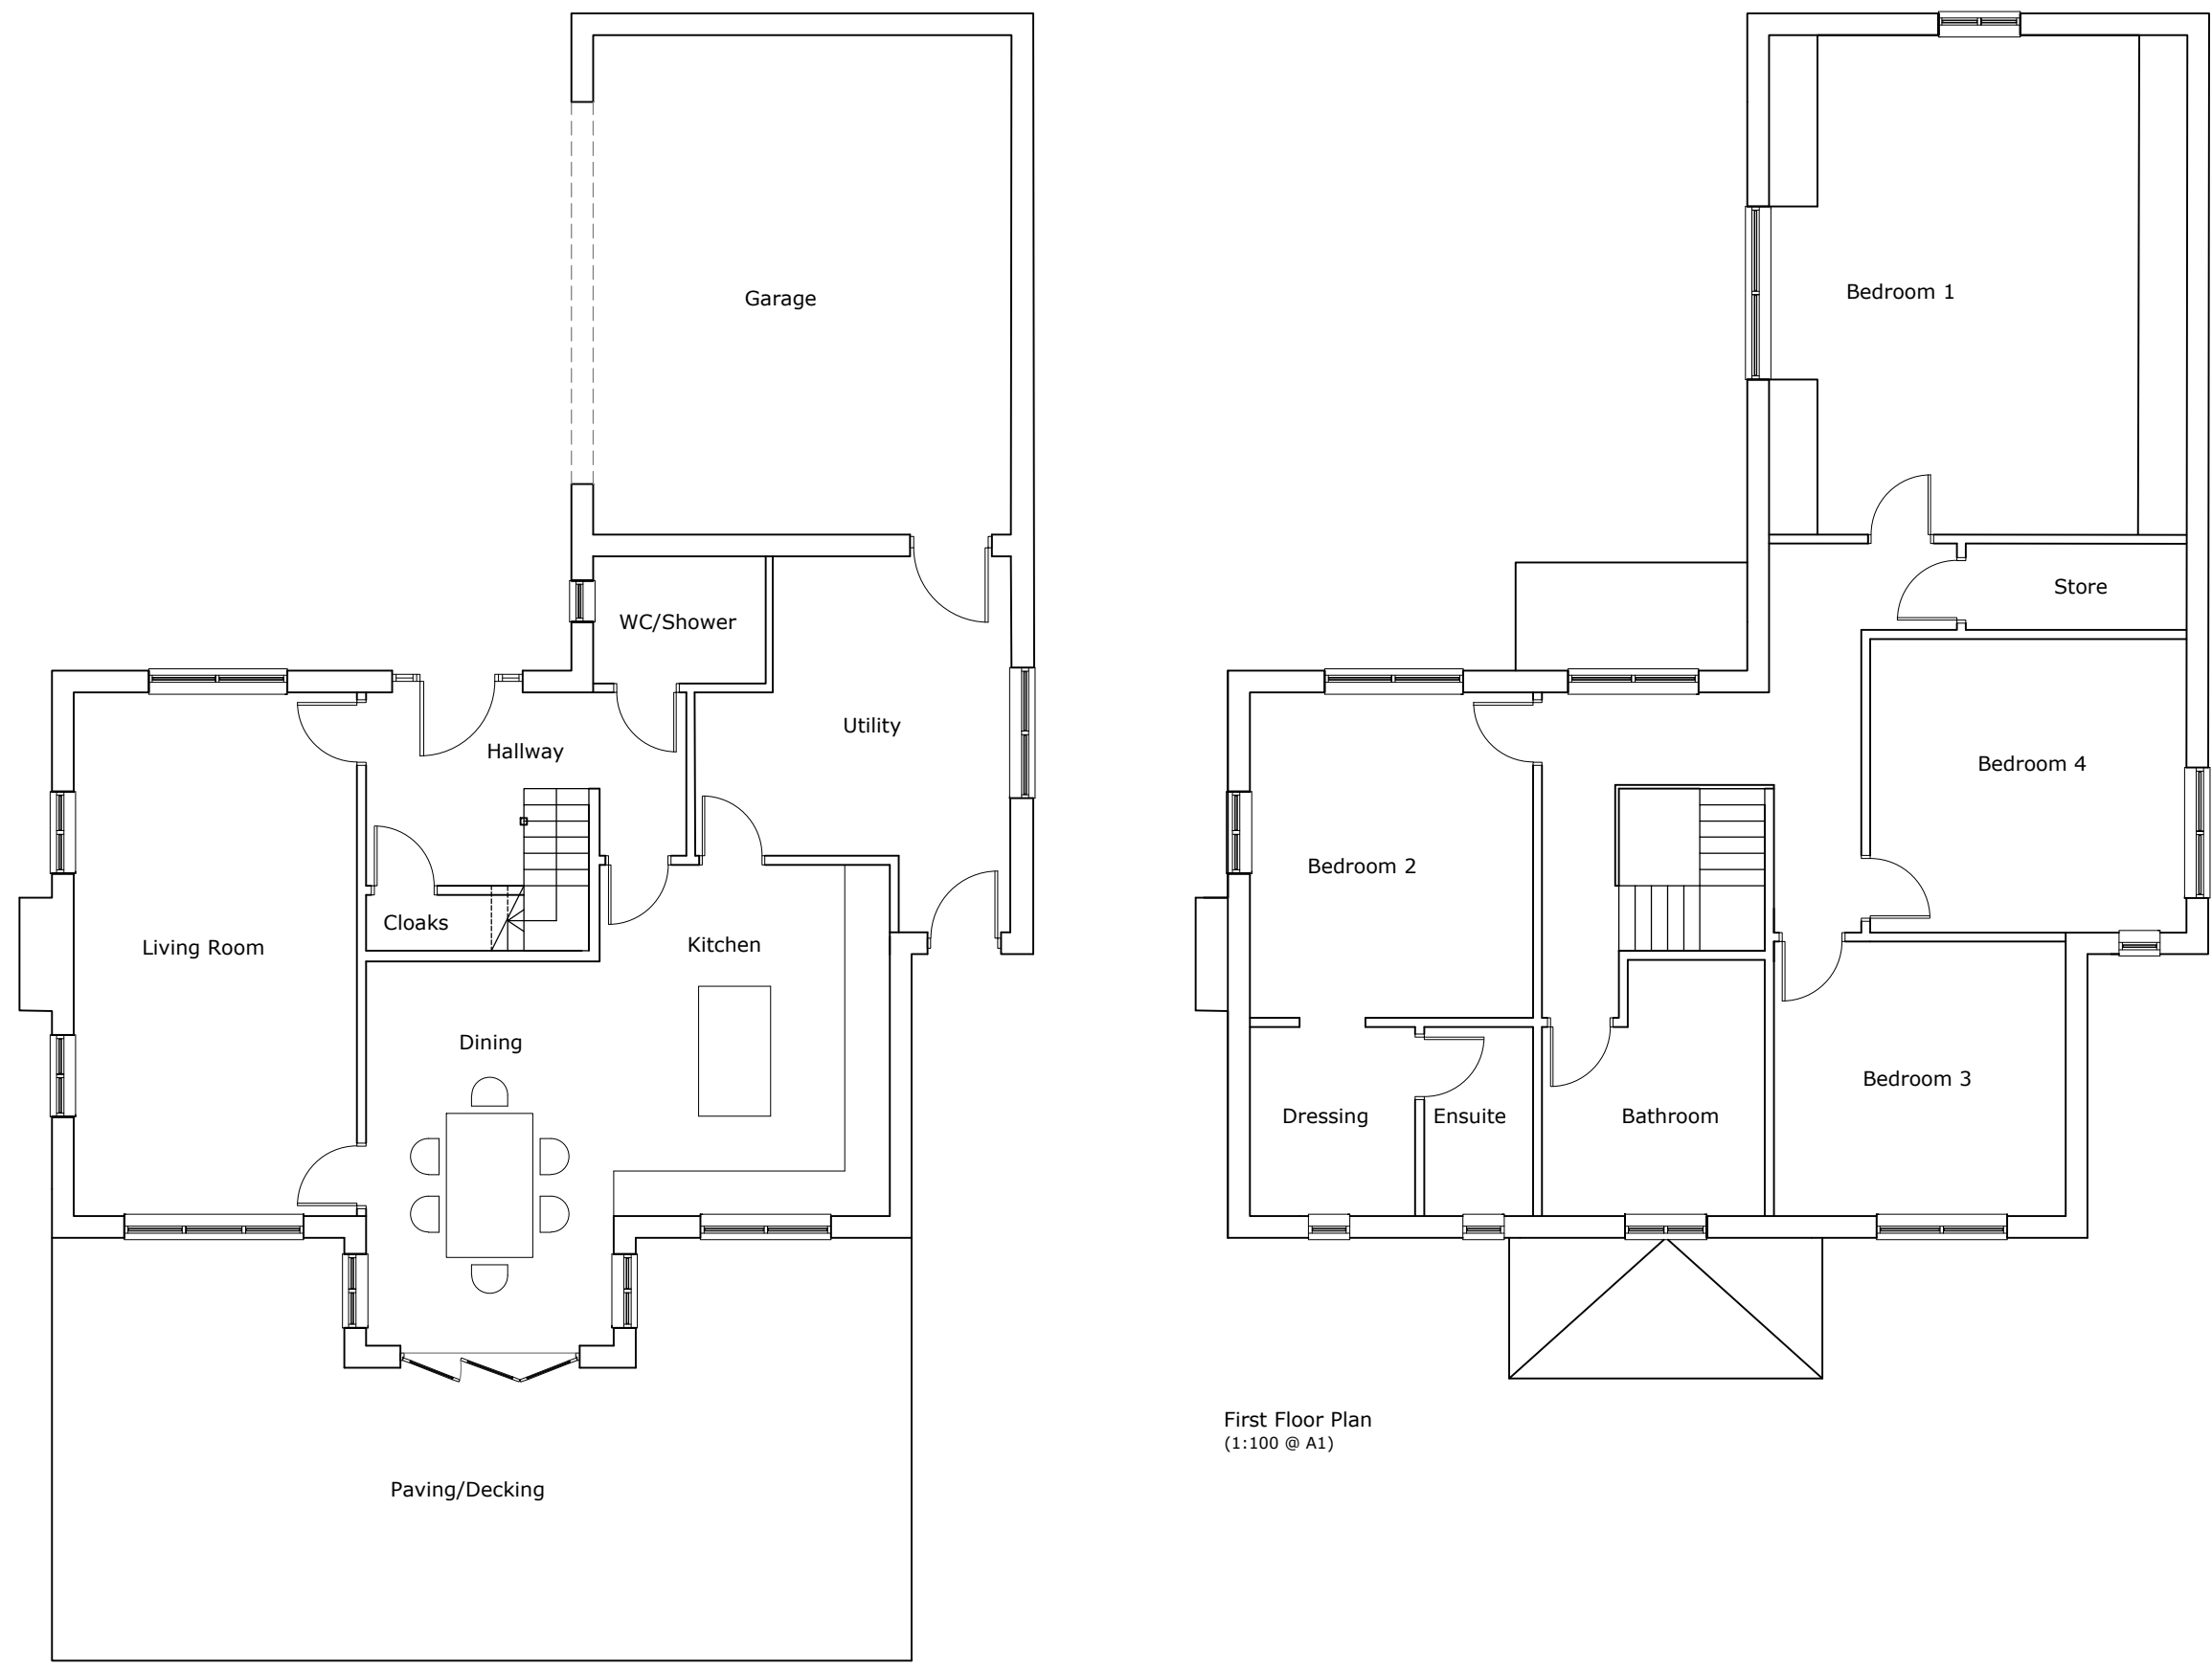

Ground Floor Plan
(1:100 @ A1)

HOUSE TYPE A
(Detached House)

First Floor Plan
(1:100 @ A1)



Front Elevation
(1:100 @ A1)


Left Elevation
(1:100 @ A1)



Back Elevation
(1:100 @ A1)


Right Elevation
(1:100 @ A1)

HOUSE TYPE A
(Detached House)

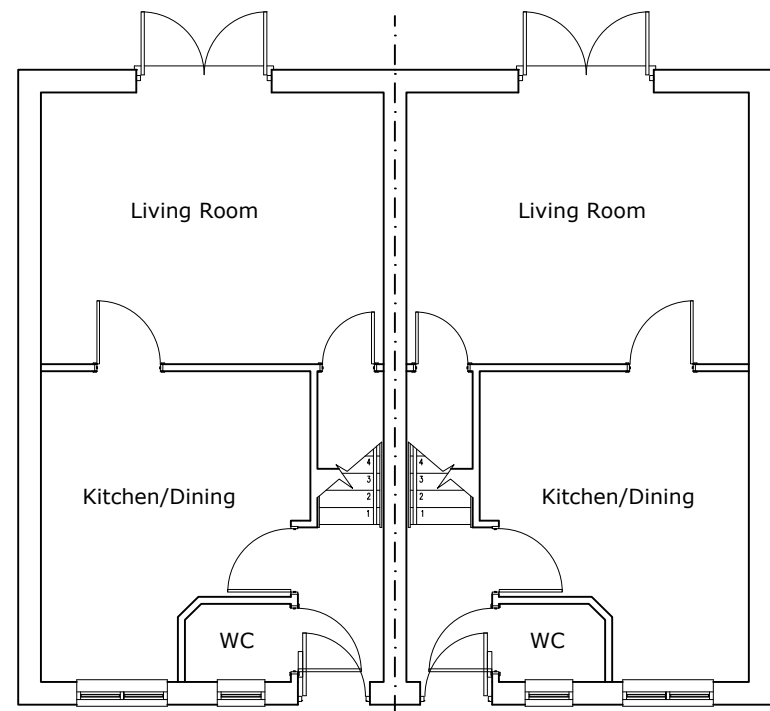


Ground Floor Plan
(1:100 @ A1)

HOUSE TYPE B
(Semi-Detached)

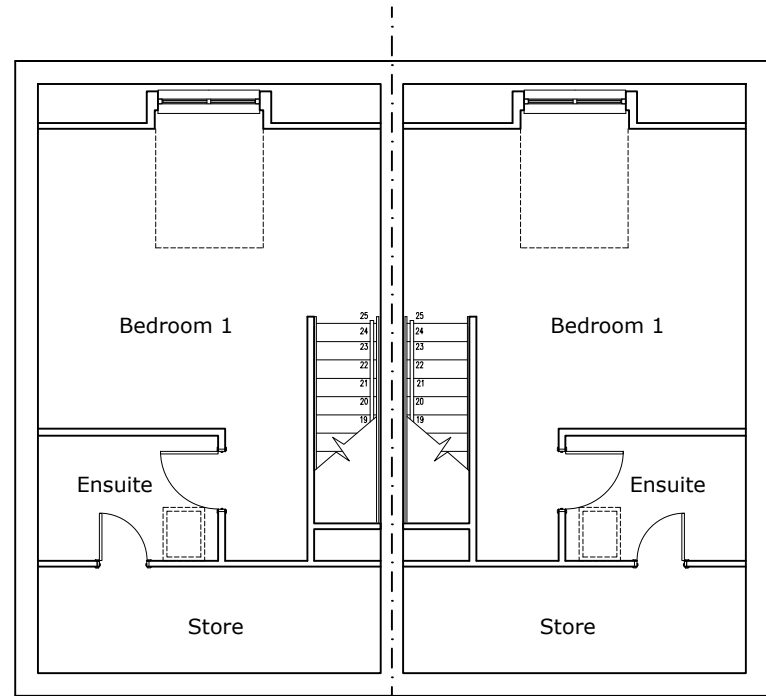

Second Floor Plan
(1:100 @ A1)

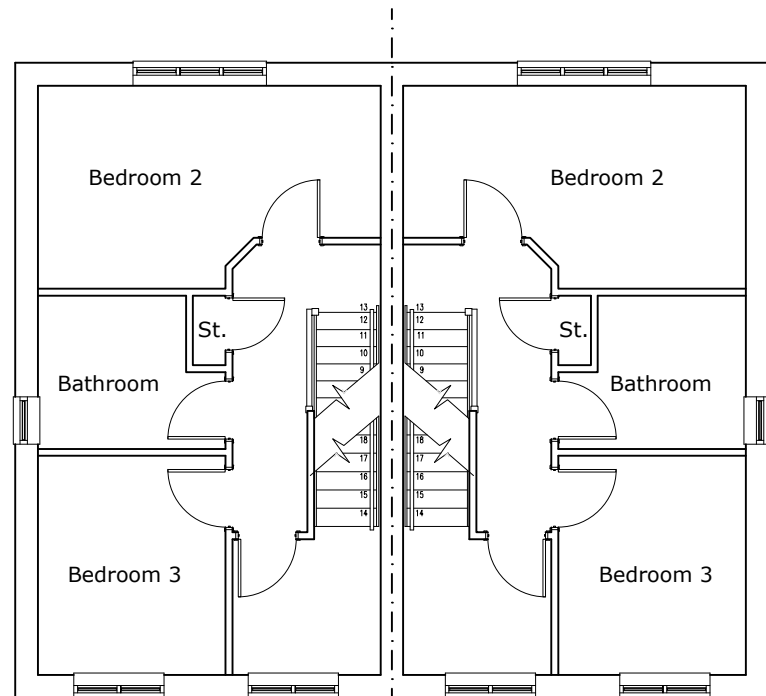


First Floor Plan
(1:100 @ A1)



Front Elevation
(1:100 @ A1)

Rear Elevation
(1:100 @ A1)

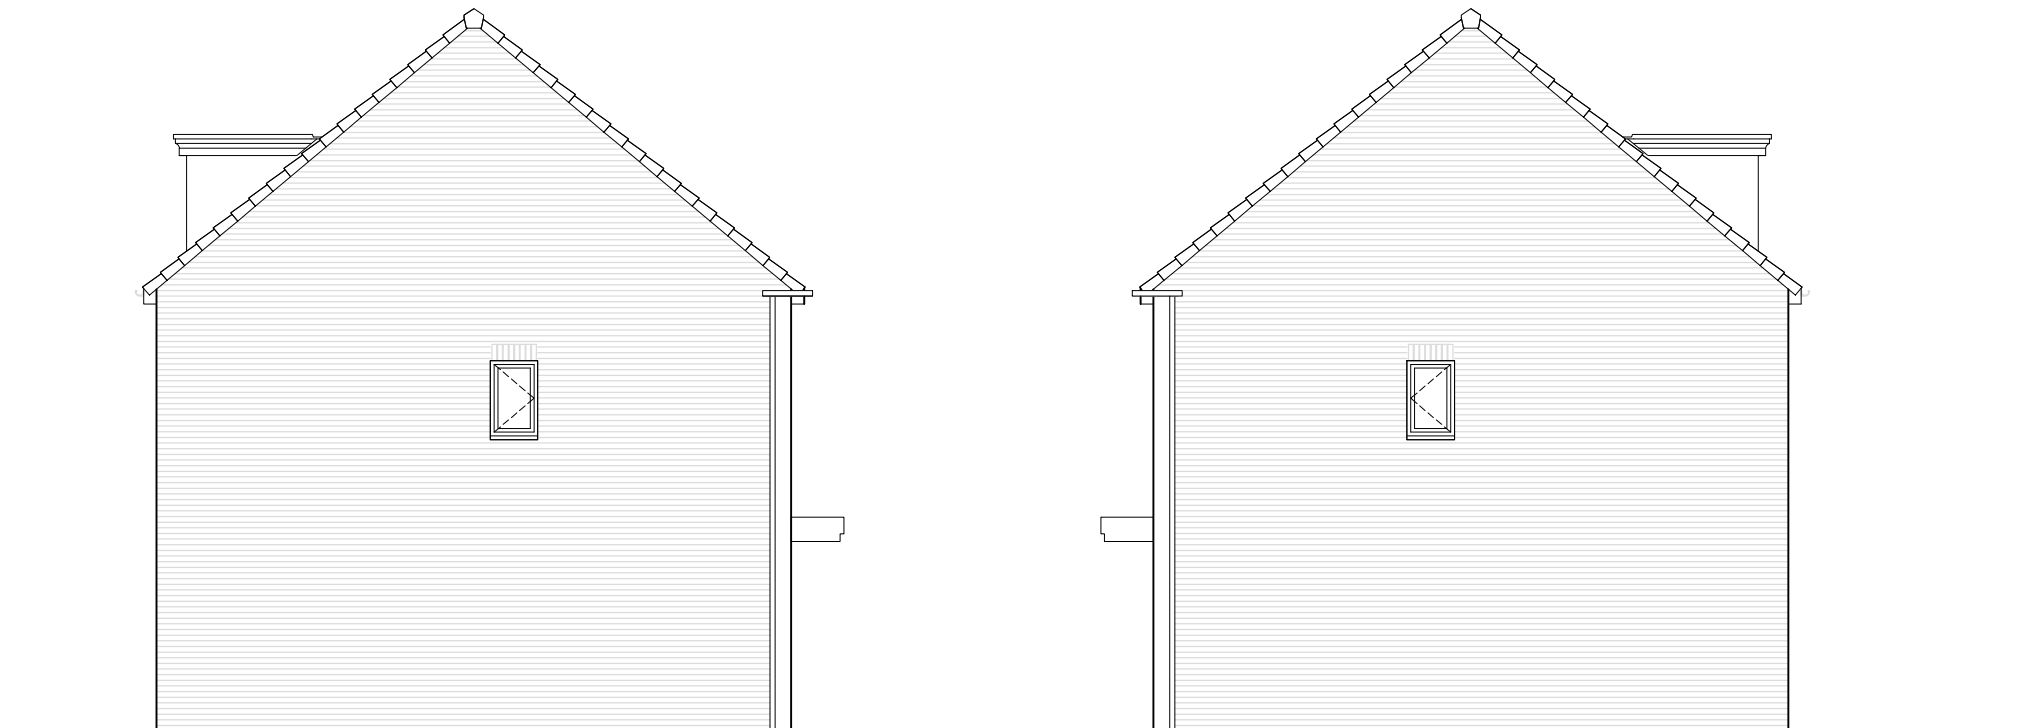

Left Elevation
(1:100 @ A1)

Right Elevation
(1:100 @ A1)

HOUSE TYPE B
(Semi-Detached)

Do not scale from this drawing
The contractor is to check all dimensions on site and report any discrepancies to the architect
All rights described in chapter IV of the copyright, designs and patents act 1988 have been generally asserted

Notes

Materials:

Brickwork - Wolds Autumn - Carlton Main Red Brick
(General: Stretcher and Soldier Course above windows)

Roofing Tiles: Smooth Grey Concrete Roofing Tile with terracotta ridge tile.

Windows: Oak Effect uPVC Windows (Triple Glazed)

Driveways: Tarmac (Black)

A	Dormer windows and rooflight positions amended to suit Planner's comments.	16.01.2017
-	Initial Issue	09.10.2016

Rev	Description	Date
-----	-------------	------

Project
Detached & Semi-Detached Dwellings
22-28 Windmill Avenue
Grimethorpe, Barnsley

Drawing
Proposed Floorplans & Elevations

Scale 1:100 @ A1	Drawn CJR	Date 09.10.2016
Drawing Purpose PLANNING	Status S0	
Ref 0100-XX-XX-DR-A-02001	Rev. A	