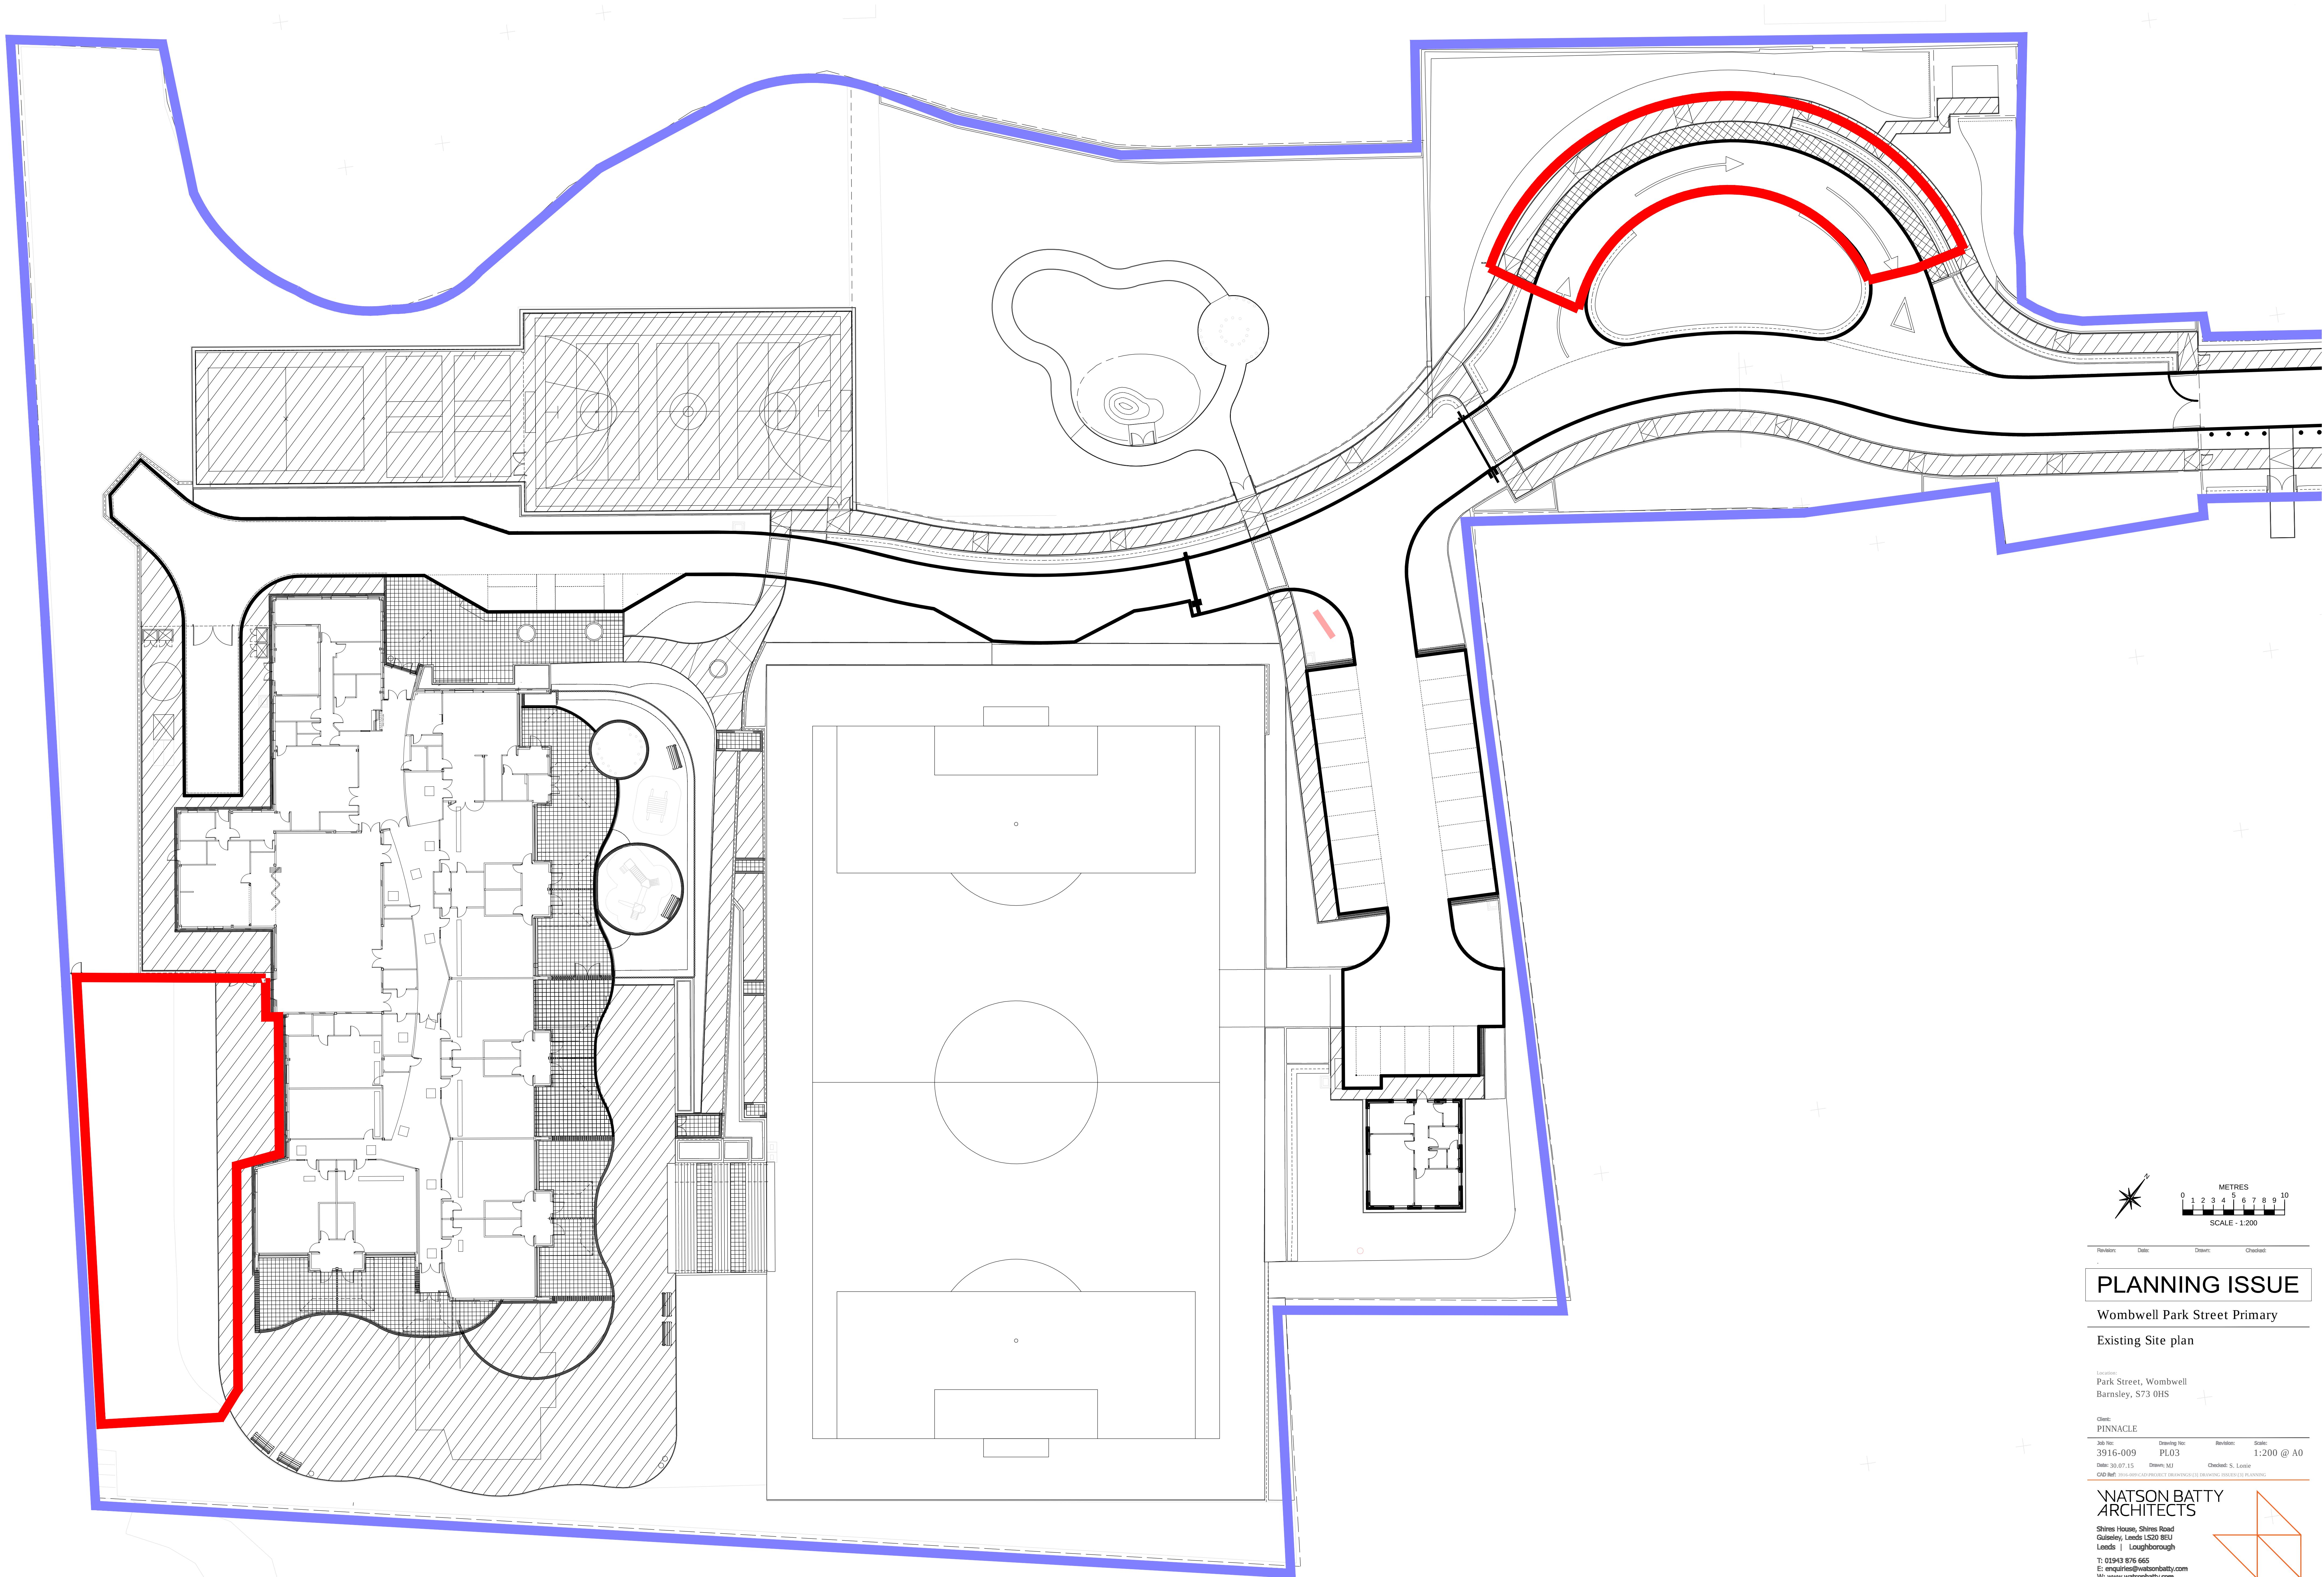


PLANNING ISSUE

Wombwell Park Street Primary


Existing Site plan

Location:
Park Street, Wombwell
Barnsley, S73 0HS

Client:
PINNACLE

Job No:	Drawing No:	Revision:	Scale:
3916-009	PL03		1:200 @ A0
Date: 30.07.15	Drawn: MJ	Checked: S. Louise	
CAD Ref: 2015-009-CAD-PROJECT-DRAWINGS-03-DRAWING-0003-03-PLANNING			

NATSON BATTY ARCHITECTS
Shires House, Shires Road
Guiselhey, Leeds LS20 8EU
Leeds | Loughborough
T: 01943 876 665
E: enquiries@natsonbatty.com
W: www.natsonbatty.com

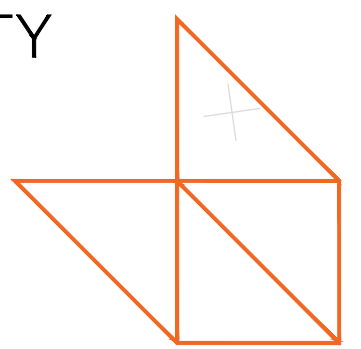

FUTURE BUILT

Note: Do not Scale from this drawing. All dimensions to be checked on site