


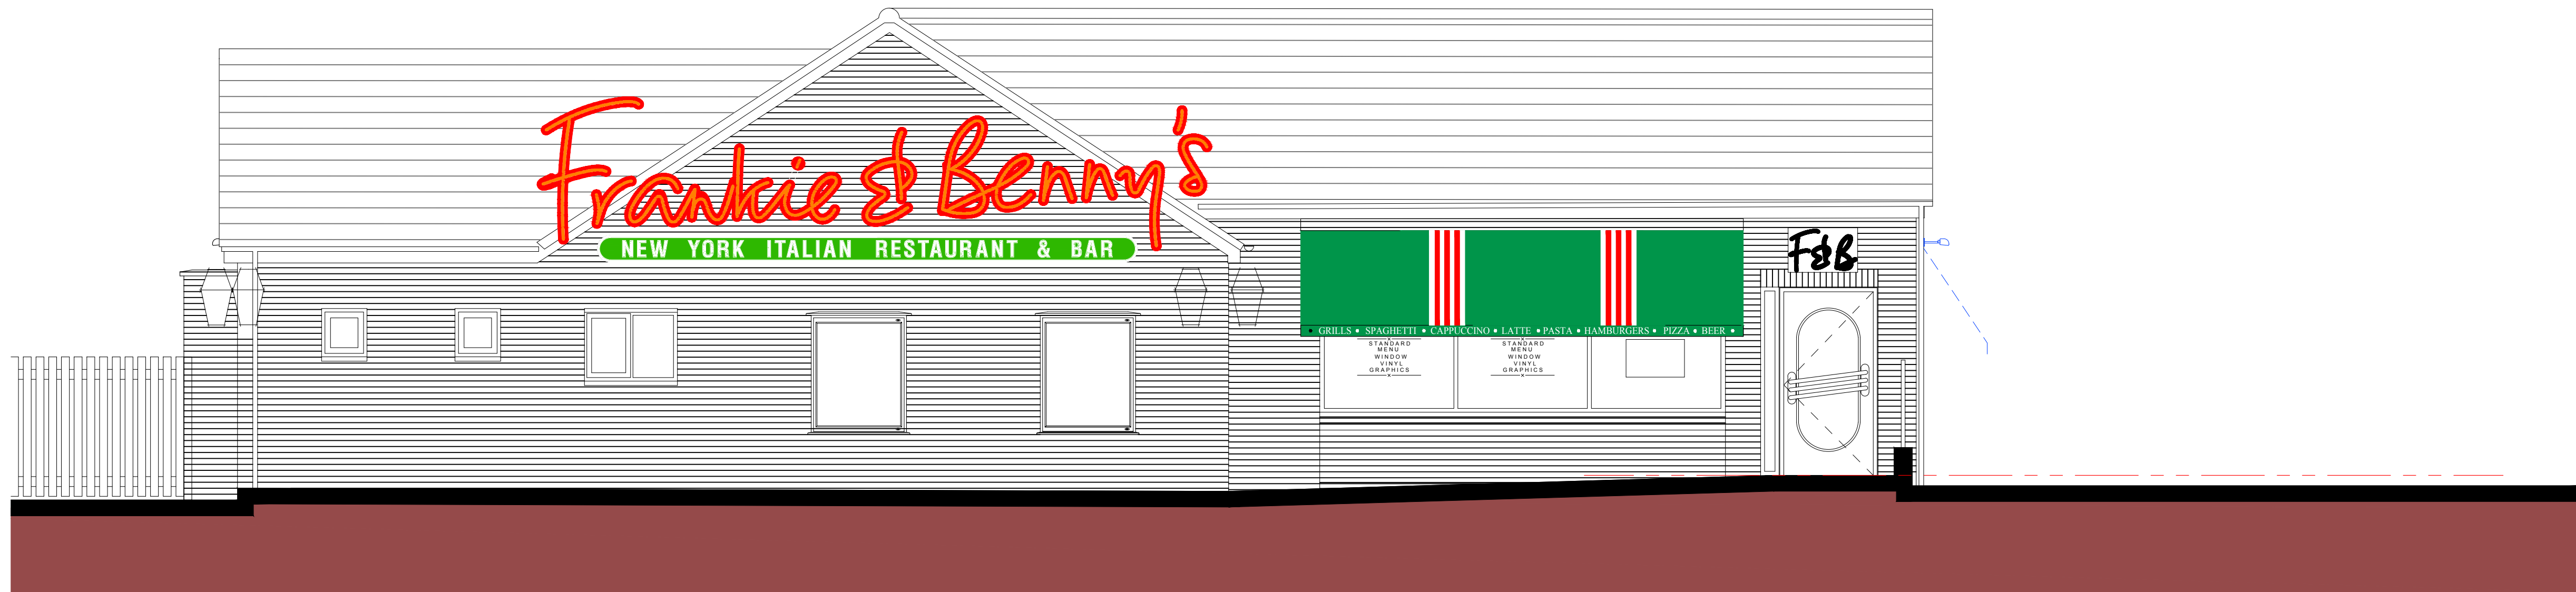

S02.1 West Elevation
scale 1/50 @ A1, 1/100 @ A3

johnson robson
architecture design building technology


the restaurant group plc
client *Frankie & Benny's*
Doncaster Road, Barnsley S70 3PE

project
Elevations as Existing


content				
SDI	1/50 @ A1	JR.485	C	S02
drawn	1/100 @ A3	job no.	stage	drawing no.
June 15	scale			

unit 6 pool bank business park high street tarvin chester ch3 8jh
t 01829 749010 enquiries@johnsonrobson.co.uk


date:	revision:
07/06/15	○ first issue

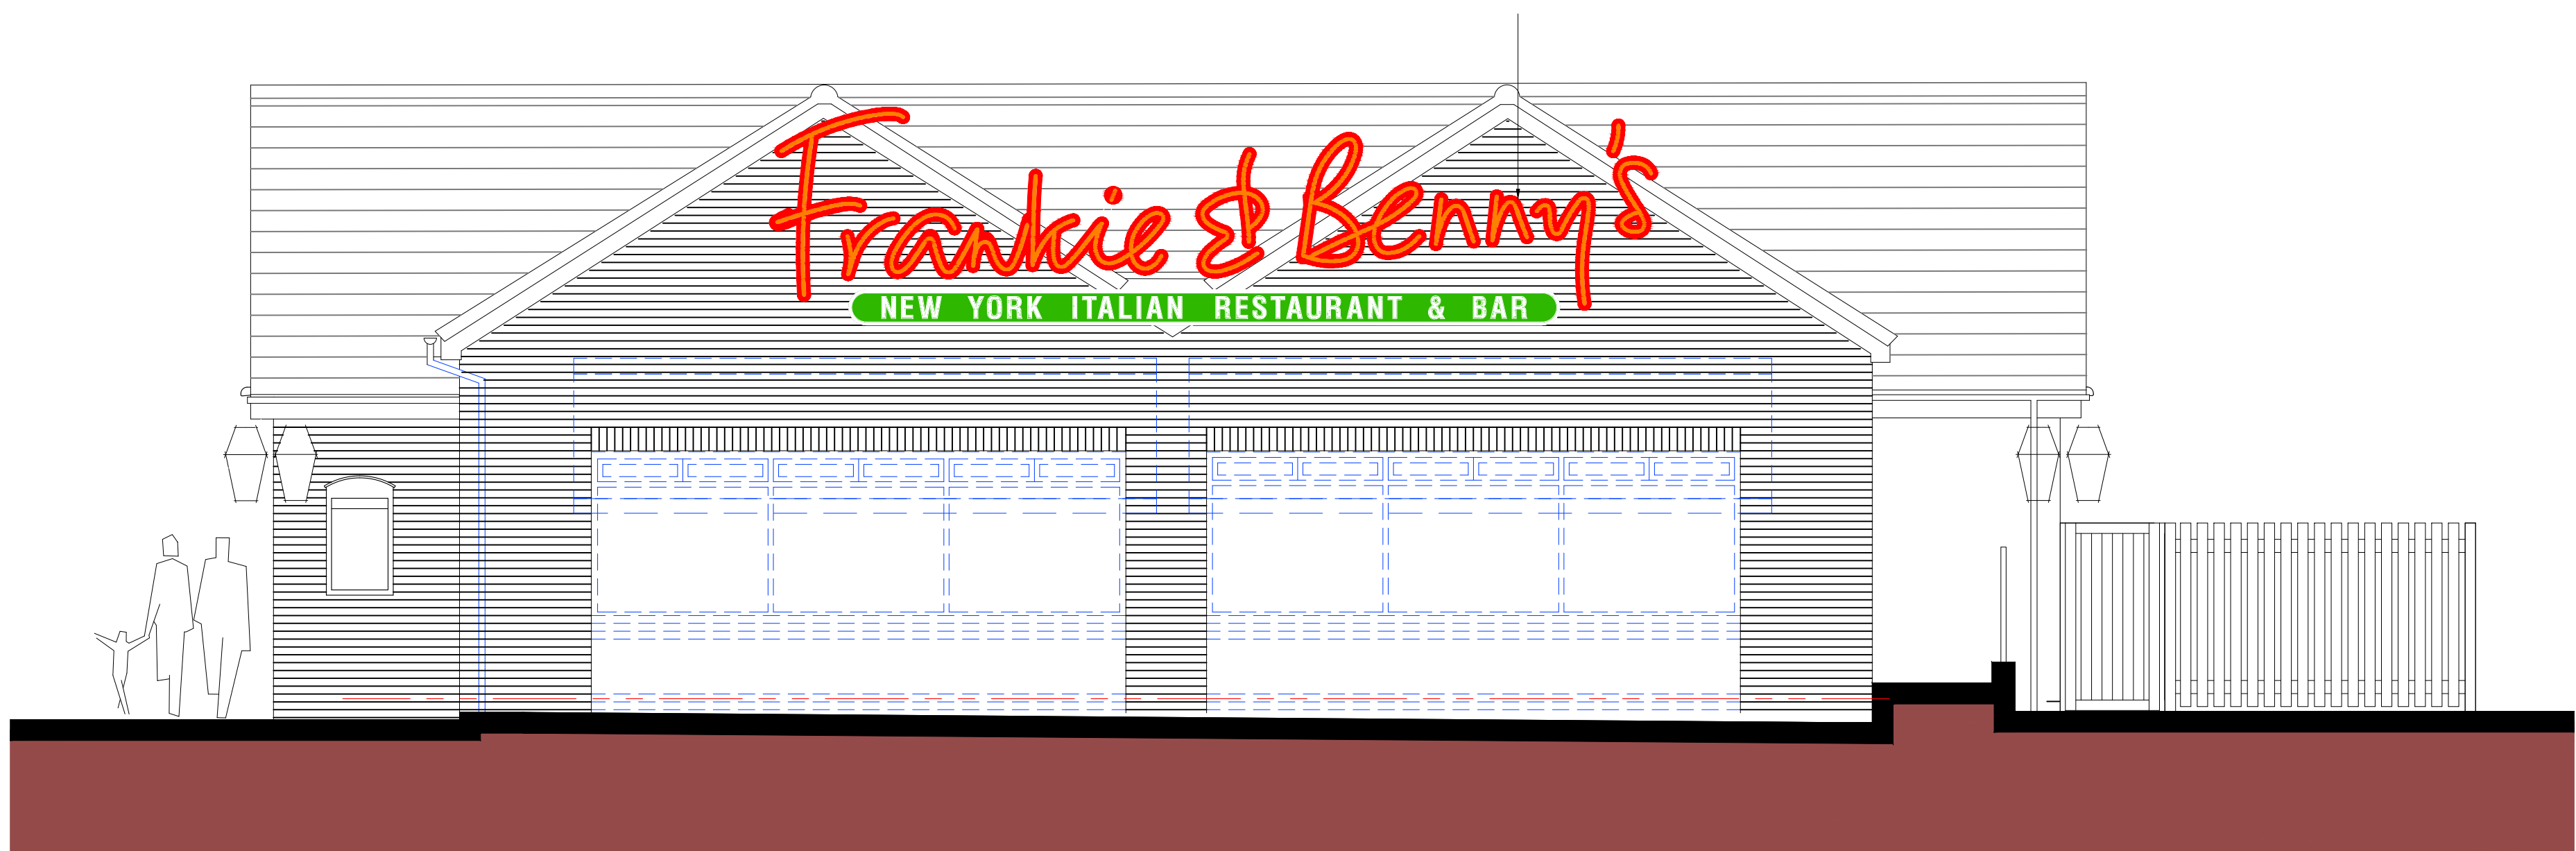

S02.2 South Elevation
scale 1/50 @ A1, 1/100 @ A3

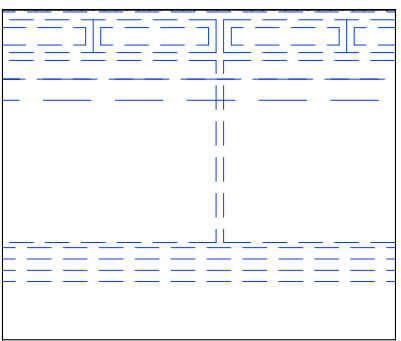

Extent of existing fabric
to be removed

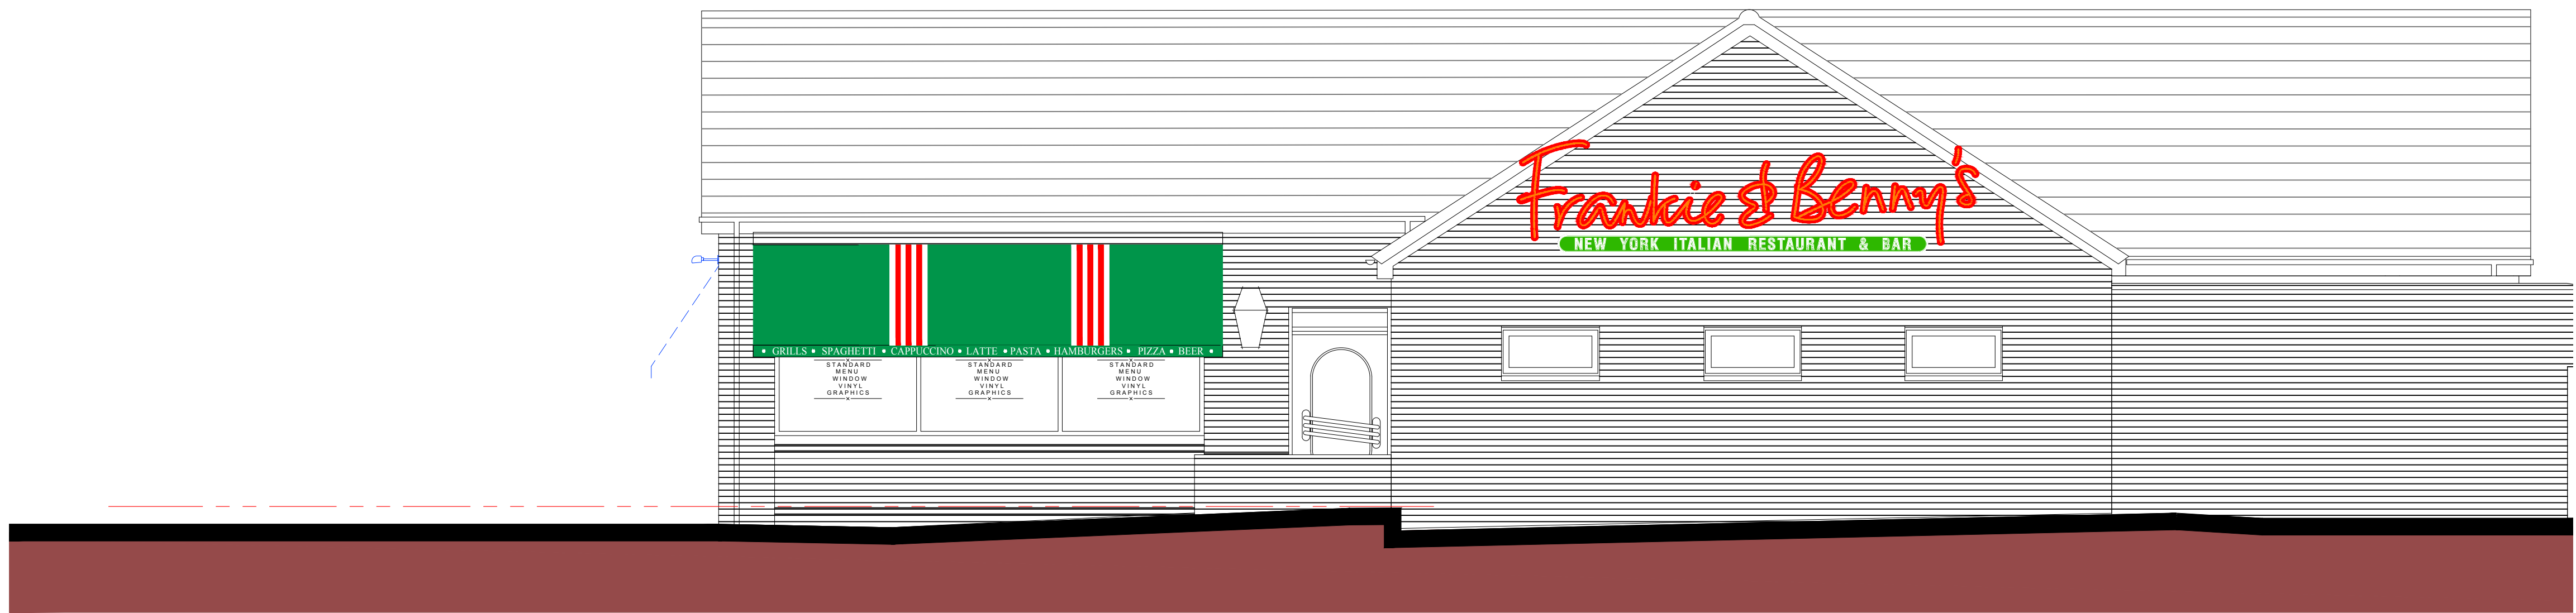

S02.3 East Elevation
scale 1/50 @ A1, 1/100 @ A3