



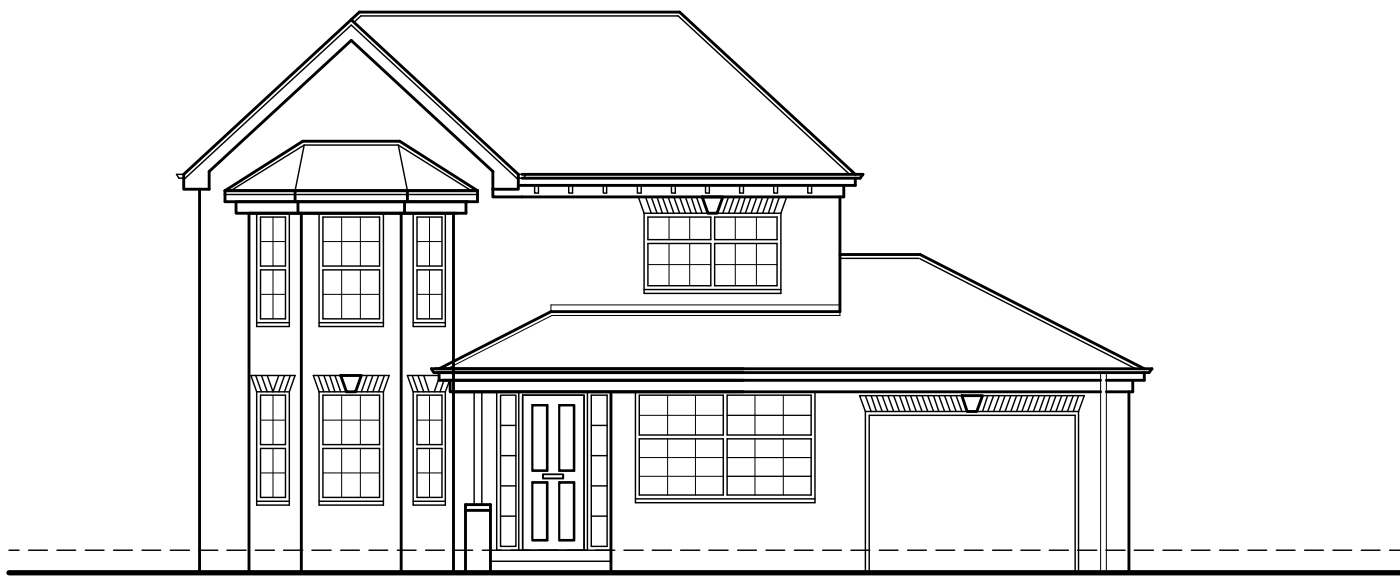


EXISTING FRONT ELEVATION
SCALE 1:100

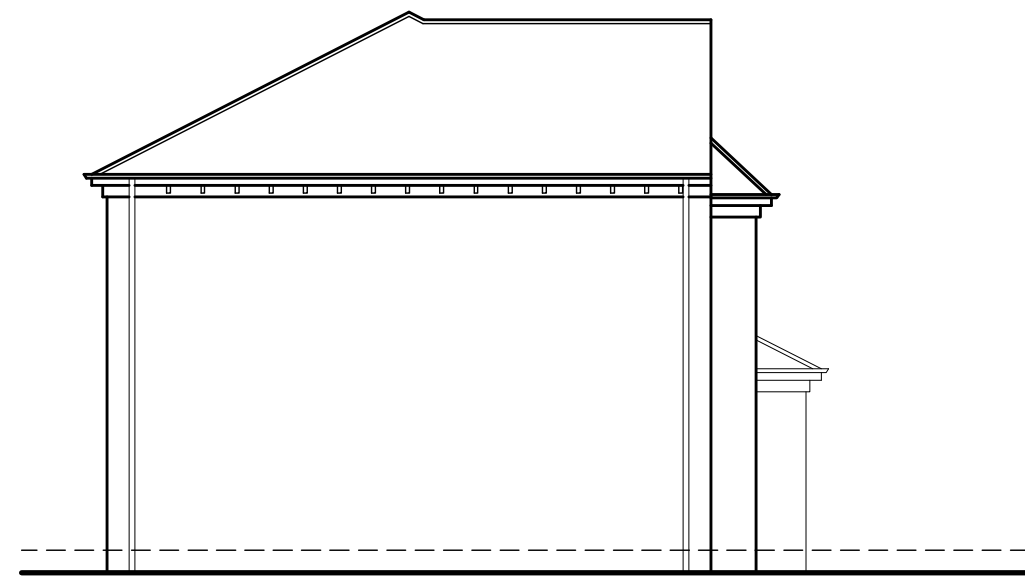


EXISTING SIDE ELEVATION
SCALE 1:100




EXISTING REAR ELEVATION
SCALE 1:100

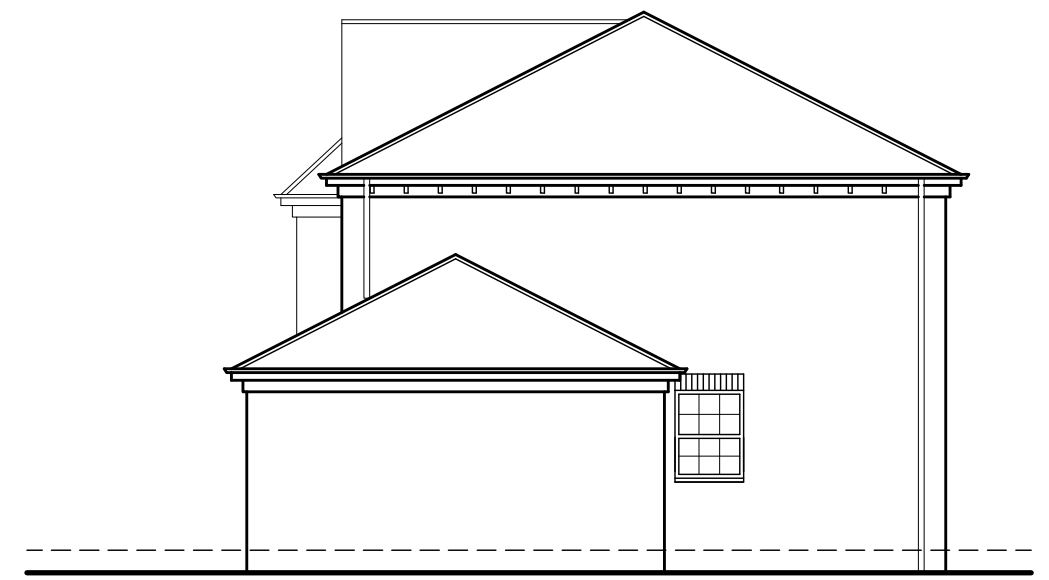


EXISTING SIDE ELEVATION
SCALE 1:100

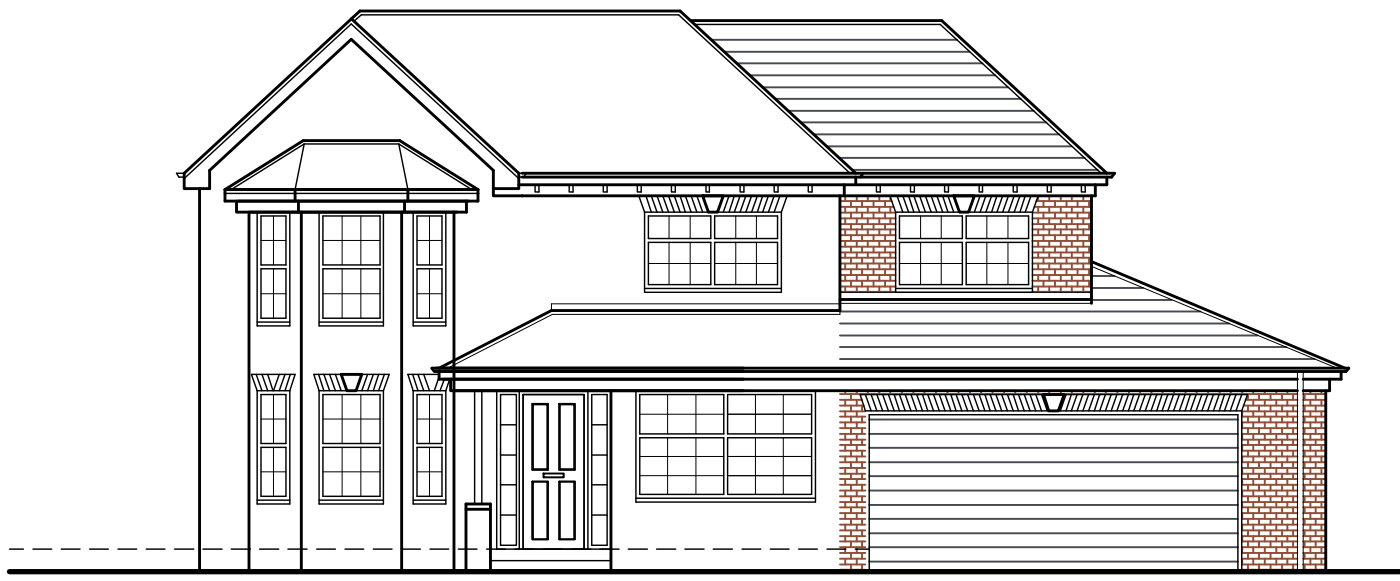


PROPOSED FRONT ELEVATION
SCALE 1:100

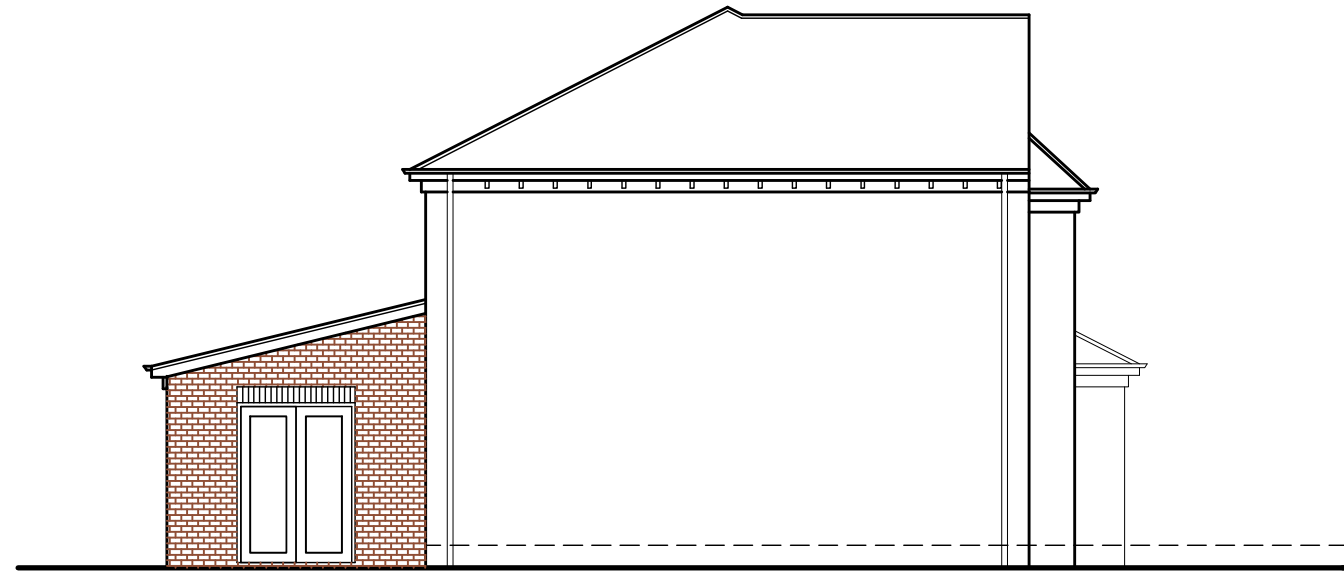

PROPOSED SIDE ELEVATION
SCALE 1:100

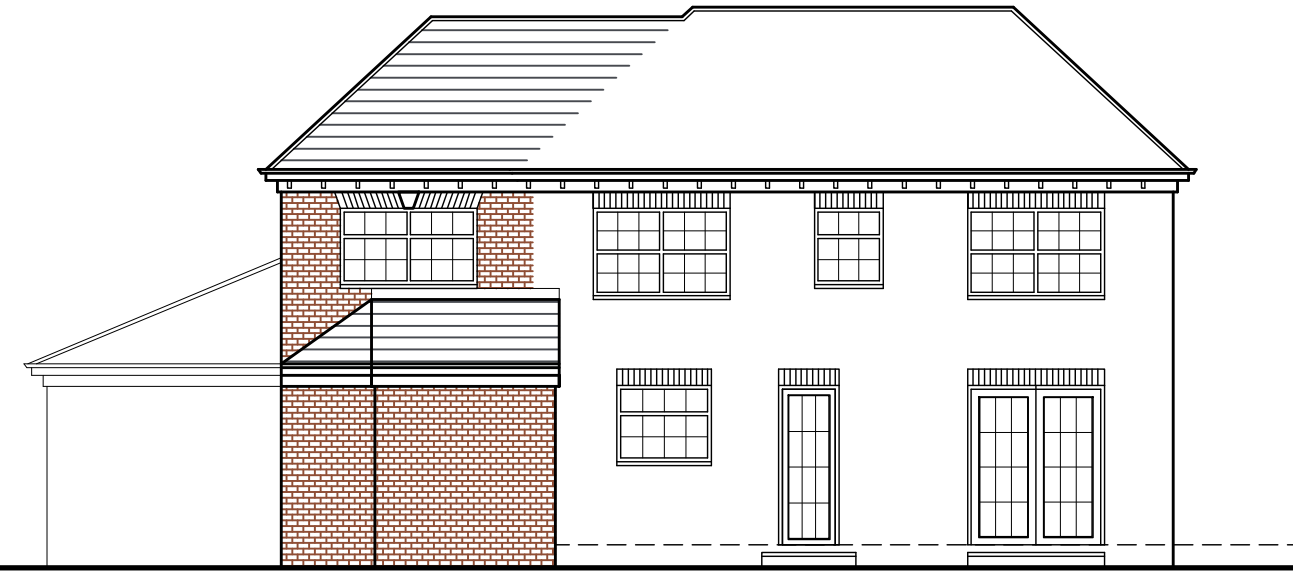


PROPOSED REAR ELEVATION
SCALE 1:100

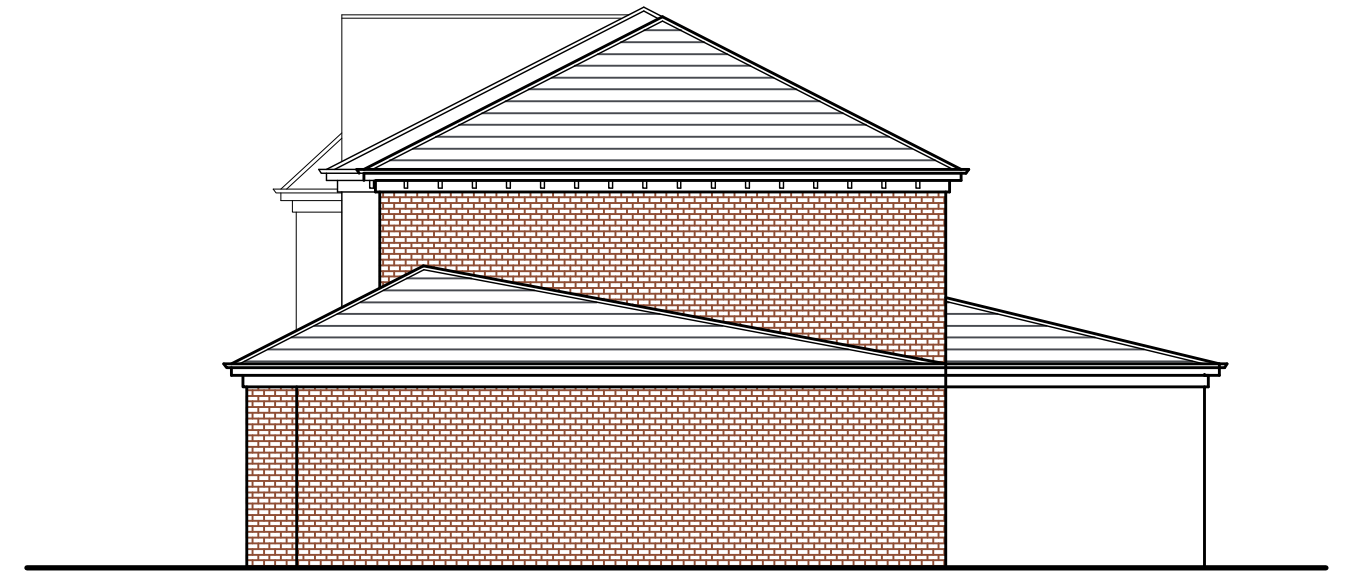


PROPOSED SIDE ELEVATION
SCALE 1:100




LOCATION PLAN
SCALE 1:1250

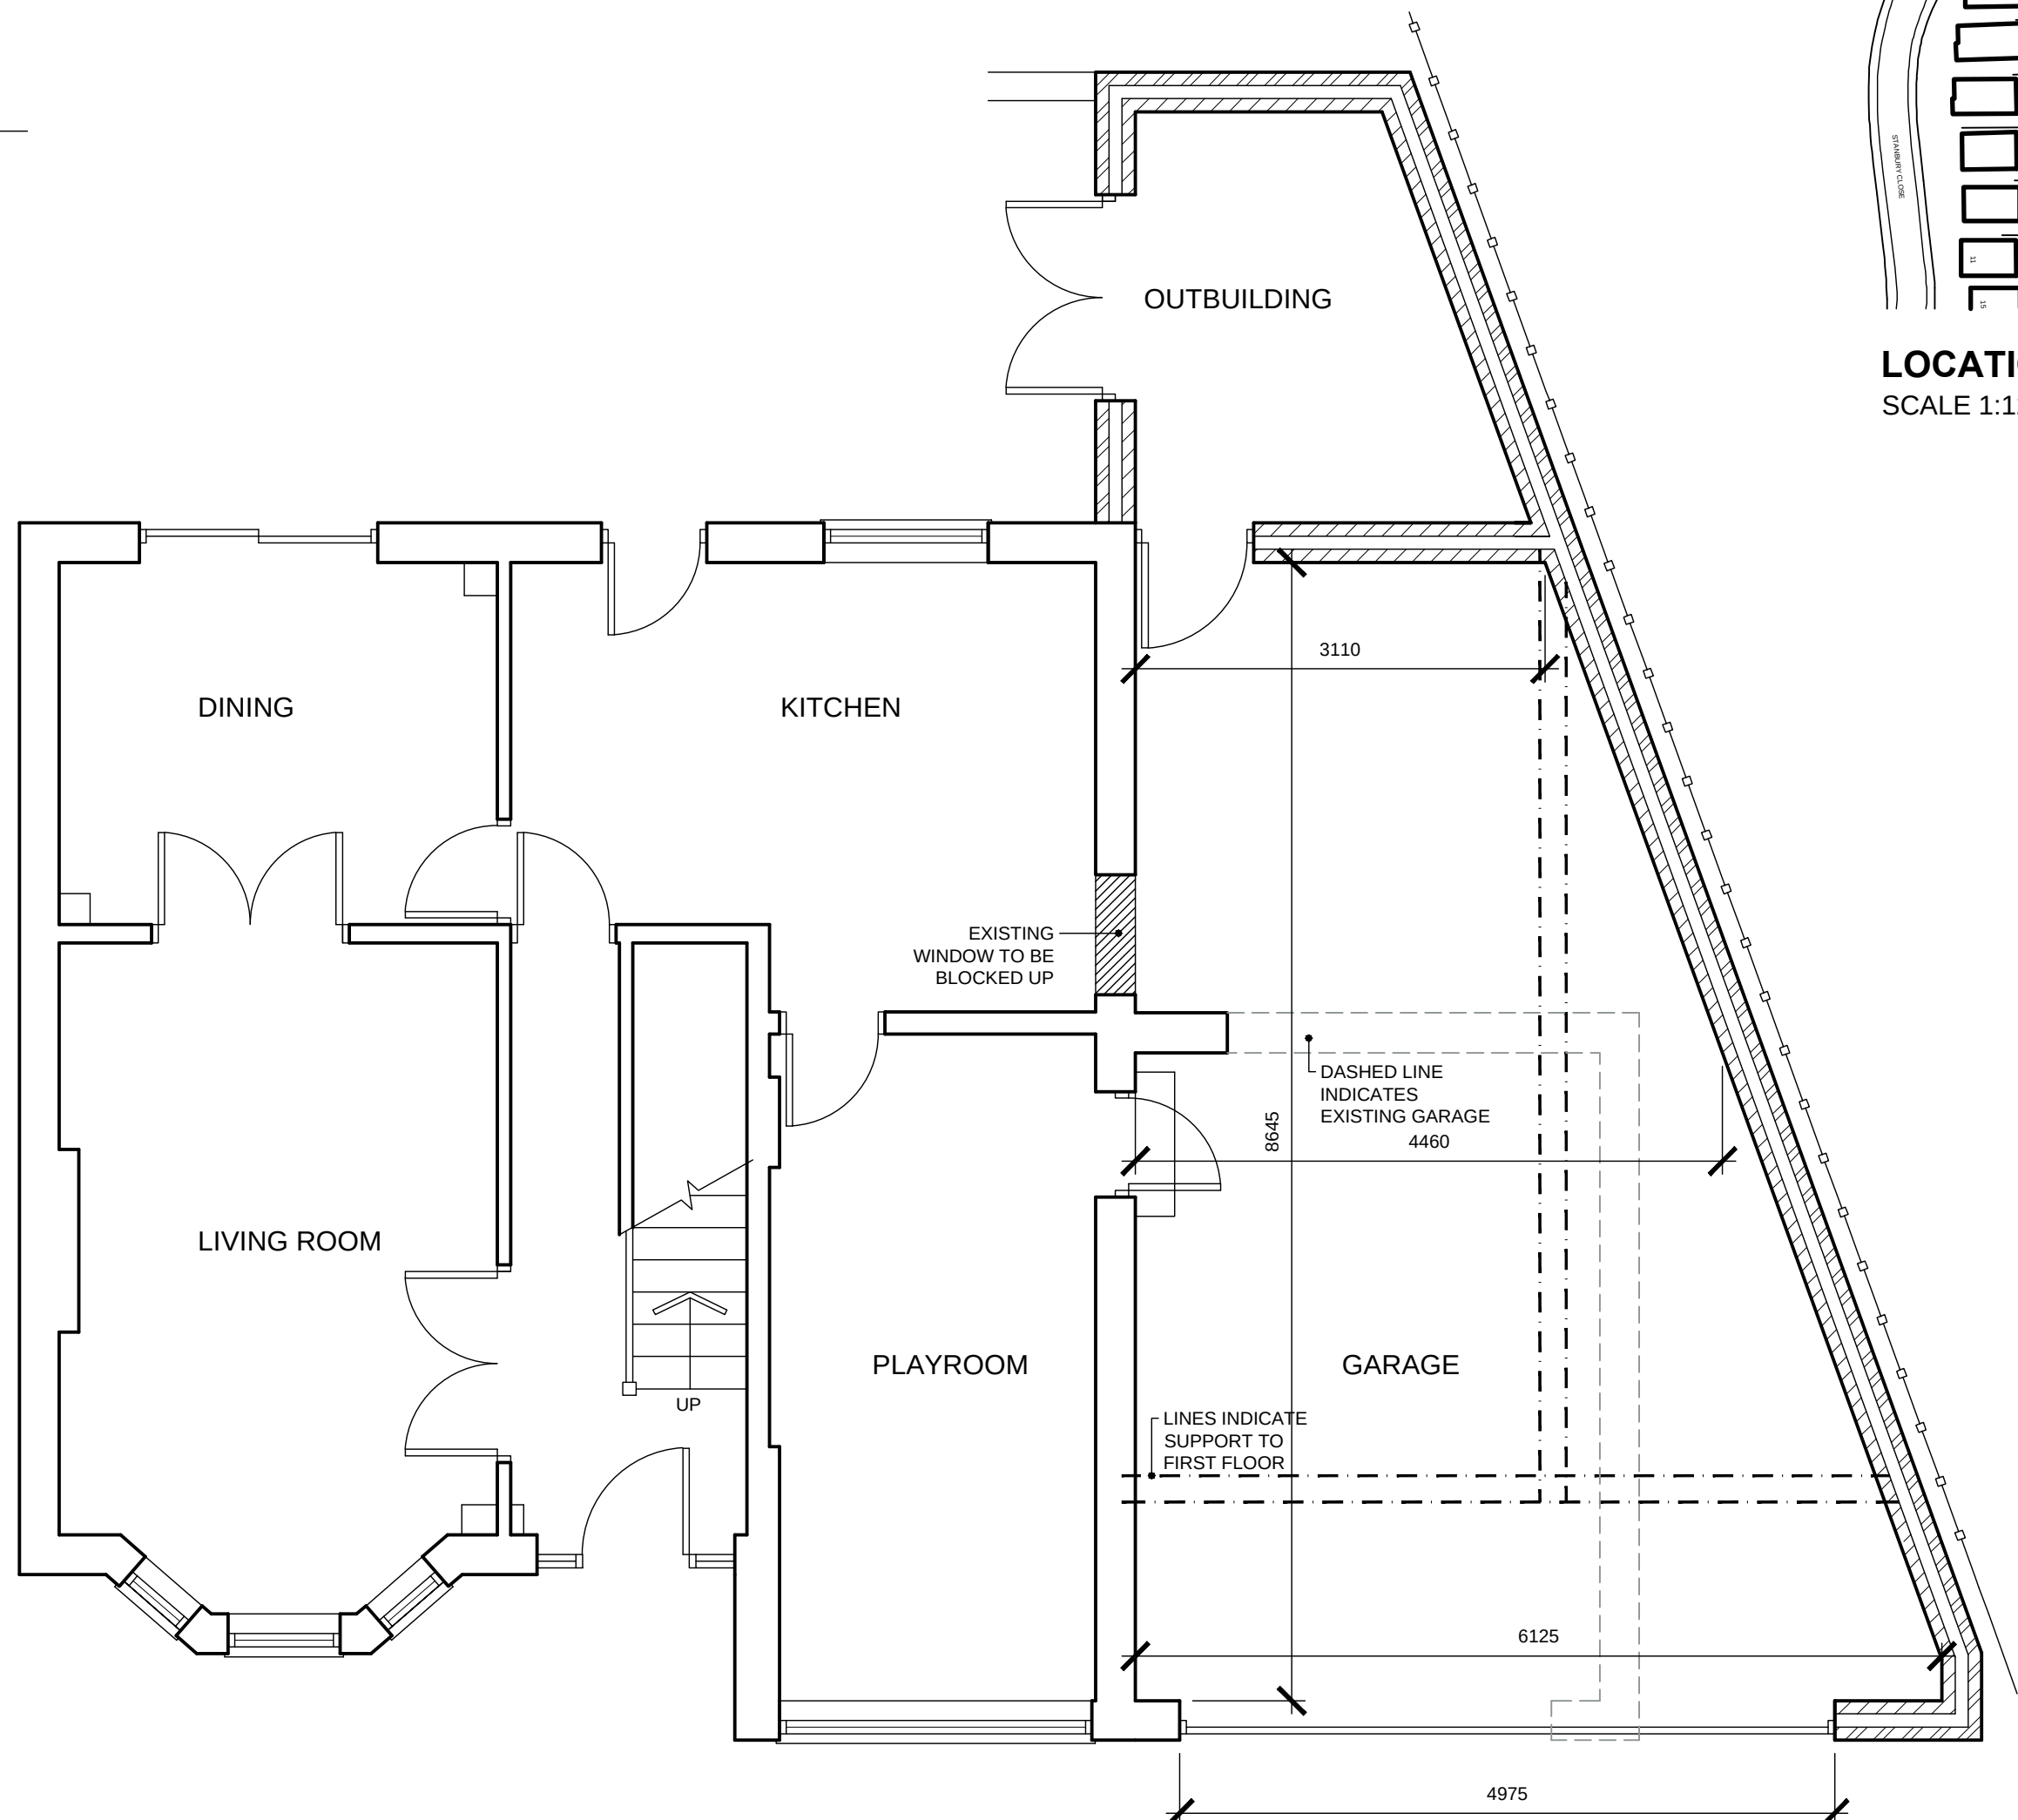


PROPOSED GROUND FLOOR PLAN
SCALE 1:50

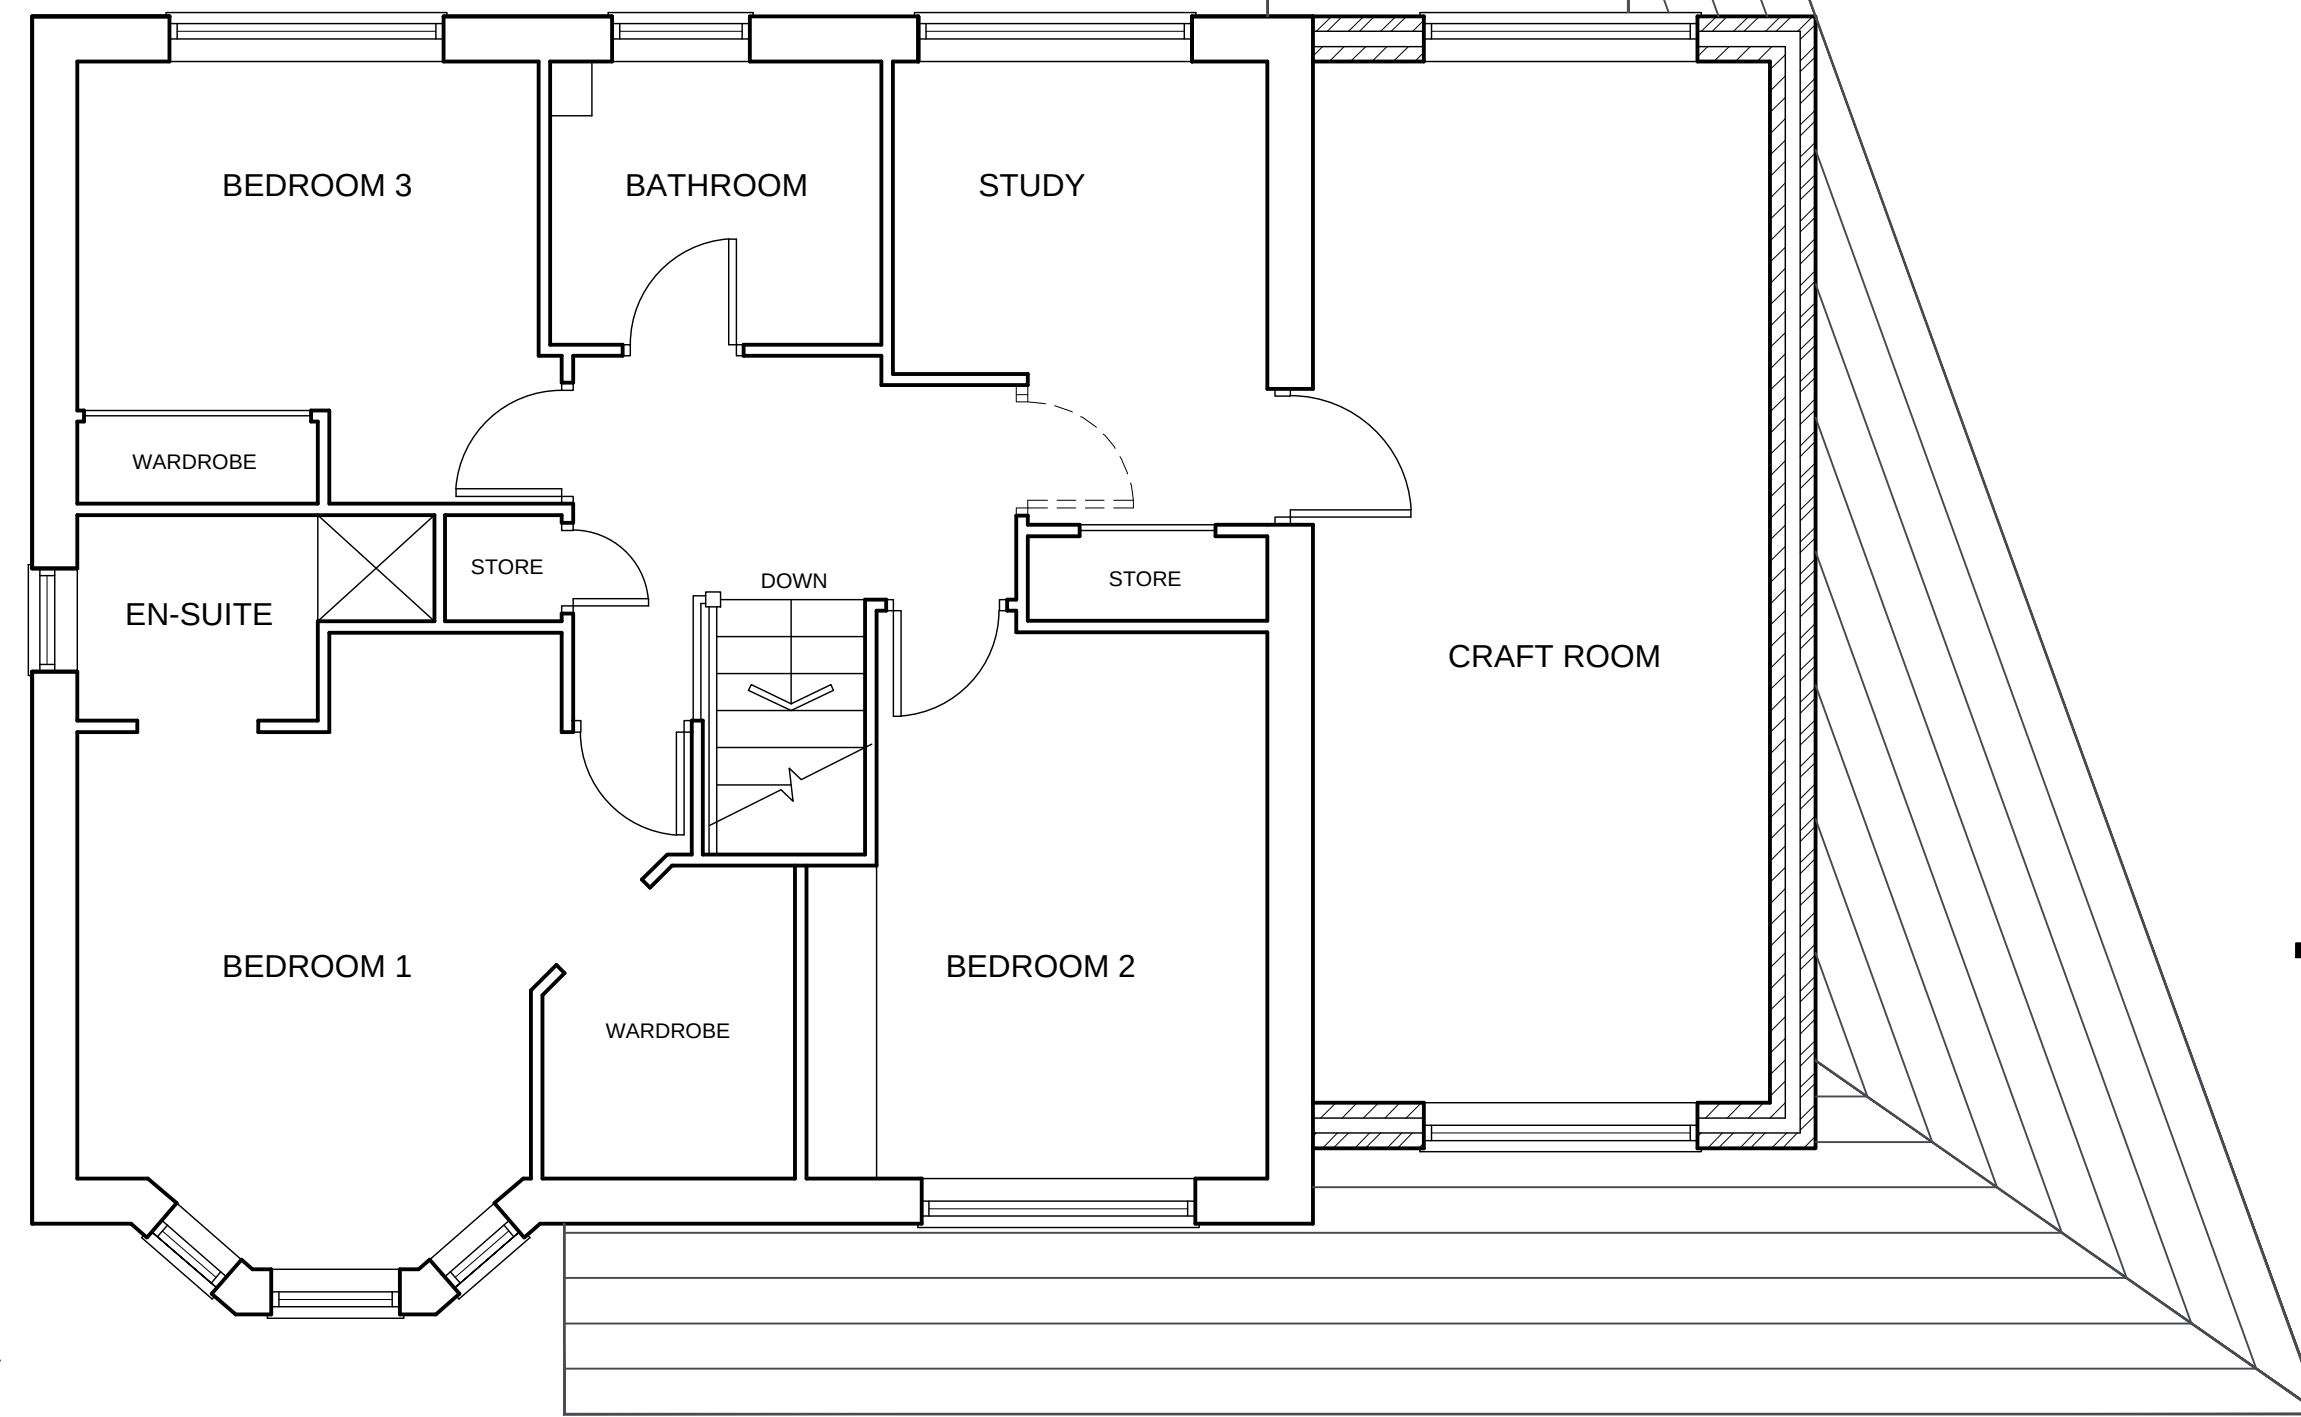

PROPOSED FIRST FLOOR PLAN
SCALE 1:50

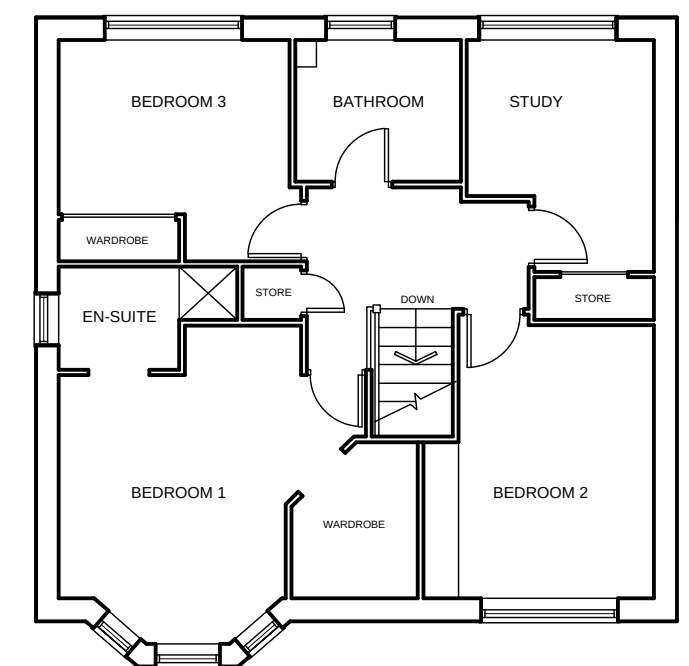

EXISTING FIRST FLOOR SCALE 1:100

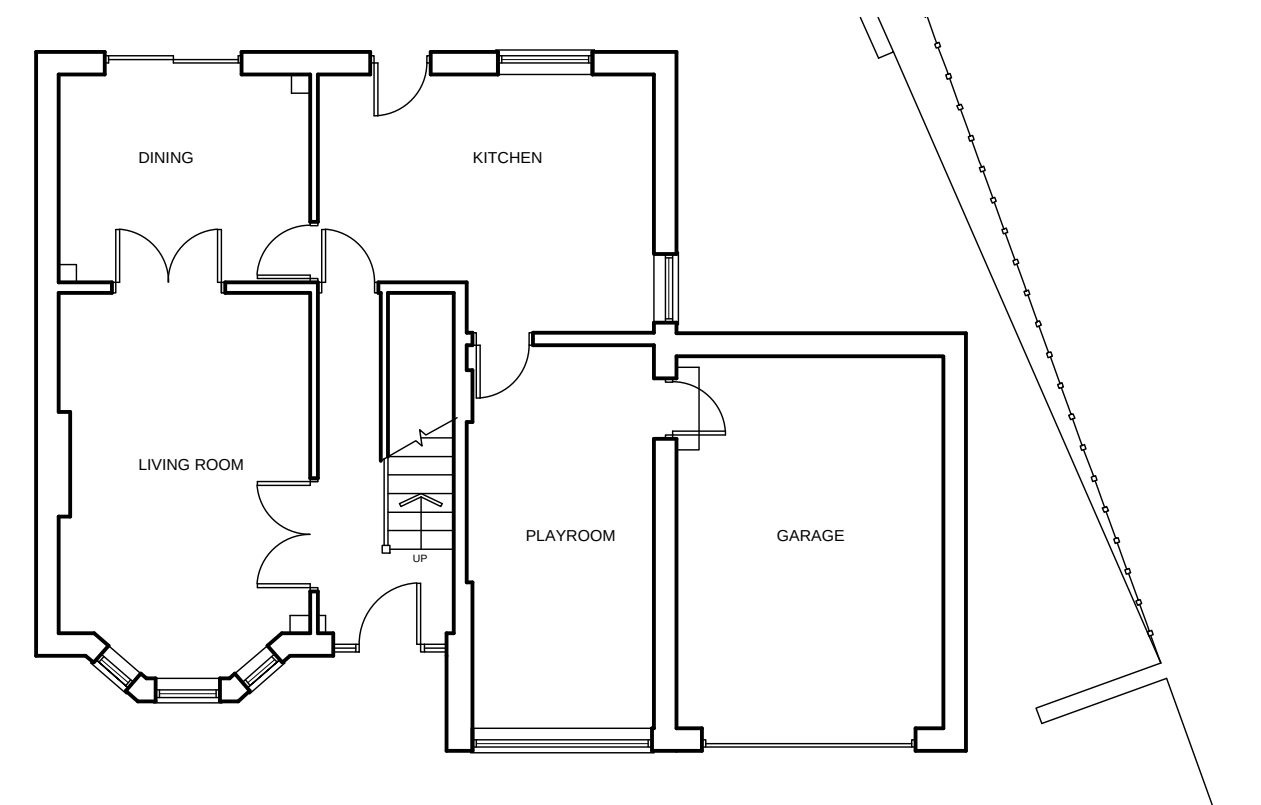

EXISTING GROUND FLOOR SCALE 1:100

		White Agus PARTNERSHIP		8 MORSTON BUSINESS PARK, WHALEY ROAD, BARUGH GREEN, BARNESLEY. S75 1HQ		Phone: 01226 208482 Fax: 01226 283030 Email: info@whiteaguspартnership.co.uk Web: www.whiteaguspартnership.co.uk	
ARCHITECTURAL SERVICES AND SURVEYORS							
Project. PROPOSED SIDE EXTENSION AT 26 RIPLEY GROVE BARNESLEY, S75 2RX				Client. MR & MRS PRIOR			
Drawing Title. PLANS & ELEVATIONS				Date. SEPT 2013		Scale. 1:50 @ A1	
				Ref. 13-059		Dwg. No. 01	
						Rev. B	
Date	Suffix	Description		Date	Suffix	Description	
07/10/2013 02/12/2013	A B	REVISED TO CLIENTS REQUIREMENTS REVISED FOR PLANNING					