



All dimensions given are to assist in the pricing of works. It is the responsibility of the person carrying out the works to verify all dimensions on site prior to placing orders or carrying out works.




Proposed Ground Floor Plan
Scale: 1:100

Proposed Roof Plan
Scale: 1:200

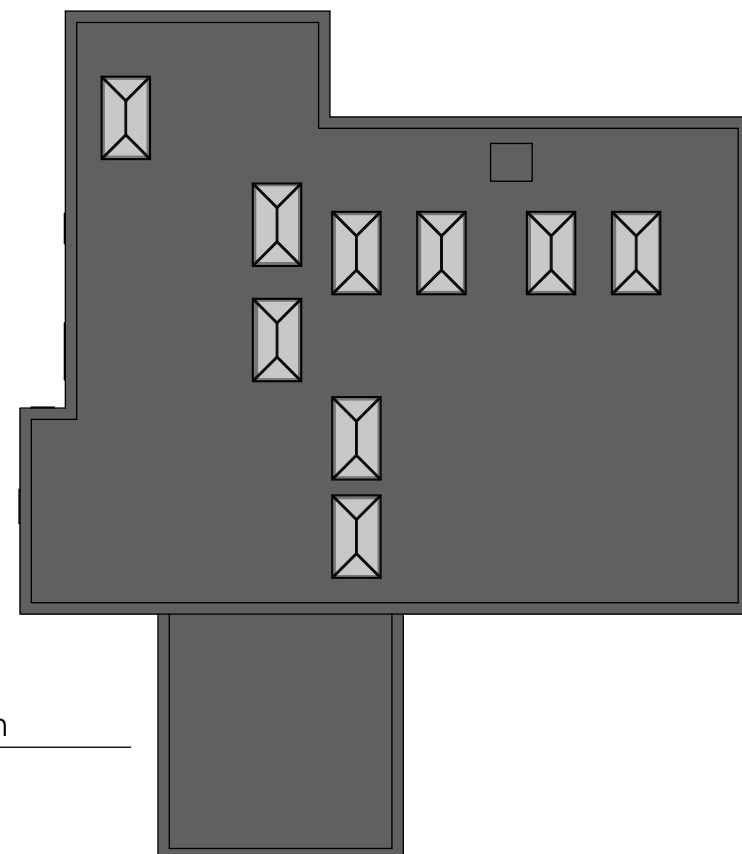


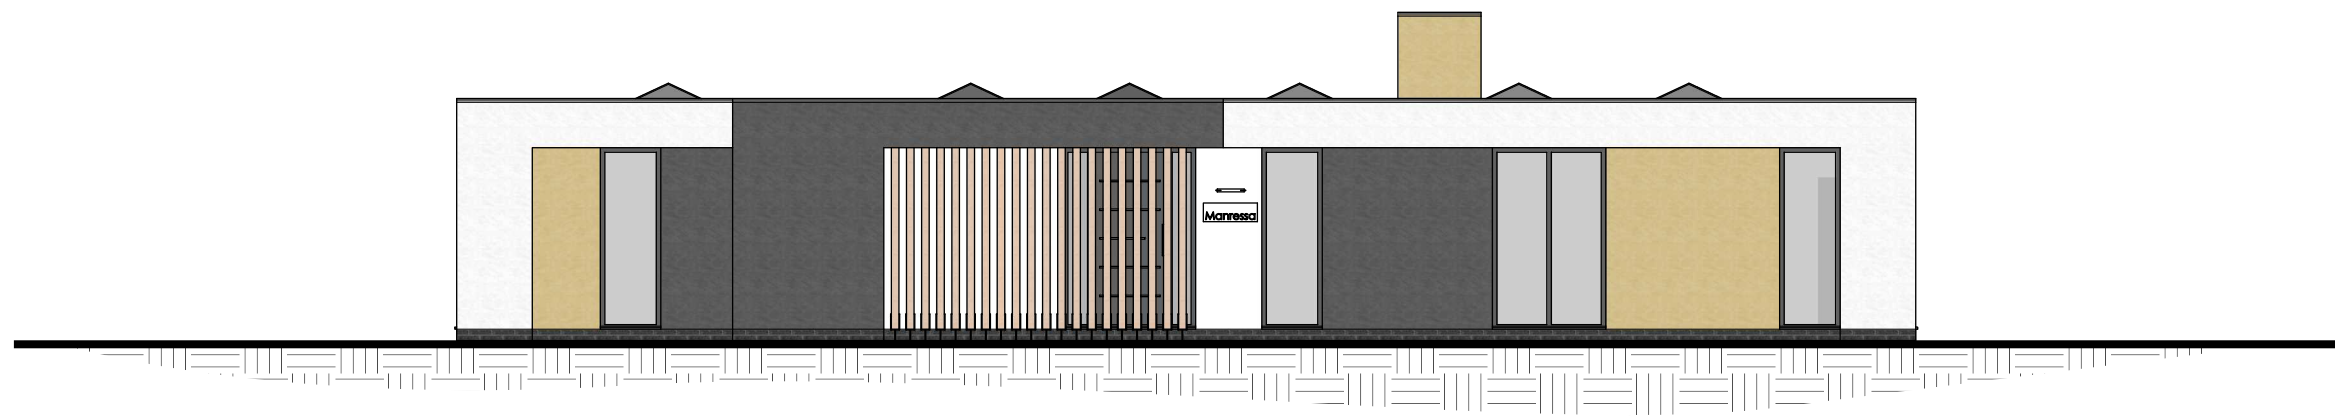


Proposed Front Elevation
Scale: 1:100

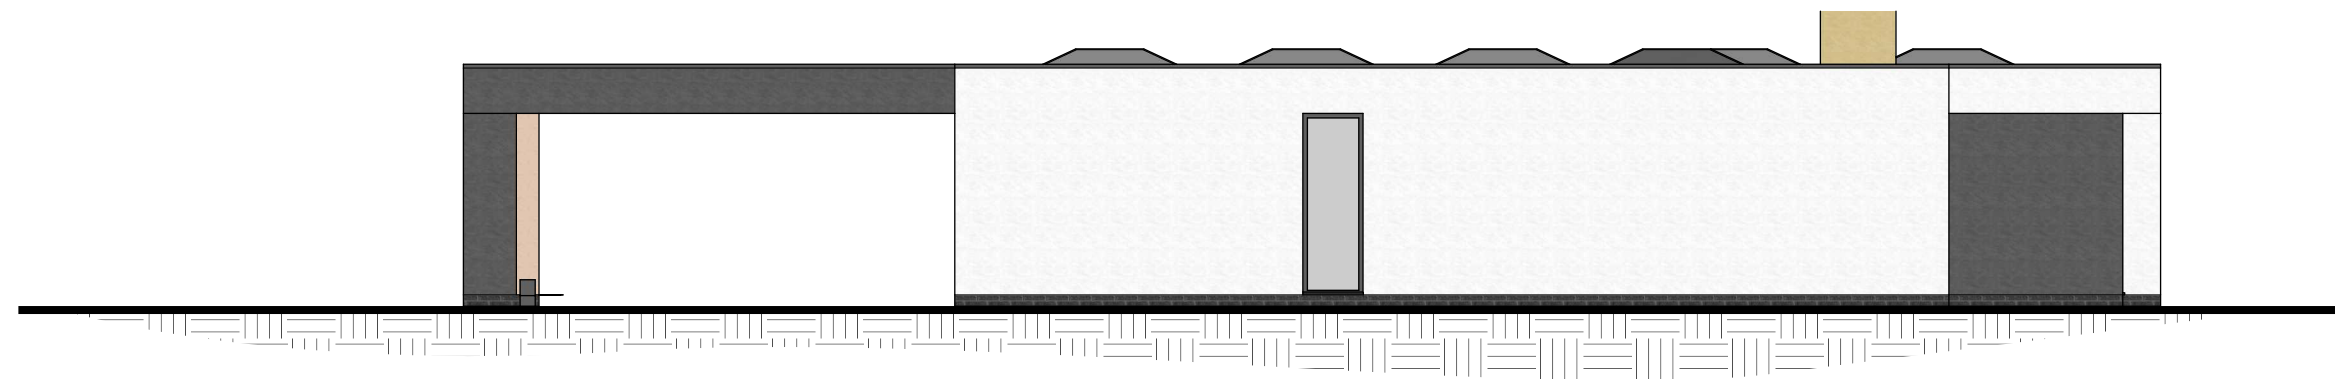


Proposed Side Elevation
Scale: 1:100

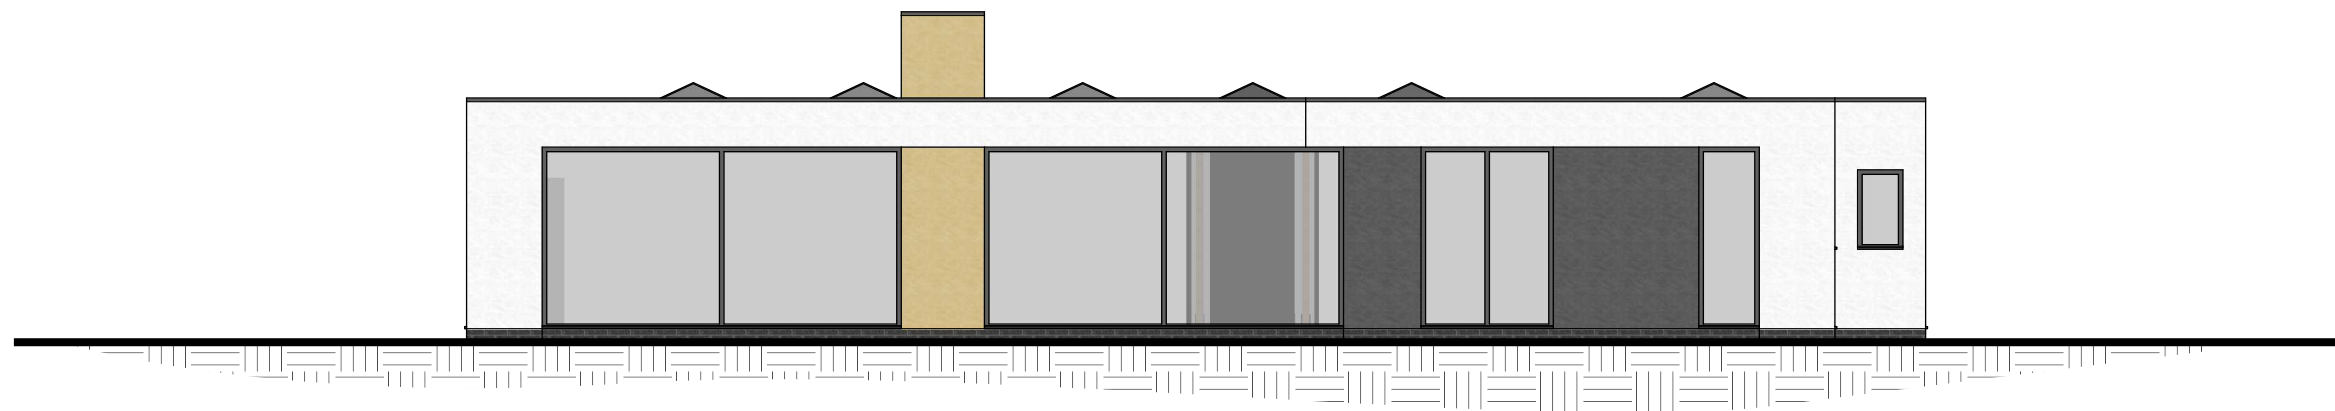




Proposed Rear Elevation
Scale: 1:100

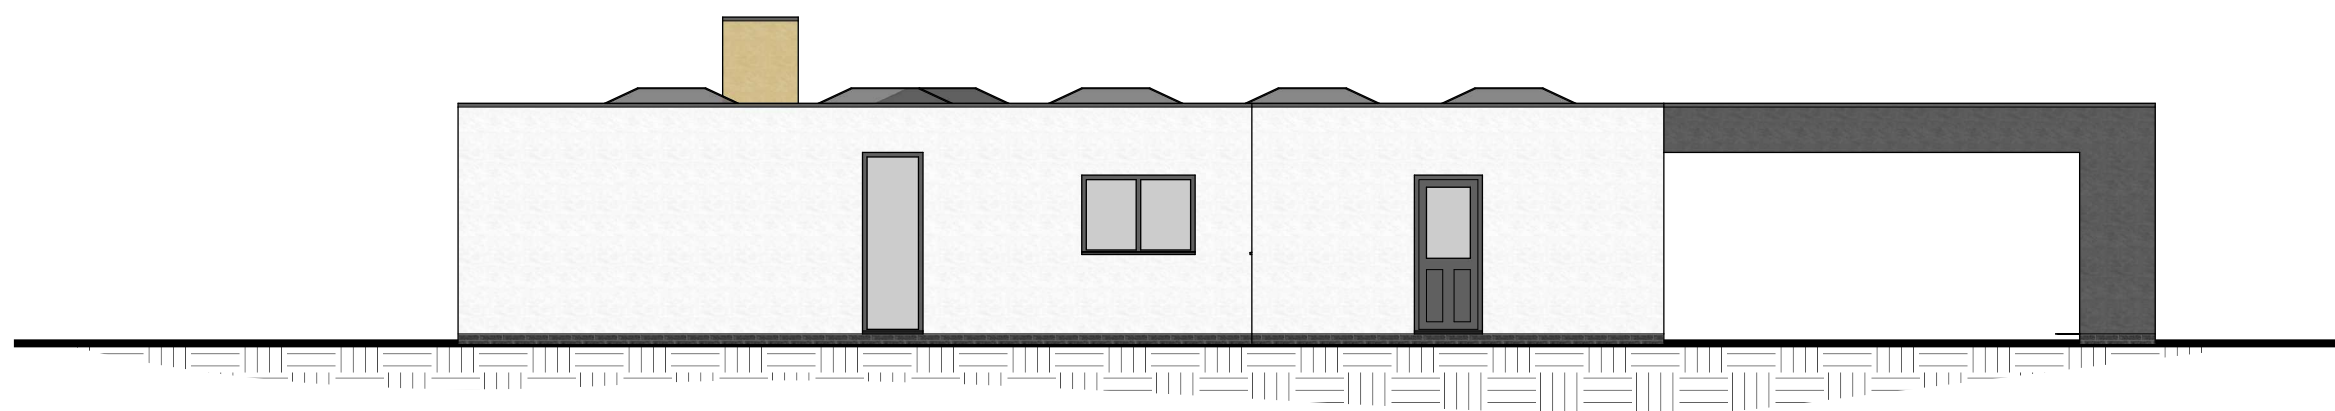

Proposed Side Elevation
Scale: 1:100

 

All dimensions given are to assist in the pricing of works. It is the responsibility of the person carrying out the works to verify all dimensions on site prior to placing orders or carrying out works.

 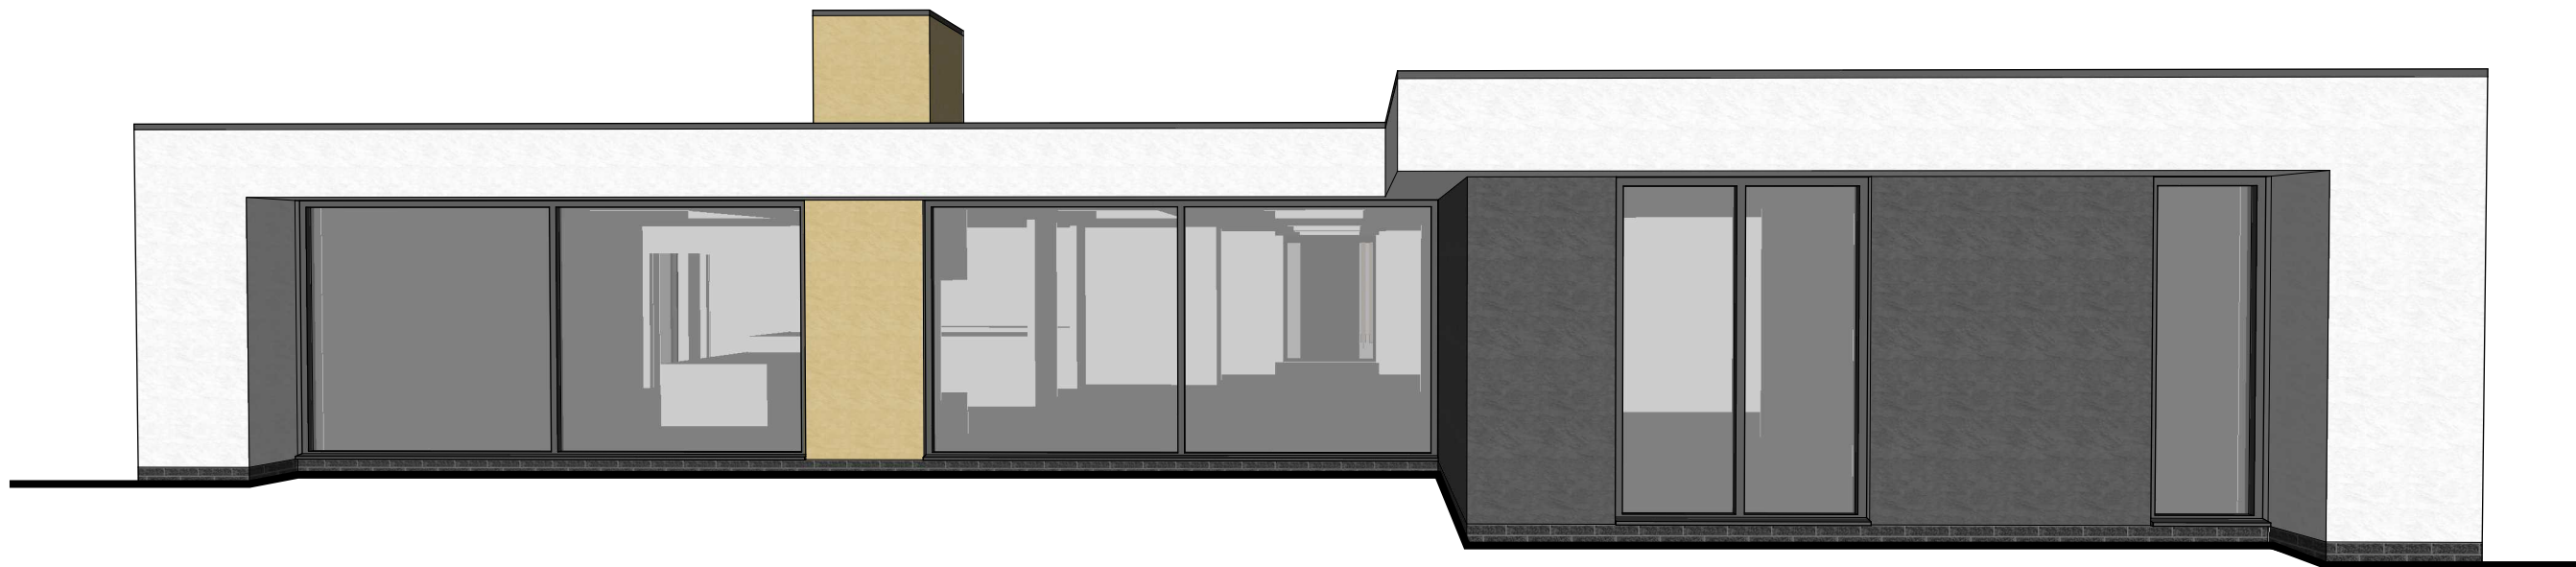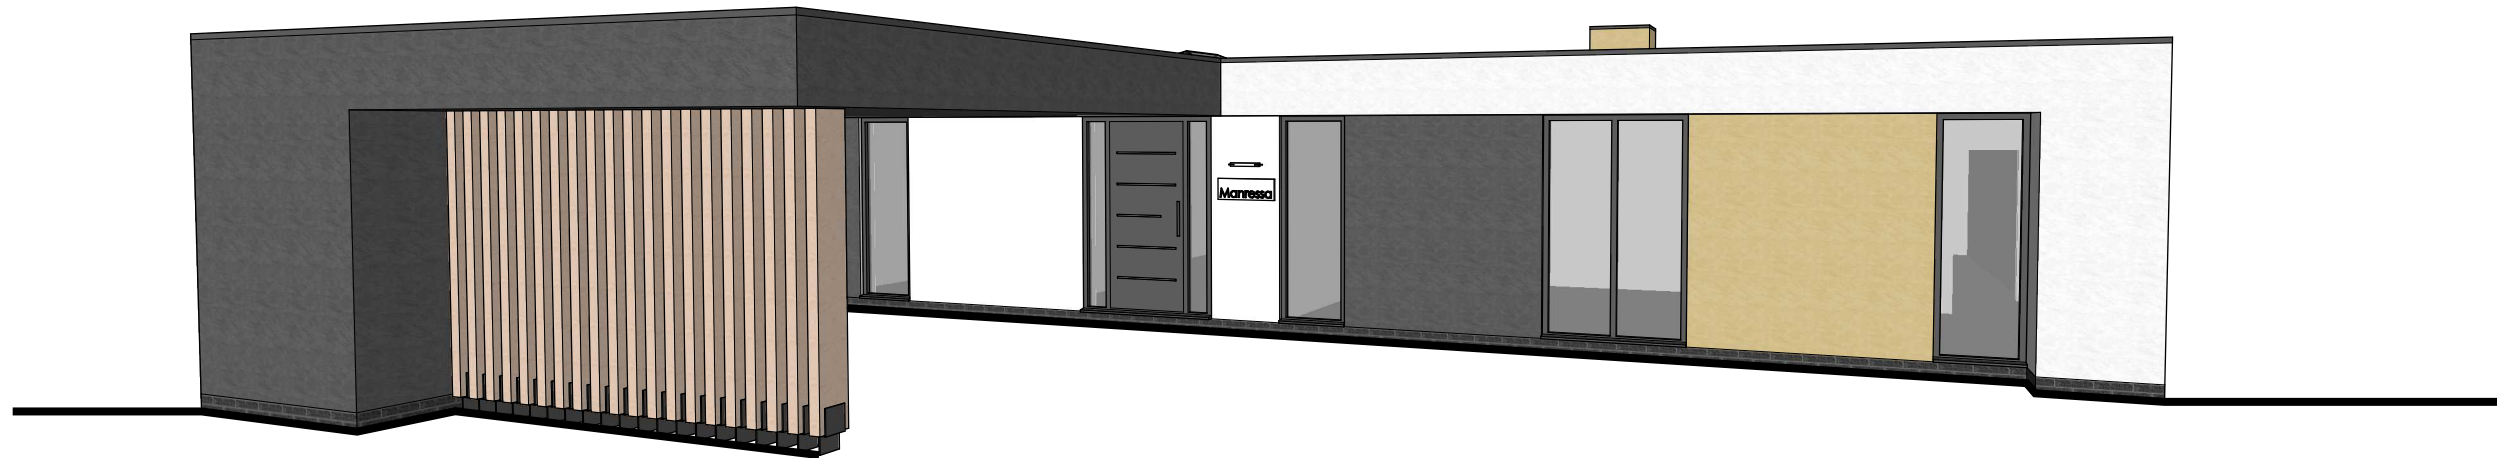

All dimensions given are to assist in the pricing of works. It is the responsibility of the person carrying out the works to verify all dimensions on site prior to placing orders or carrying out works.