


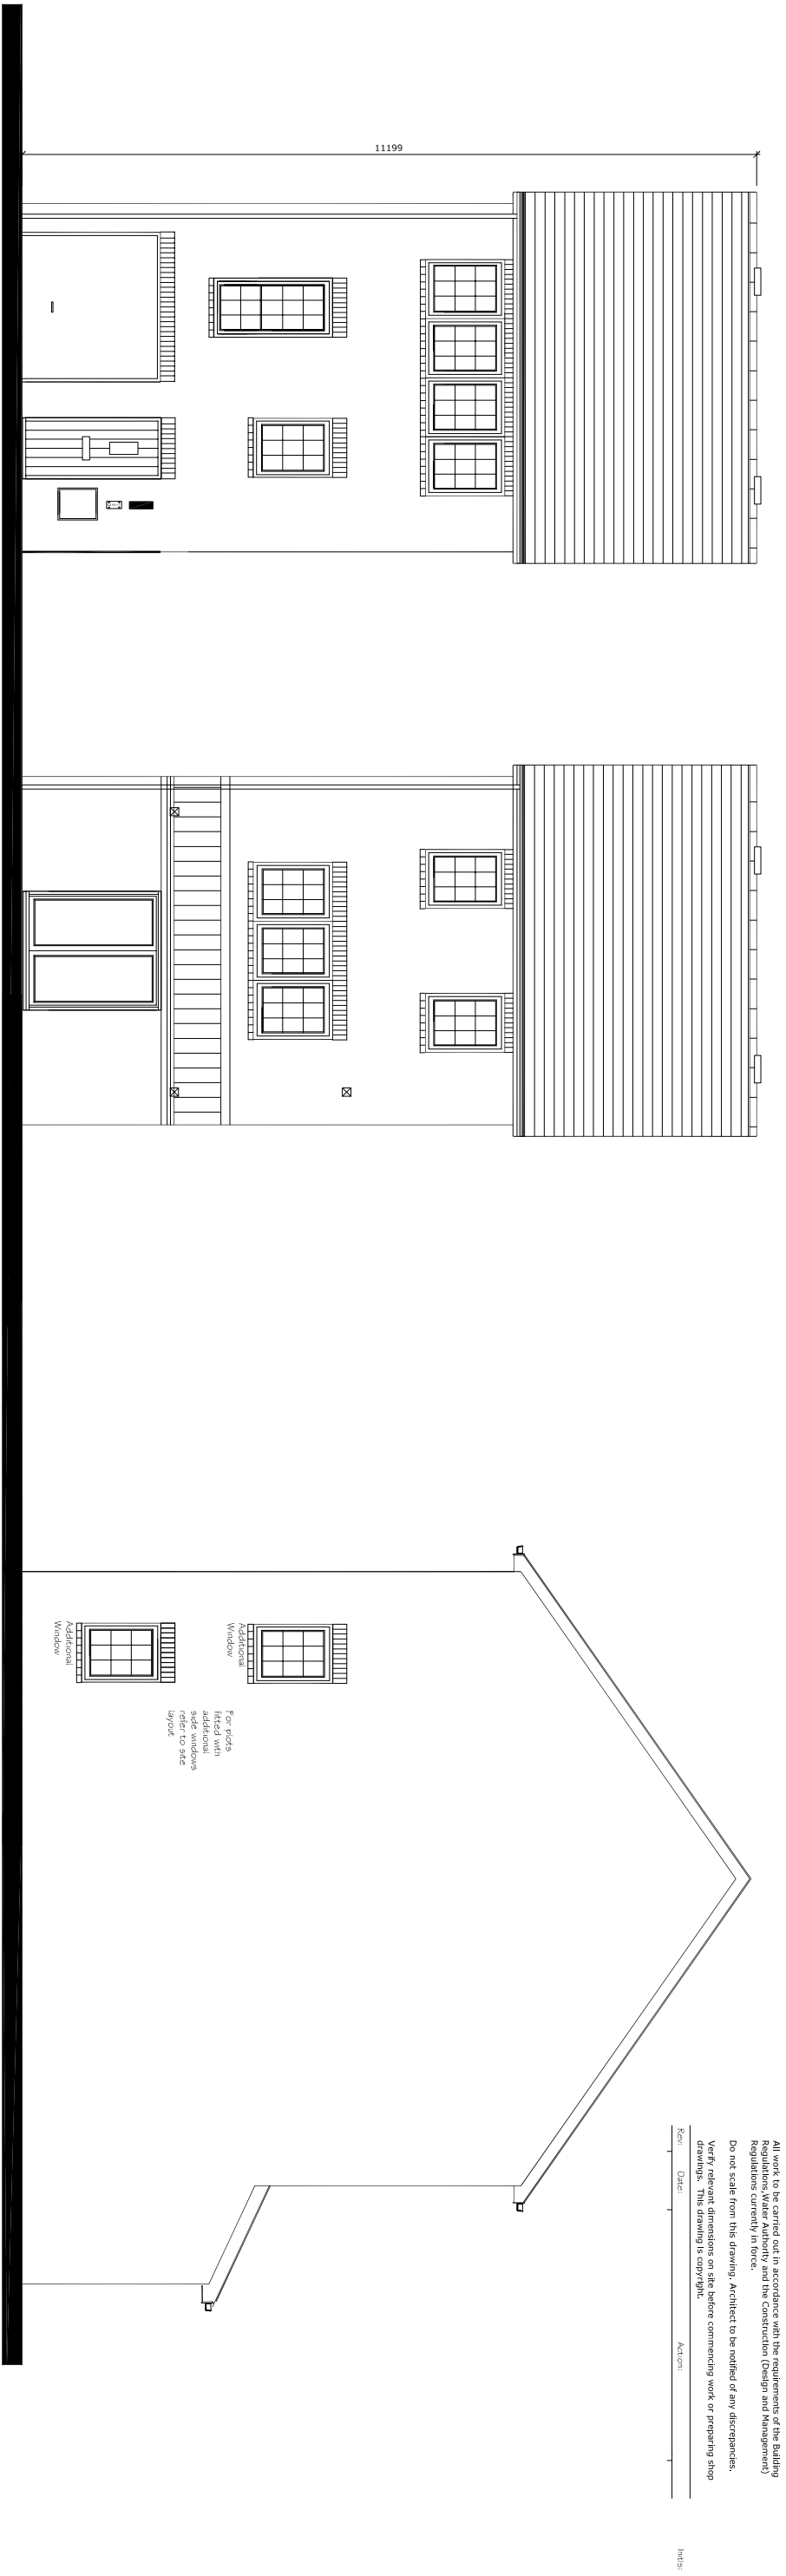

All work to be carried out in accordance with the requirements of the Building Regulations 2010 (as amended) and the Construction (Design and Management) Regulations currently in force.

Do not scale from this drawing. Architect to be notified of any discrepancies. Verify relevant dimensions on site before commencing work or preparing shop drawings. This drawing is copyright.





Rev	Date	Action

14/15

Front Elevation

Rear Elevation

Side Elevation

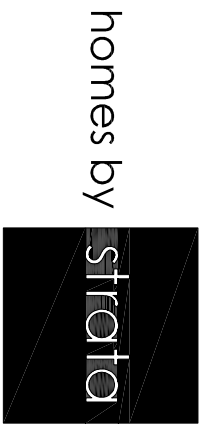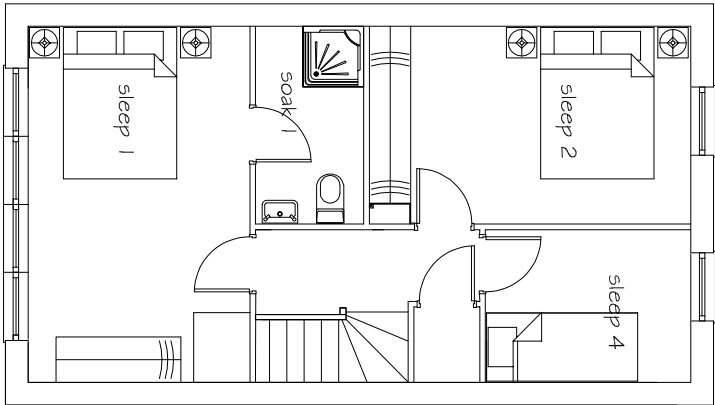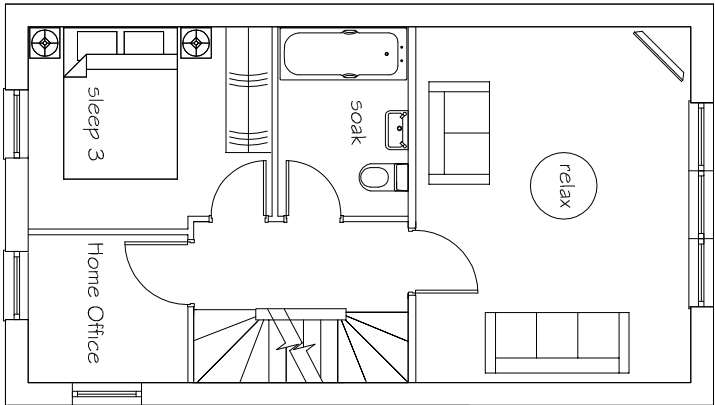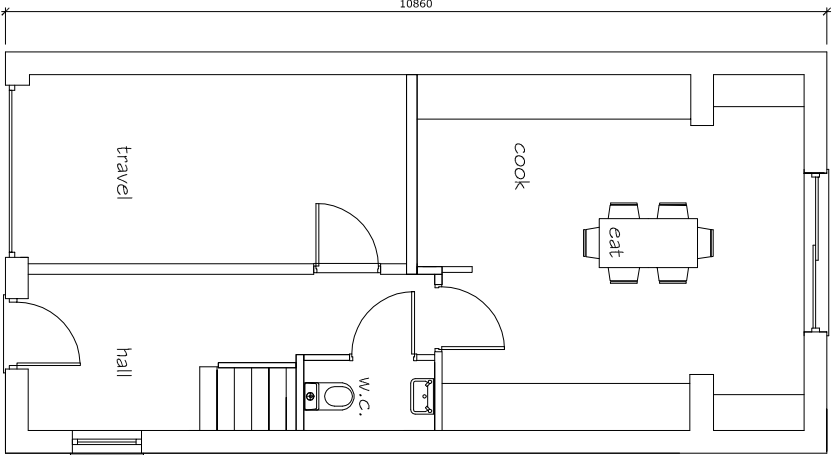

strata homes limited quoy point lakeside doncaster DN4 5PL
T 01302 308508 F 01302 308501 www.homesbystrata.co.uk

scale: 1:100 | drawn by: | date: 04.12.09

Project: Burntwood Road
Grimethorpe

Drawing: Rouen

Drawing Number:	HH/RO/110	Revision	/
-----------------	-----------	----------	---

GF Plan

FF Plan

SF Plan