


Do not scale this drawing, if in doubt ask, and verify all dims on site.




substation doors to meet specification with ventilation openings, in 2590x2400 high brickwork opening


FRONT ELEVATION

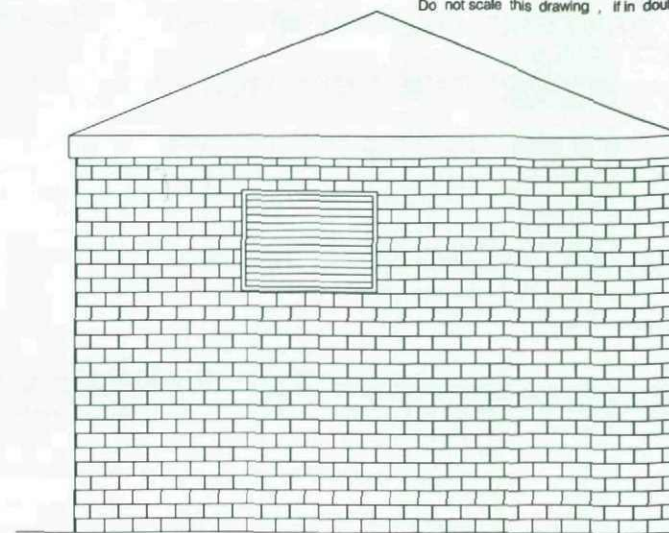


REAR ELEVATION

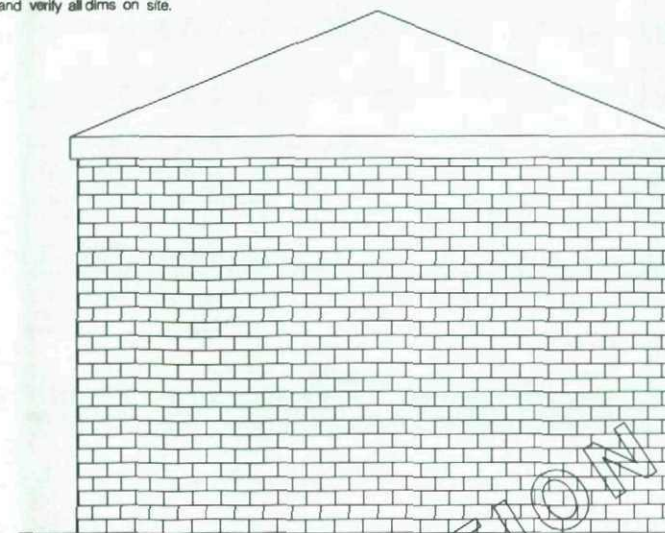


SIDE ELEVATION

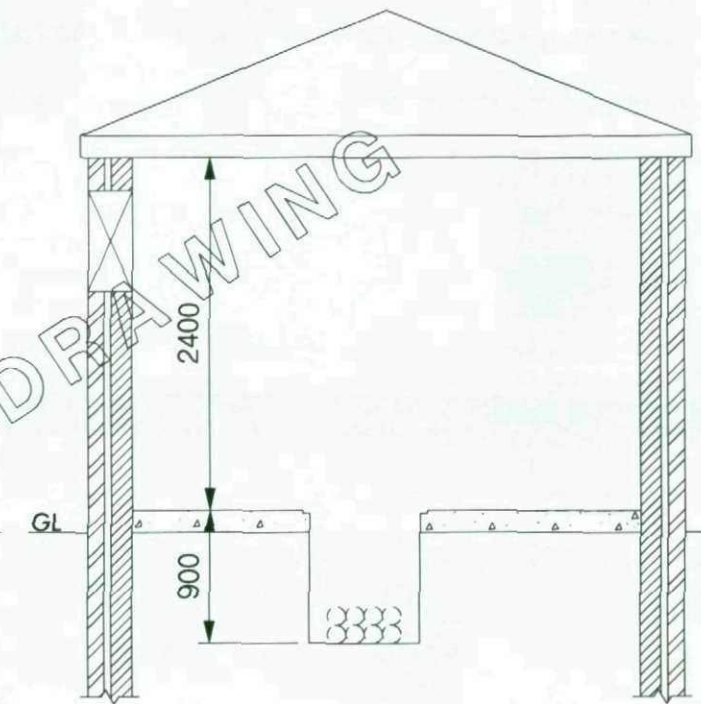

SECTION A-A

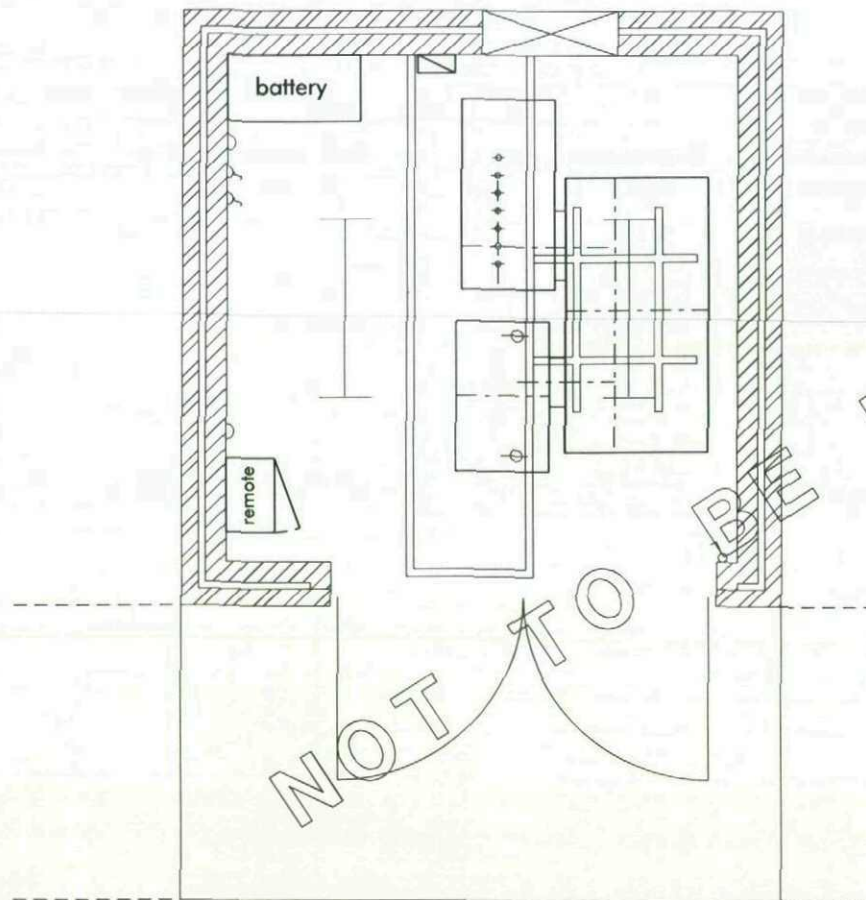

ELECTRICAL LAYOUT

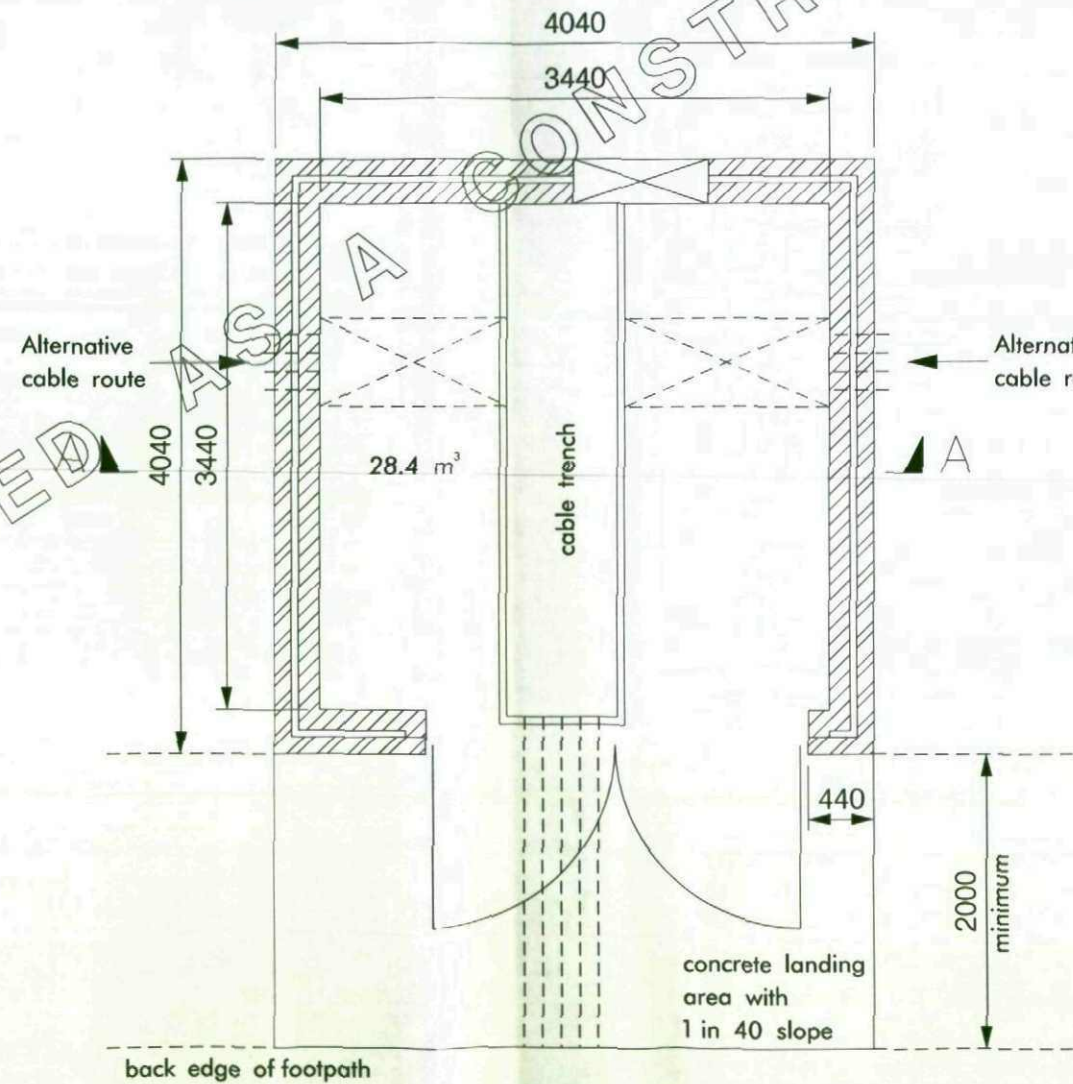

PLAN



Project : SLIDE IN FREESTANDING FIXED ROOF UDE SUBSTATION





Title : General Arrangement Plan & Elevations

TYPE B1		Rev.
Drg No. : SD.02.110		0

A	date:	drawn :	B	date:	drawn :	C	date:	drawn :	Scale :	Date :	Drawn :	Checked :	Approved :
	checked :	approved :		checked :	approved :		checked :	approved :					



UNIVERSAL 20FT CONTAINER HiCUBE

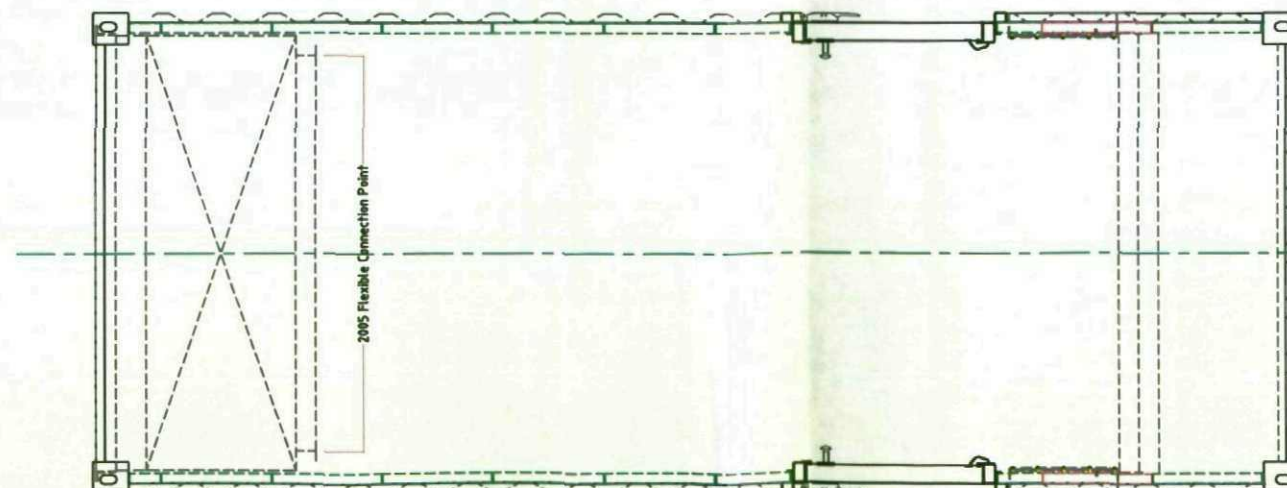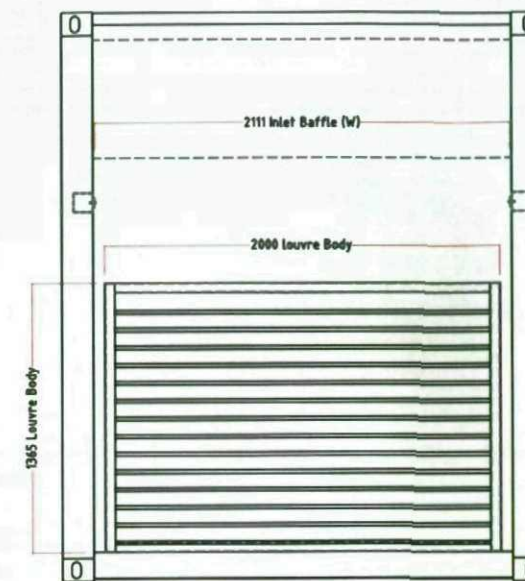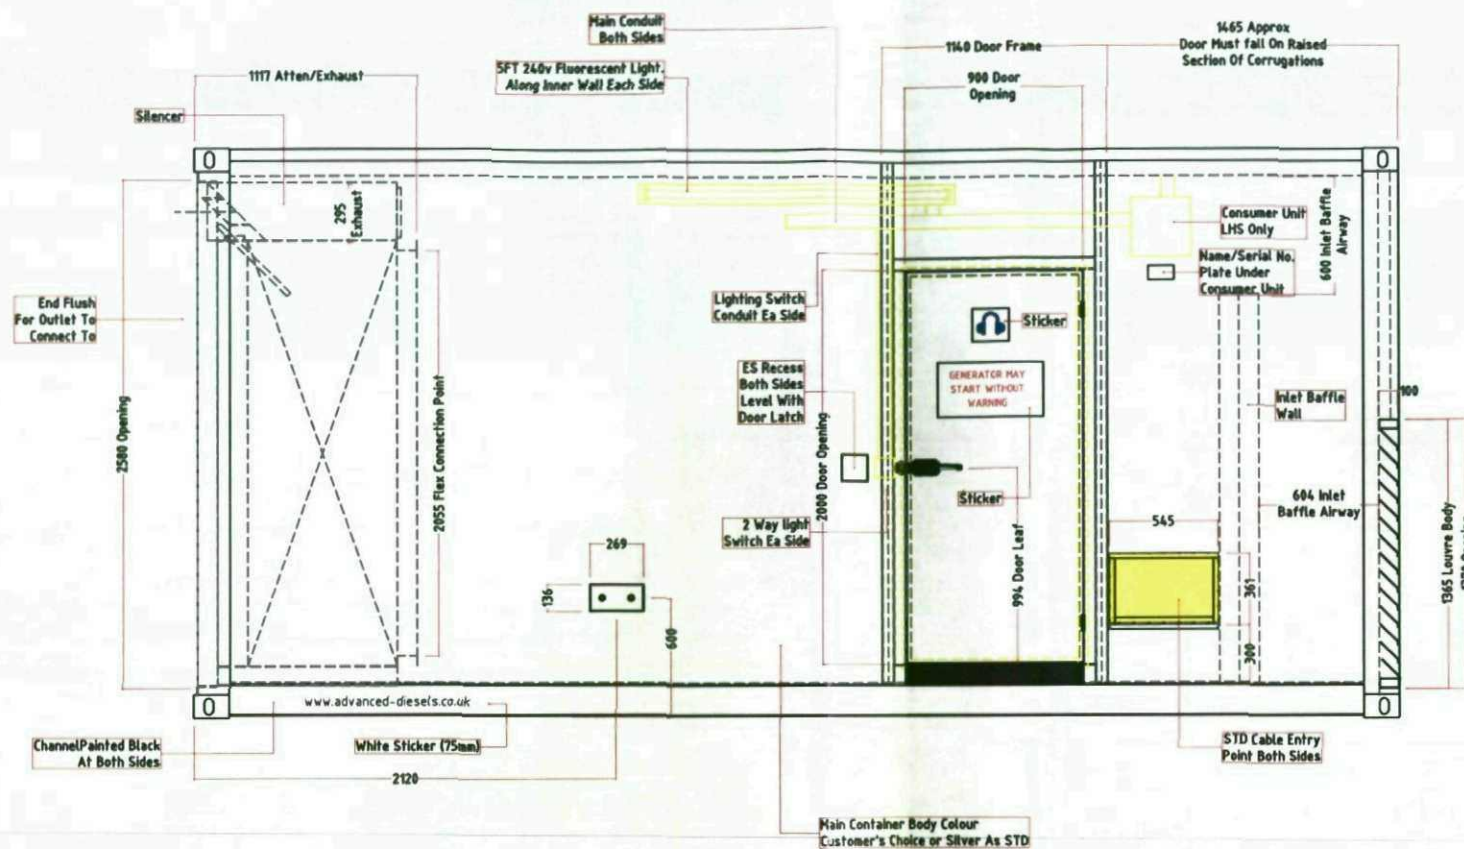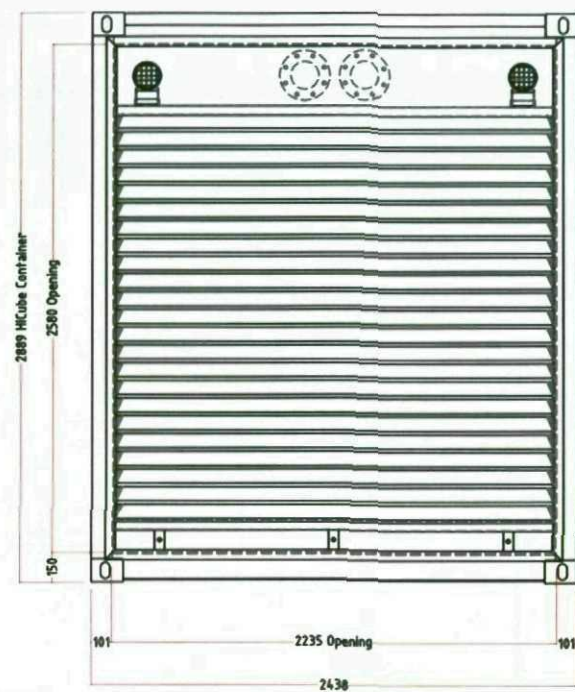

O SEE BELOW		FIRST ISSUE	
REV	DATE:	DESCRIPTION	
ASSOCIATED DRAWINGS:		n/a	
DETAIL:		GENERAL ARRANGEMENT	
CUSTOMER:		TBA	PROJECT: UNIVERSAL HiCube 20' Container
DRAWN BY: P Corbett		DATE: 03-07-06	CHECK'D BY: DATE:
A1 SCALE @ 1:20		DRAWING FOR: For Approval	DRAWING No. HC-GA01 ISSUE 1
<u>DO NOT SCALE</u> TOLERANCES EXCEPT WHERE OTHERWISE STATED 0 - 500mm ± 1mm 50 - 2000mm ± 2mm OVER 2000mm ± 3mm STRUCTURAL ± 3mm ANGULAR ± 1°		HEAD OFFICE: UNIT 14 LANGTHWAITE BUSINESS PARK SOUTH KIRKBY - PONTEFRAC WEST YORKSHIRE - WF9 3AP TEL: +44 (0)1977 658 100 FAX: +44 (0)1977 608 111 ADVANCED Diesel Engineering Ltd. E-MAIL: enquiries@advanced-diesel.co.uk WEB: www.advanced-diesel.co.uk	
 3rd ANGLE PROJECTION			

