

GENERAL NOTES
1. THIS DRAWING IS SUBJECT TO COPYRIGHT AND IS NOT TO BE REPRODUCED IN PART OR IN WHOLE WITHOUT APPROVAL.
2. DO NOT SCALE THIS DRAWING (EXCEPT FOR PLANNING PURPOSES)


- ☒ preliminary
- ☐ information
- ☐ approval
- ☐ construction
- ☐ as built




Revision:
A: extension to the back of the showroom removed as requested by client 09.12.11 DC
B: extension to the front of the showroom increased in size 20.01.12 DC

CLIENT	Pentagon Motors
PROJECT	Flat and Chrysler Dealership
DRAWN BY	Bamsley
DATE	Oct 2011
SCALE	1:100 @ A1
DRAWING NUMBER	3246/05
TITLE	Proposed Floor Plan and Elevation
11 Riverway Burgess Village Preston PR3 2YP t: 01772 725526 f: 01772 725457 e: info@fletchersmith.co.uk	


Rear Elevation
1:100

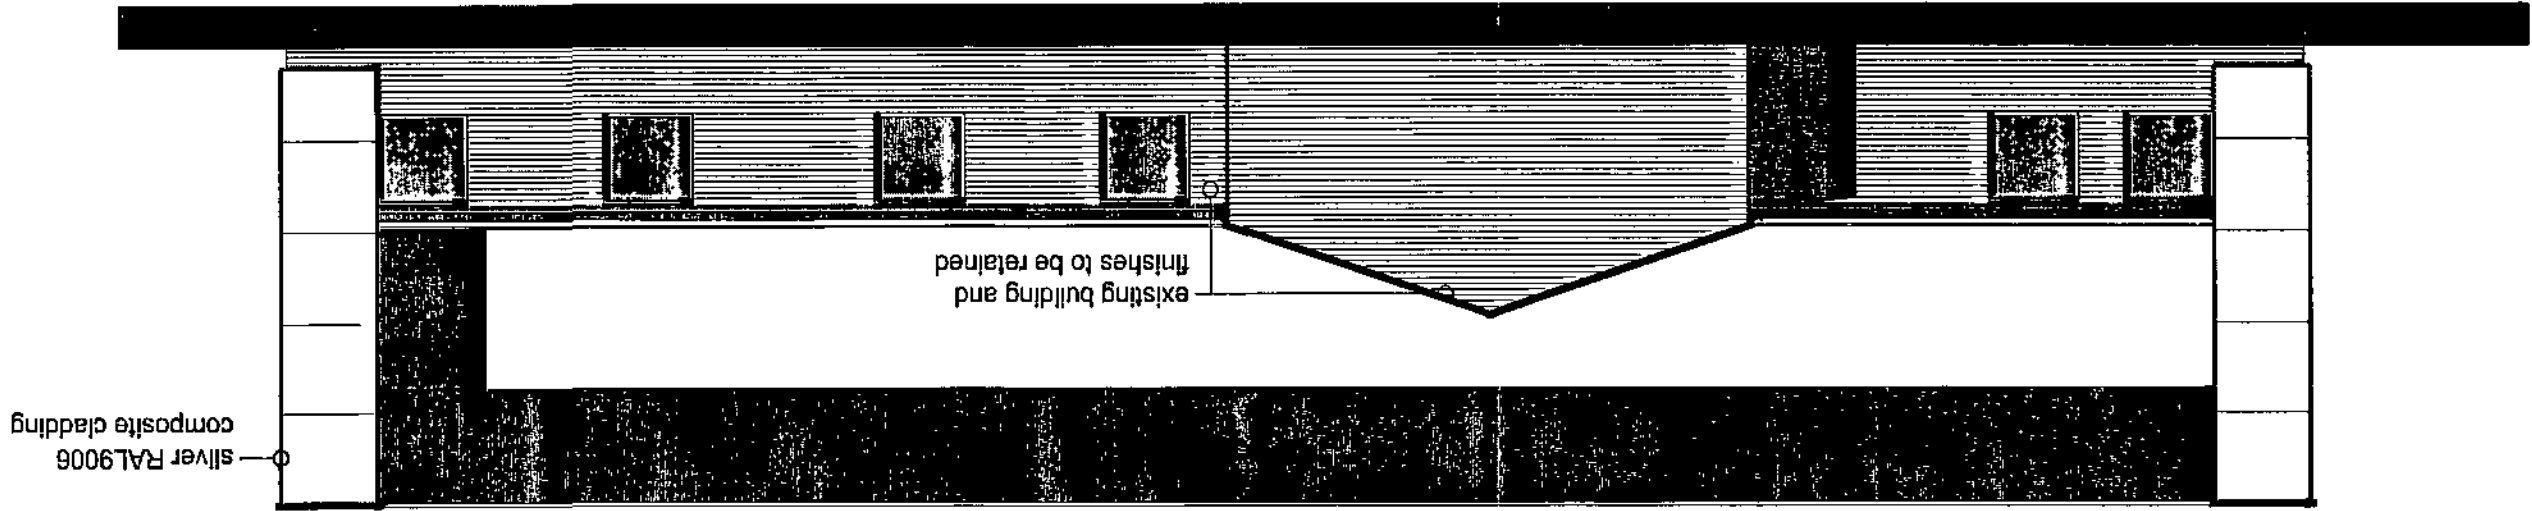


Front Elevation
1:100

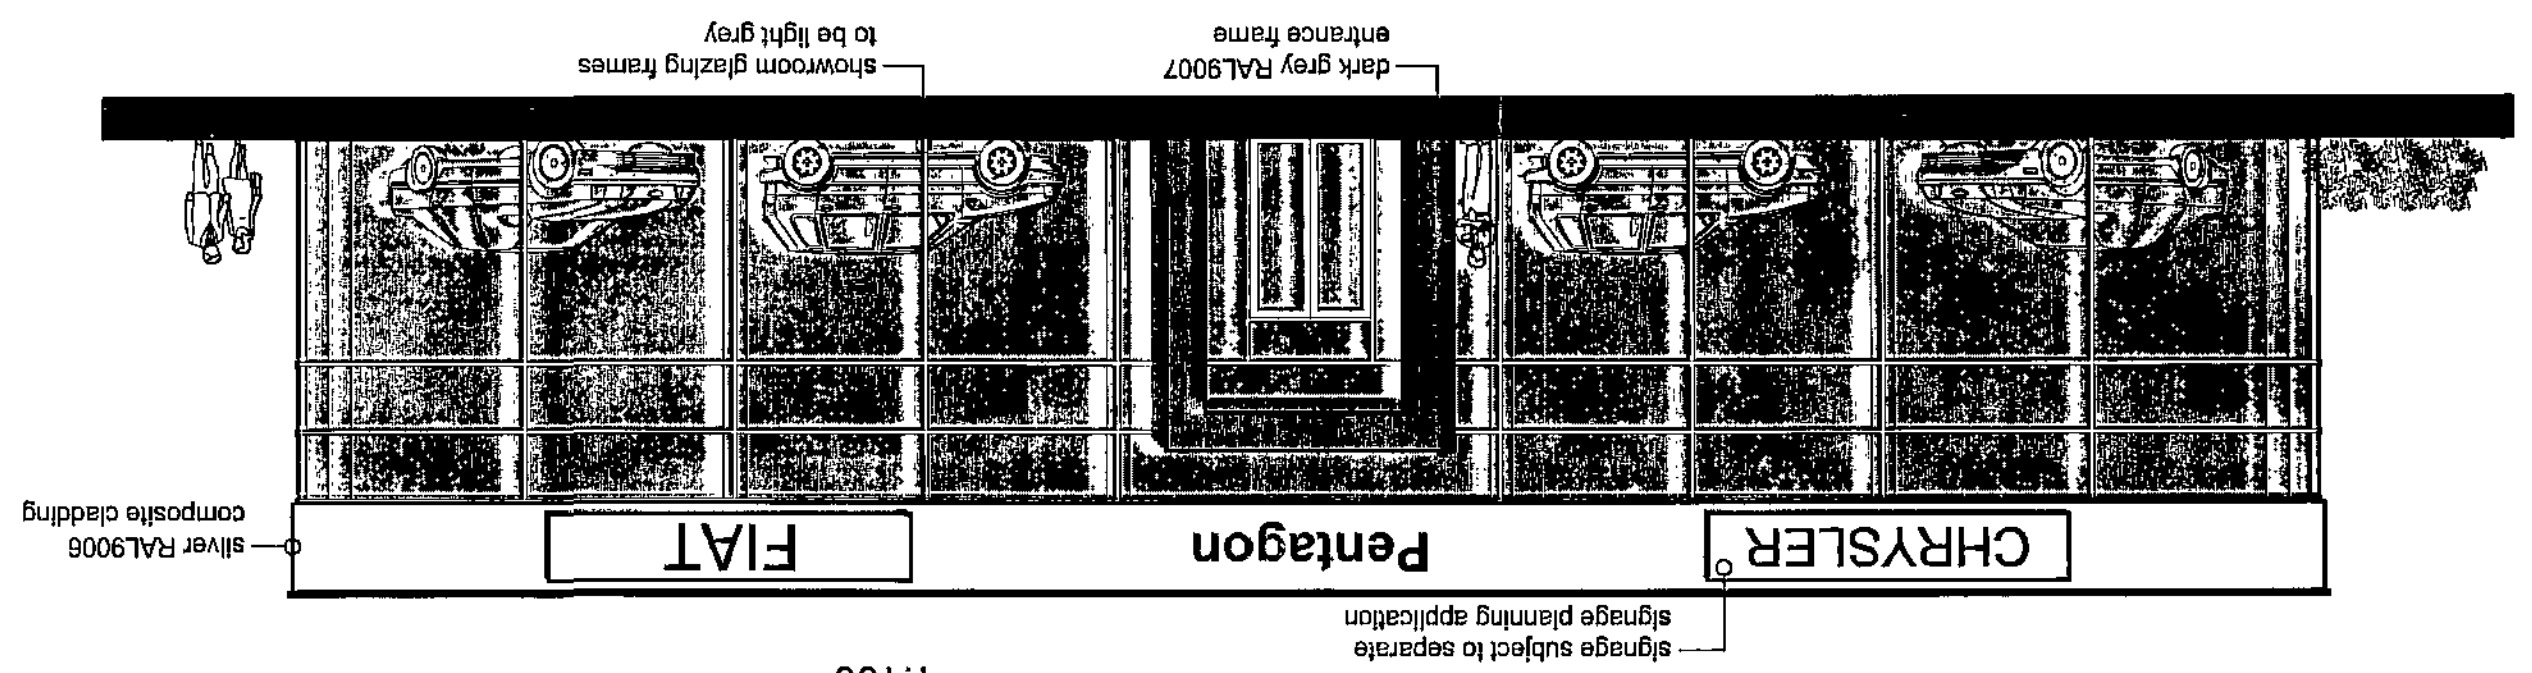


Side Elevation
1:100

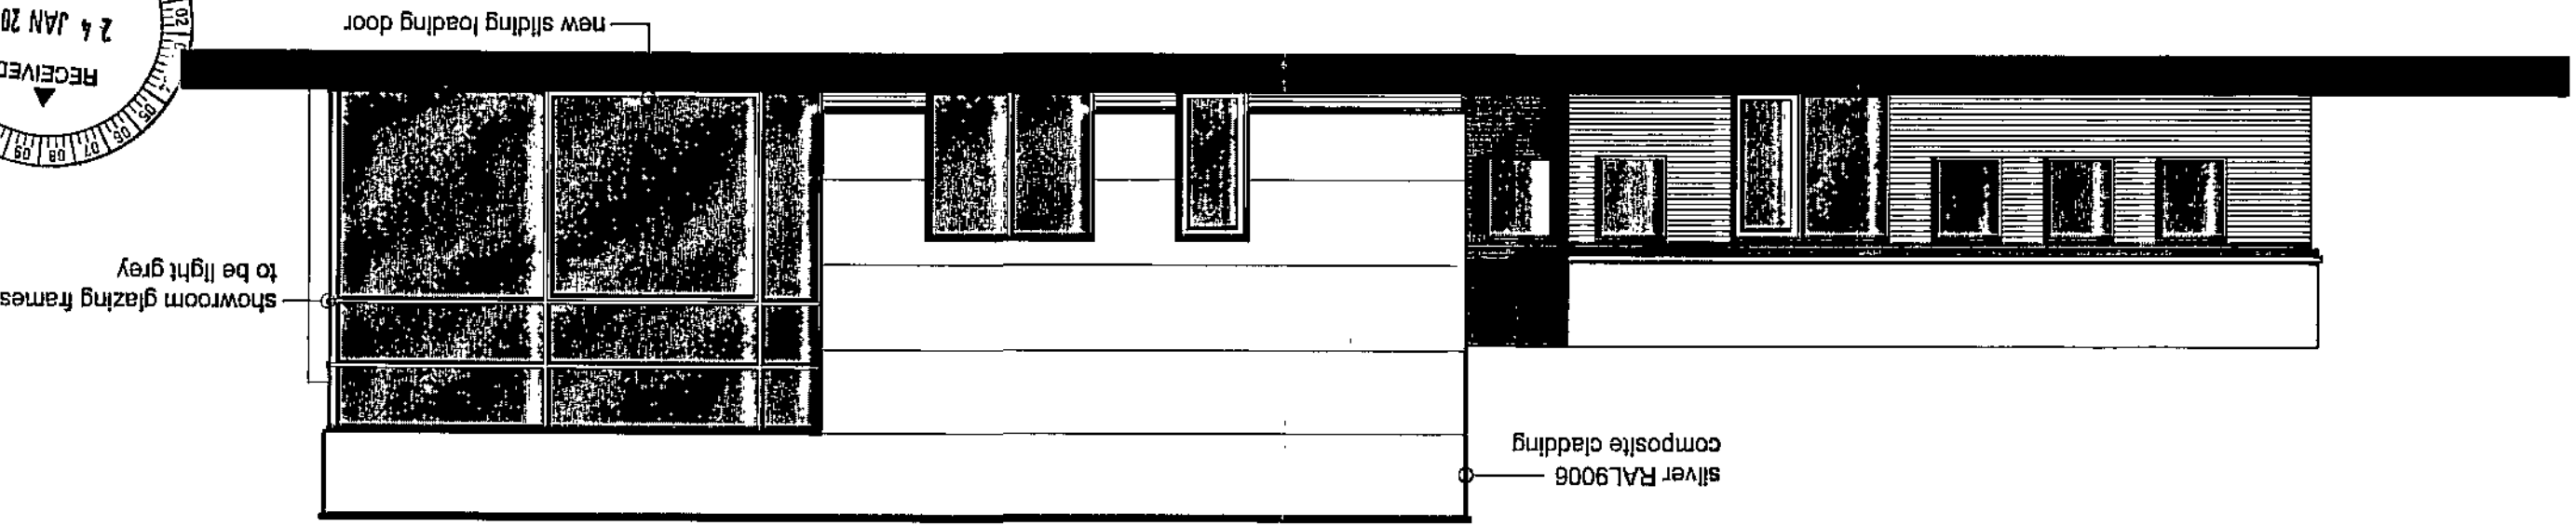

Side Elevation
1:100

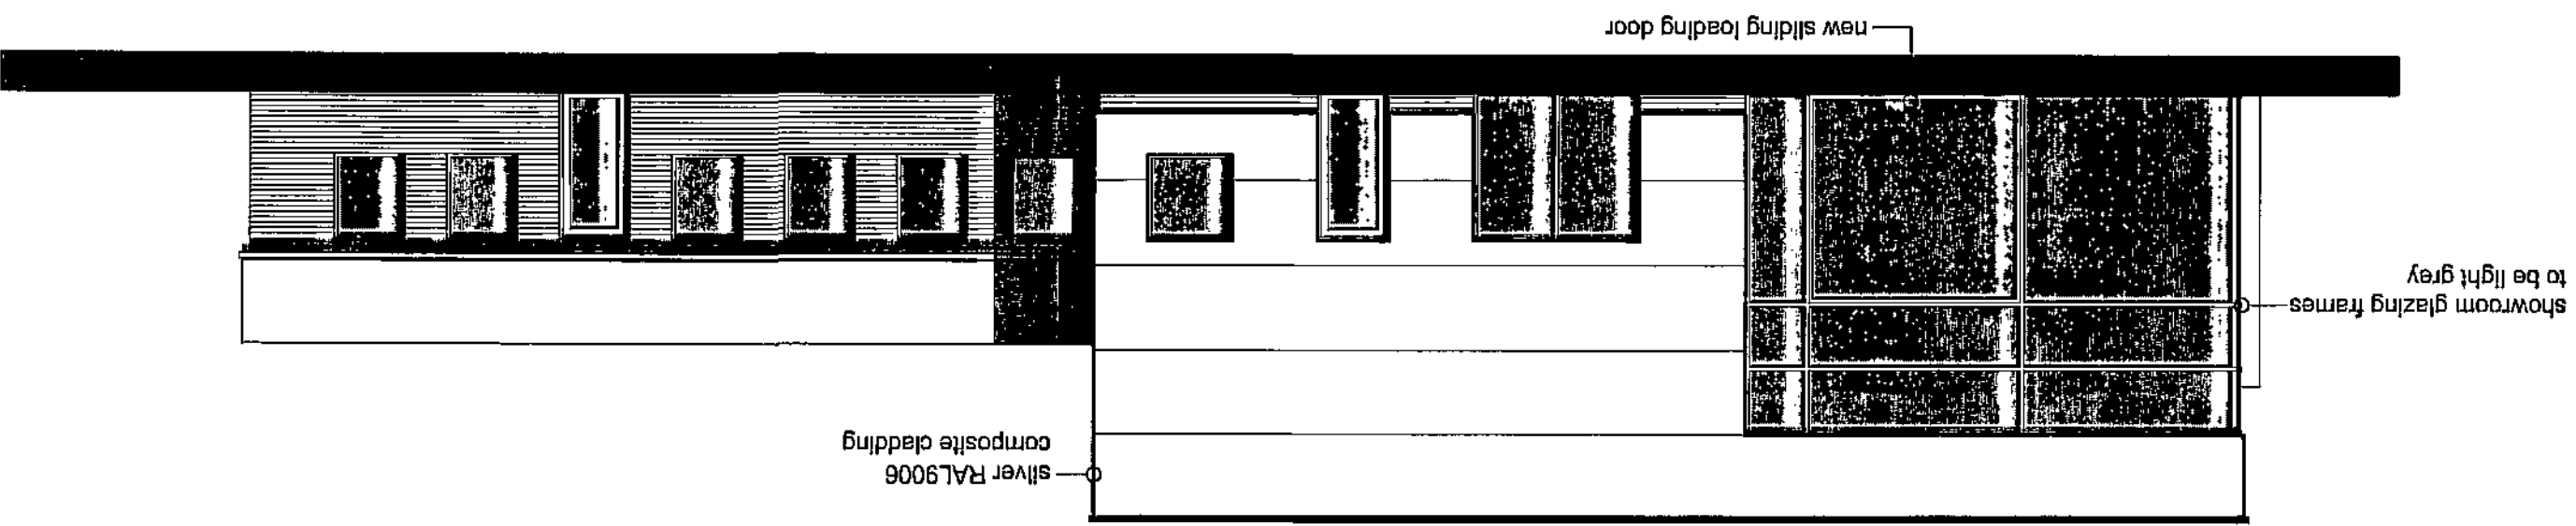

Ground Floor Plan
1:100

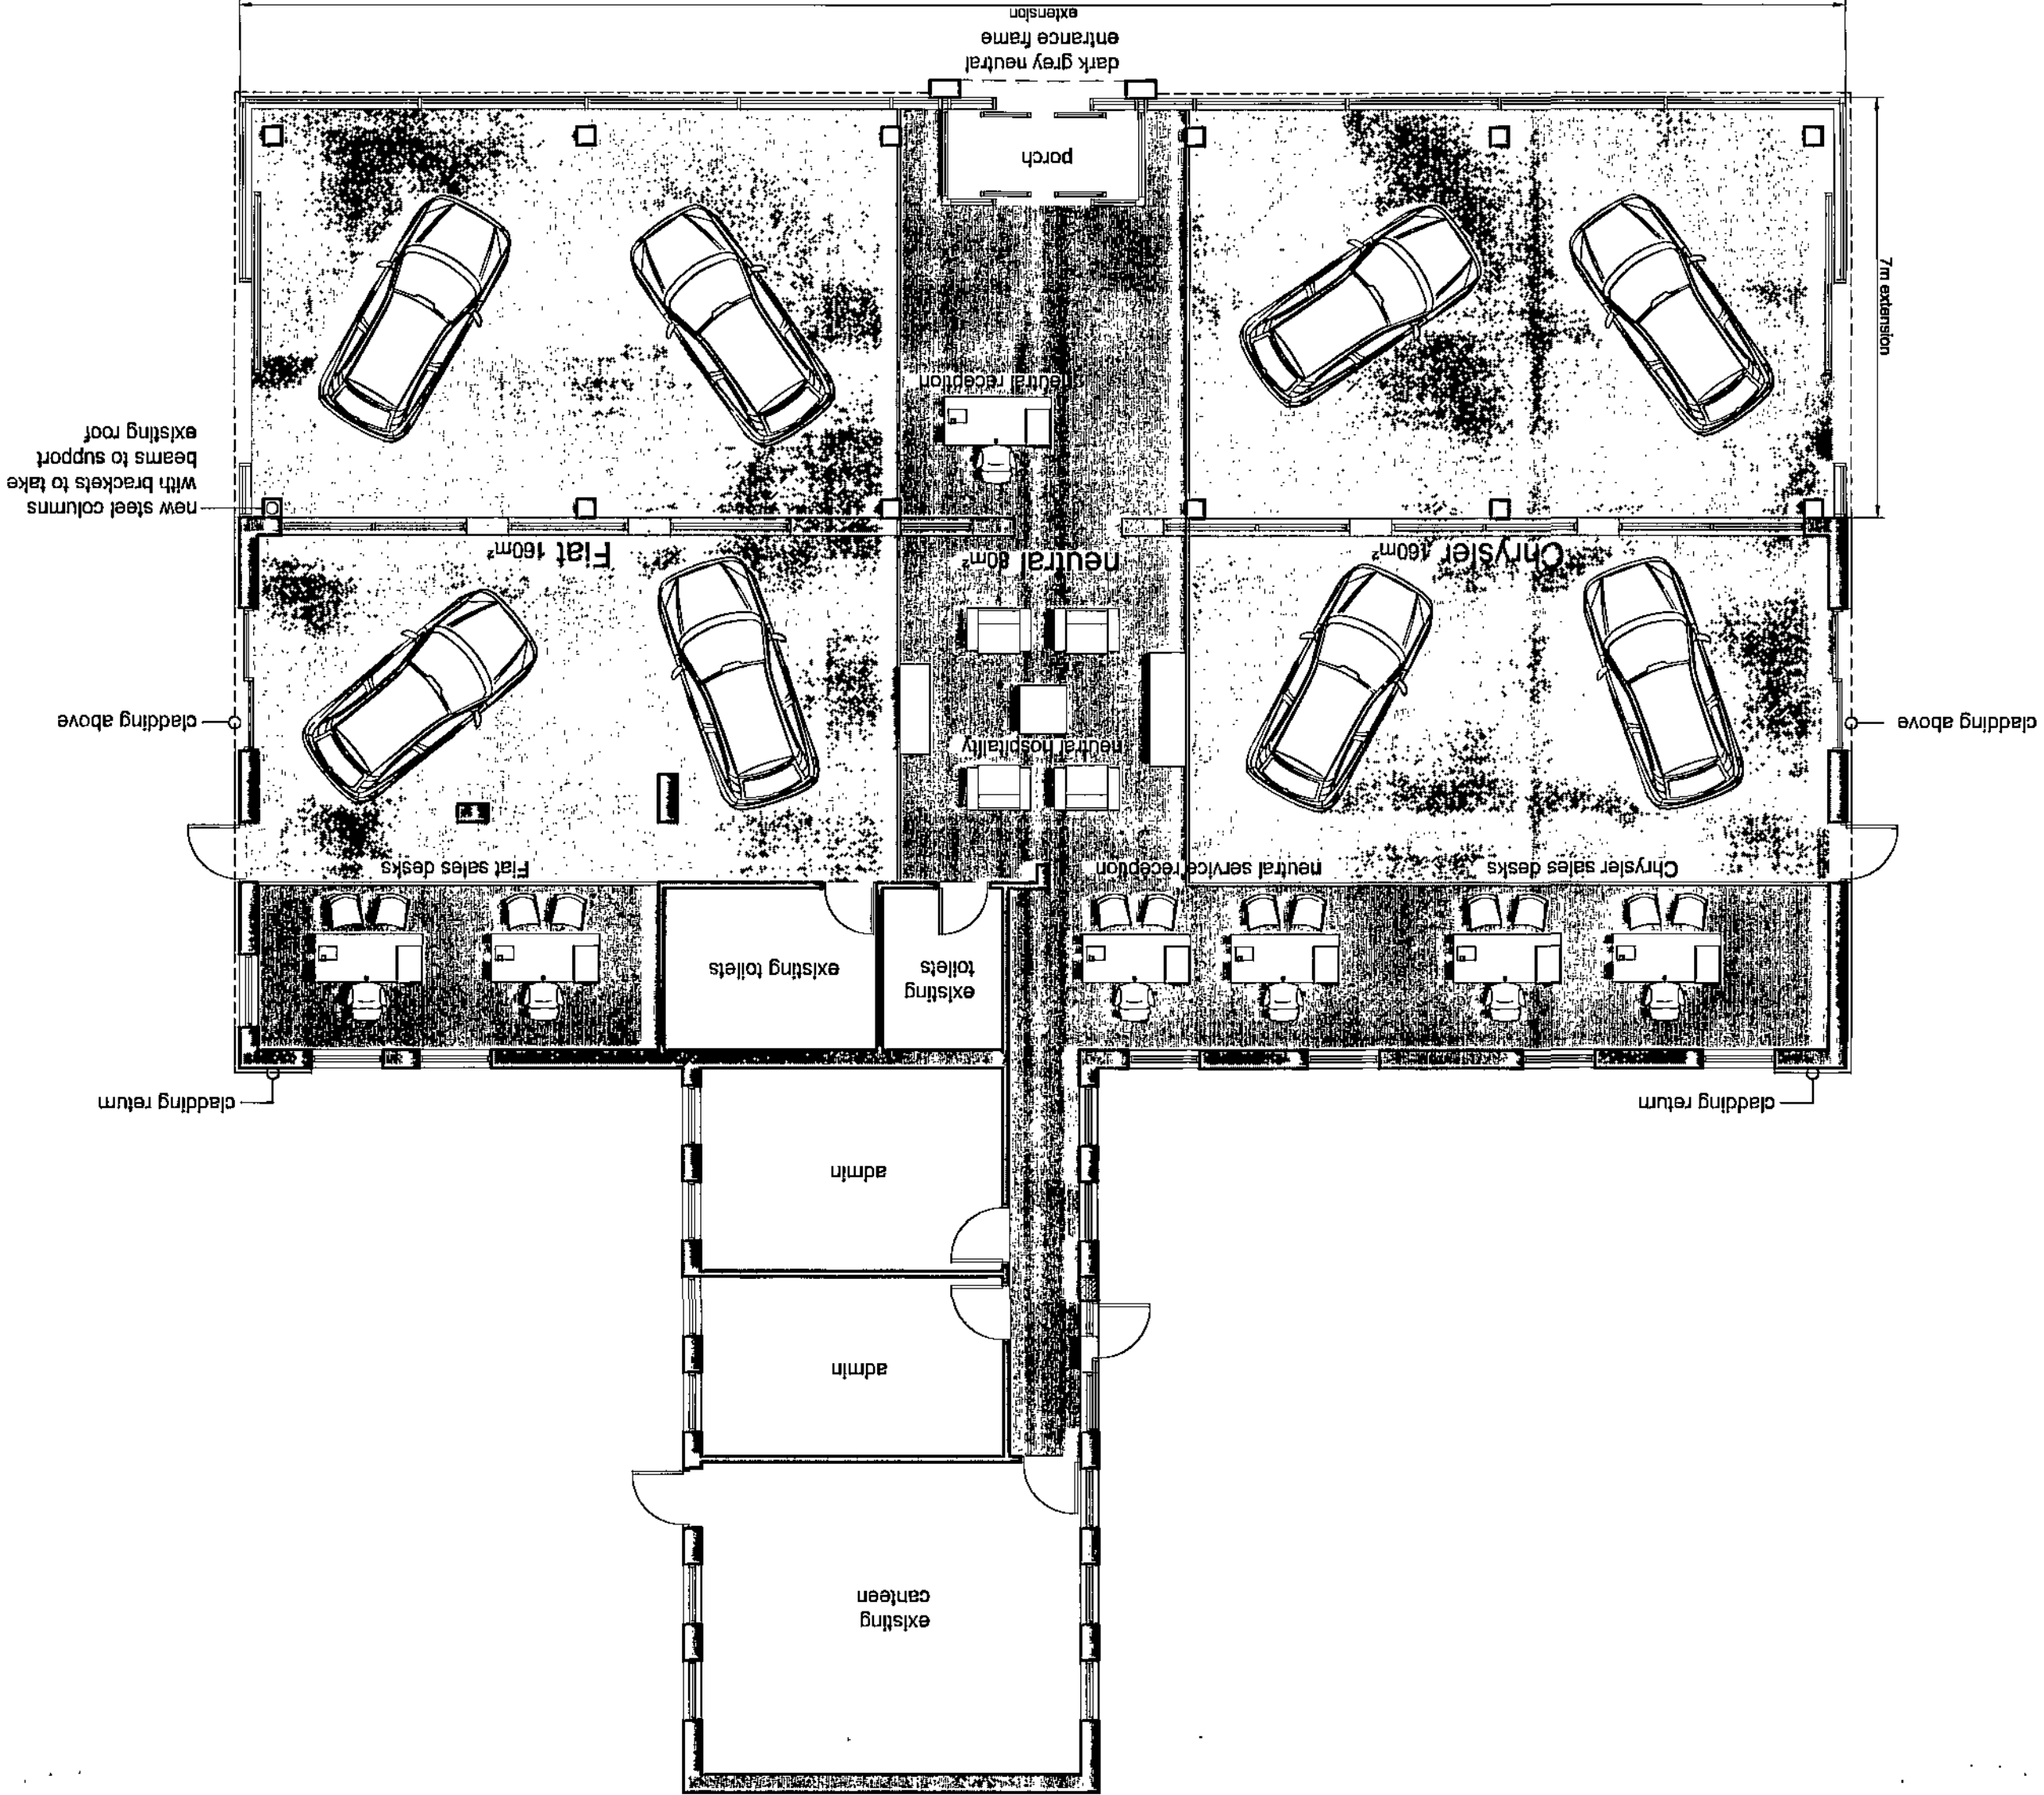

Key:
new walls
existing walls

