



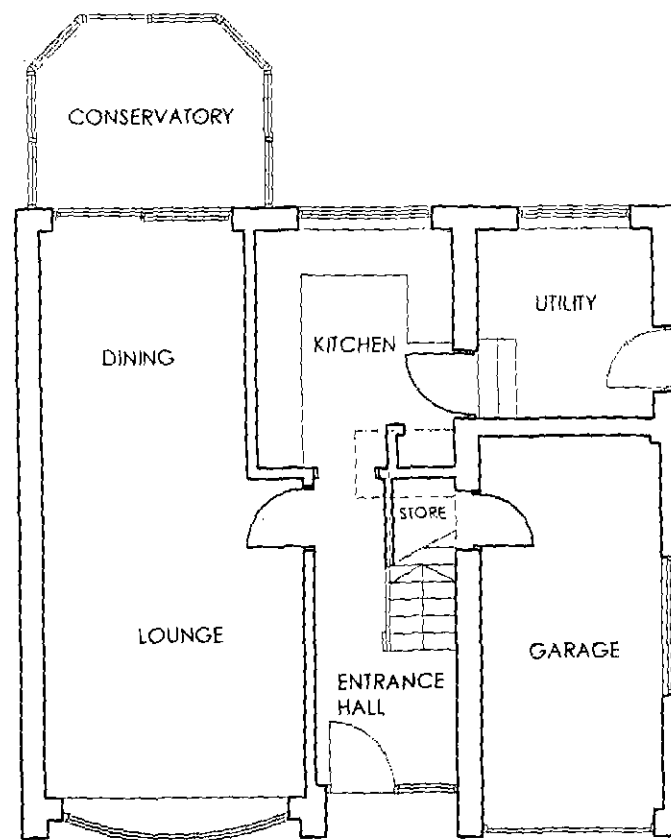

GROUND FLOOR PLAN

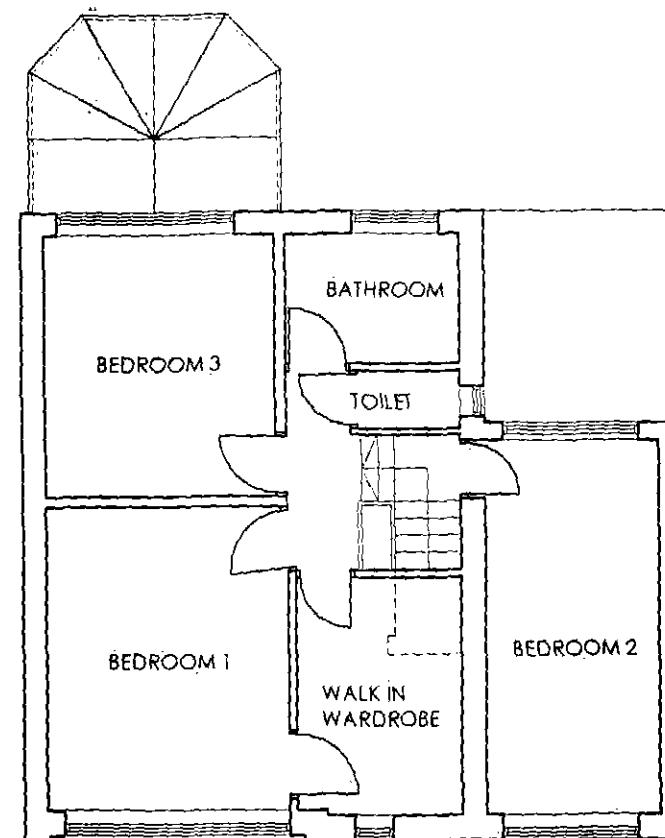

FIRST FLOOR PLAN

TP ARCHITECTURE

2 STRICKLAND AVENUE
LEEDS
LS17 8JU


T: 0113 2732706
M: 07766 015350
E: tony@tparchitecture.co.uk




EXTENSION AND ALTERATIONS TO
8 BYRON DRIVE
MONK BRETTON, BARNSELY
for
MR AND MRS M HEADEN

EXISTING FLOOR PLANS

Date:	Scale (at A3):
NOVEMBER 2011	1:100
Project no:	Drawing no: Revision:

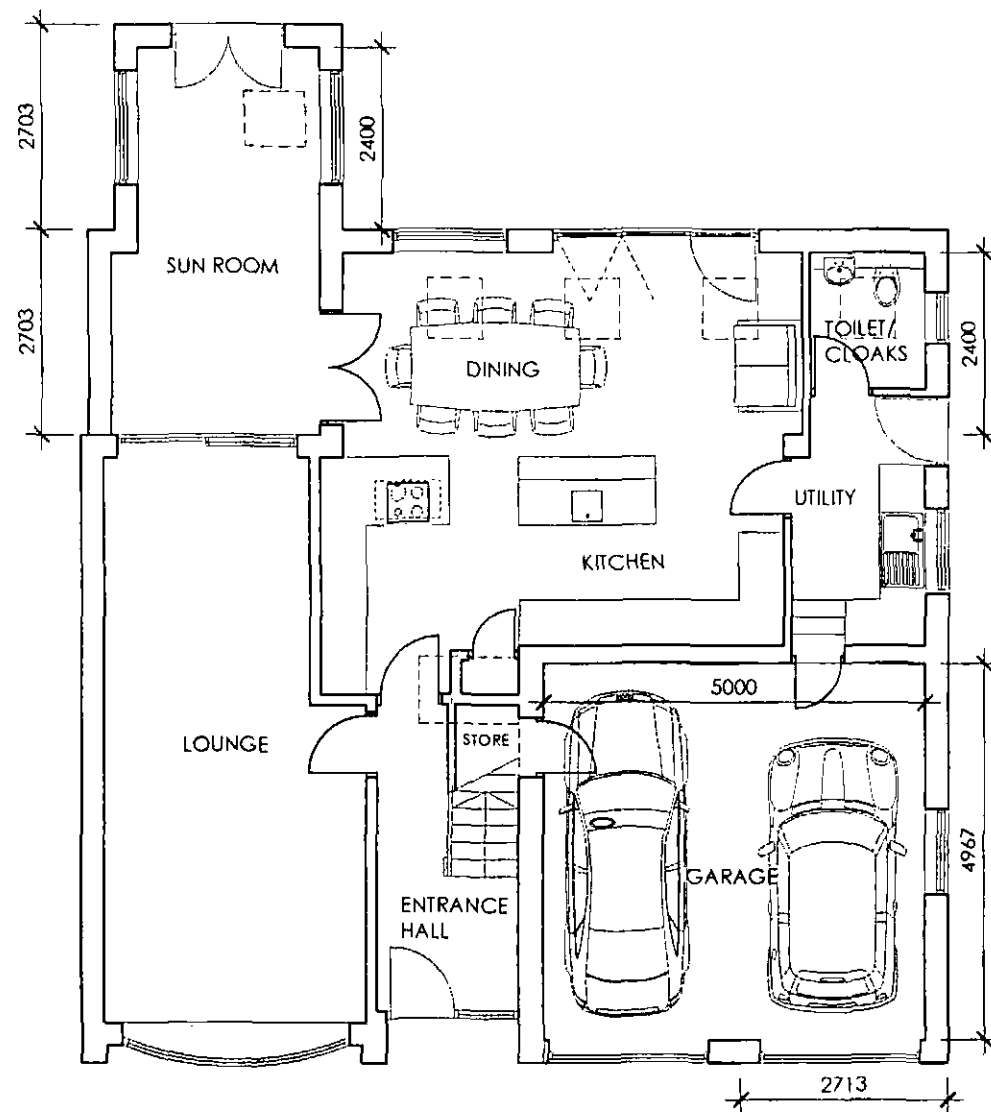

GROUND FLOOR PLAN

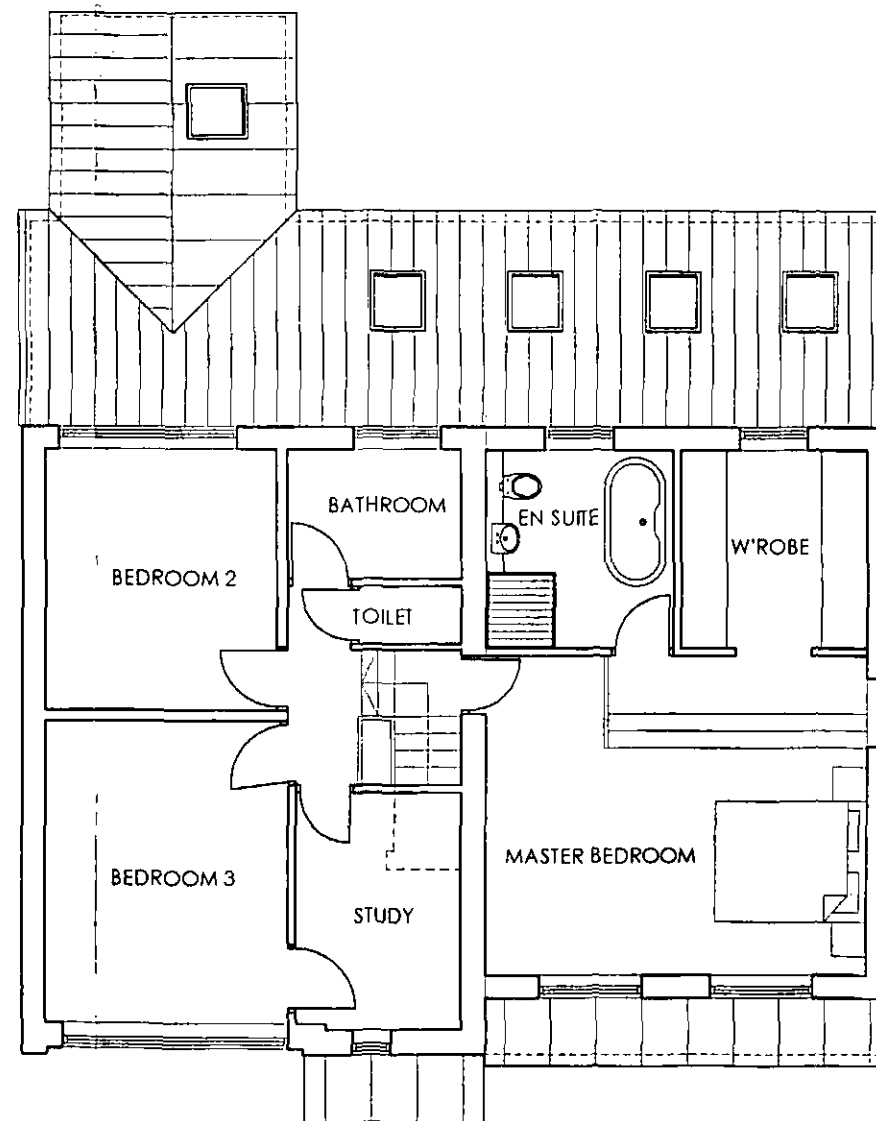

FIRST FLOOR PLAN

REV A - 09.12.11 UTILITY ROOM AND TOILET.

TP ARCHITECTURE

2 STRICKLAND AVENUE
LEEDS
LS17 8JU

T: 0113 2732706

M: 07766 015350


E: tony@tparchitecture.co.uk



EXTENSION AND ALTERATIONS TO
8 BYRON DRIVE
MONK BRETON, BARNSELY
for
MR AND MRS M HEADEN

PROPOSED FLOOR PLANS

Date:	NOVEMBER 2011	Scale (at A3):	1:100
Project no:	1119	Drawing no:	002
Revision:			A

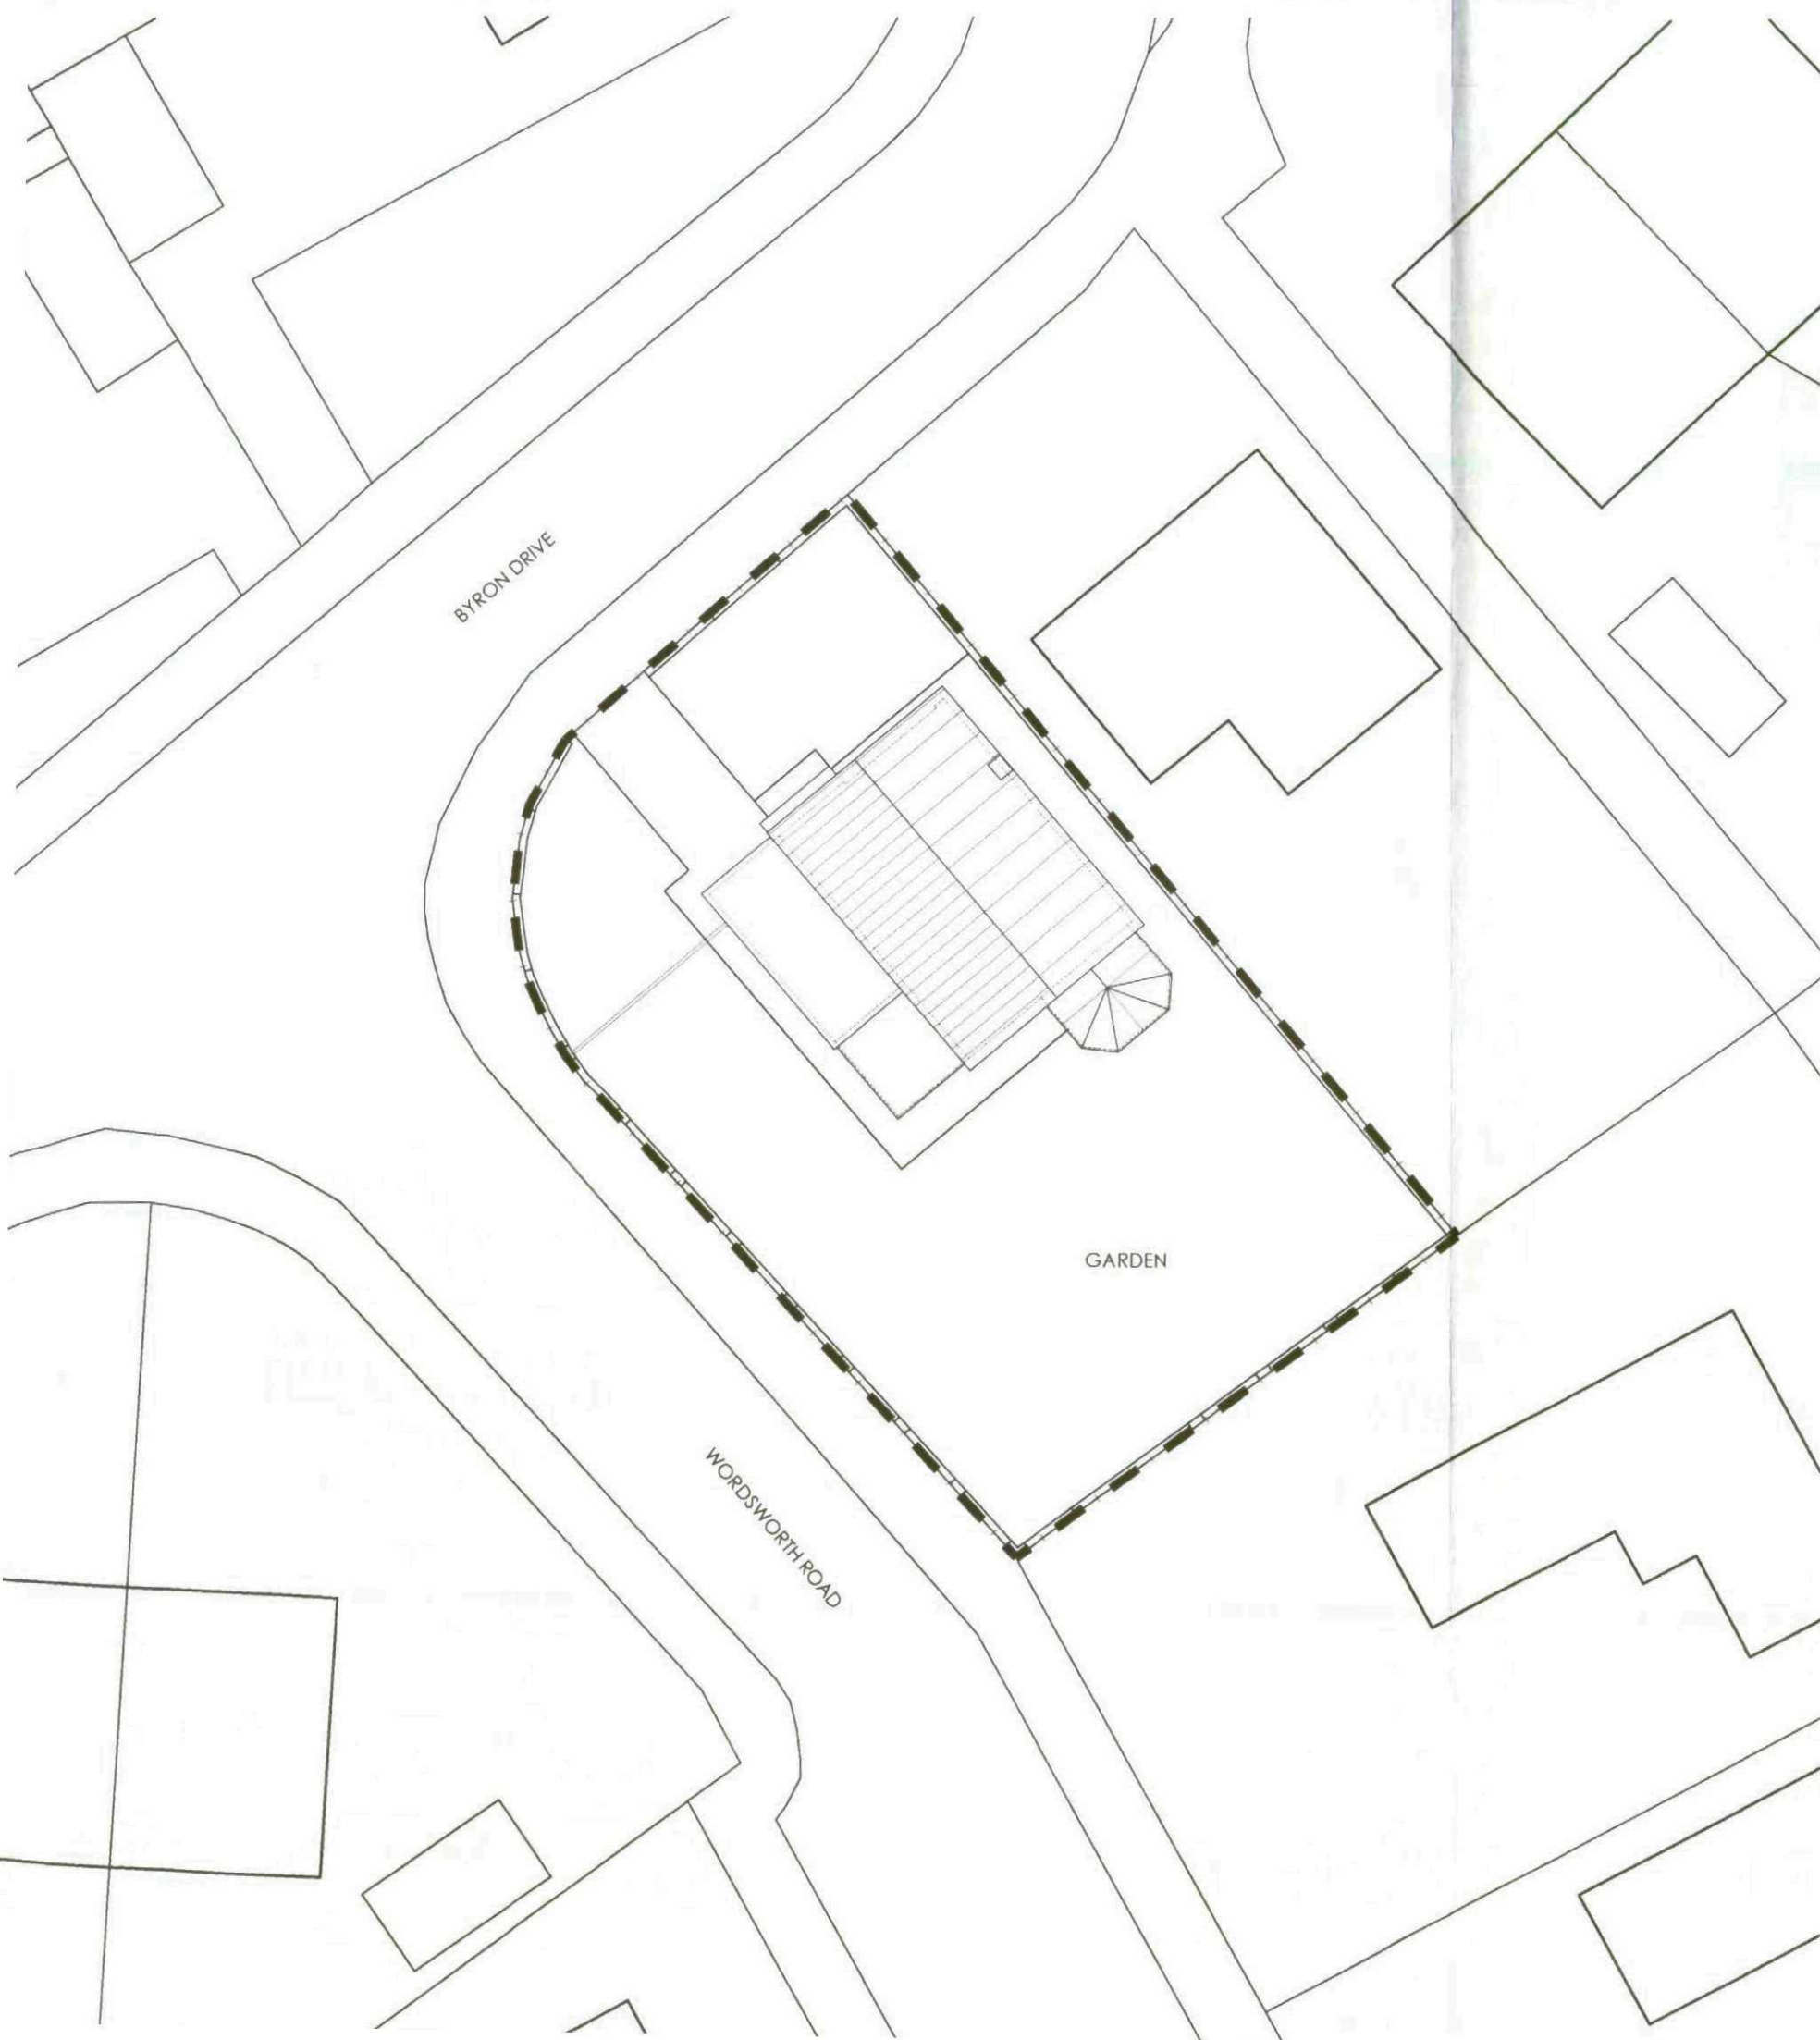


LOCATION PLAN 1:1250

TP ARCHITECTURE

2 STRICKLAND AVENUE
LEEDS
LS17 8JU


T: 0113 2732706
M: 07766 015350
E: tony@tparchitecture.co.uk

 

EXTENSION AND ALTERATIONS TO
8 BYRON DRIVE
MONK BRETTON, BARNSELY
for
MR AND MRS M HEADEN

EXISTING SITE AND LOCATION PLAN

Date:	Scale (at A3):	
DECEMBER 2011	1:200 & 1:1250	
Project no:	Drawing no:	Revision:
1119	003	-

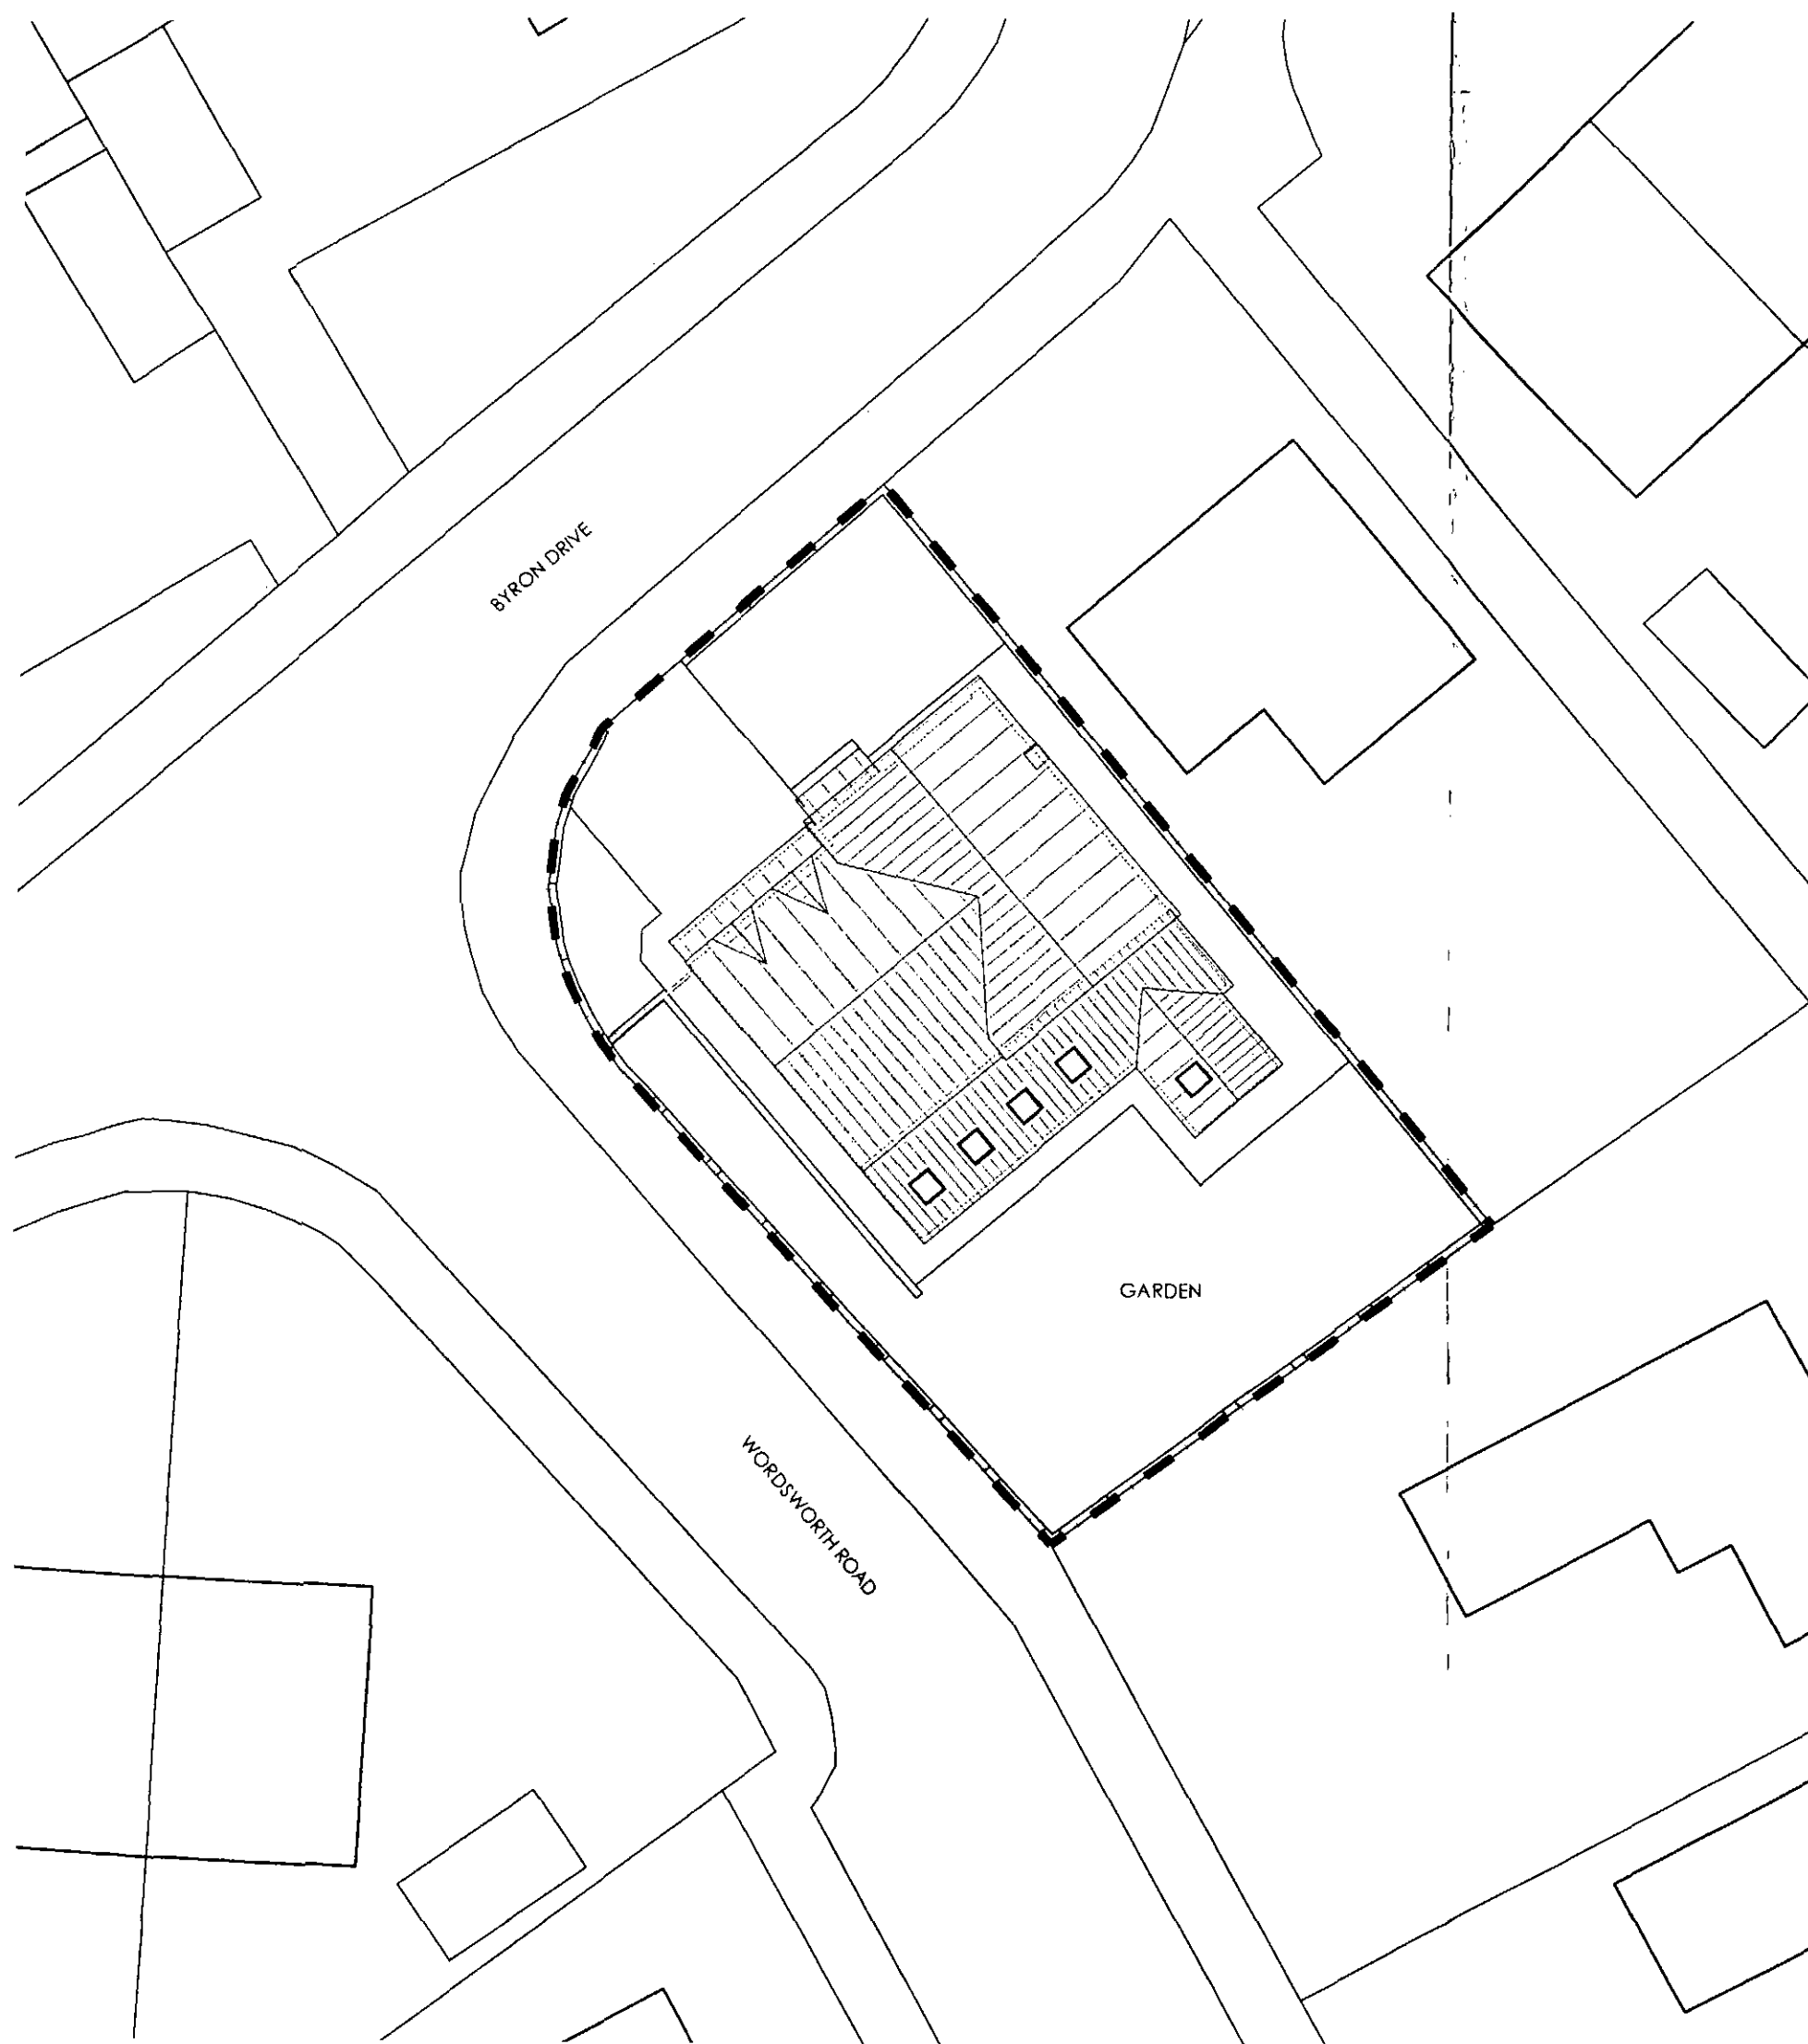

LOCATION PLAN 1:1250

TP ARCHITECTURE

2 STRICKLAND AVENUE
LEEDS
LS17 8JU


T: 0113 2732706
M: 07766 015350
E: tony@tparchitecture.co.uk



EXTENSION AND ALTERATIONS TO
8 BYRON DRIVE
MONK BRETTON, BARNSELEY
for
MR AND MRS M HEADEN

PROPOSED SITE AND LOCATION PLAN

Date:	Scale (of A3):	
DECEMBER 2011	1:200 & 1:1250	
Project no:	Drawing no:	Revision:
1119	004	-

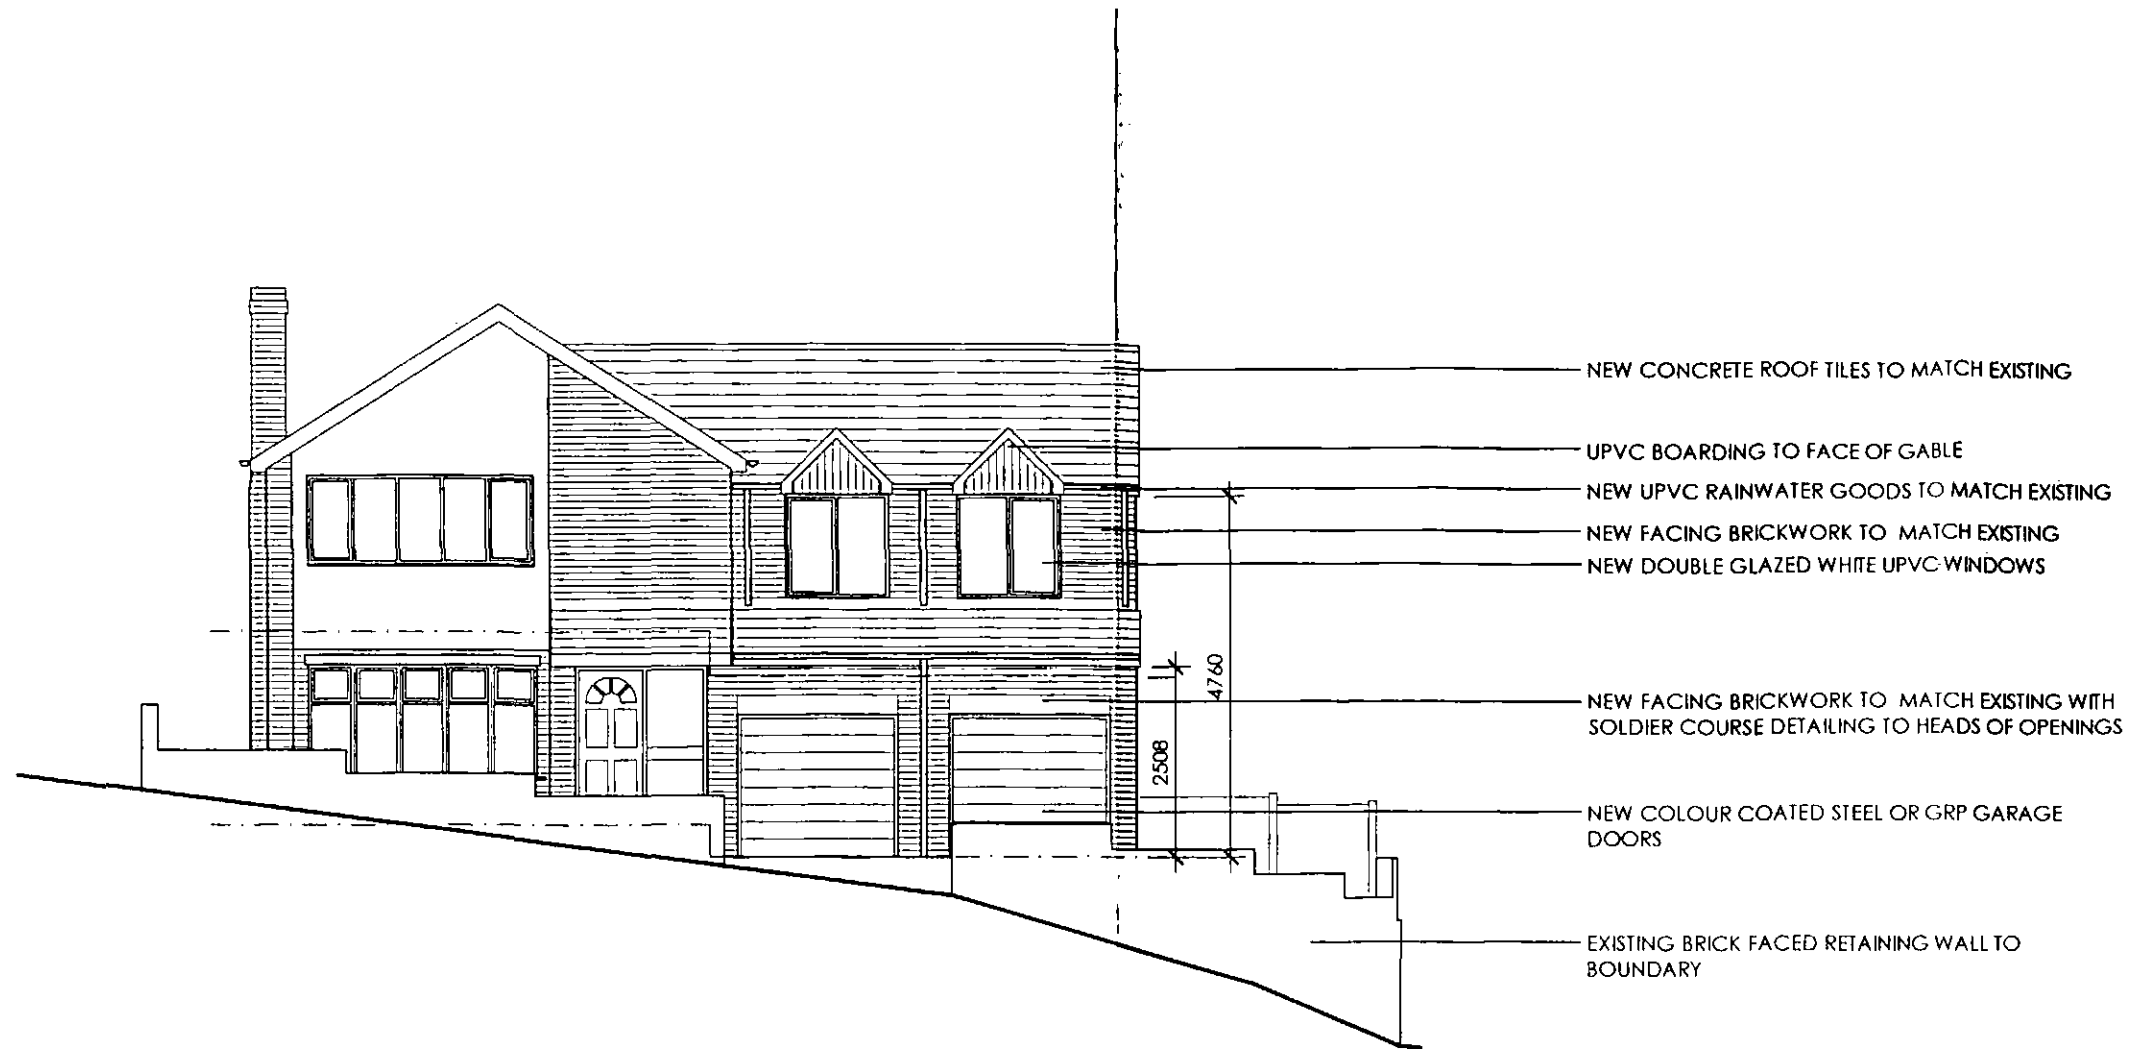

PROPOSED FRONT ELEVATION



EXISTING FRONT ELEVATION

REV A - 09.12.11 NOTES ADDED.

TP ARCHITECTURE

2 STRICKLAND AVENUE
LEEDS
LS17 8JU

T: 0113 2732706
F: 07766 015350

E: tony@tparchitecture.co.uk



EXTENSION AND ALTERATIONS TO
8 BYRON DRIVE
MONK BRETON, BARNSELY
for
MR AND MRS M HEADEN

FRONT (NORTH WEST) ELEVATION

Date:	Scale (at A3):	
NOVEMBER 2011	1:100	
Project no:	Drawing no:	Revision:
1119	010	A



PROPOSED SIDE ELEVATION



EXISTING SIDE ELEVATION

REV A - 09.12.11 NOTES ADDED.

TP ARCHITECTURE

2 STRICKLAND AVENUE
LEEDS
LS17 8JU

T: 0113 2732706
M: 077 66 015350

E: tony@tparchitecture.co.uk



EXTENSION AND ALTERATIONS TO
8 BYRON DRIVE
MONK BRETTON, BARNSELY
for
MR AND MRS M HEADEN

SIDE (SOUTH WEST) ELEVATION

Date:	Scale (at A3):	
NOVEMBER 2011	1:100	
Project no:	Drawing no:	Revision:
1119	011	A

NEW CONCRETE ROOF TILES TO MATCH EXISTING

NEW UPVC RAINWATER GOODS TO MATCH EXISTING

NEW FACING BRICKWORK TO MATCH EXISTING

NEW DOUBLE GLAZED WHITE UPVC WINDOWS

NEW CONCRETE ROOF TILES TO MATCH EXISTING
WITH TIMBER FRAMED DOUBLE GLAZED VELUX ROOF
WINDOWS

NEW FACING BRICKWORK TO MATCH EXISTING

NEW TIMBER OR ALUMINIUM FRAMED
SLIDING/FOLDING PATIO DOORS

FACING BRICKWORK TO MATCH EXISTING TO NEW
RETAINING WALL

EXISTING BRICK FACED RETAINING WALL TO
BOUNDARY

PROPOSED REAR ELEVATION



EXISTING REAR ELEVATION



REV A - 09.12.11 NOTES ADDED.


TP ARCHITECTURE

2 STRICKLAND AVENUE
LEEDS
LS17 8JU

T: 0113 2732706

M: 07766 015350


E: tony@tparchitecture.co.uk

 


EXTENSION AND ALTERATIONS TO
8 BYRON DRIVE
MONK BRETTON, BARNSELY
for
MR AND MRS M HEADEN

REAR (SOUTH EAST) ELEVATION

Date:	NOVEMBER 2011	Scale (at A3):	1:100
Project no:	1119	Drawing no:	012
Revision:	A		

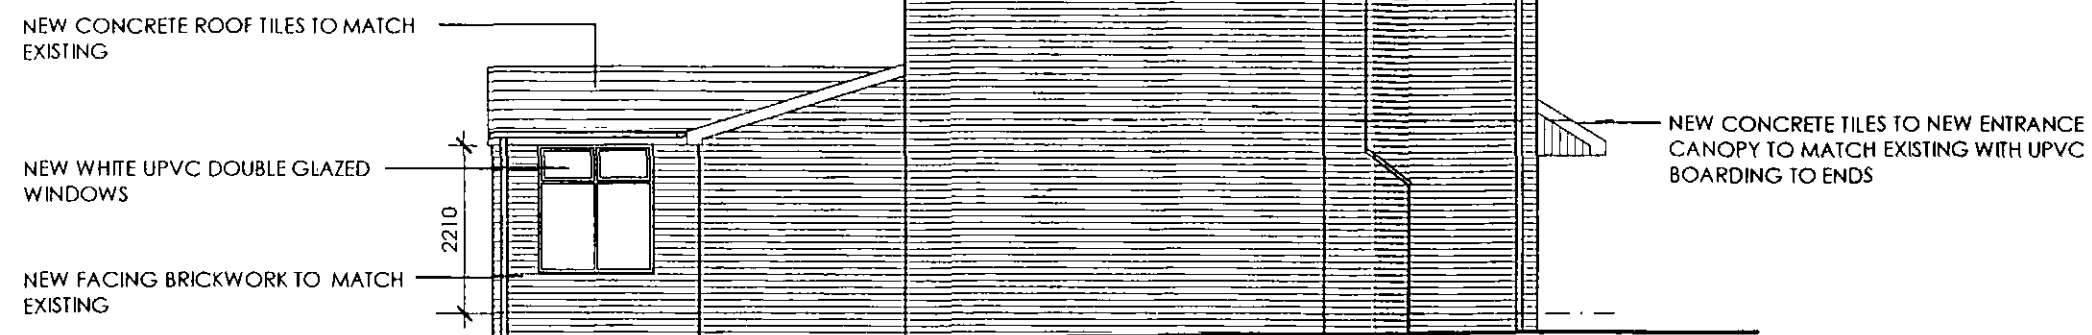

PROPOSED SIDE ELEVATION

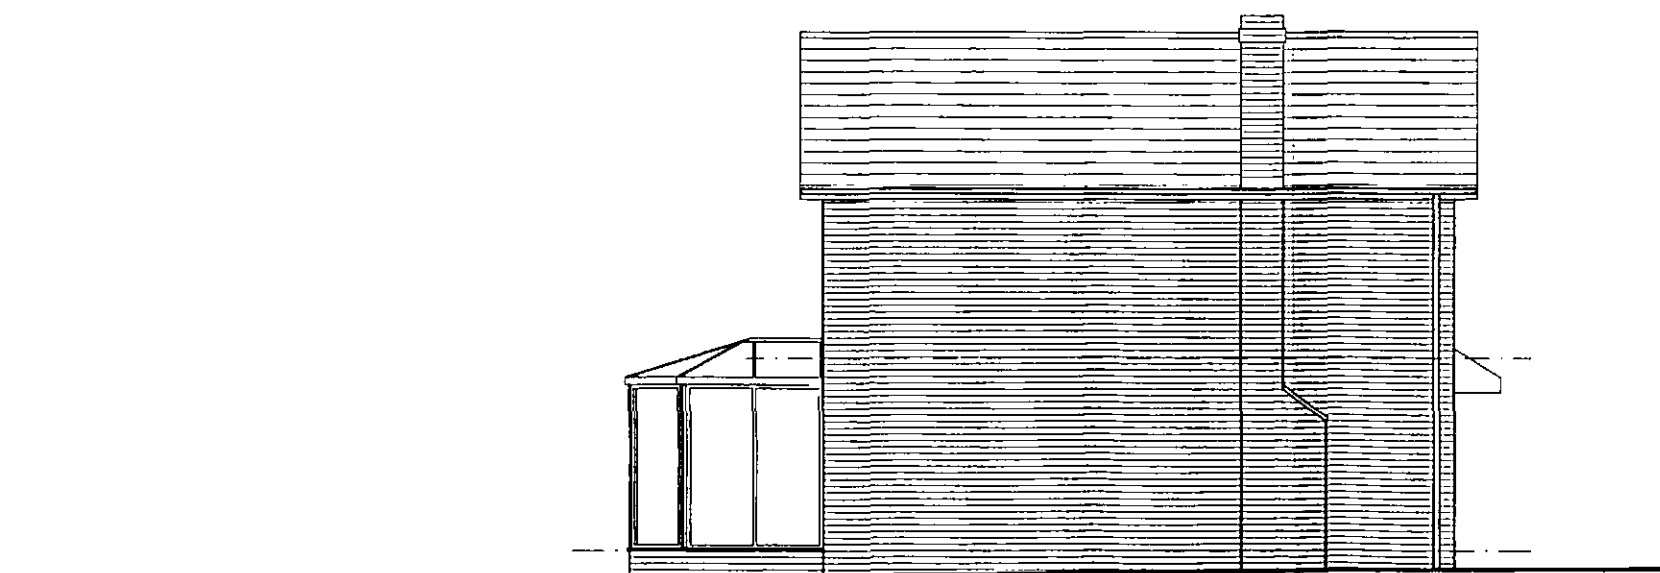

EXISTING SIDE ELEVATION

REV A - 09.12.11 NOTES ADDED.

TP ARCHITECTURE

2 STRICKLAND AVENUE
LEEDS
LS17 8JU

T: 0113 2732706
M: 07766 015350

E: tony@tparchitecture.co.uk



EXTENSION AND ALTERATIONS TO
8 BYRON DRIVE
MONK BRETON, BARNSELY
for
MR AND MRS M HEADEN

SIDE (NORTH EAST) ELEVATION

Date:	Scale (at A3):	
NOVEMBER 2011	1:100	
Project no:	Drawing no:	Revision:
1119	013	A