




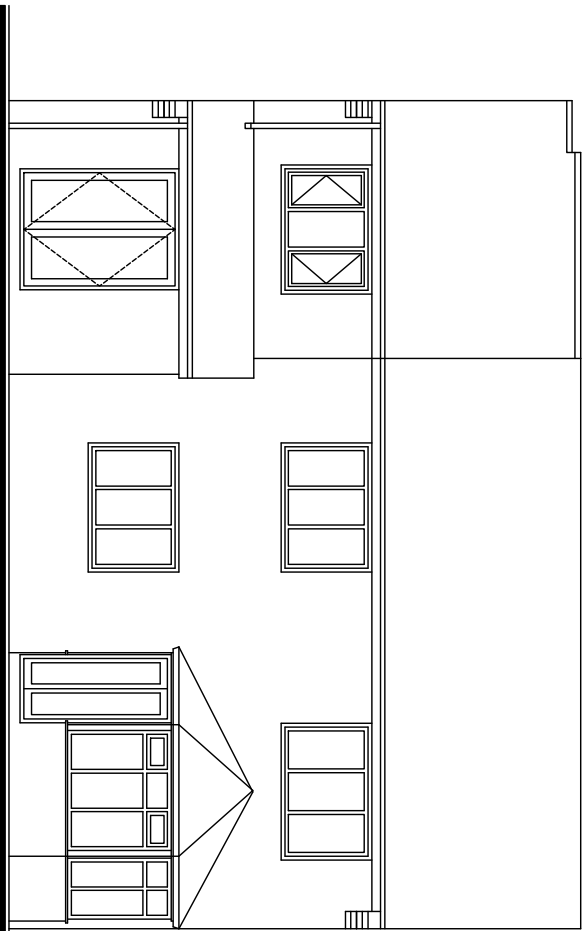


Existing Rear Elevation.

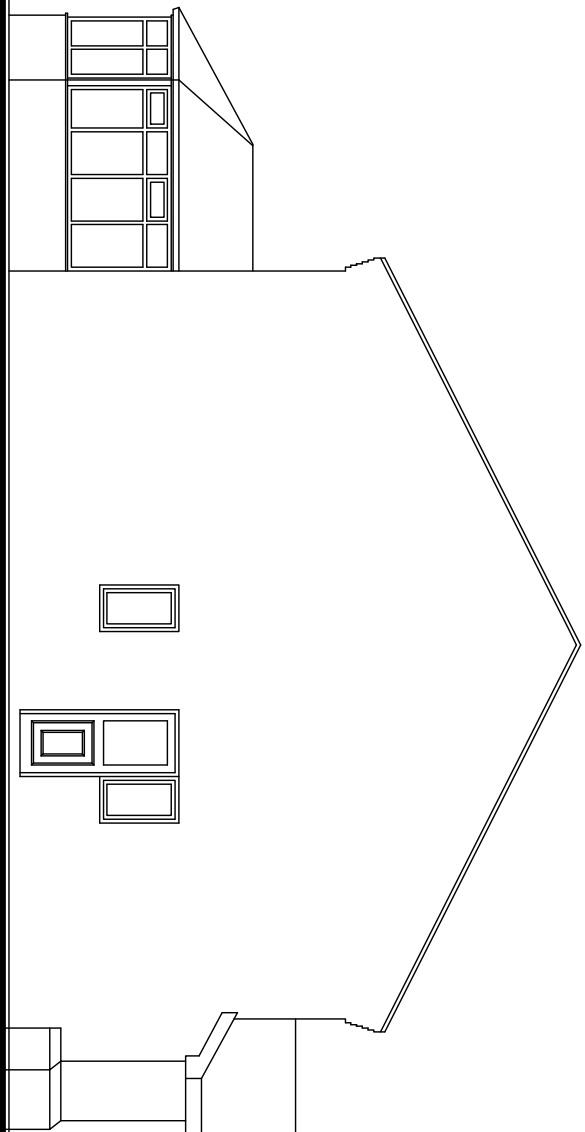


Existing Side Elevation.

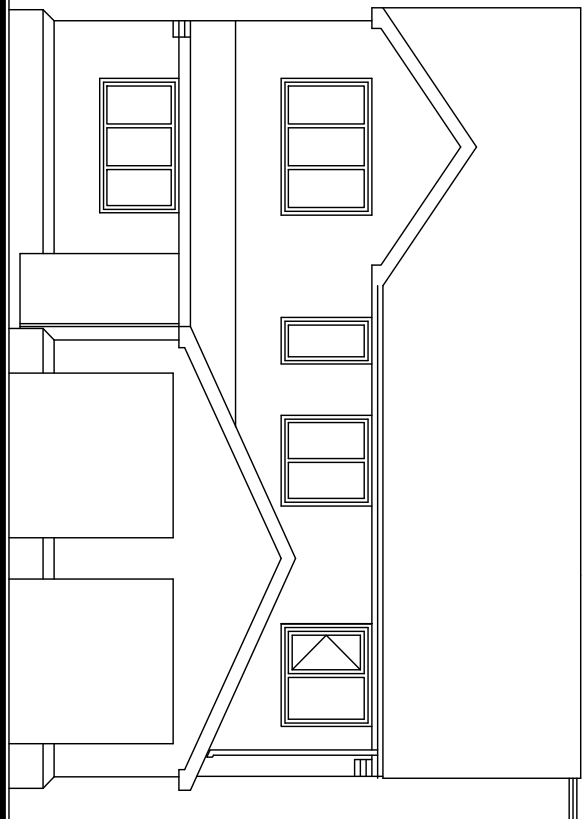


Existing Front Elevation.

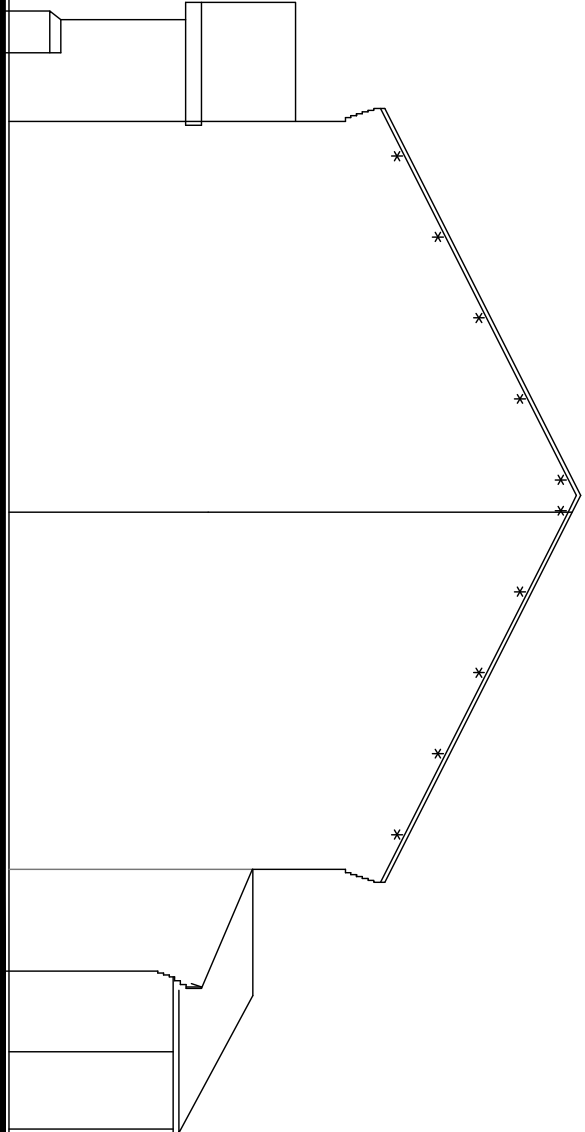


Existing Side Elevation.

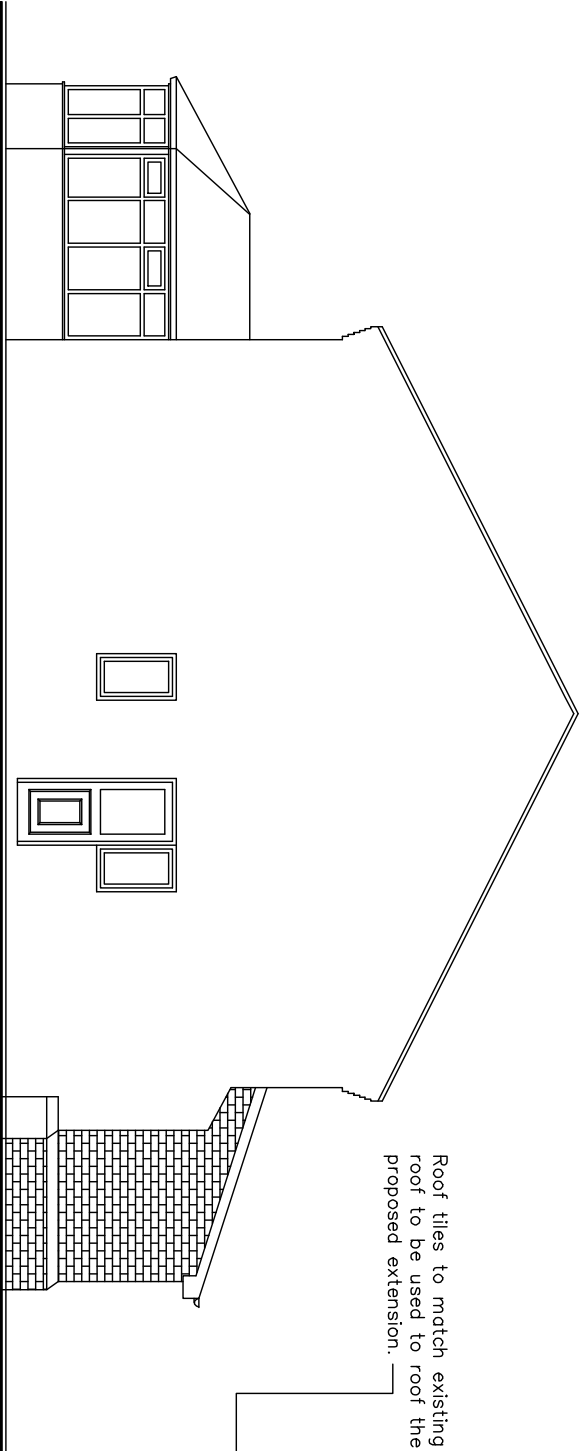


Proposed Side Elevation.

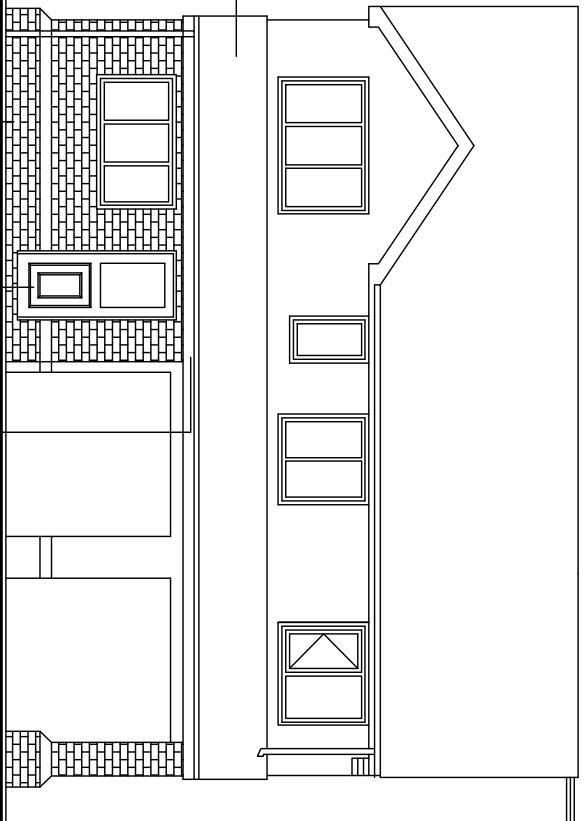

Proposed Front Elevation.

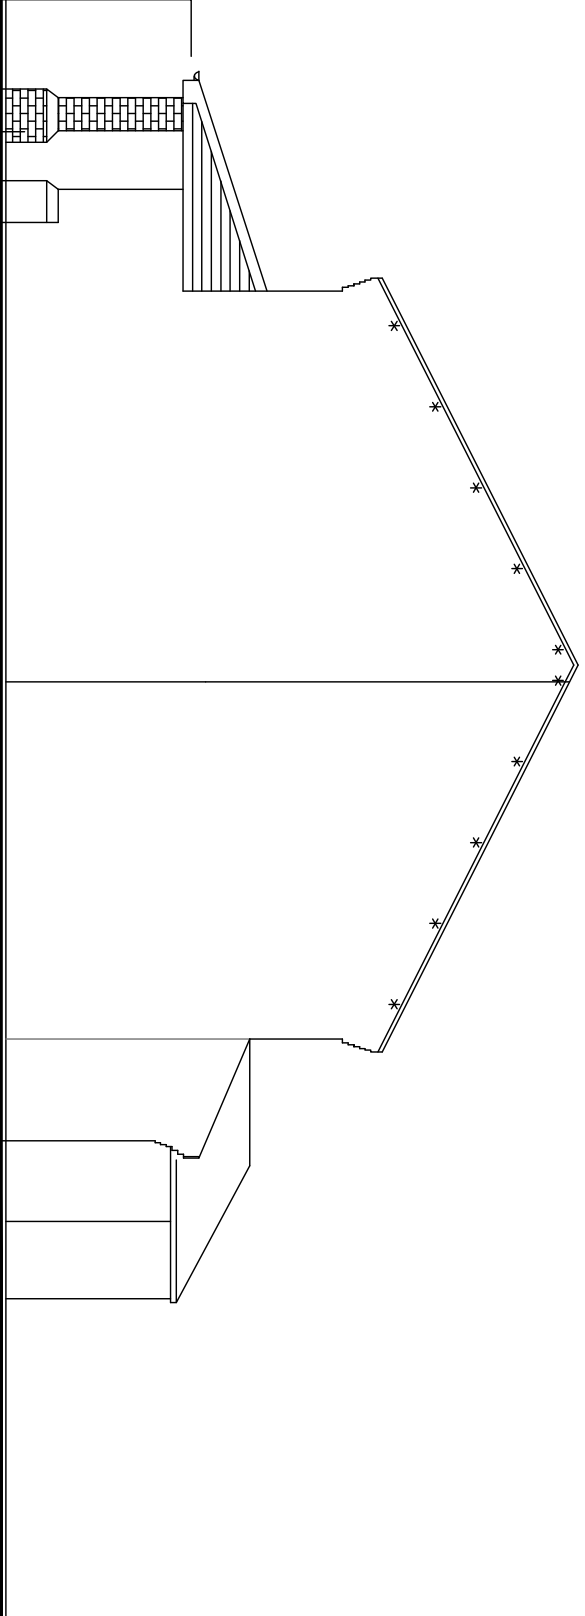


Existing Side Elevation.

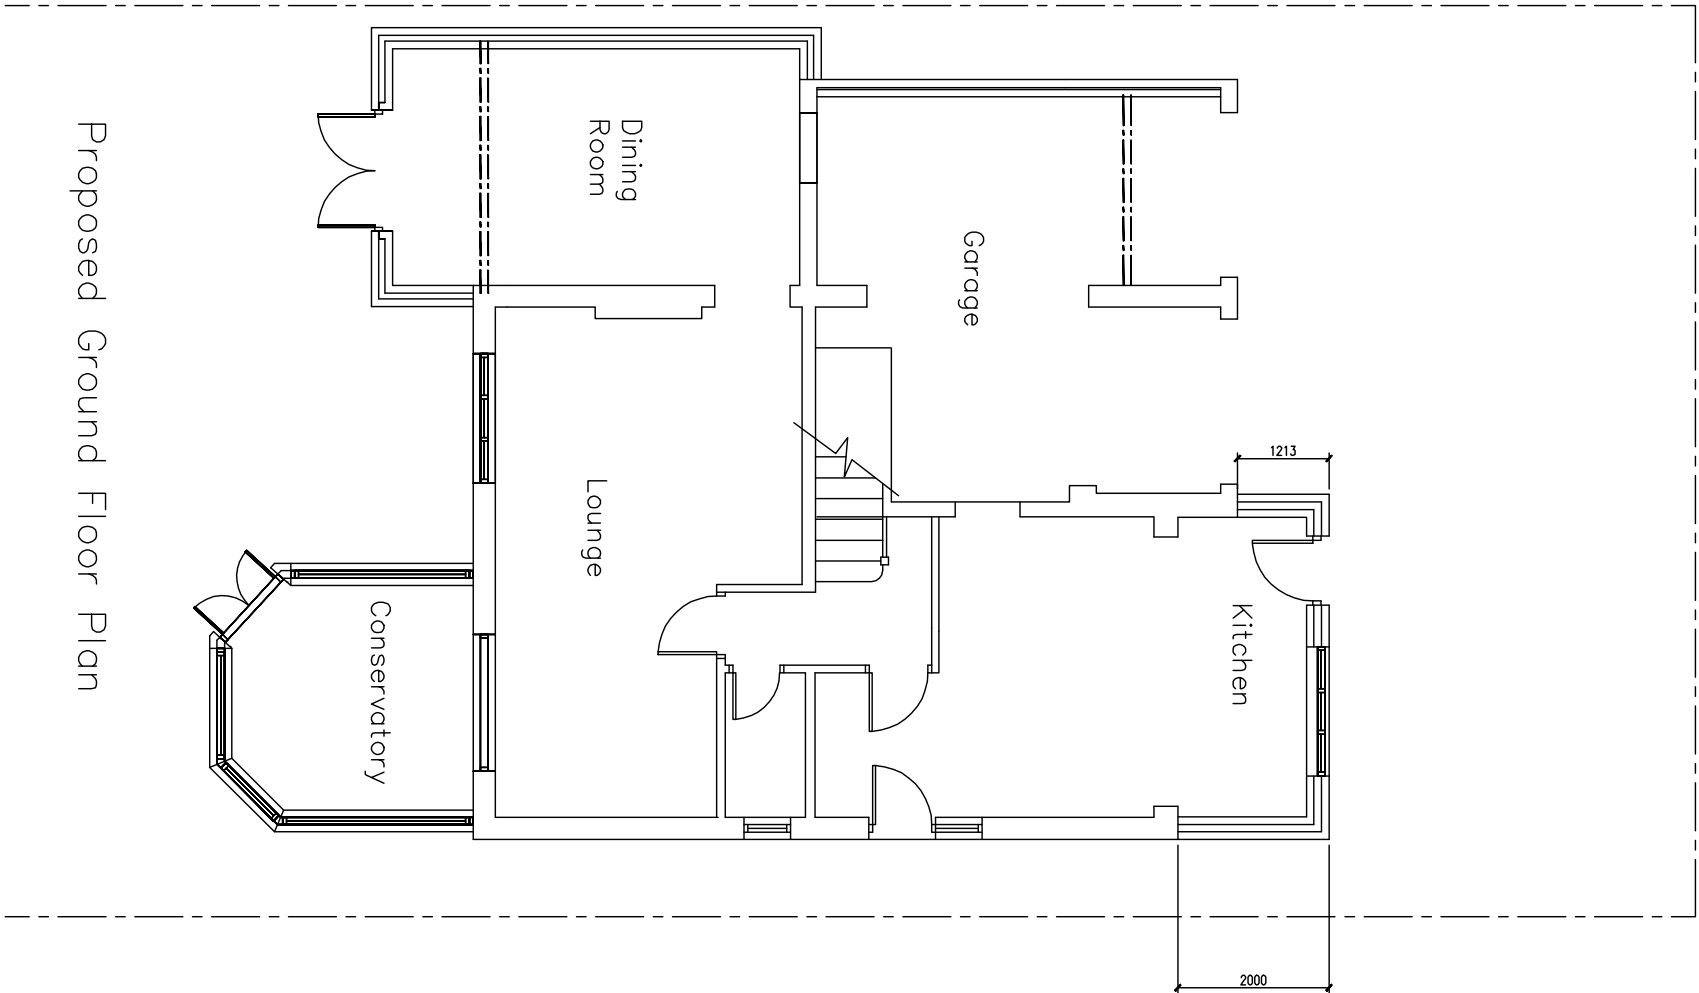

Proposed Ground Floor Plan

OS Map

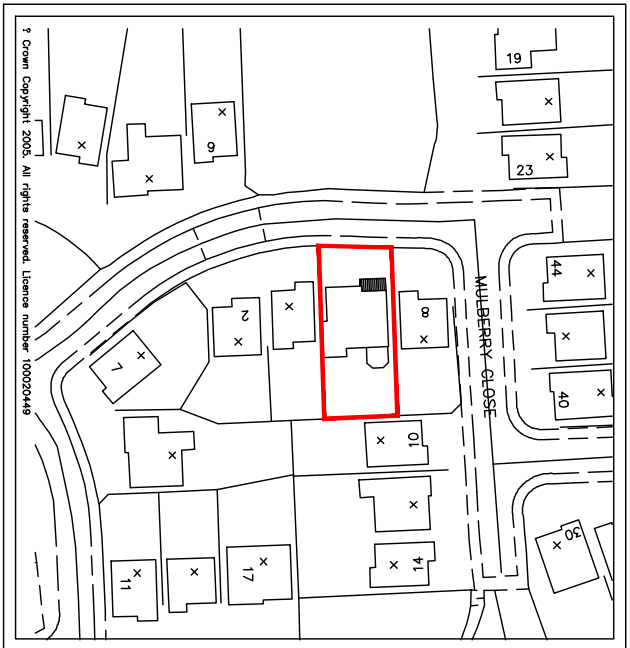

Location Plan 1:1250

Rev D: Meeting held, line following meeting with planners 15.3.11 KK
Rev C: Notes added 21-02-2011 KK
Rev B: Front door added, 03-12-2010 KK
Rev A: Redrawn 29-11-2010 KK

KENNEDY
DESIGN LTD.
CLARENCE ROAD
ROBERTHAM, SS3 9LB
TEL: 01709 800000
FAX: 01709 800000
WWW.KENNEDYDESIGN.COM

CLIENT: Paul Omlison

PROJECT: Proposed Internal Alterations
to Existing House & Extension of New
Garage, Robertham, SS3 9LB

TITLE: Proposed Drawing
Garage Extension

SCALE: 1:100 @ A1 STATUS:

JOB NUMBER: E27-02 REV: D
DATE: 09-08-08 DRAWN BY: KK

Issued: Design Ltd. Registered in England 4078821 V.A.L. Reg. No. 585 8813 G2