
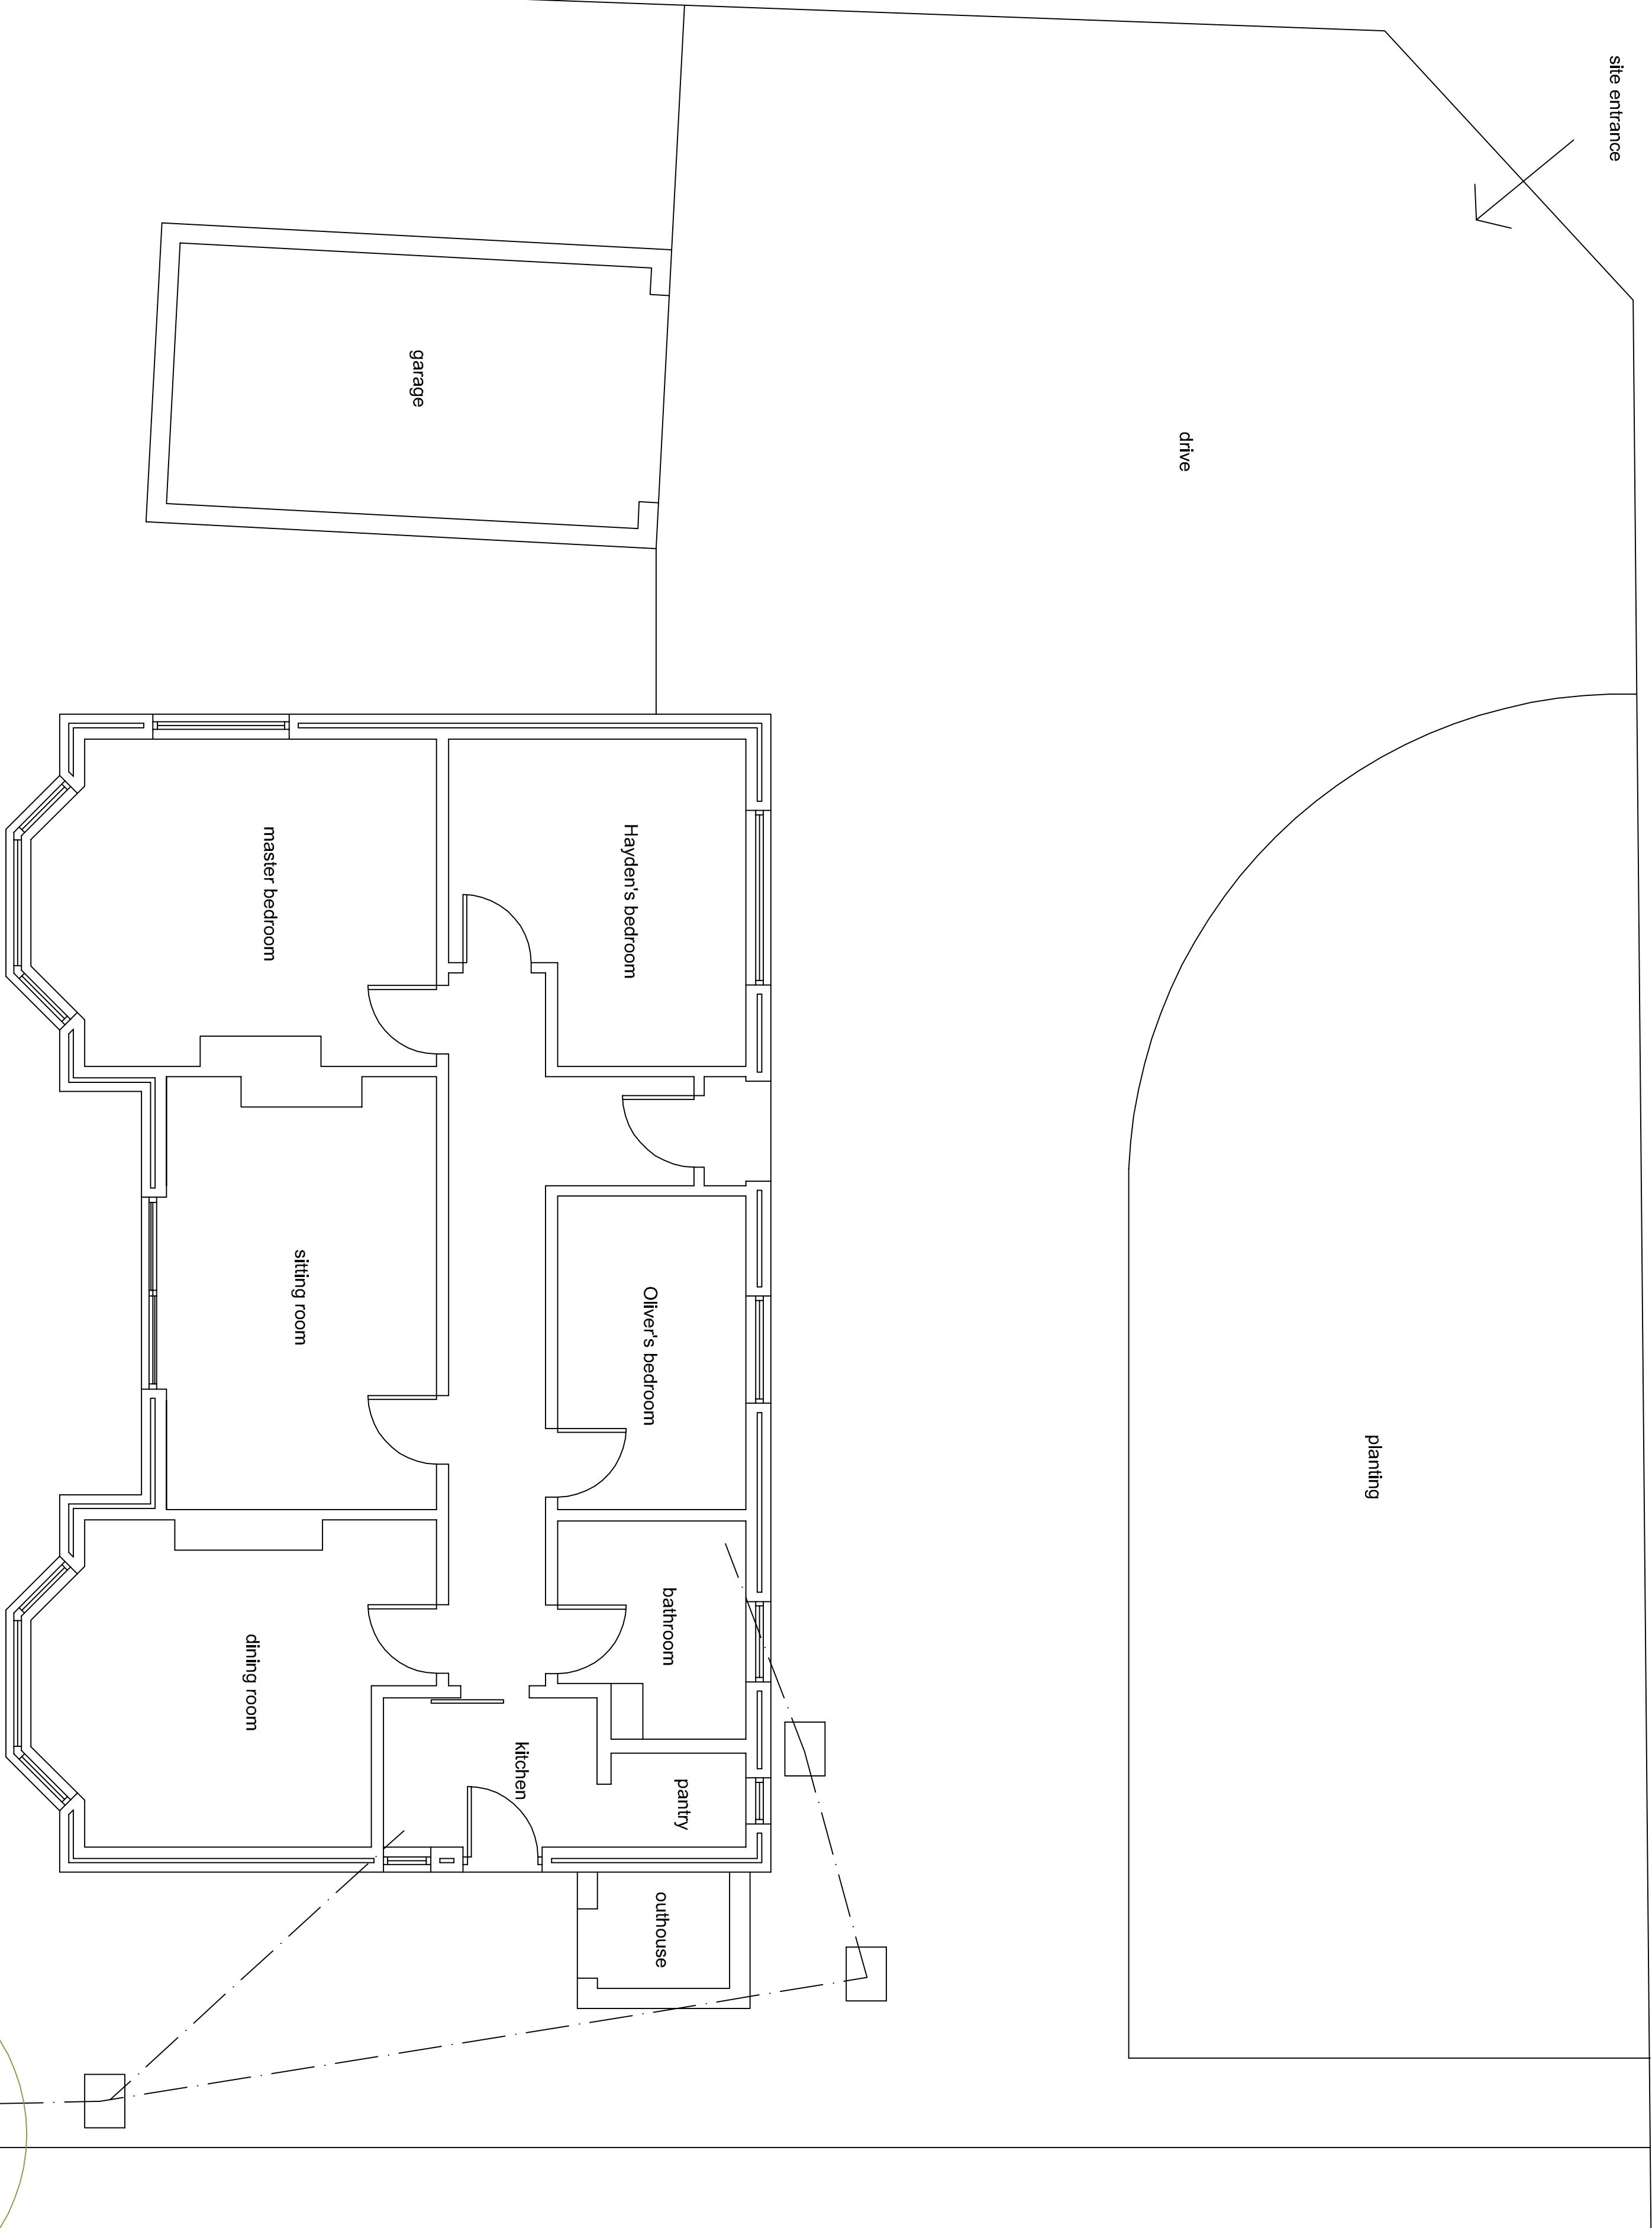


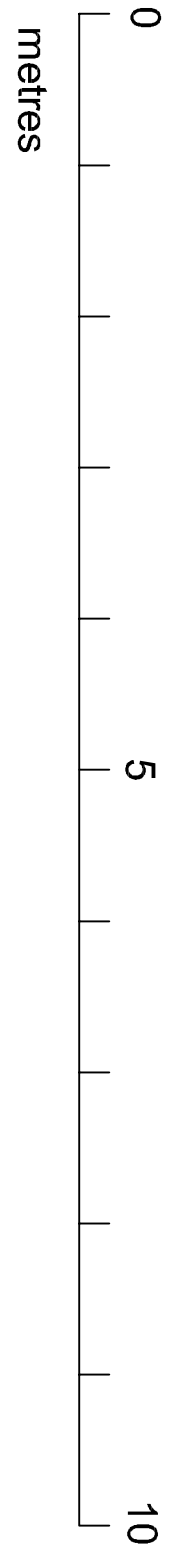

A 13 July 2016 Site entrance amended, drainage added.

Revisions

JEFF SOWERBY ARCHITECT
200 Albert Road, Stanfield SS 9GD
email: jef@jhsowerbyarchitect.com
www.jhsowerbyarchitect.com
tel: 014 27 3608

LYNDEY AND CRAIG

**PROPOSED EXTENSION TO
RYMODEN, 14 MILTON ROAD,
HOYLAND**

Drawing title GROUND FLOOR PLAN AS EXISTING			
Scale	Drawing no.	Revision	Date
1:50@A1	LAC 01	A	26.06.2016