


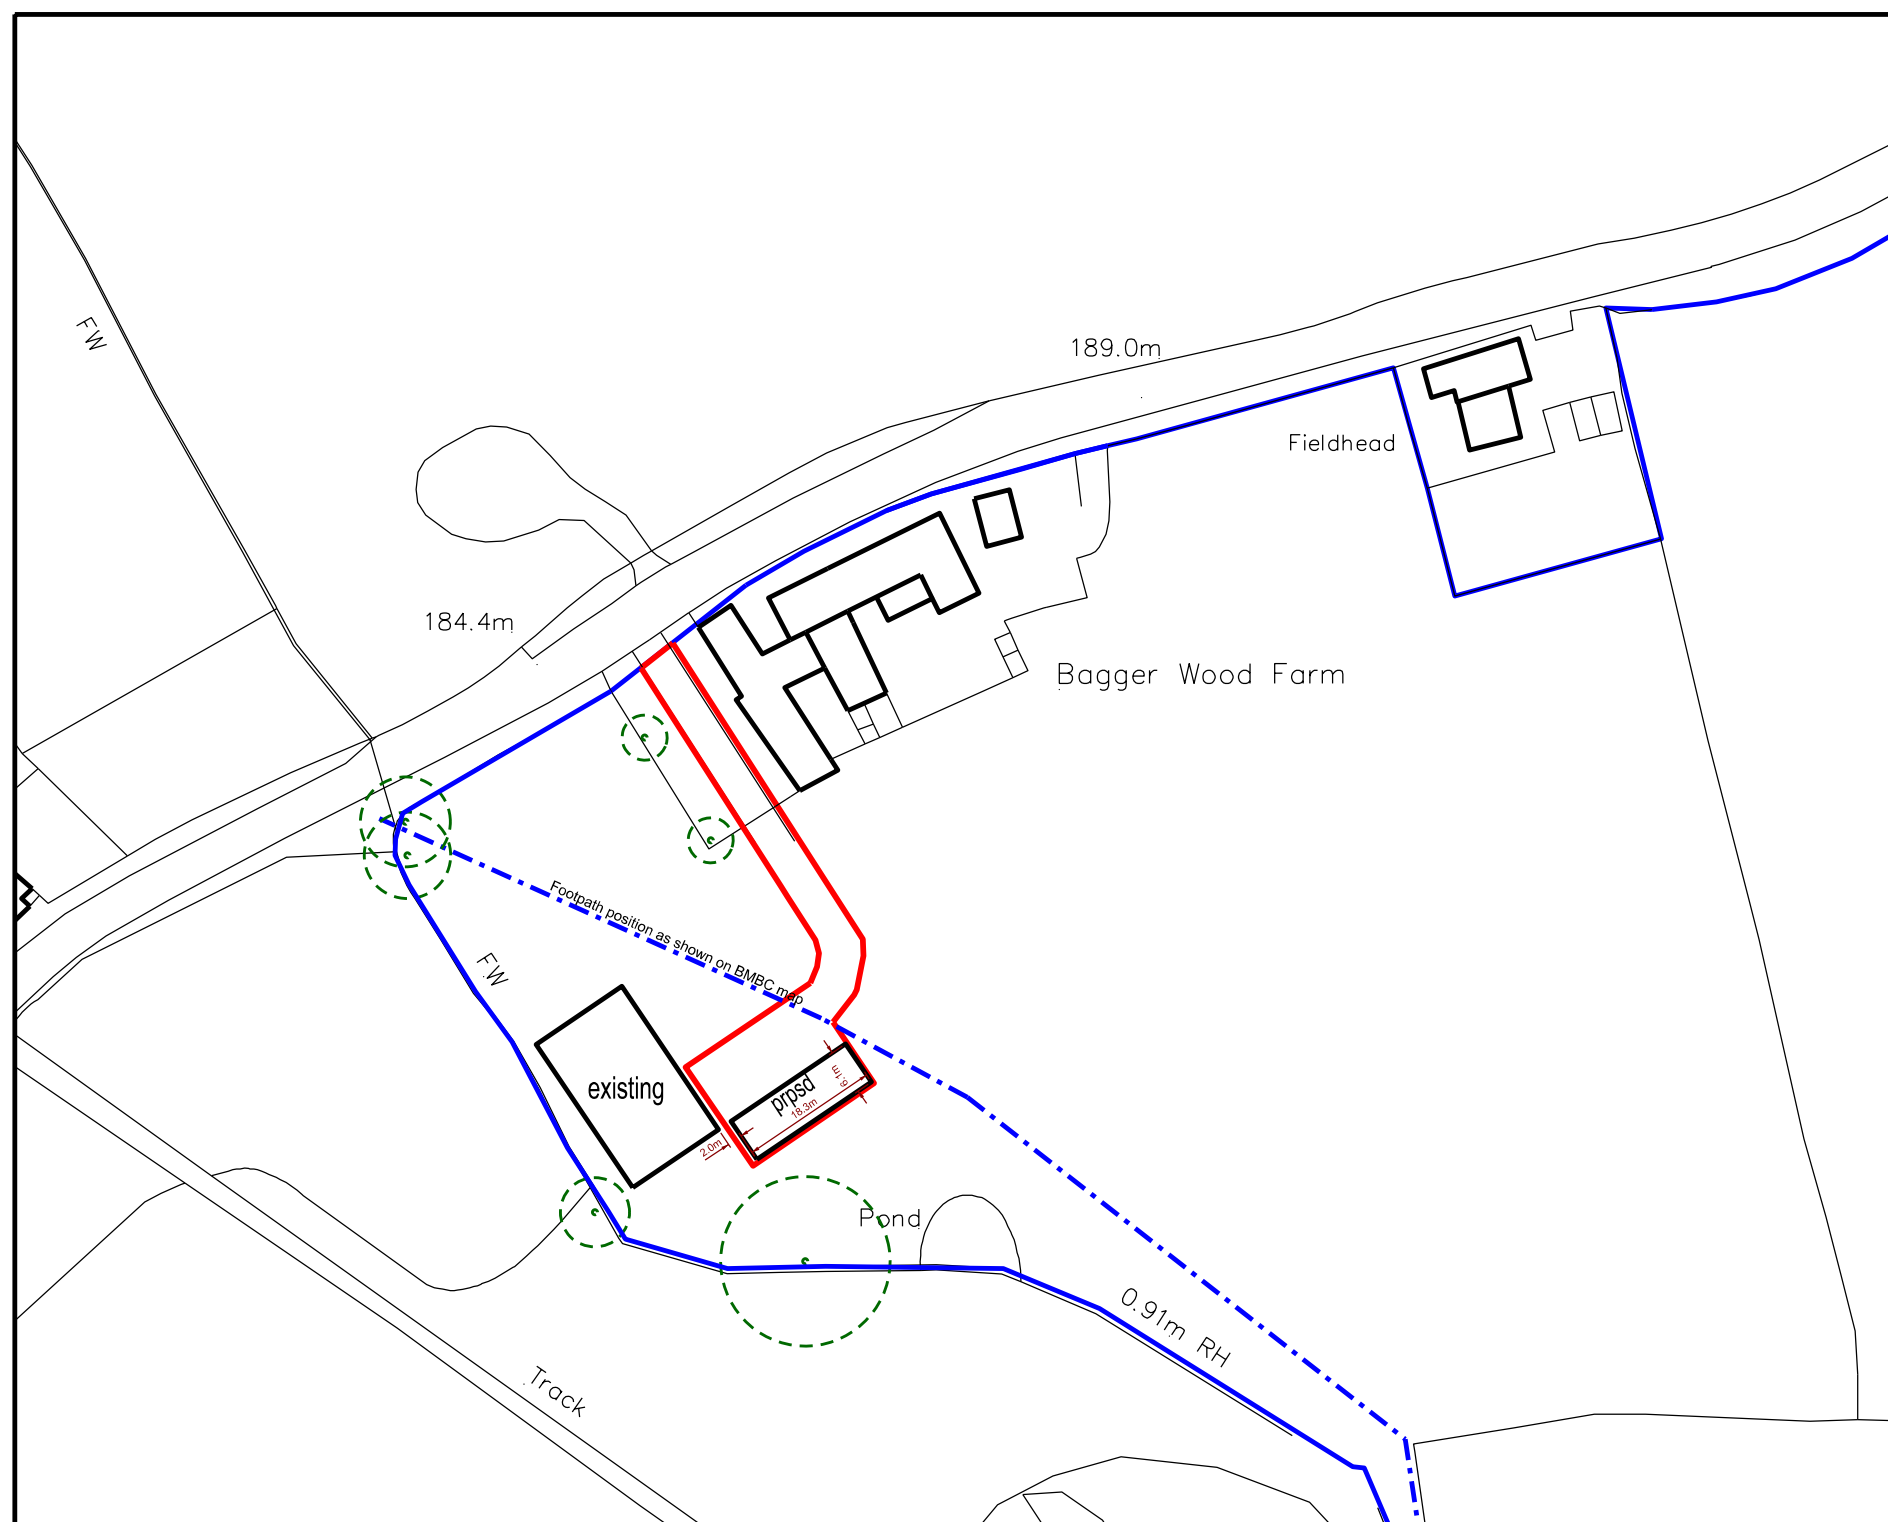


Project/ Client: Mosley / Agricultural Building 2 Bagger Wood Farm

Drawing Title: Location / Site Plan

Drawing Number: P/002

Scale at A3: 1:1000

Date: July 23

 

0 50m