

## Notes:

PLANNING DRAWINGS - THIS DRAWING SHOULD NOT BE USED FOR ANY OTHER PURPOSES THAN THAT SPECIFIED HERE

COPYRIGHT - THIS DRAWING MAY NOT BE REPRODUCED OR MODIFIED IN WHOLE OR PART BY ANY PERSON OR ORGANISATION WITHOUT THE ARCHITECTS CONSENT. ISSUING COPIES TO THIRD PARTIES MAY NOT BE DONE WITHOUT THE ARCHITECTS CONSENT

Revision: --

Revision List:


0 5m

**PROPOSED MATERIALS**  
Walls - Brick to match existing  
Roof - Concrete interlocking tile to match  
Windows/ doors - White or grey PVCu or aluminium  
Fascias / Soffits - Black PVCu  
Gutters & Pipes - Black PVCu to match


Project/ Client: 27 Cubley Rise / Clapham  
Drawing Title: Ground Floor Plan & Elevations - Proposed  
Drawing Number: 2086/TP/004  
Scale at A3: 1:100



Date: Oct 19

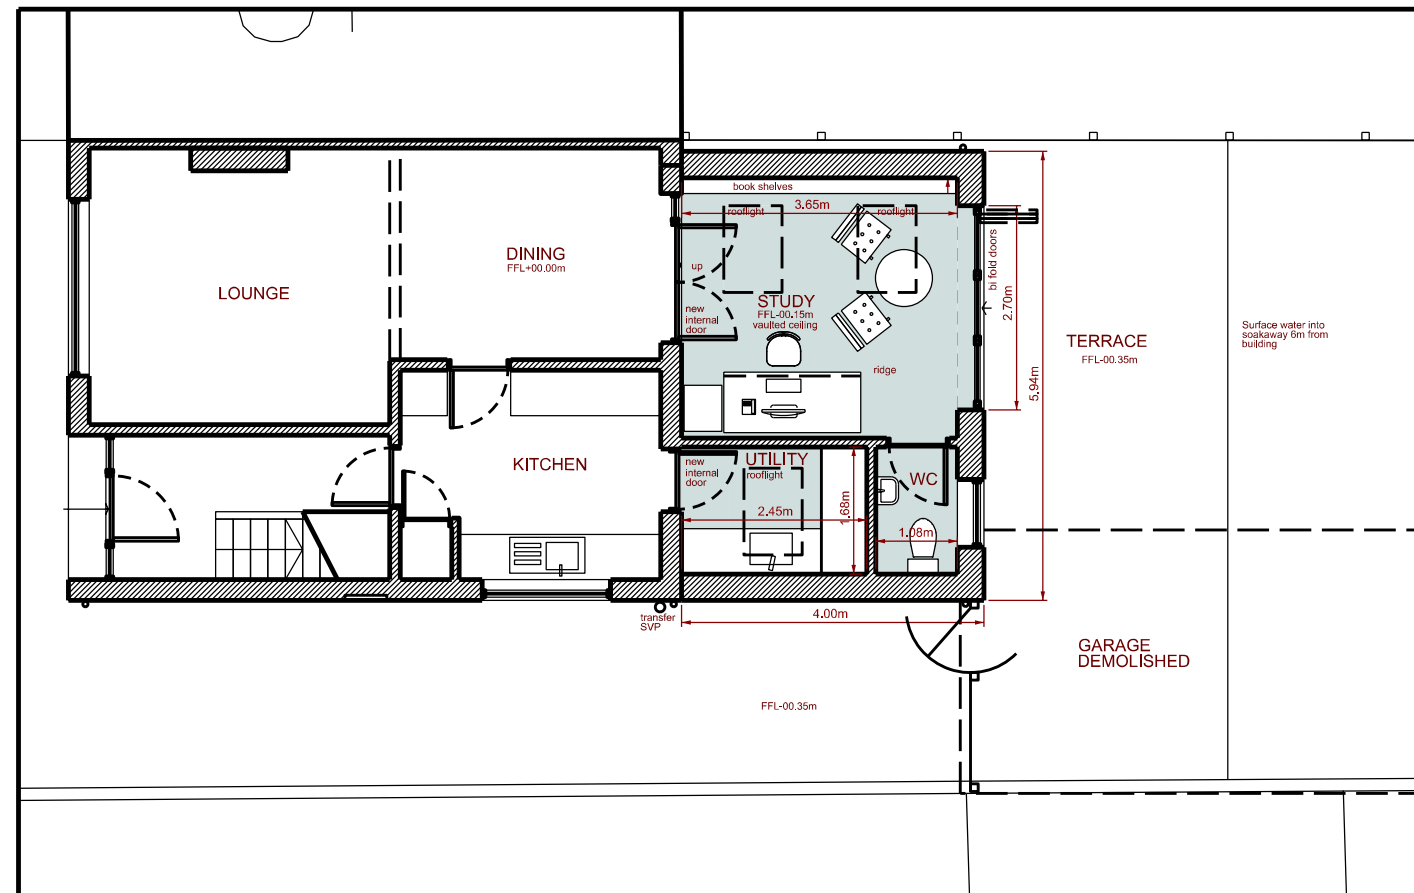


Ground Floor Plan - Proposed

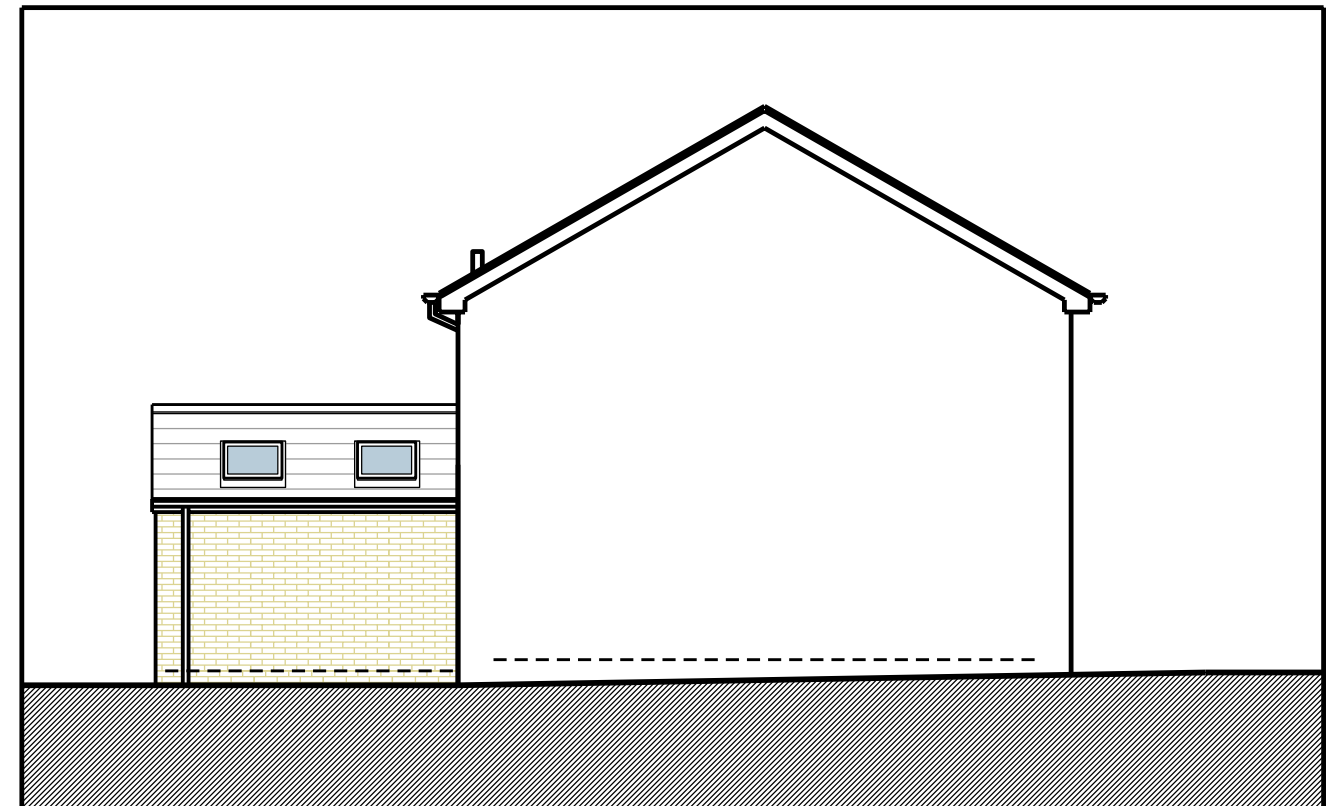

North Elevation - Proposed



East Elevation - Proposed

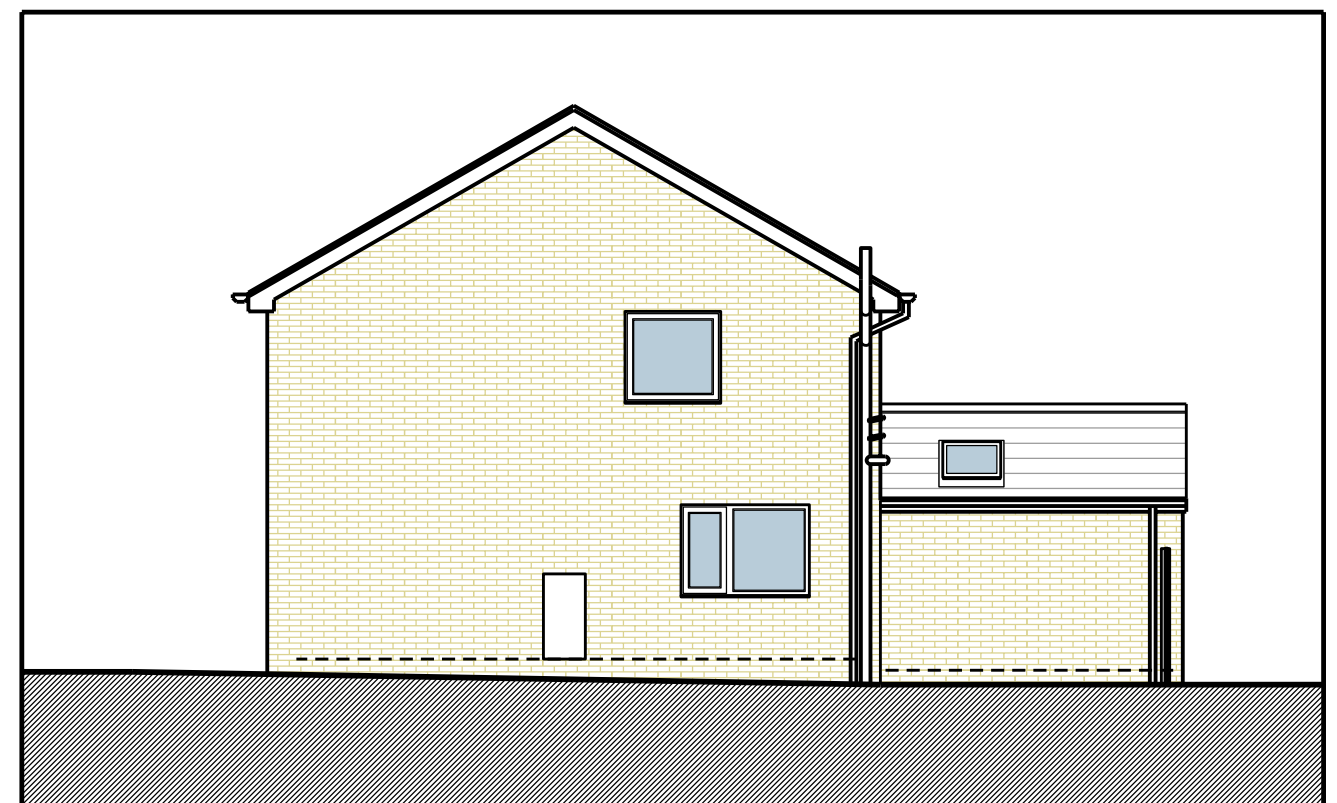

South Elevation - Proposed