




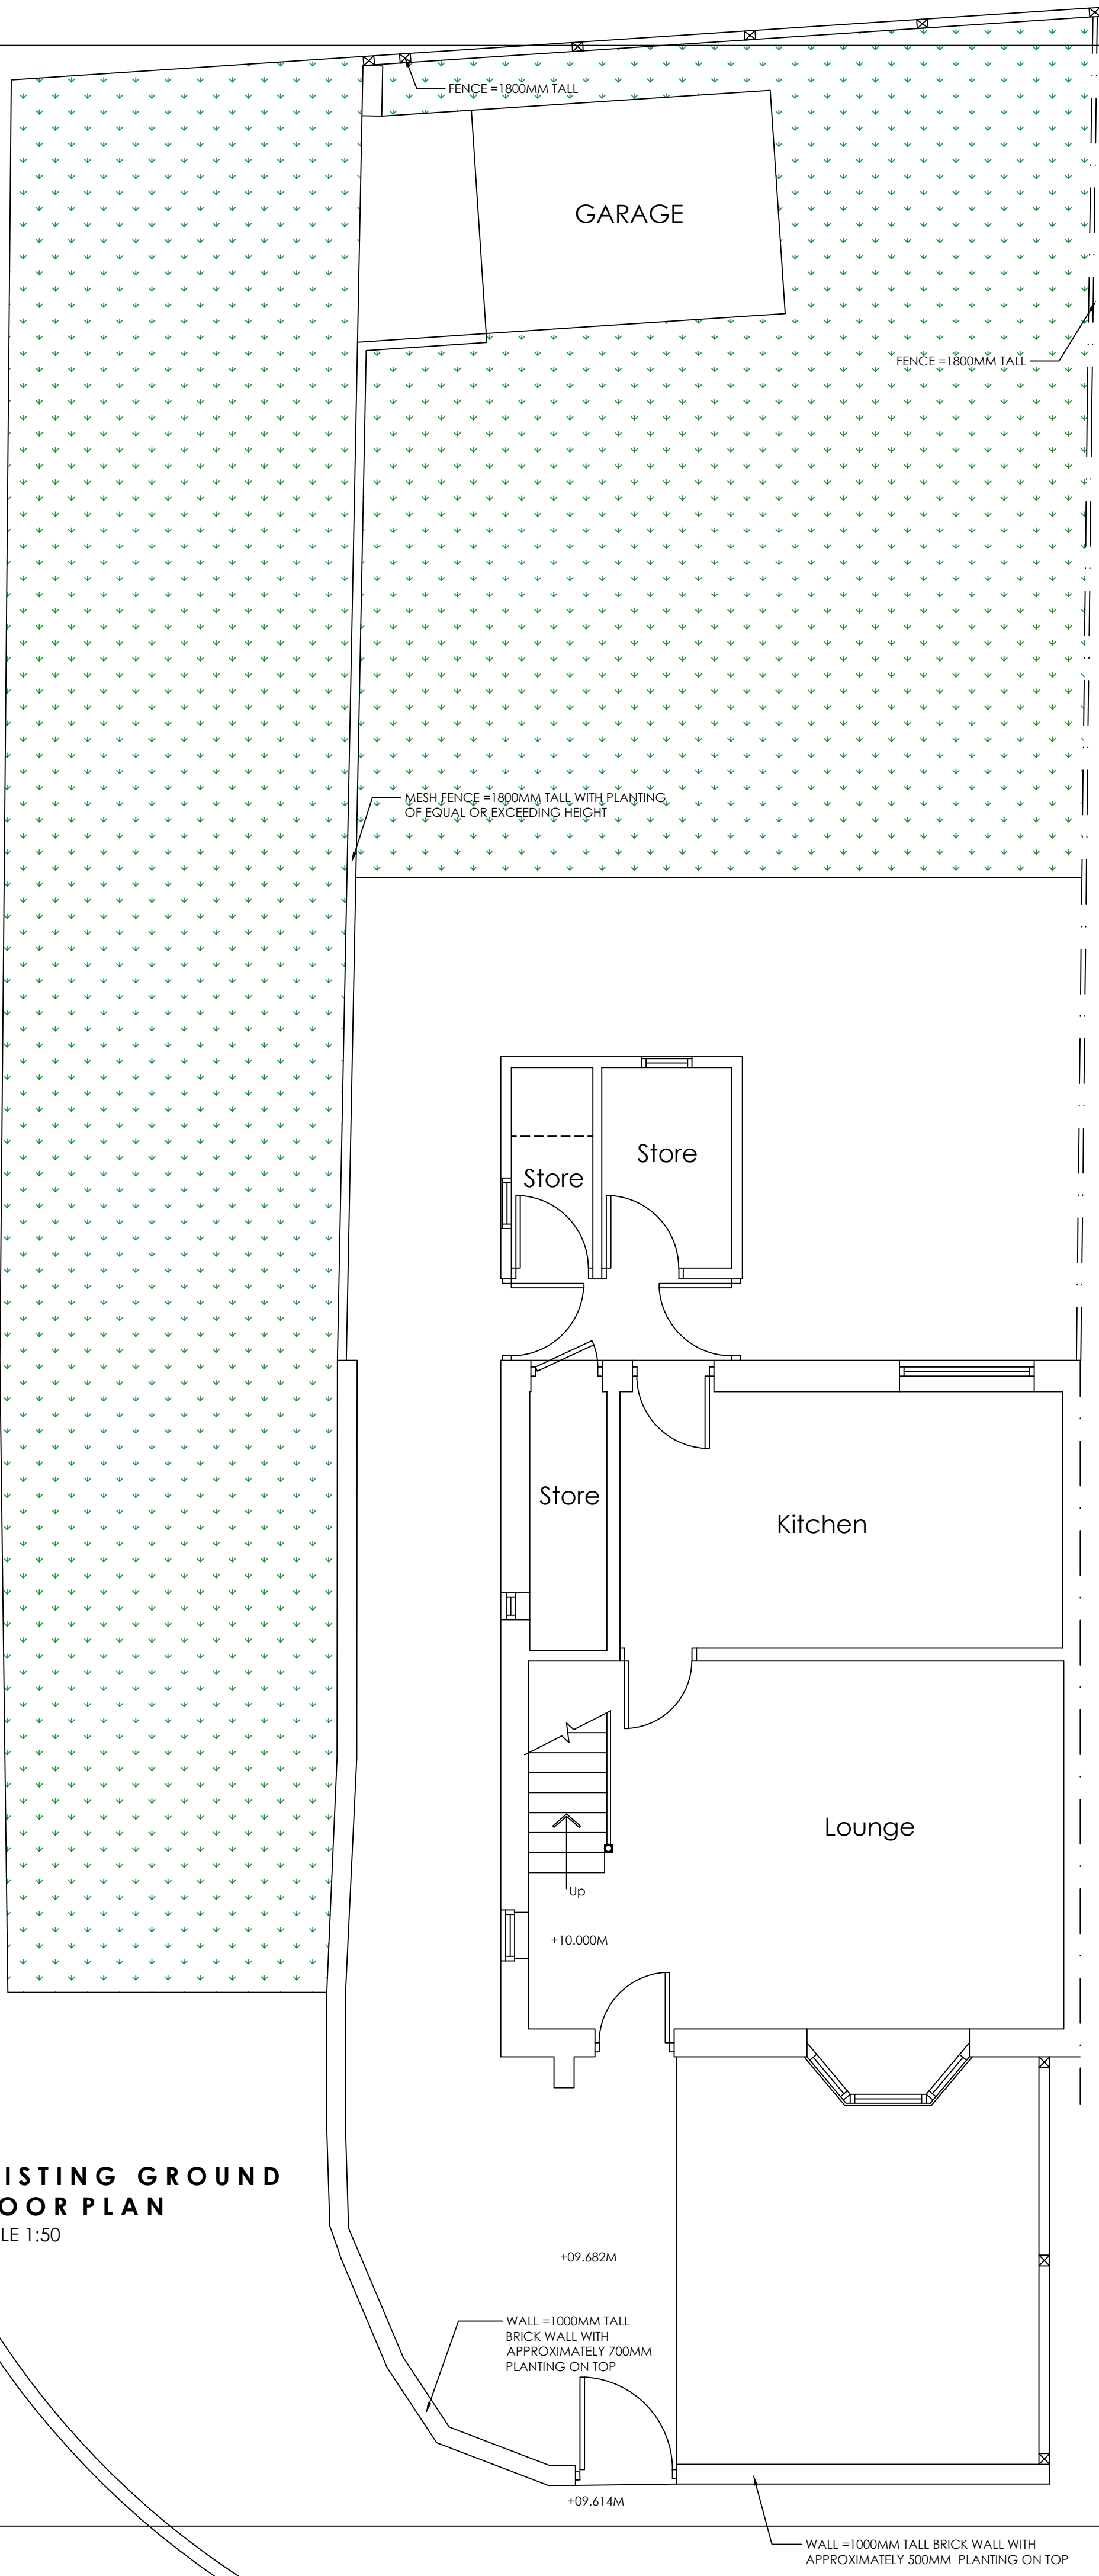


EXISTING GROUND FLOOR PLAN
SCALE 1:50

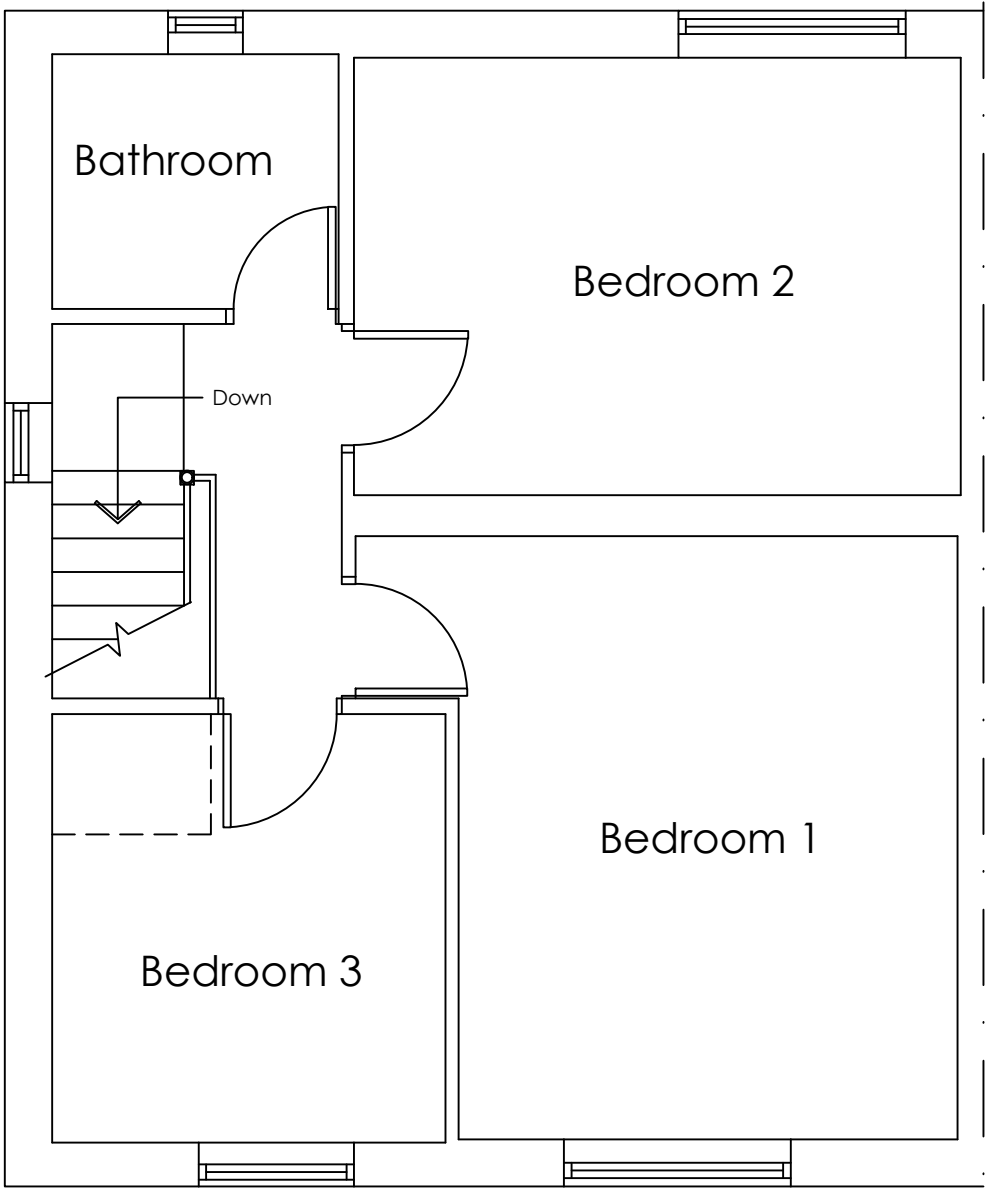

EXISTING FIRST FLOOR PLAN
SCALE 1:50

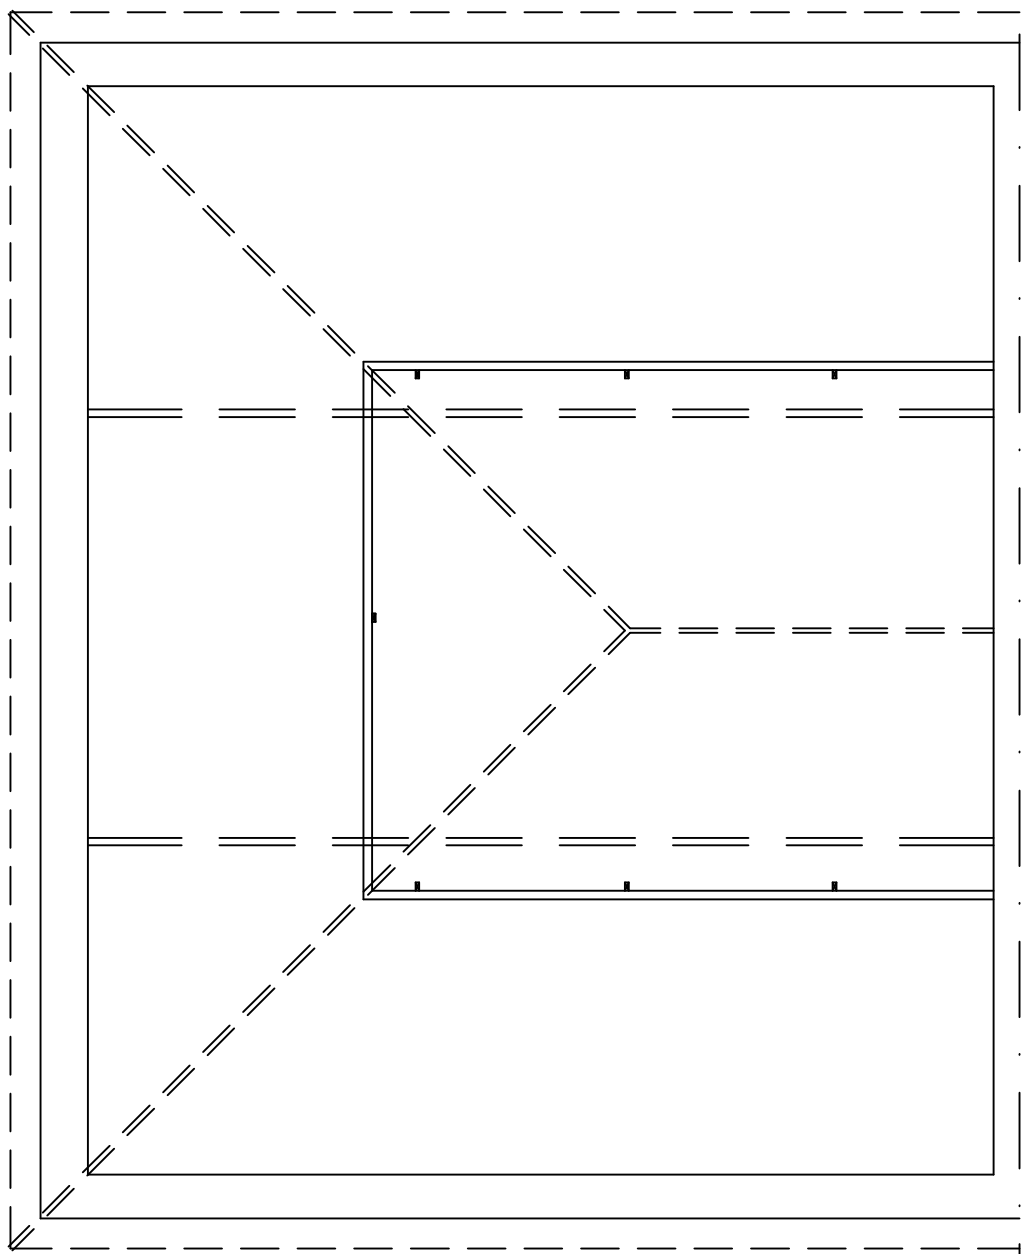


EXISTING SECOND FLOOR PLAN
SCALE 1:50

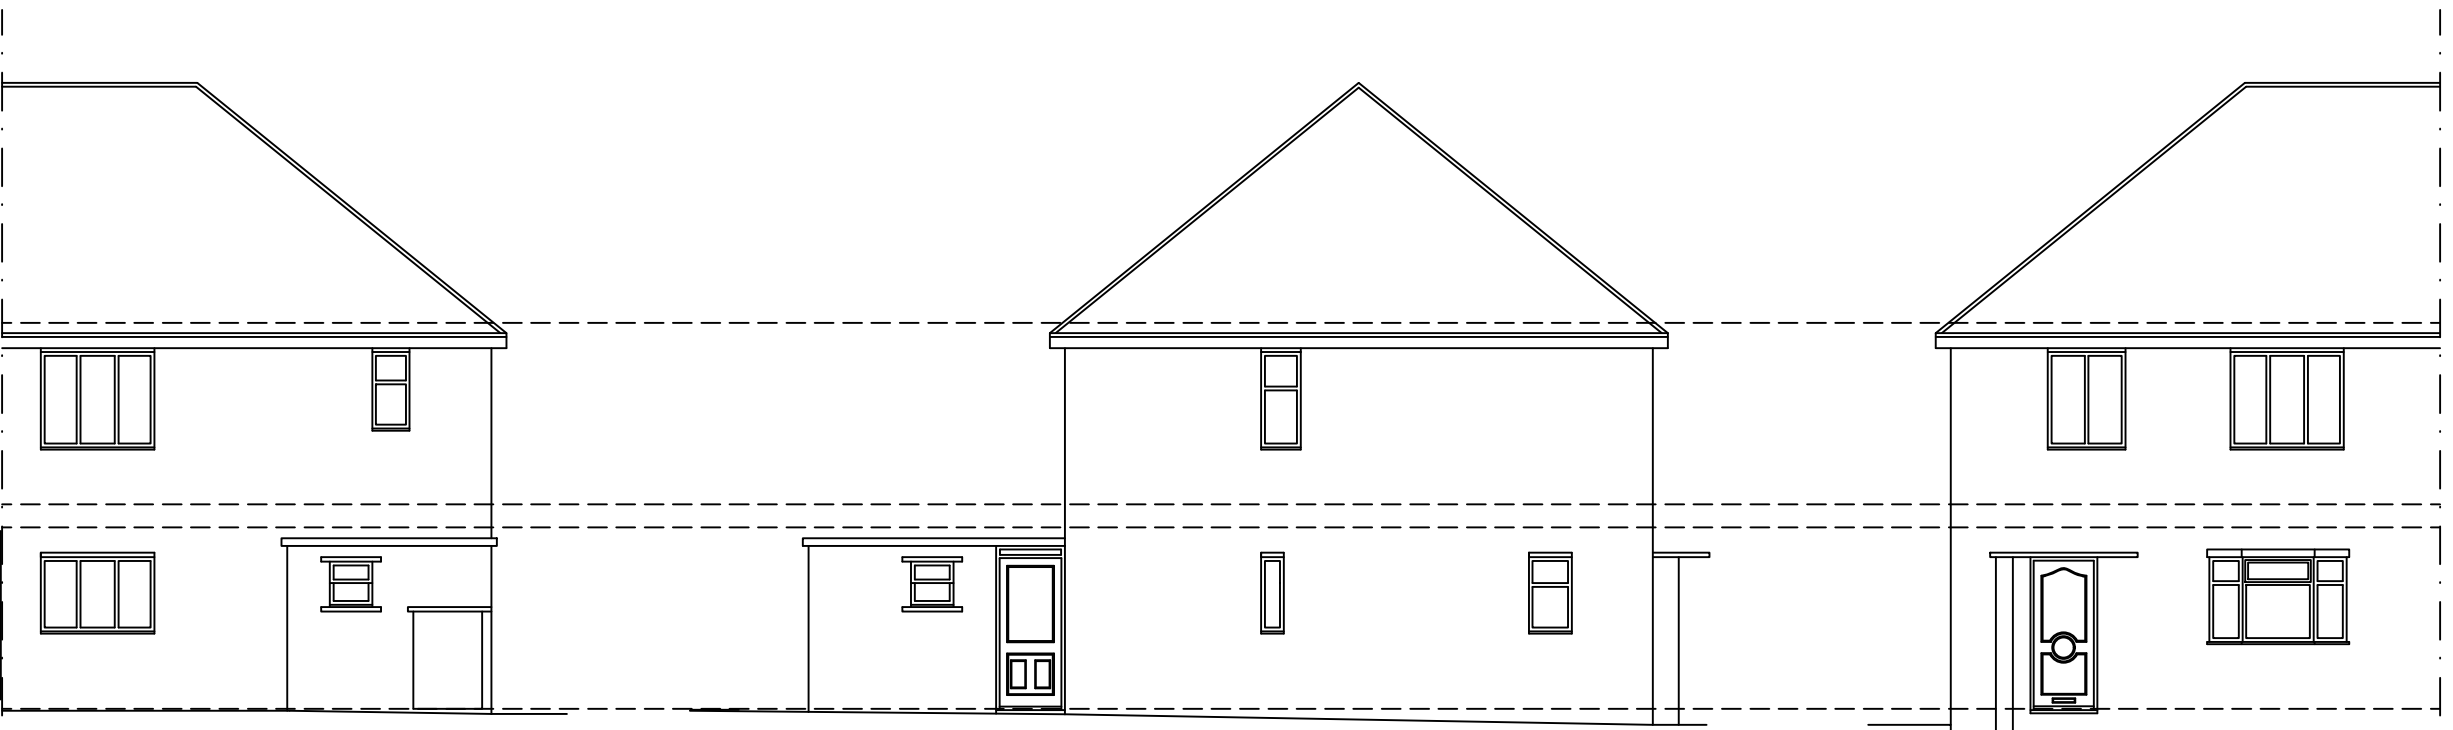

EXISTING REAR ELEVATION
SCALE 1:100

EXISTING SIDE ELEVATION
SCALE 1:100

EXISTING FRONT ELEVATION
SCALE 1:100

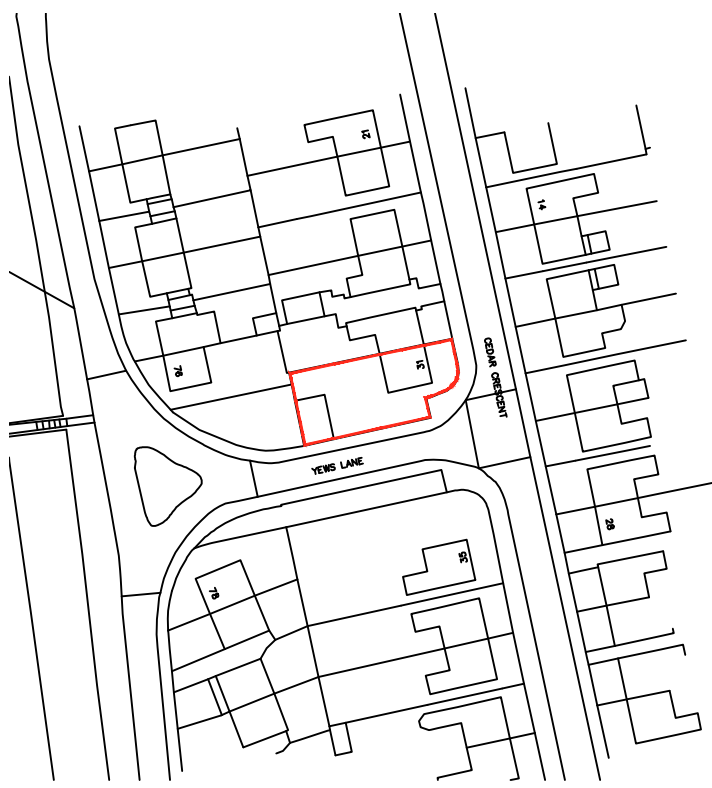

LOCATION PLAN
SCALE 1:1250



BLOCK PLAN
SCALE 1:500



OFFICE ONE,
34 VICTORIA ROAD,
BARNSELY, S70 2BU
Phone: 01226 208482
Email: info@whiteagus.co.uk
Web: www.whiteagus.co.uk

Project:
PROPOSED WORKS AT
31 CEDAR CRESCENT, KENDRAY
BARNSELY, S70 3LP

Client:
MR NATHAN DUDLEY

Drawing Title:
EXISTING PLANS AND ELEVATIONS

Date:
OCTOBER 2023
Ref. 23-130
Scale:
1:50 & 1:100 @ A1
Dwg. No. 02
Rev.

Date	Suffix	Description	Date	Suffix	Description