




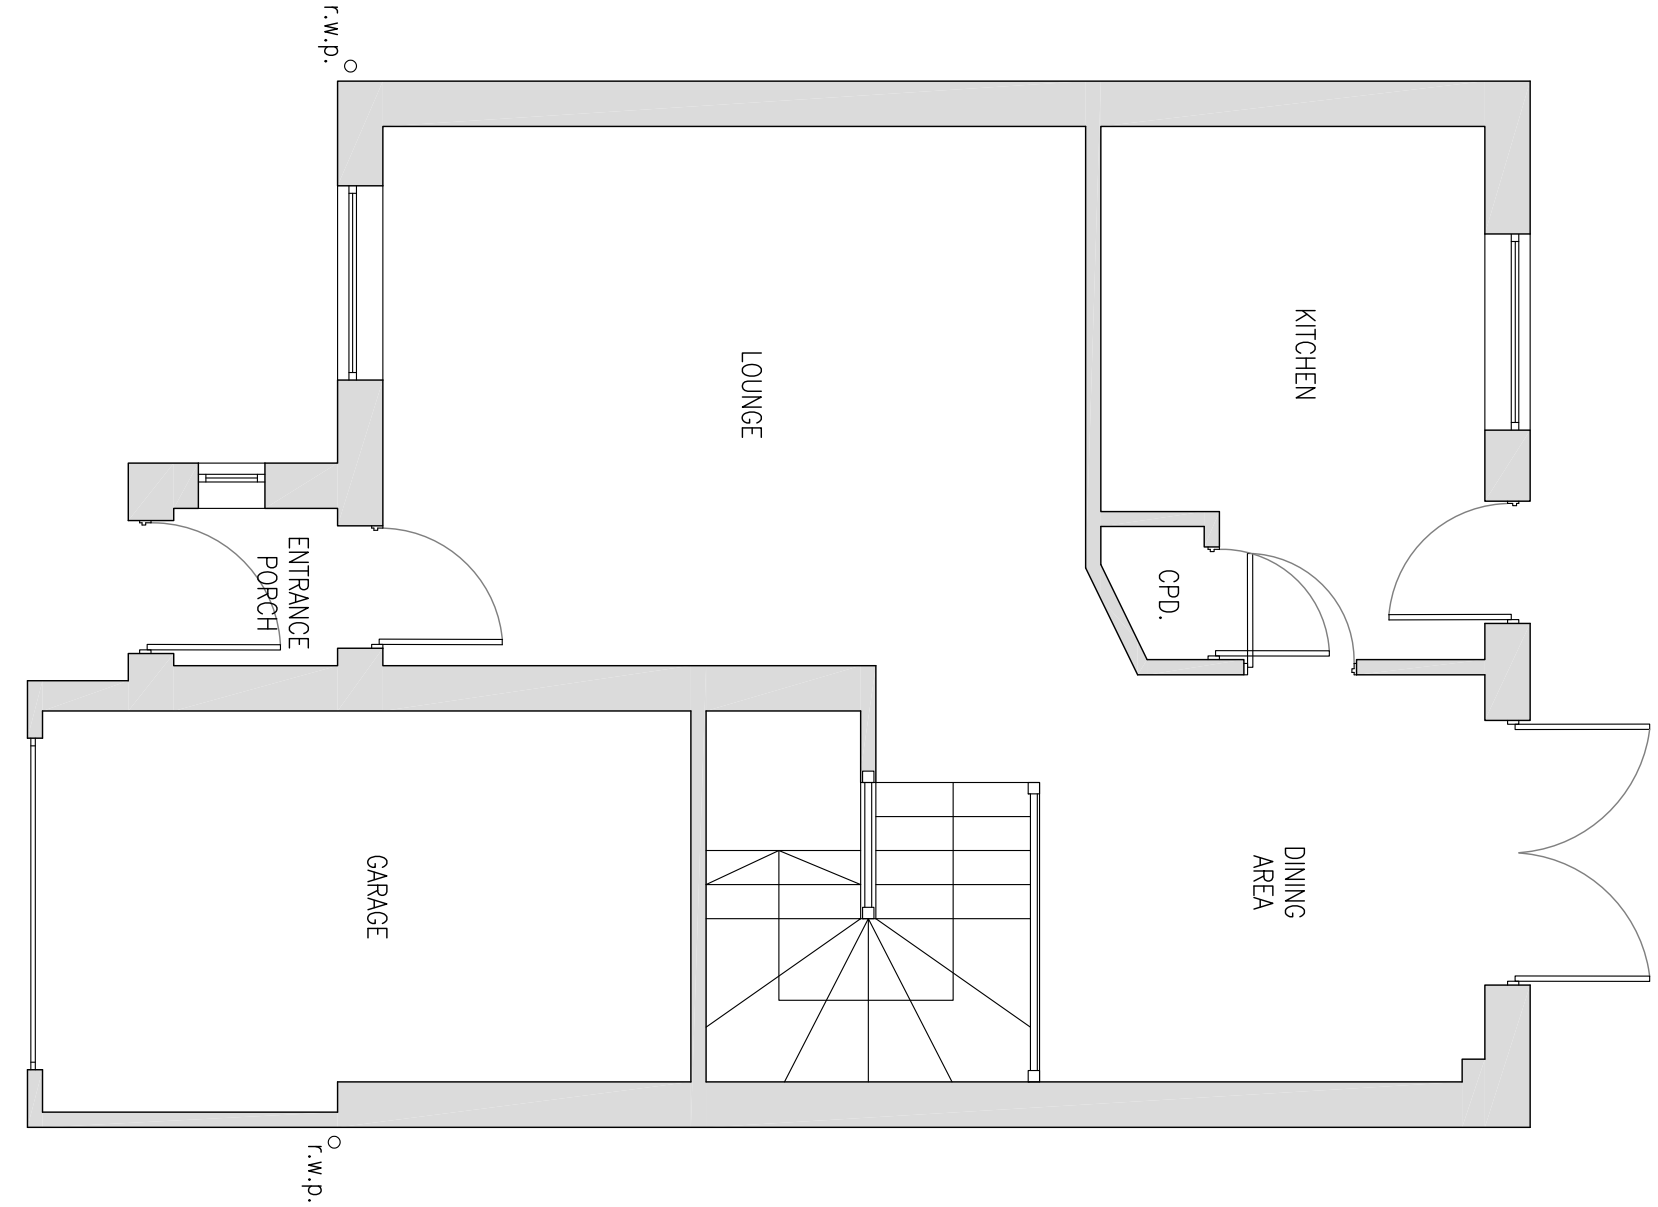

EXISTING GROUND FLOOR PLAN
SCALE 1:50

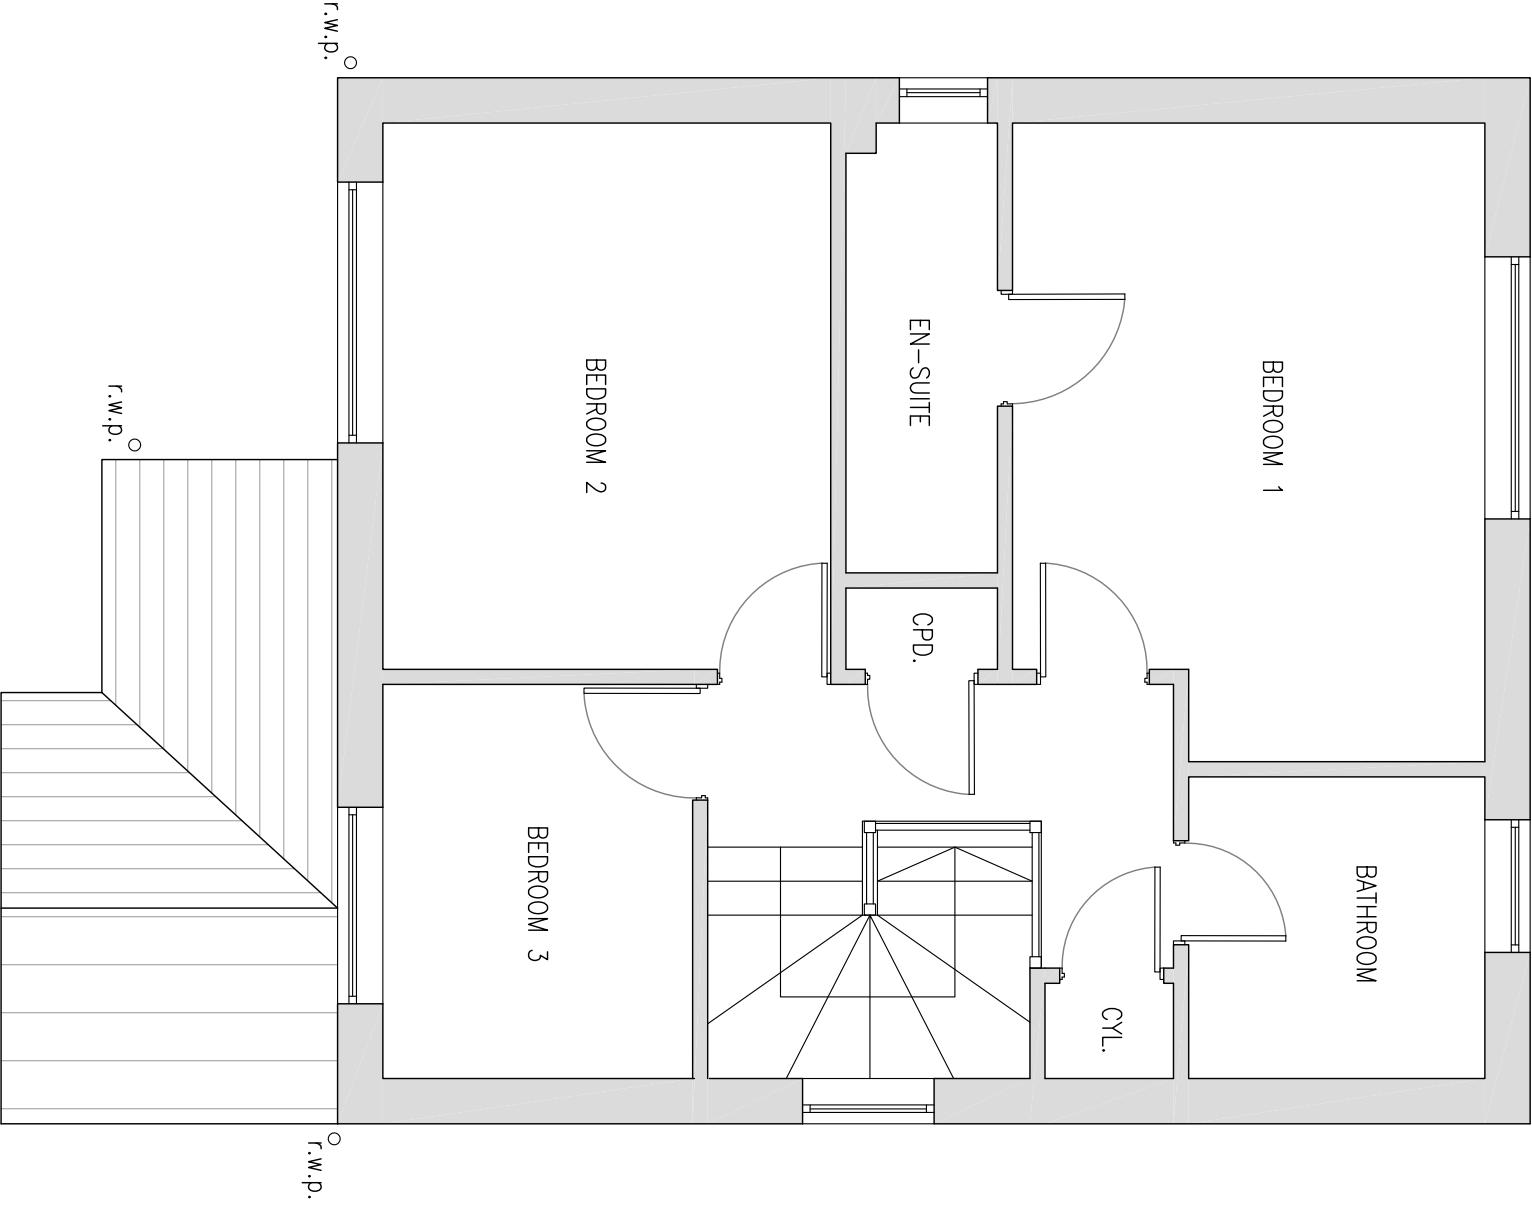


EXISTING FIRST FLOOR PLAN
SCALE 1:50

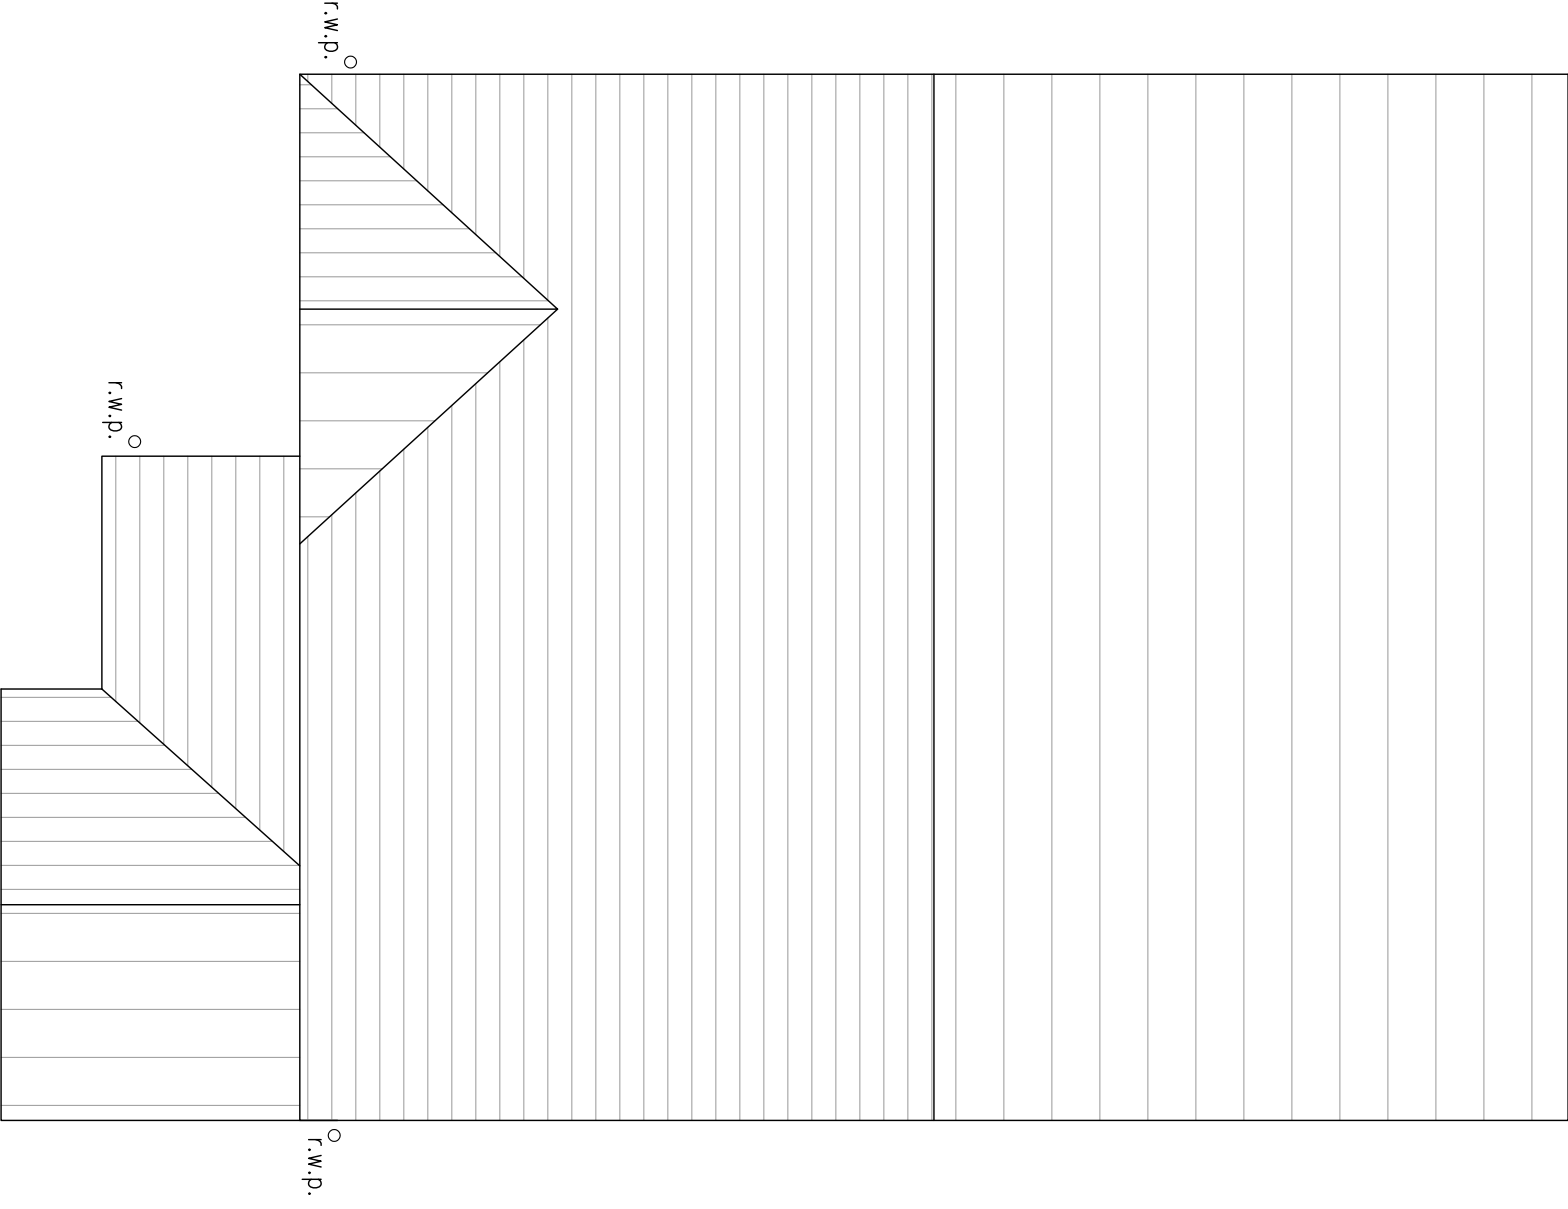


EXISTING ROOF PLAN
SCALE 1:50




EXISTING SITE PLAN
SCALE 1:500

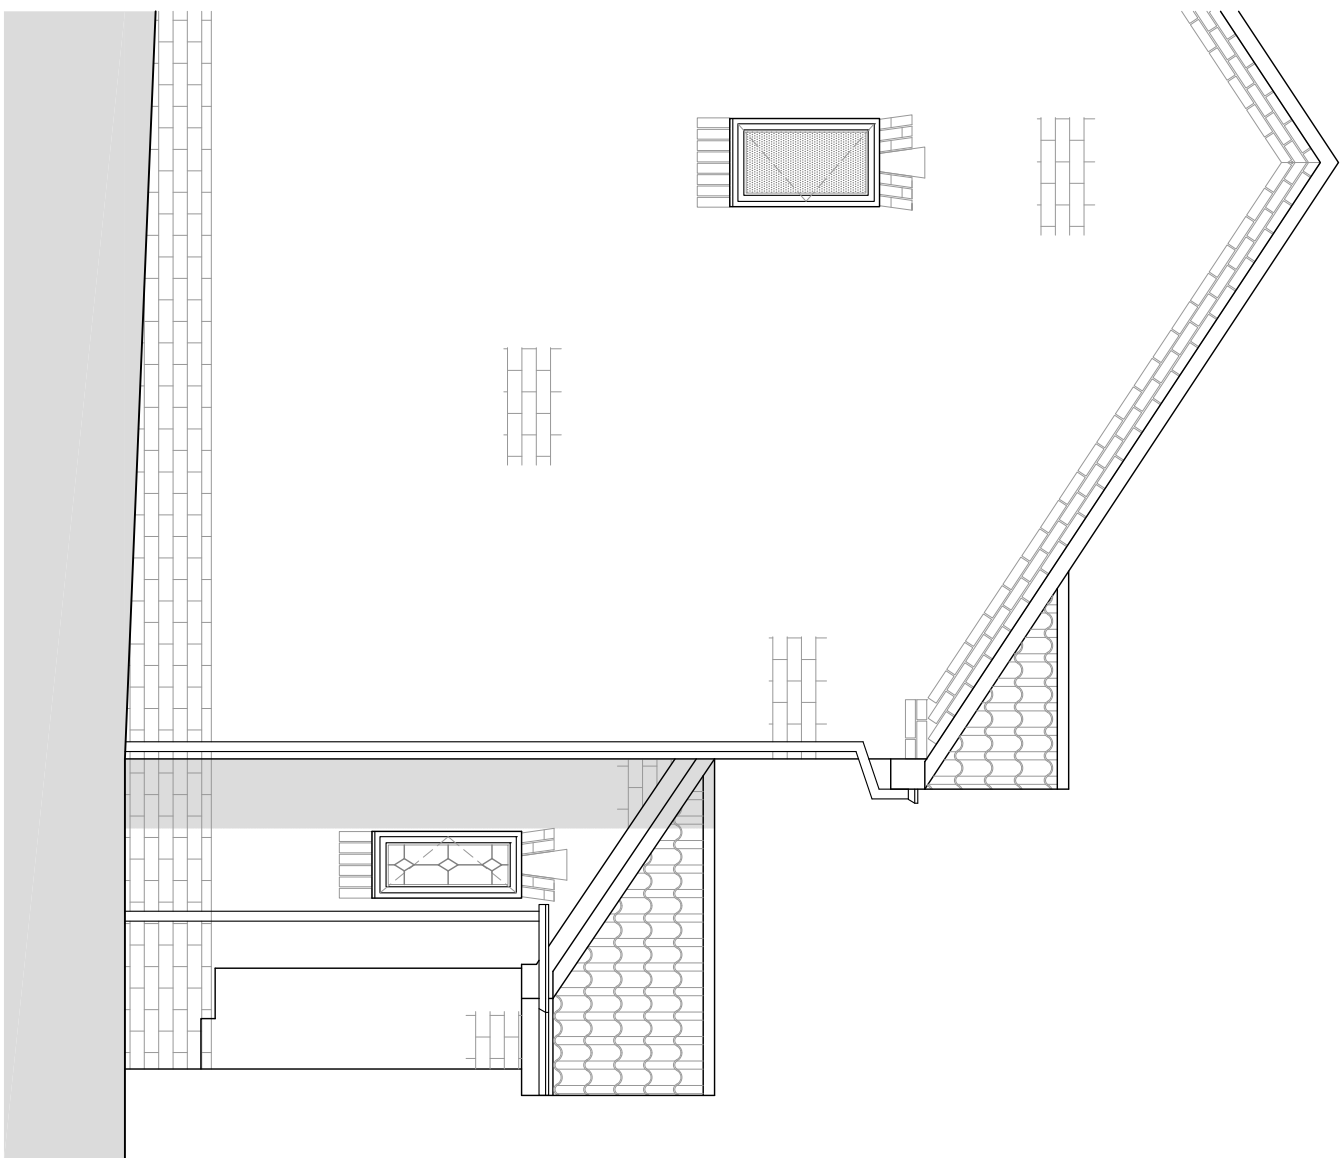


EXISTING WEST FACING ELEVATION
SCALE 1:50

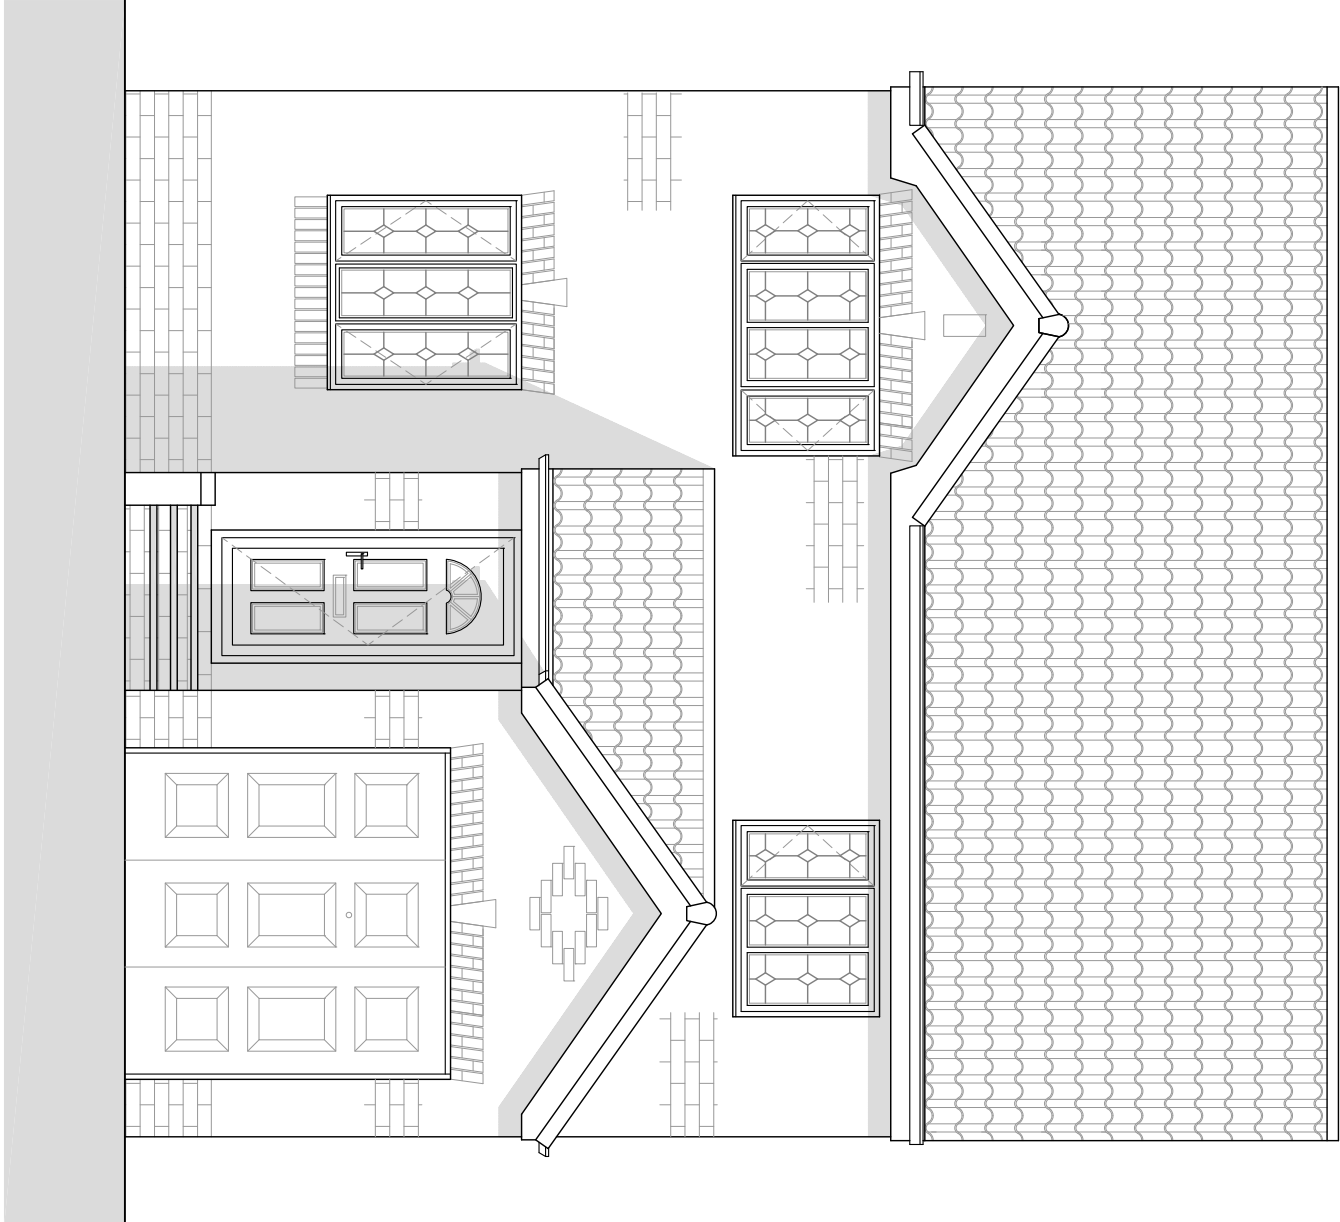

EXISTING SOUTH FACING ELEVATION
SCALE 1:50

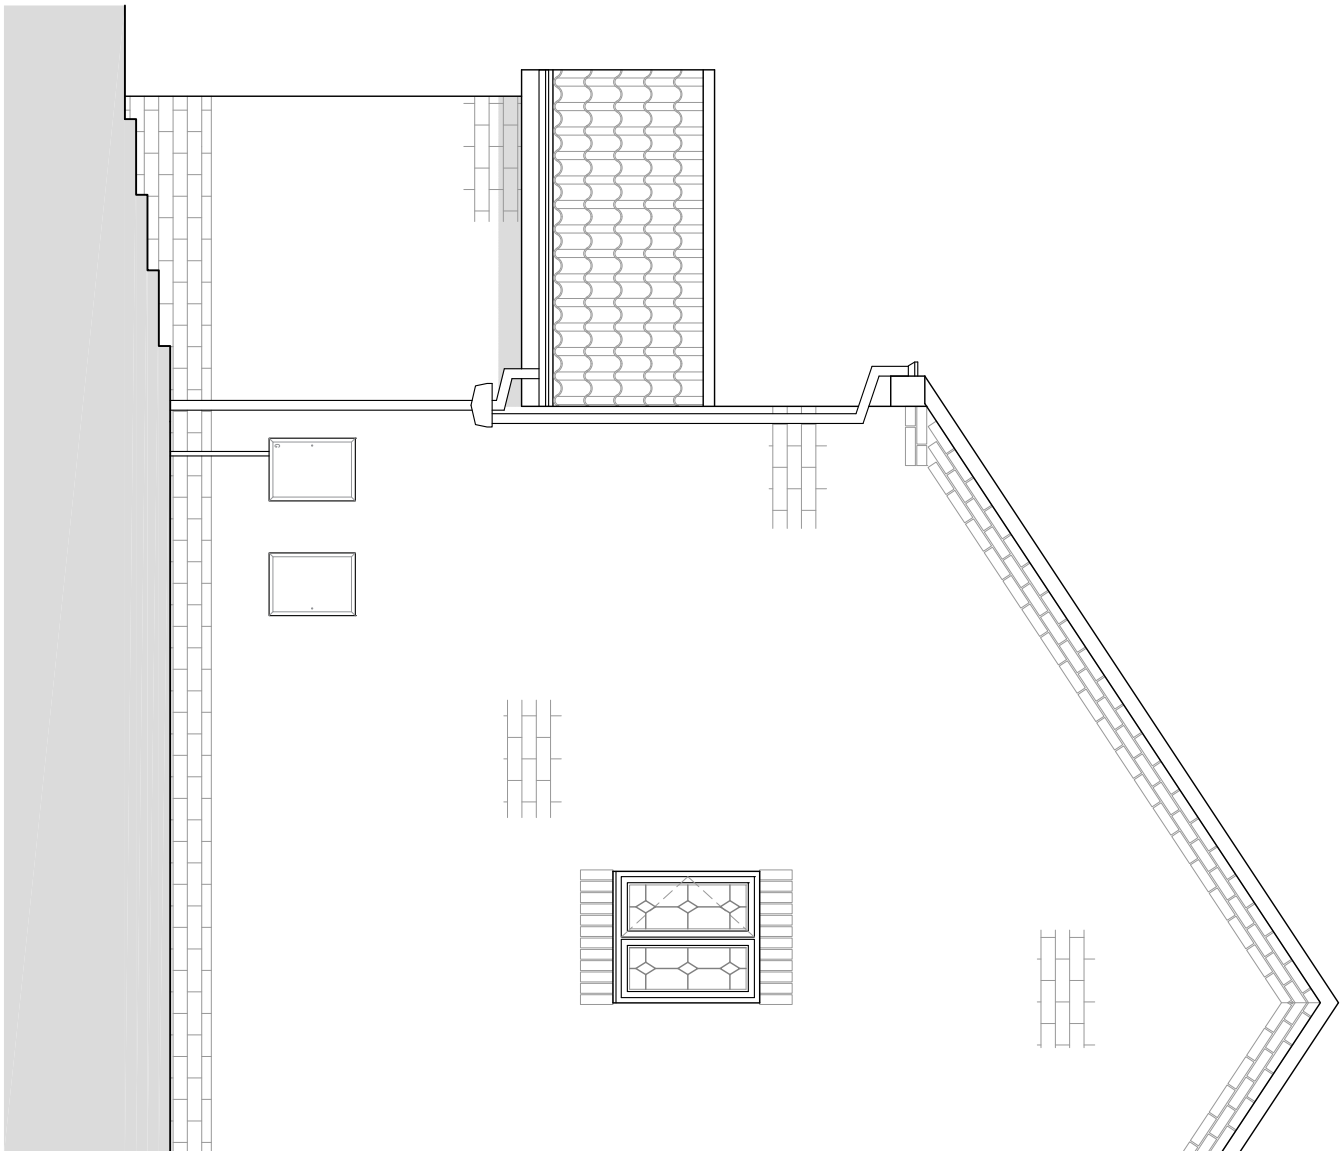

EXISTING EAST FACING ELEVATION
SCALE 1:50

 

- NOTES**
1. No dimensions to be scaled. IF IN DOUBT ASK.
 2. All dimensions must be checked and verified on site by the Contractor prior to the commencement of works and Hinchliffe Architecture & Design Ltd. to be notified of any discrepancies.
 3. The copyright of these drawings remains the property of Hinchliffe Architecture & Design Ltd. They must not be reproduced in any way without prior written consent from the originator (Hinchliffe Architecture & Design Ltd.)

- EXISTING MATERIALS**
- MASONRY – COURSED BRICK WORK
 - ROOF TILES – PROFILED CONCRETE INTERLOCKING TILES
 - DOORS – WHITE PVCU DOUBLE GLAZED
 - WINDOWS – WHITE PVCU
 - RAINWATER GOODS – WHITE PVCU
 - SOFFIT'S & FASCIA'S – WHITE PAINTED TIMBER

Rev.		Description	
Status		PLANNING	
Date			
Client			
MR & MRS G. COLLINS			
Project			
30 ROUND HILL DARTON BARNSELEY S75 5QJ			
Drawing Title			
EXISTING FLOOR PLANS, ELEVATIONS & SITE PLAN			
Scale (at A1)		Date	
AS SHOWN		04.02.2020	
Dwg. no.		Rev.	
30RH-20-PL01			

	hinchiffe ARCHITECTURE & DESIGN	INCORPORATING A&D 24 CARRIAGE ROAD HARRINGTON NORWICH NR6 3SQ NR6 3SQ	07739 807542 01646 420 744 hinchiffe.co.uk www.hinchiffe-architects.co.uk
---	--	--	--



hinchliffe
ARCHITECTURE & DESIGN LTD
10, DARTON ROAD
DARTON
BARNSELEY
S75 5QJ

INCORPORATING: A&D
246 CROFT VIEW ROAD
BARNSELEY
S75 5QJ
01755 527 712
01454 529 744
www.hinchliffe-architectural.co.uk