




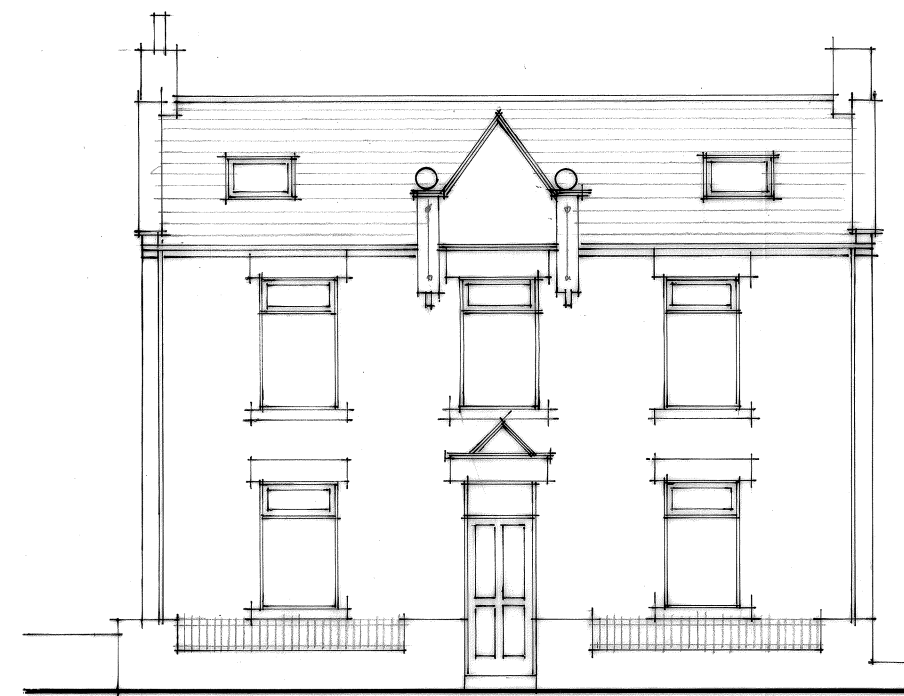


EXISTING FRONT ELEVATION

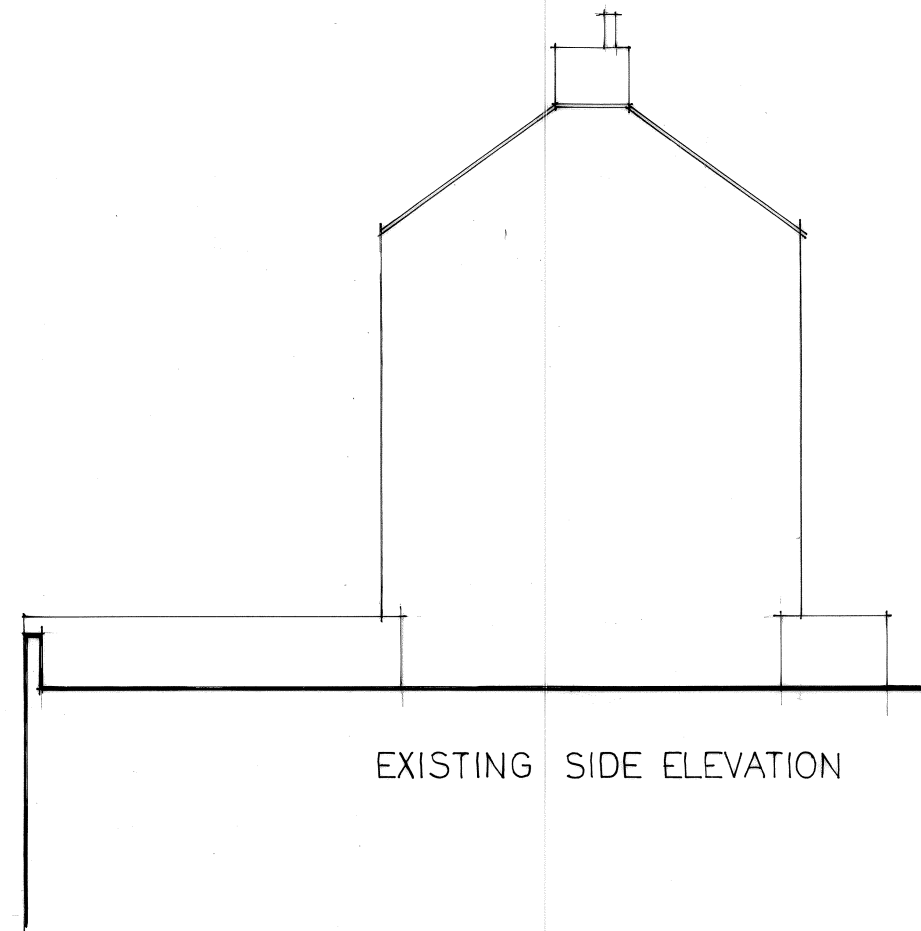


EXISTING SIDE ELEVATION

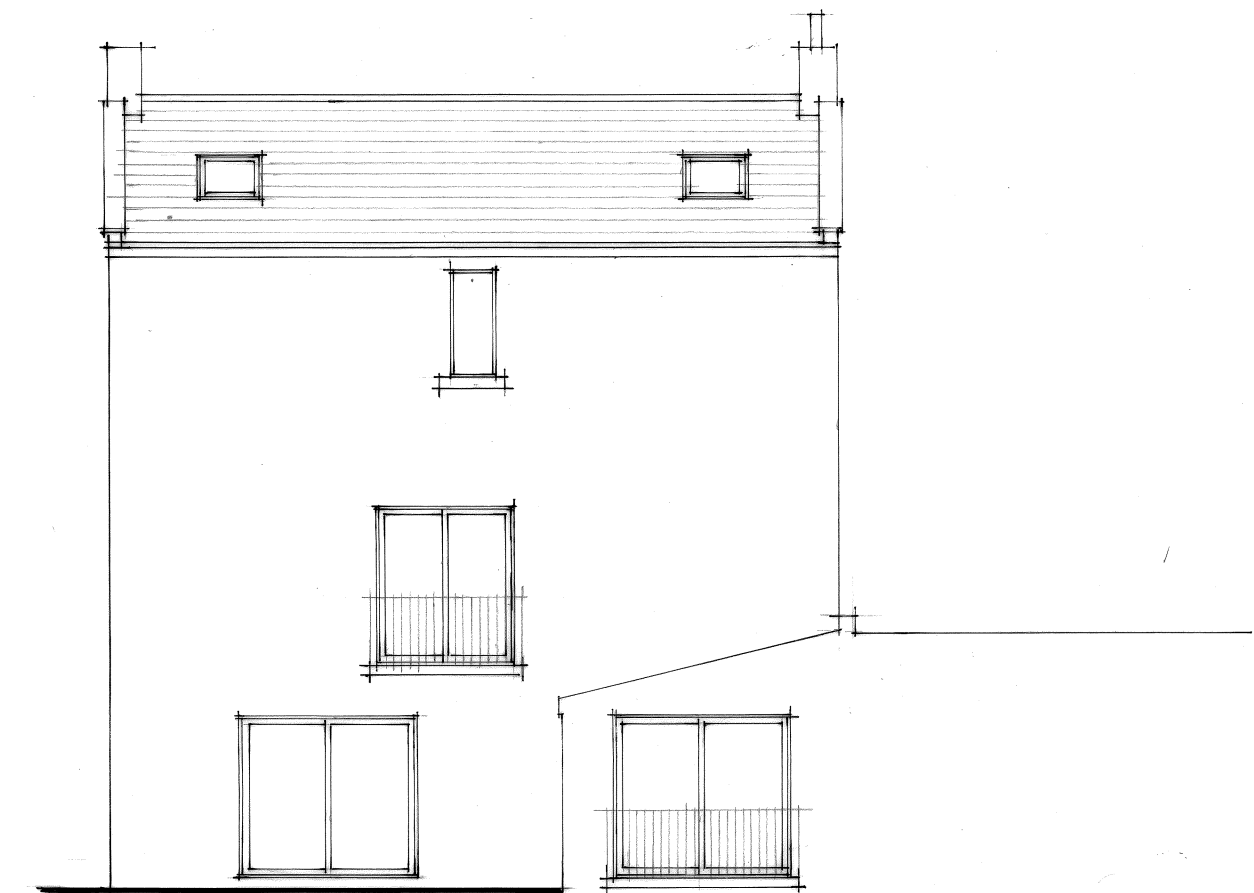


EXISTING REAR ELEVATION

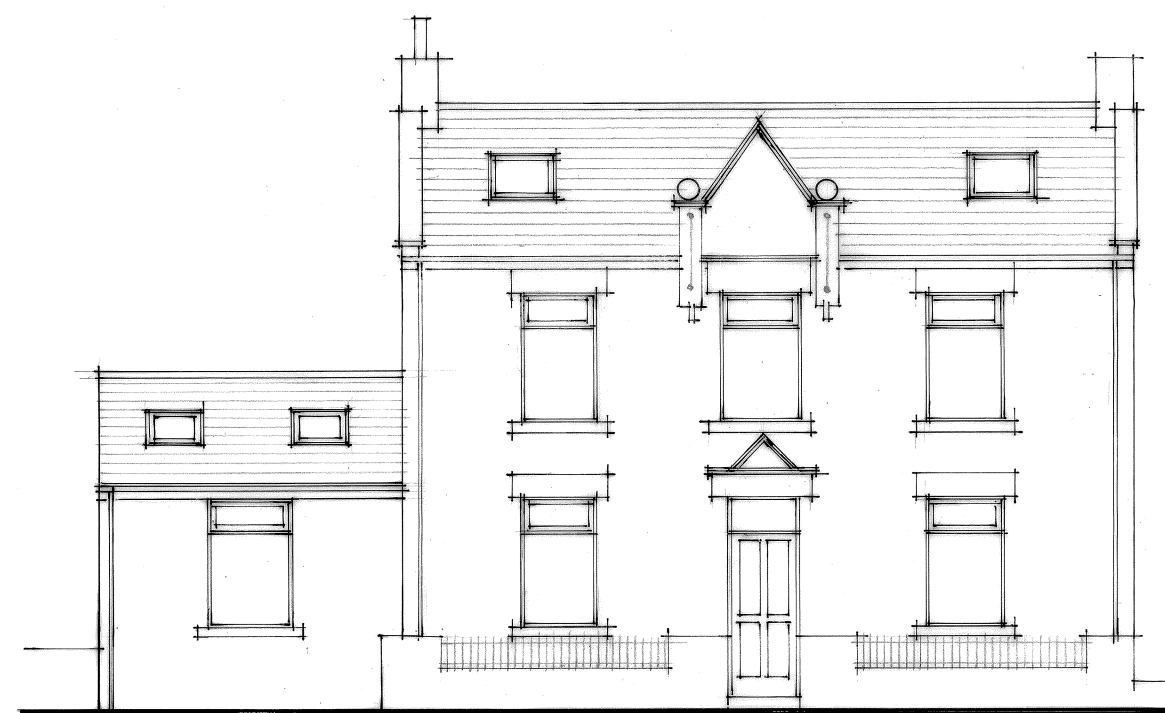


PROPOSED FRONT ELEVATION

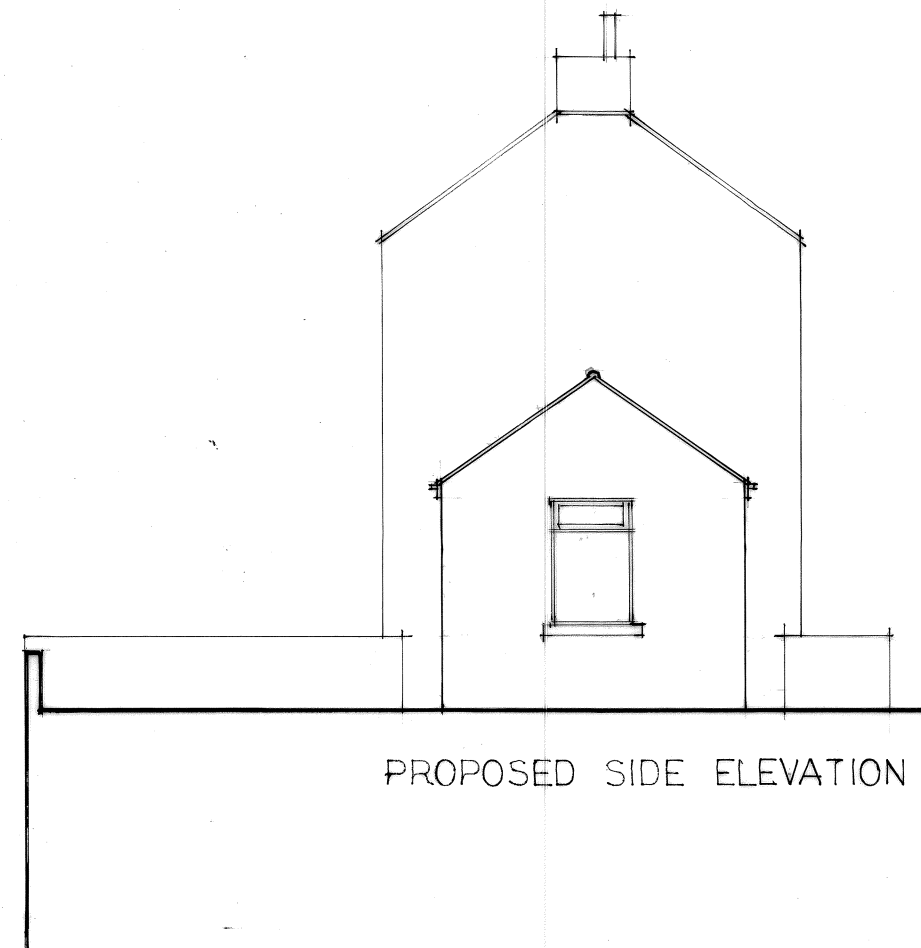

PROPOSED SIDE ELEVATION

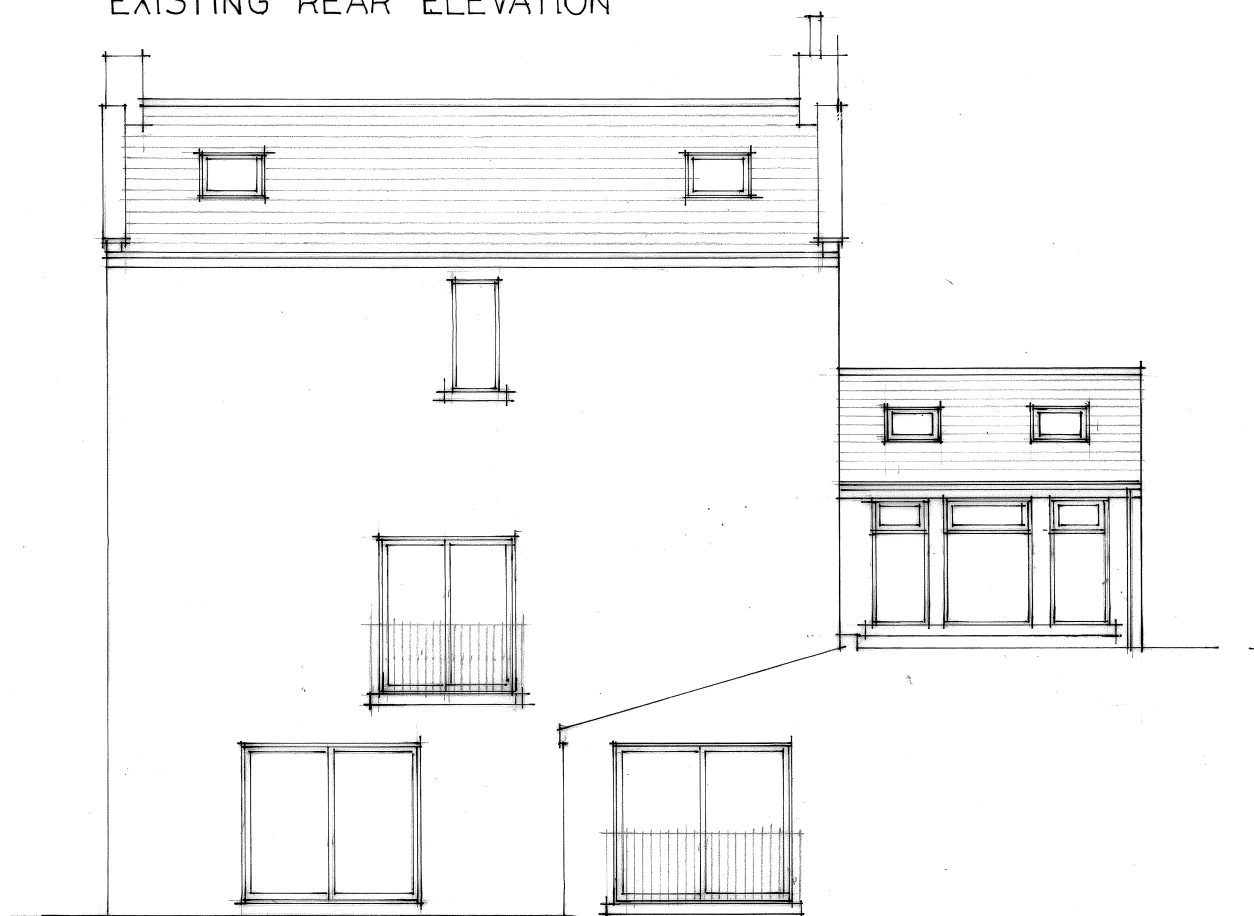

PROPOSED REAR ELEVATION

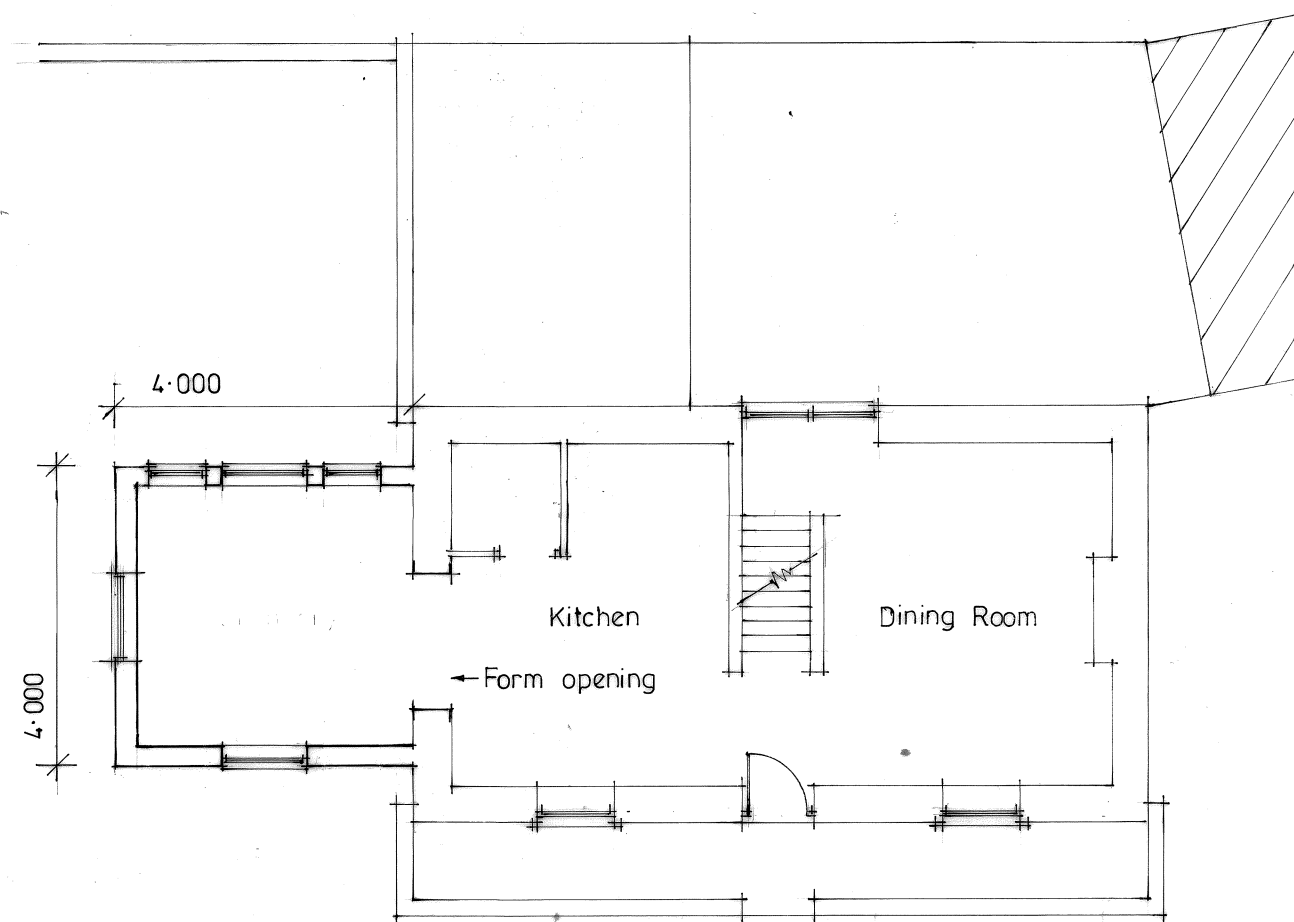

GROUND FLOOR PLAN

SINGLE STOREY SIDE EXTENSION AT DON HOUSE
11 MANCHESTER ROAD, THURLSTONE, SHEFFIELD.

SCALE 1:100

DRAWN BY W.S.

DATE SEPTEMBER 2015

AMENDED

W.Scott

16 Tiercel Mews, Dinnington,
Sheffield S25 2ND. 01909 566676