

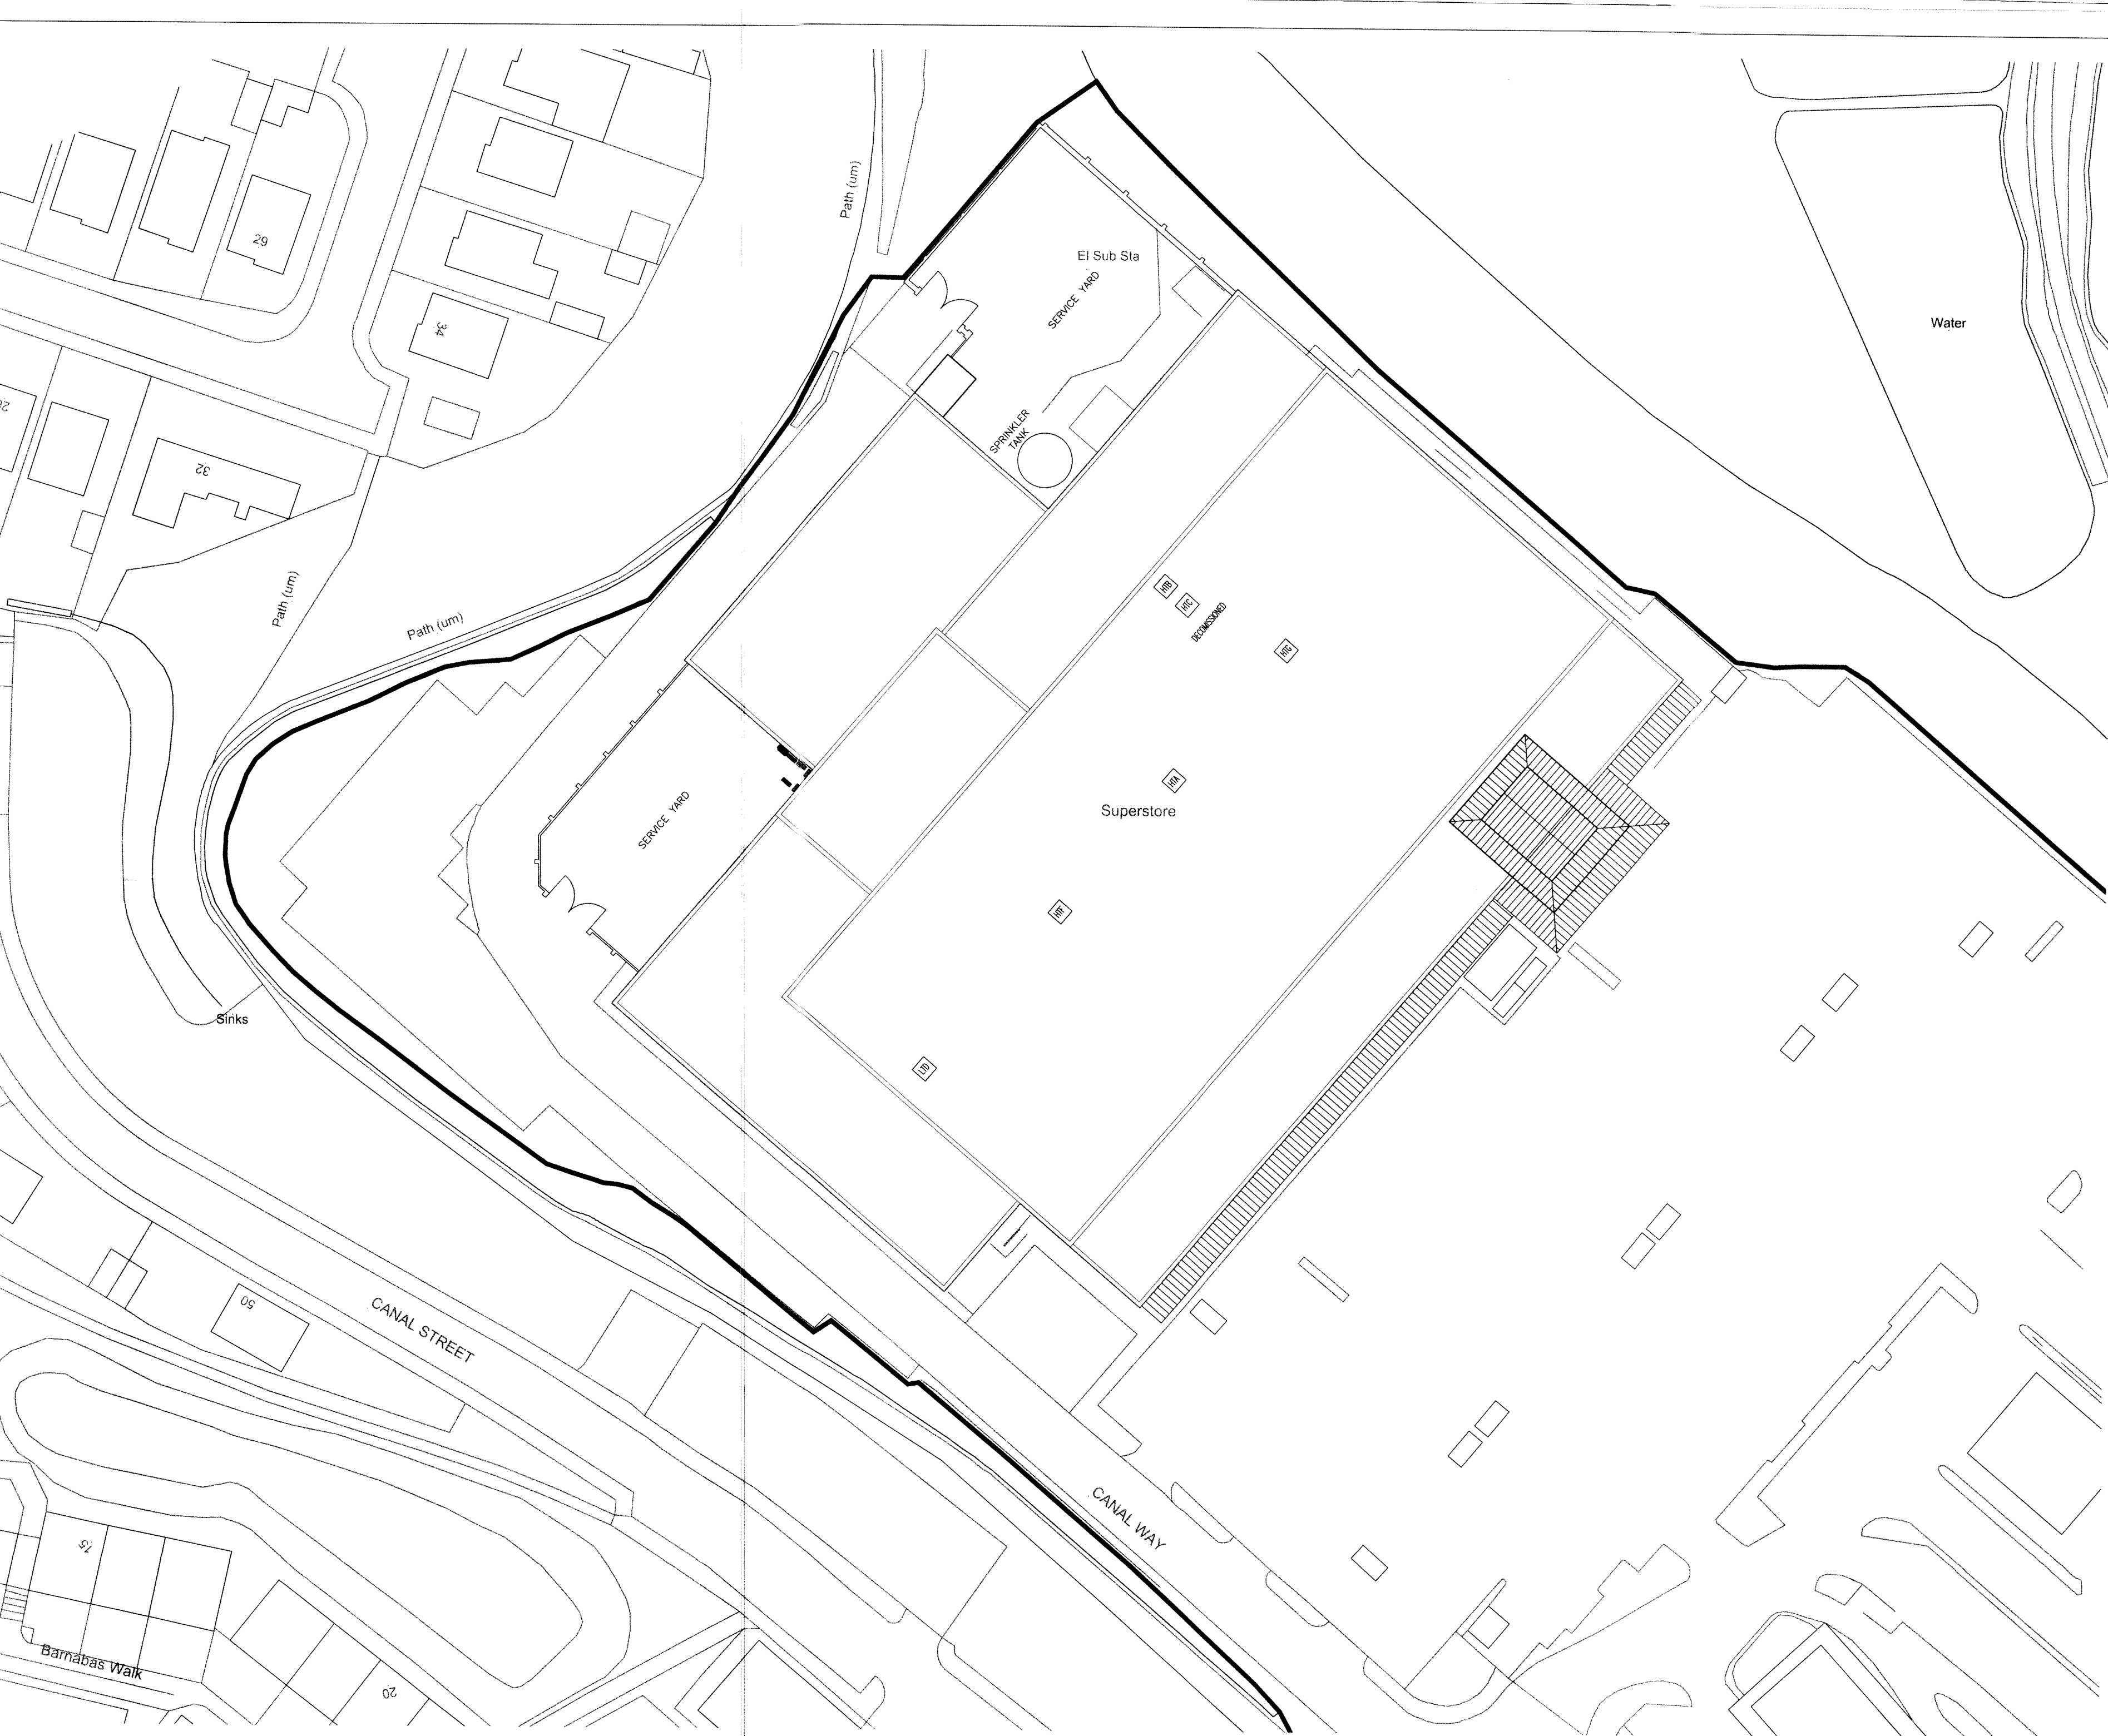


 

- Notes:-
1. Drawing to be used for Planning purposes only.
 2. All dimensions are to be checked on site prior to fabrication and/or construction. Any discrepancies are to be brought to the attention of MDA Architectural Services.
 3. The copyright for this drawing and design shall remain the property of MDA Architectural Services.
 4. This drawing is not to be reproduced without the written permission of MDA Architectural Services

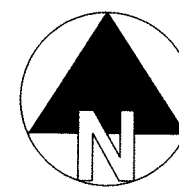

**EXISTING SITE PLAN
SHOWING ROOF LAYOUT**

ASDA BARNSELEY
Old Mill Lane
Barnsley
S71 1LN

Scale	1:500 @ A2	Drawing No.	Rev.
Date	27/03/15	0145/01/002	—
Dwg By	MA		

PLANNING