

Do not scale from this drawing. Architectural Drawings Ltd to be notified of any discrepancies in figures, dimensions and between site conditions and drawings.

© The drawing and the works support within are the copyright of Architectural Drawings Ltd and its use on this site only. When permission should be obtained from Architectural Drawings Ltd before reproduction in whole or part.

Before commencement of the works the contractor must ensure that the ground conditions are suitable for the works. The contractor must ensure that the ground conditions are suitable for the works. The contractor must ensure that the ground conditions are suitable for the works.

This drawing must be read in conjunction with and checked against the specification and details in the contract and engineering drawings.

Discrepancies must be reported to Architectural Drawings Ltd.

The contractor must satisfy himself with the adequacy of the existing foundations and ensure that the foundations are adequate for the works. The contractor must ensure that the foundations are adequate for the works. The contractor must ensure that the foundations are adequate for the works.

This drawing should not be relied upon to give information on ground conditions and foundations.


This Contractor to sign and the work to comply with the Building Regulations, relevant Current British Standards

FRONT ELEVATION
AS PROPOSED

SIDE ELEVATION
AS PROPOSED

REAR ELEVATION
AS PROPOSED


SIDE ELEVATION
AS PROPOSED

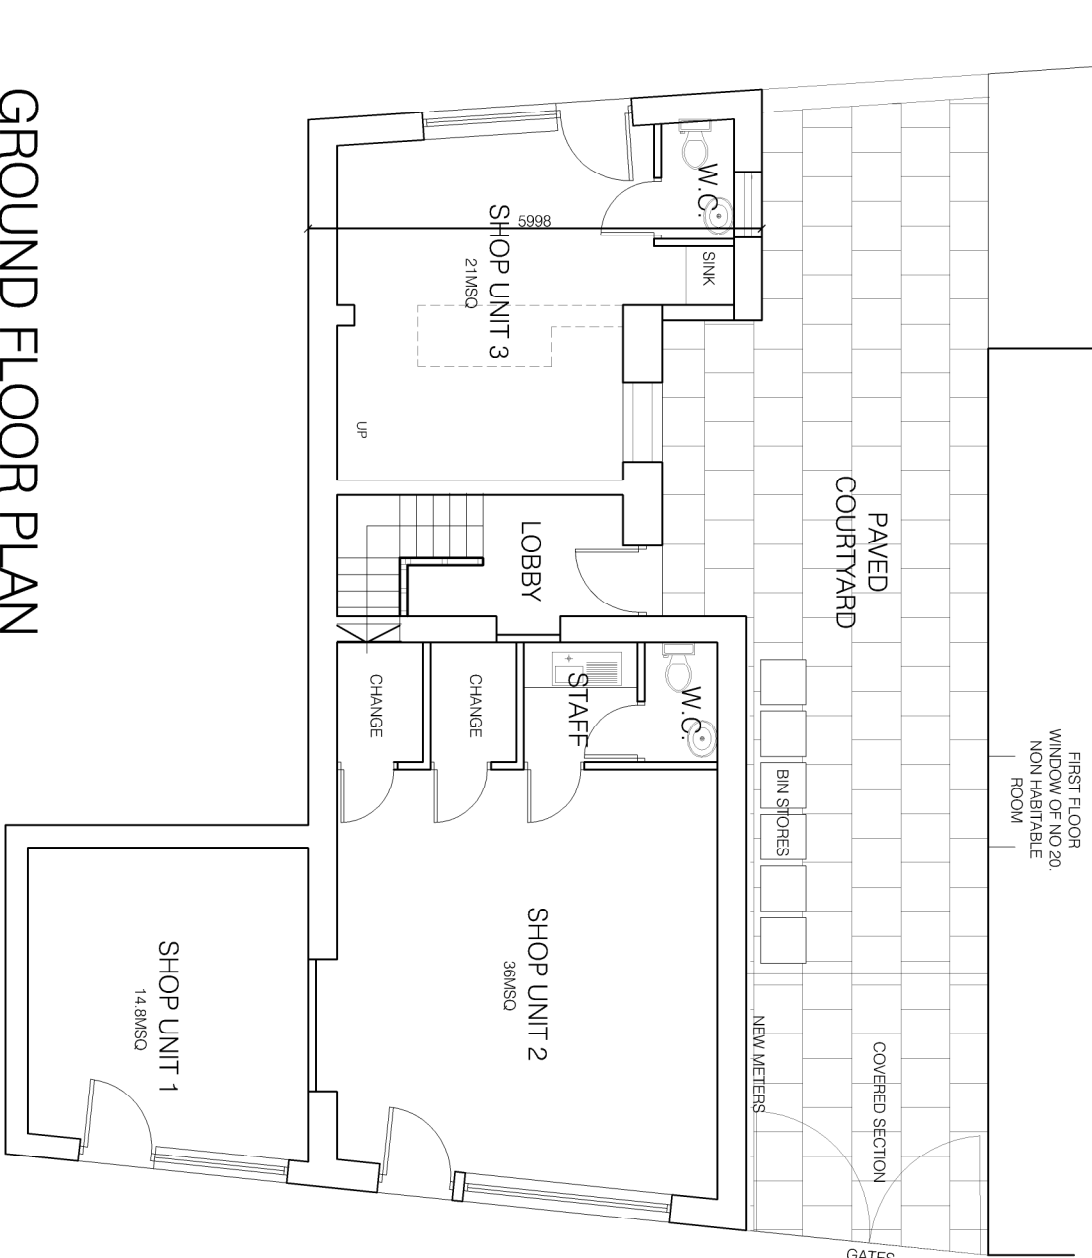

GROUND FLOOR PLAN
AS PROPOSED



FIRST FLOOR PLAN
AS PROPOSED

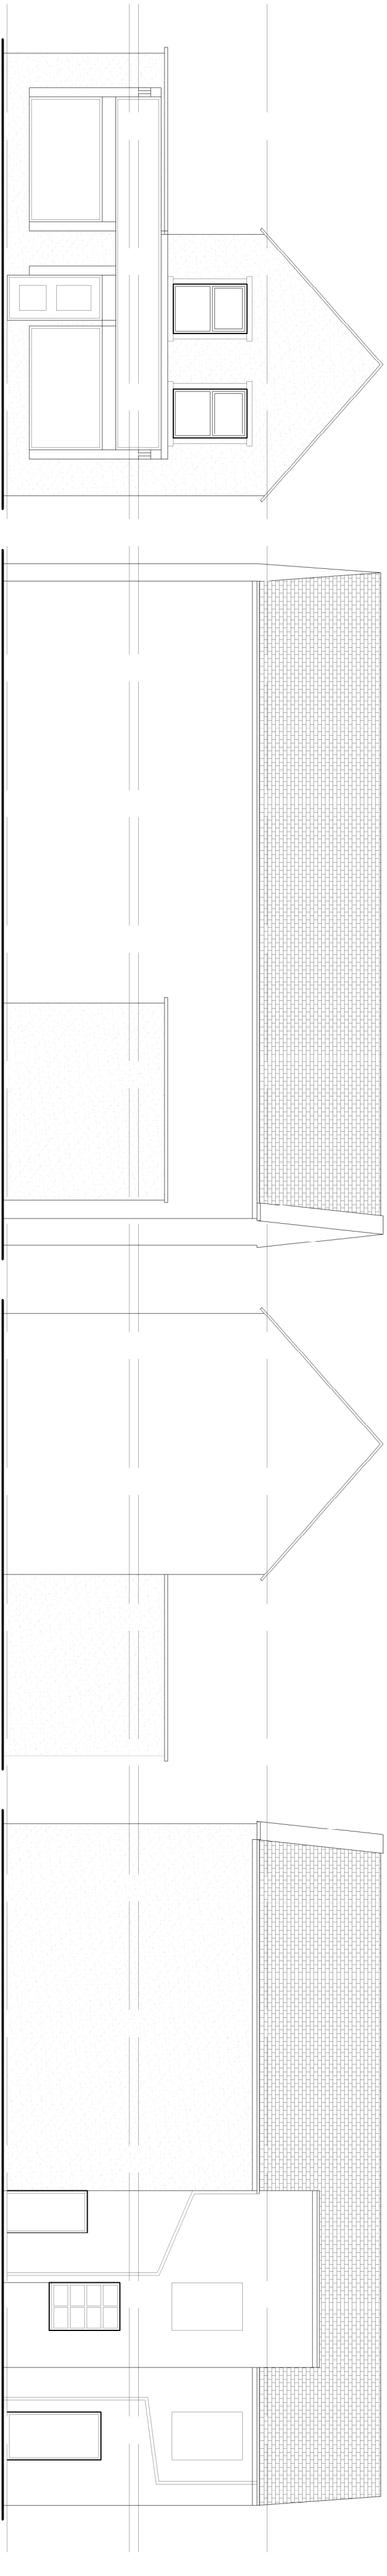


FRONT ELEVATION
AS EXISTING


SIDE ELEVATION
AS EXISTING

REAR ELEVATION
AS EXISTING


SIDE ELEVATION
AS EXISTING

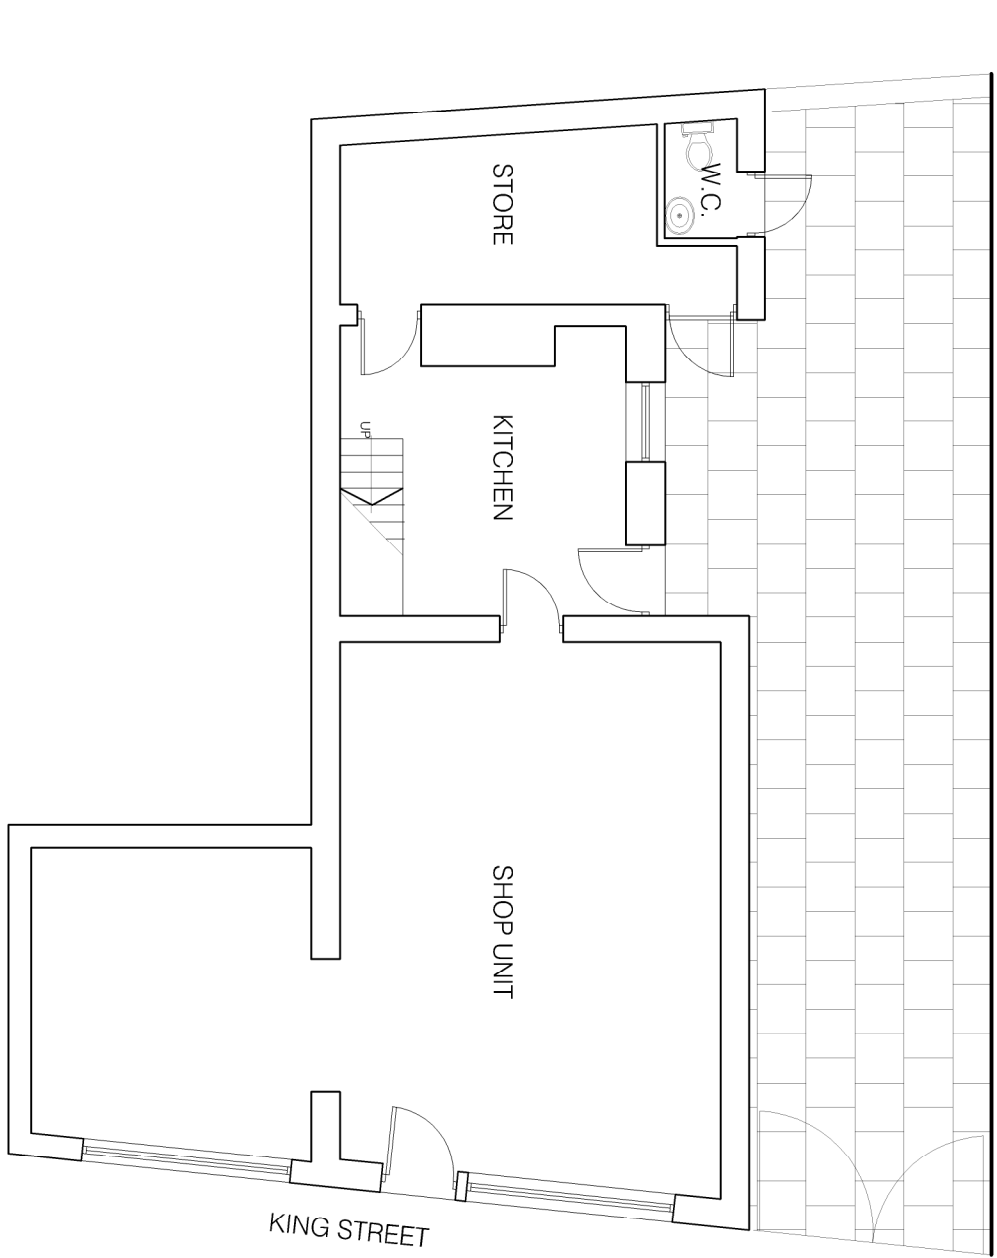

GROUND FLOOR PLAN
AS EXISTING

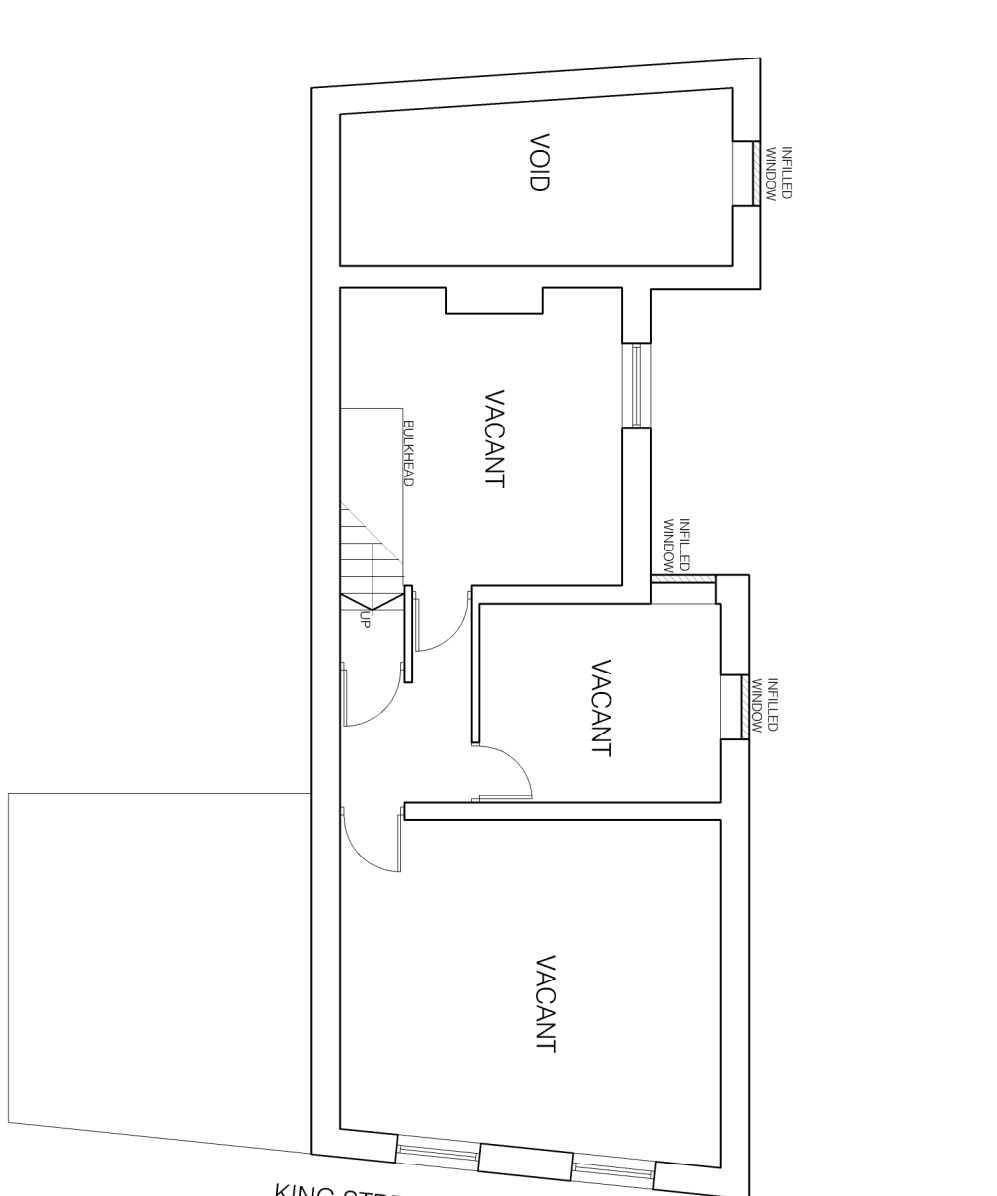

FIRST FLOOR PLAN
AS EXISTING

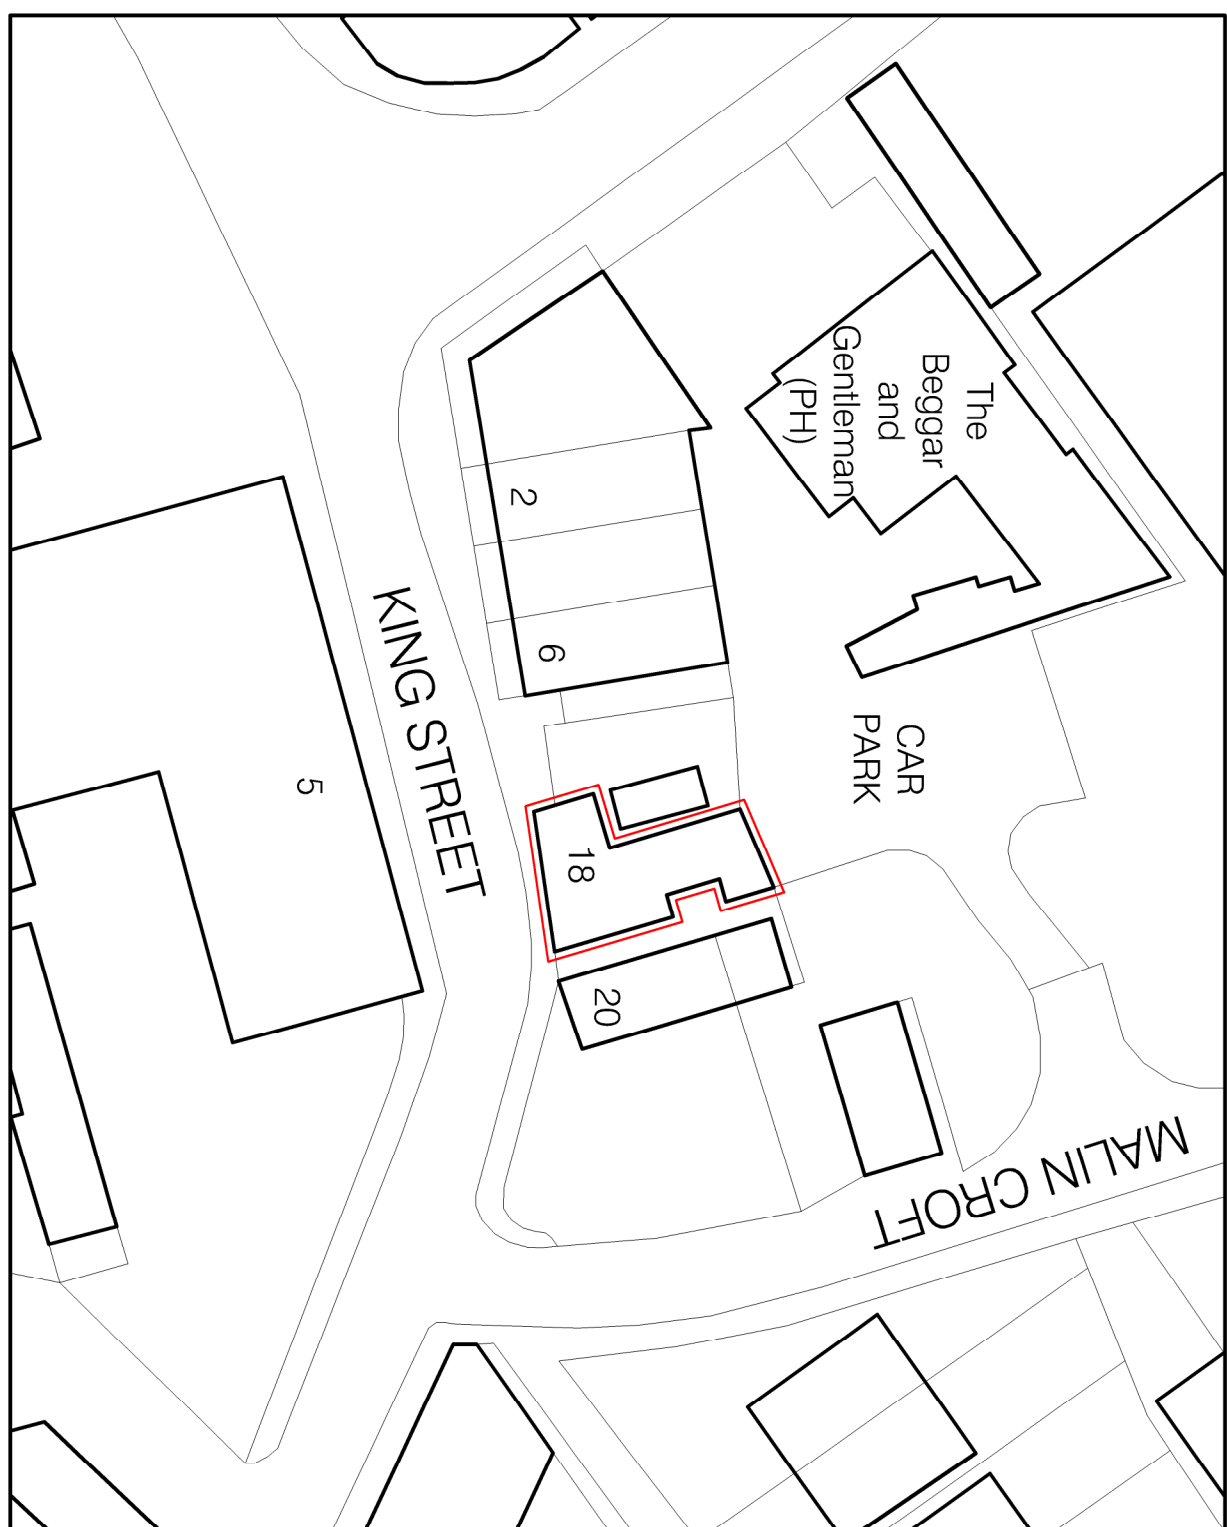

SITE LOCATION PLAN 1:500

PROPOSED ALTERATIONS GENERAL ARRANGEMENT

DRAWING STATUS INFORMATION			
SCALE	1:100 @ A1	DATE	MAY 2019
JOB NO.	DRAWING NUMBER	REV	835
01	B		

44 Park Road, Barnsley, S19 7YE
Architectural Drawings Ltd
info@architecturaldrawingsltd.co.uk
www.architecturaldrawingsltd.co.uk

REVISIONS

CLIENT

18 KING STREET
HOYLAND

REV B: GENERAL AMENDMENTS.
REV A: BEST 2 REMOVED, SIGNAGE DETAIL IN ACCORDANCE WITH PLANNERS SPECIFICATION
GENERAL AMENDMENTS.

REVISIONS

Design | Develop | Build

architecturaldrawingsltd