


1 2 3 4 5 6 7 8

NOTES


This drawing and all the information shown is the property of © architect ltd. and shall not be copied whole, or in part, or used for any other purpose without written permission of the company.

ALL DIMENSIONS TO BE CHECKED ON SITE.


DO NOT SCALE FROM THIS DRAWING
EXCEPT FOR THE PURPOSES OF LOCAL AUTHORITY PLANNING

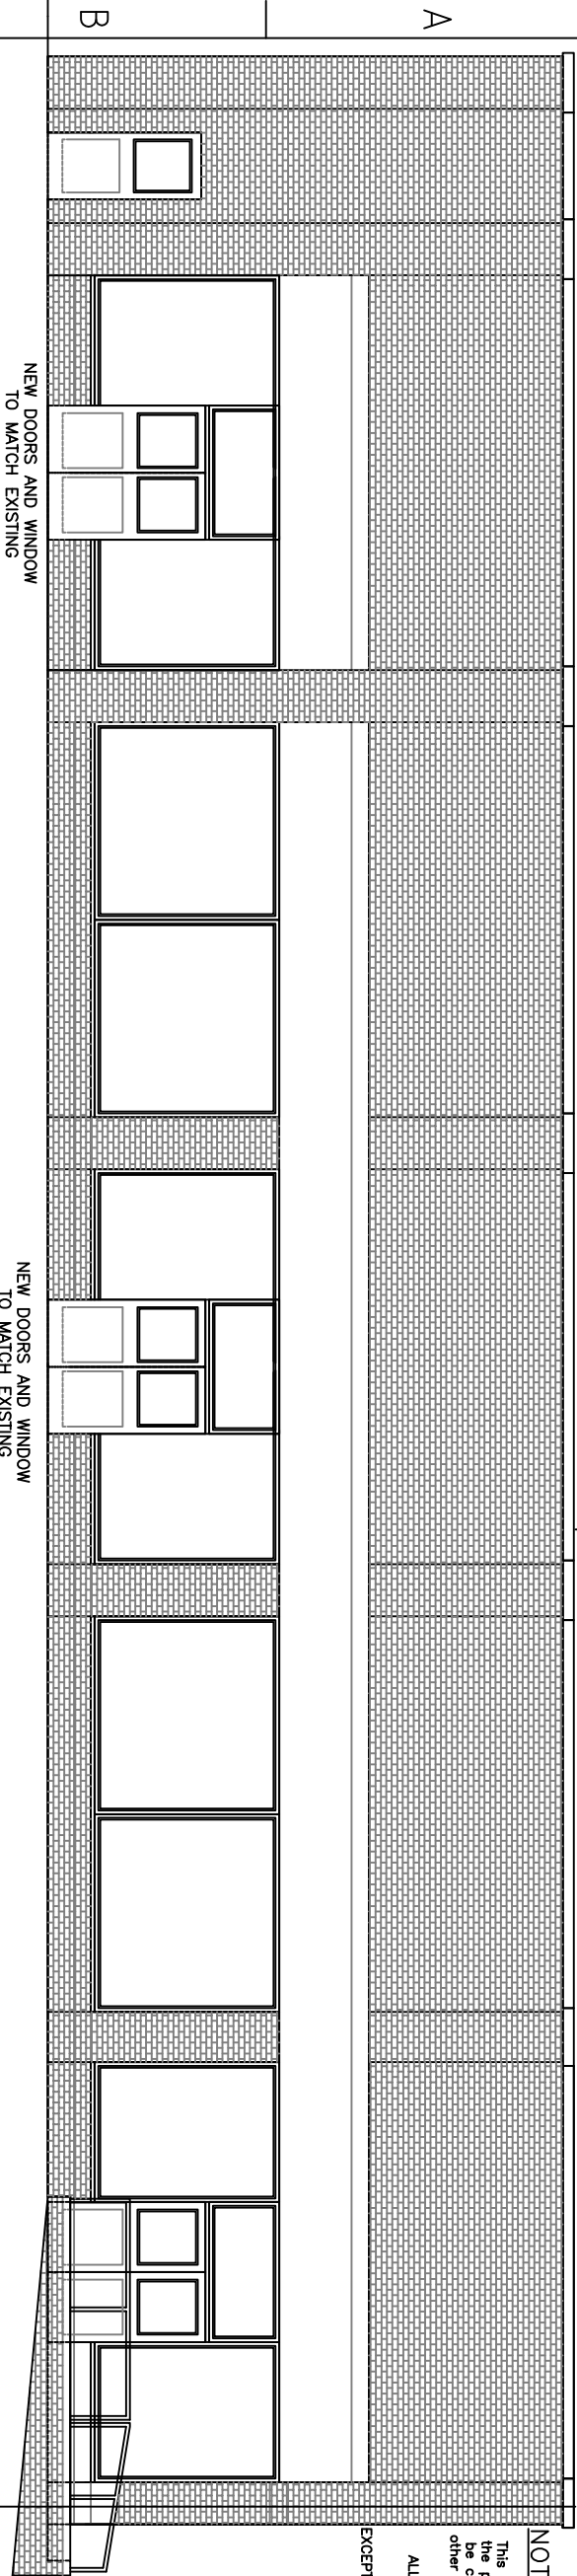

FRONT ELEVATION AS PROPOSED

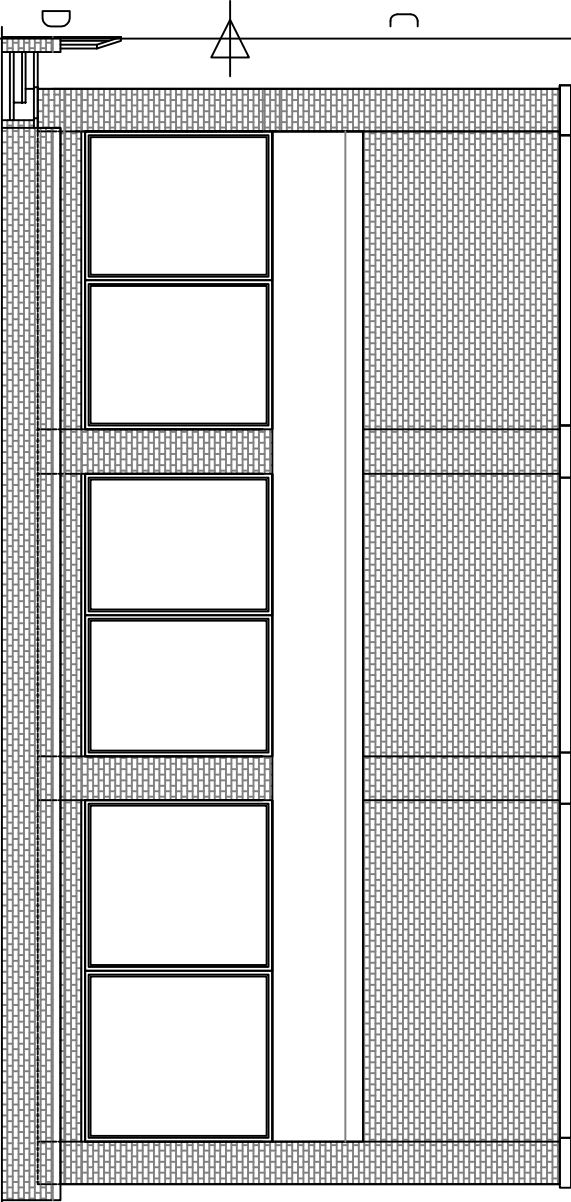

REAR ELEVATION AS PROPOSED

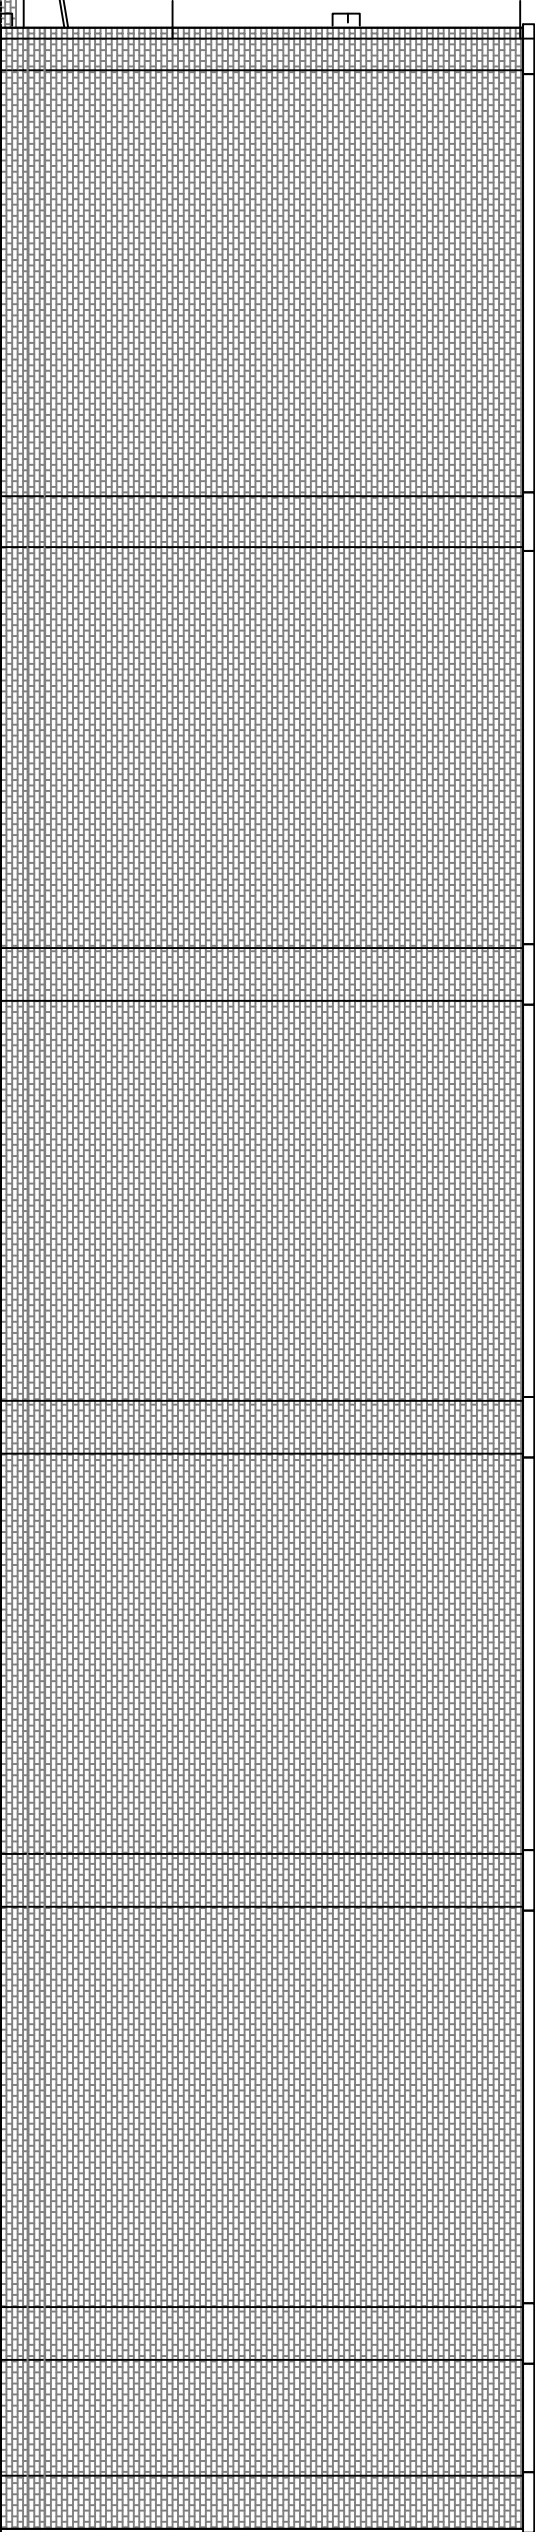

FLANK ELEVATION AS PROPOSED

REV No.	DATE	DESCRIPTION
A	22.11.13	Double doors and windows added to unit 3 (A1)

tripon house
suite 7
35 station lane
hornchurch
essex rm12 6jl

tel : 01708 477899
fax: 0709 223 4930
e : office@p1architect.ltd.uk
web : www.p1architect.ltd.uk

Client	QFM
Job Title	

PEEL STREET
BARNSELEY

Drawing Title

PROPOSED
ELEVATIONS
13-0146

Scale	1:100 @ A3	Sheet size	A3
Date	11.13	Drn. by	NW

Drng. No.

PL02

Rev.

A