




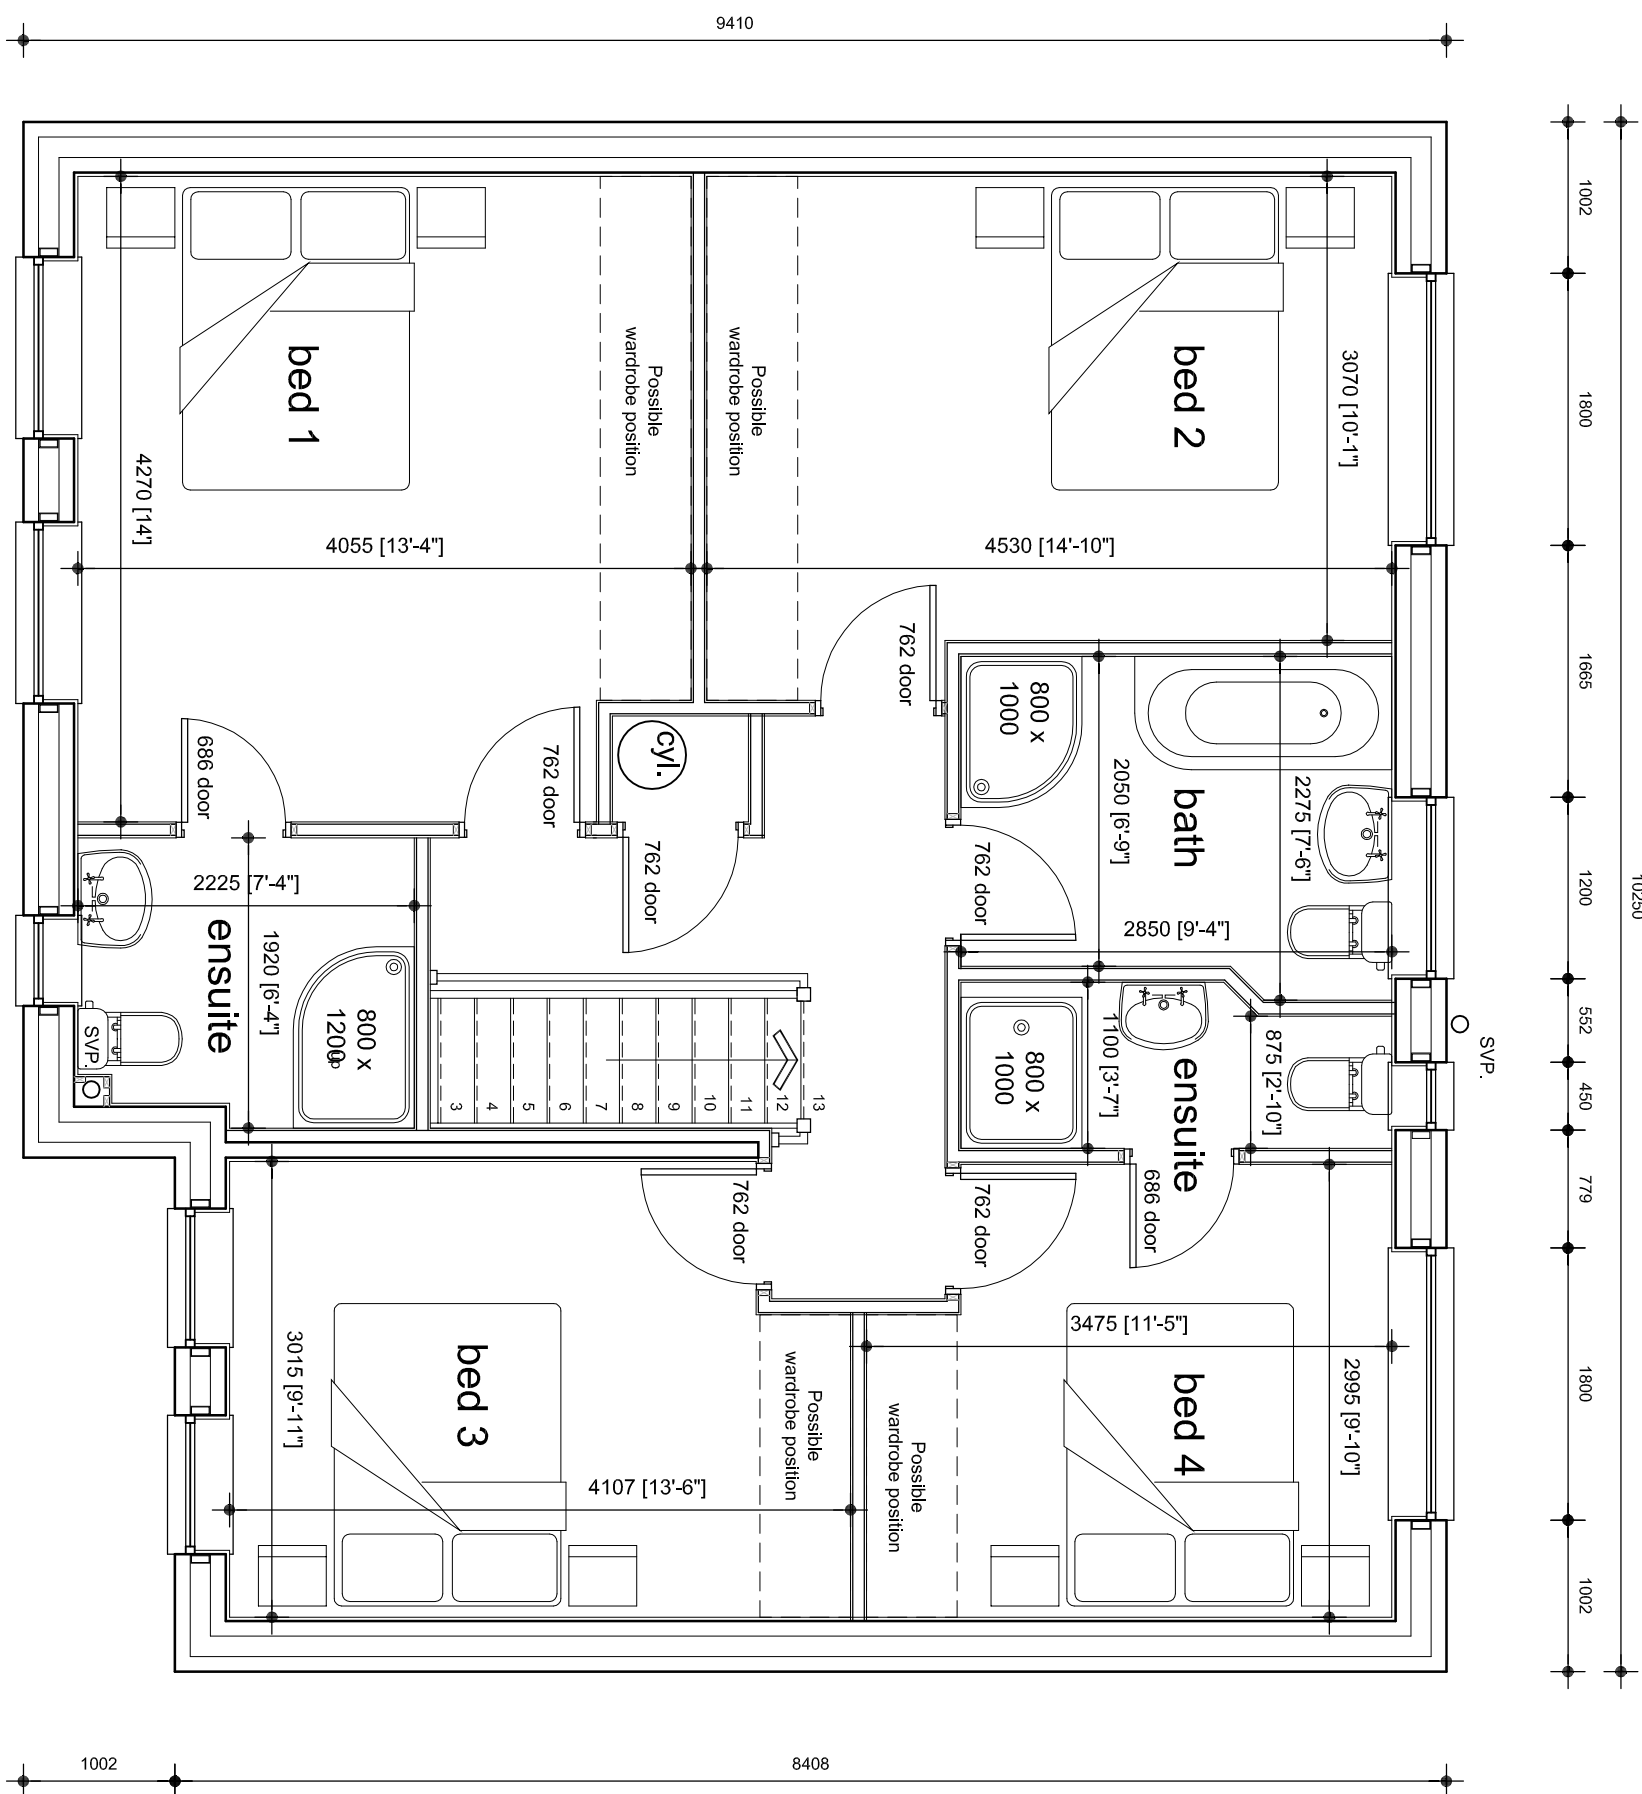


first floor plan Scale: 1/50

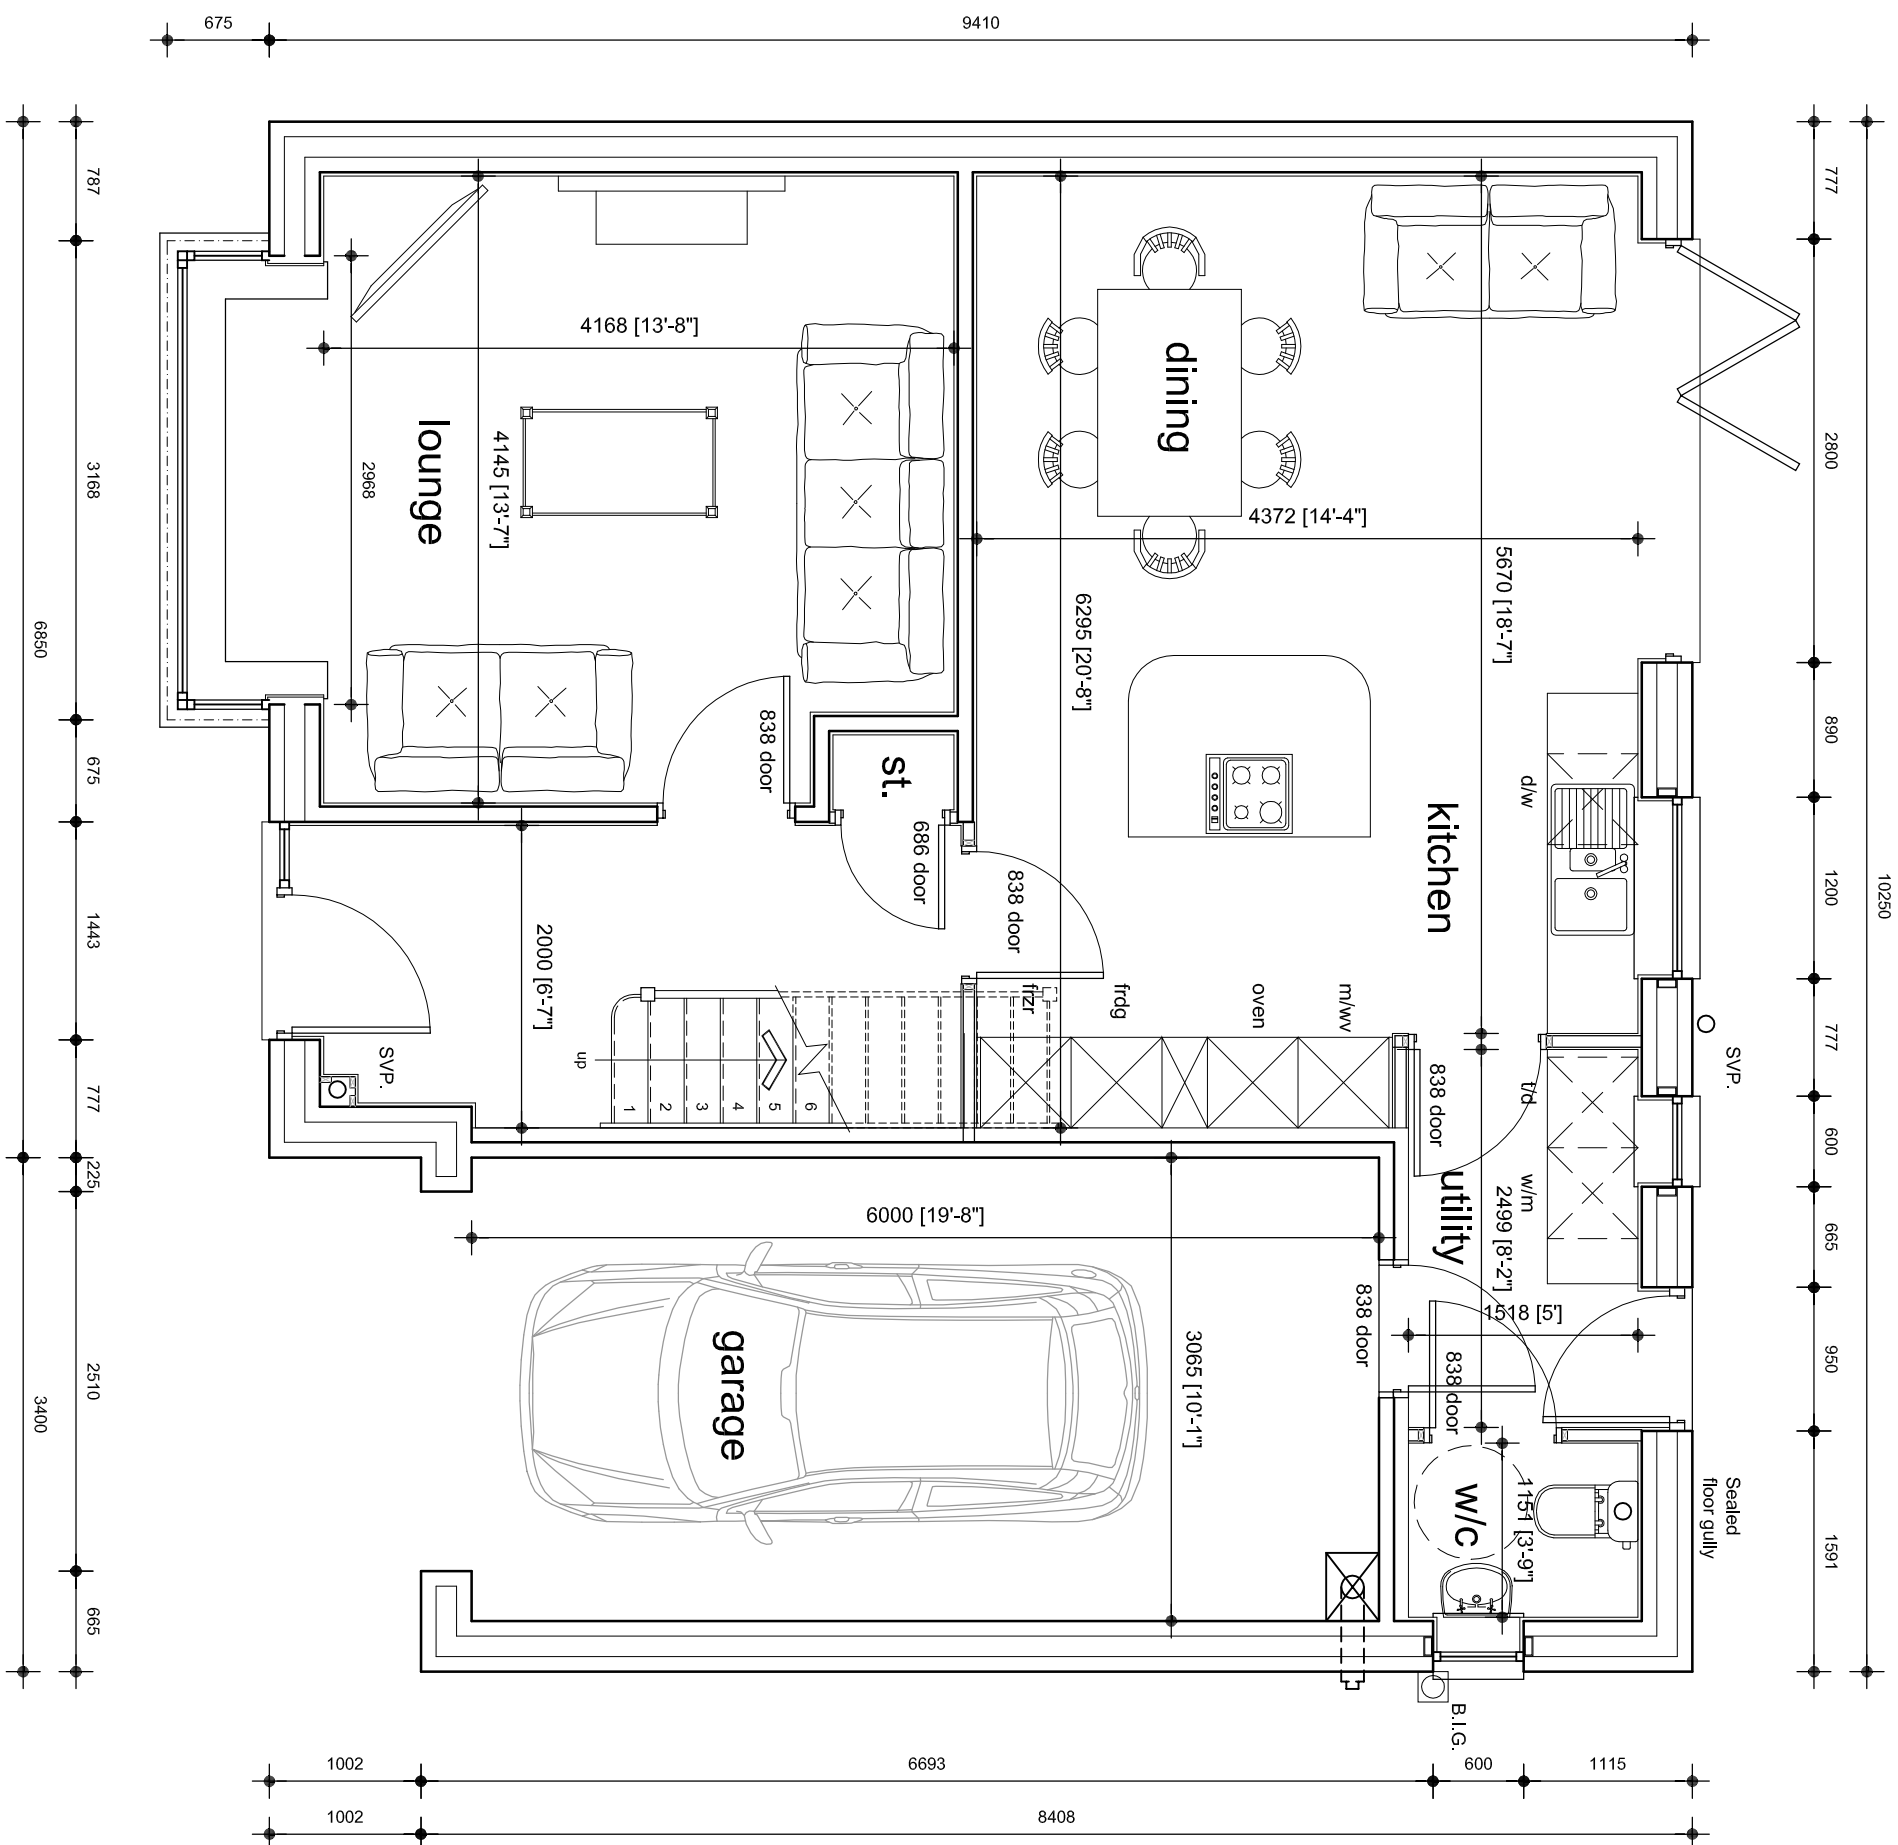


ground floor plan Scale: 1/50

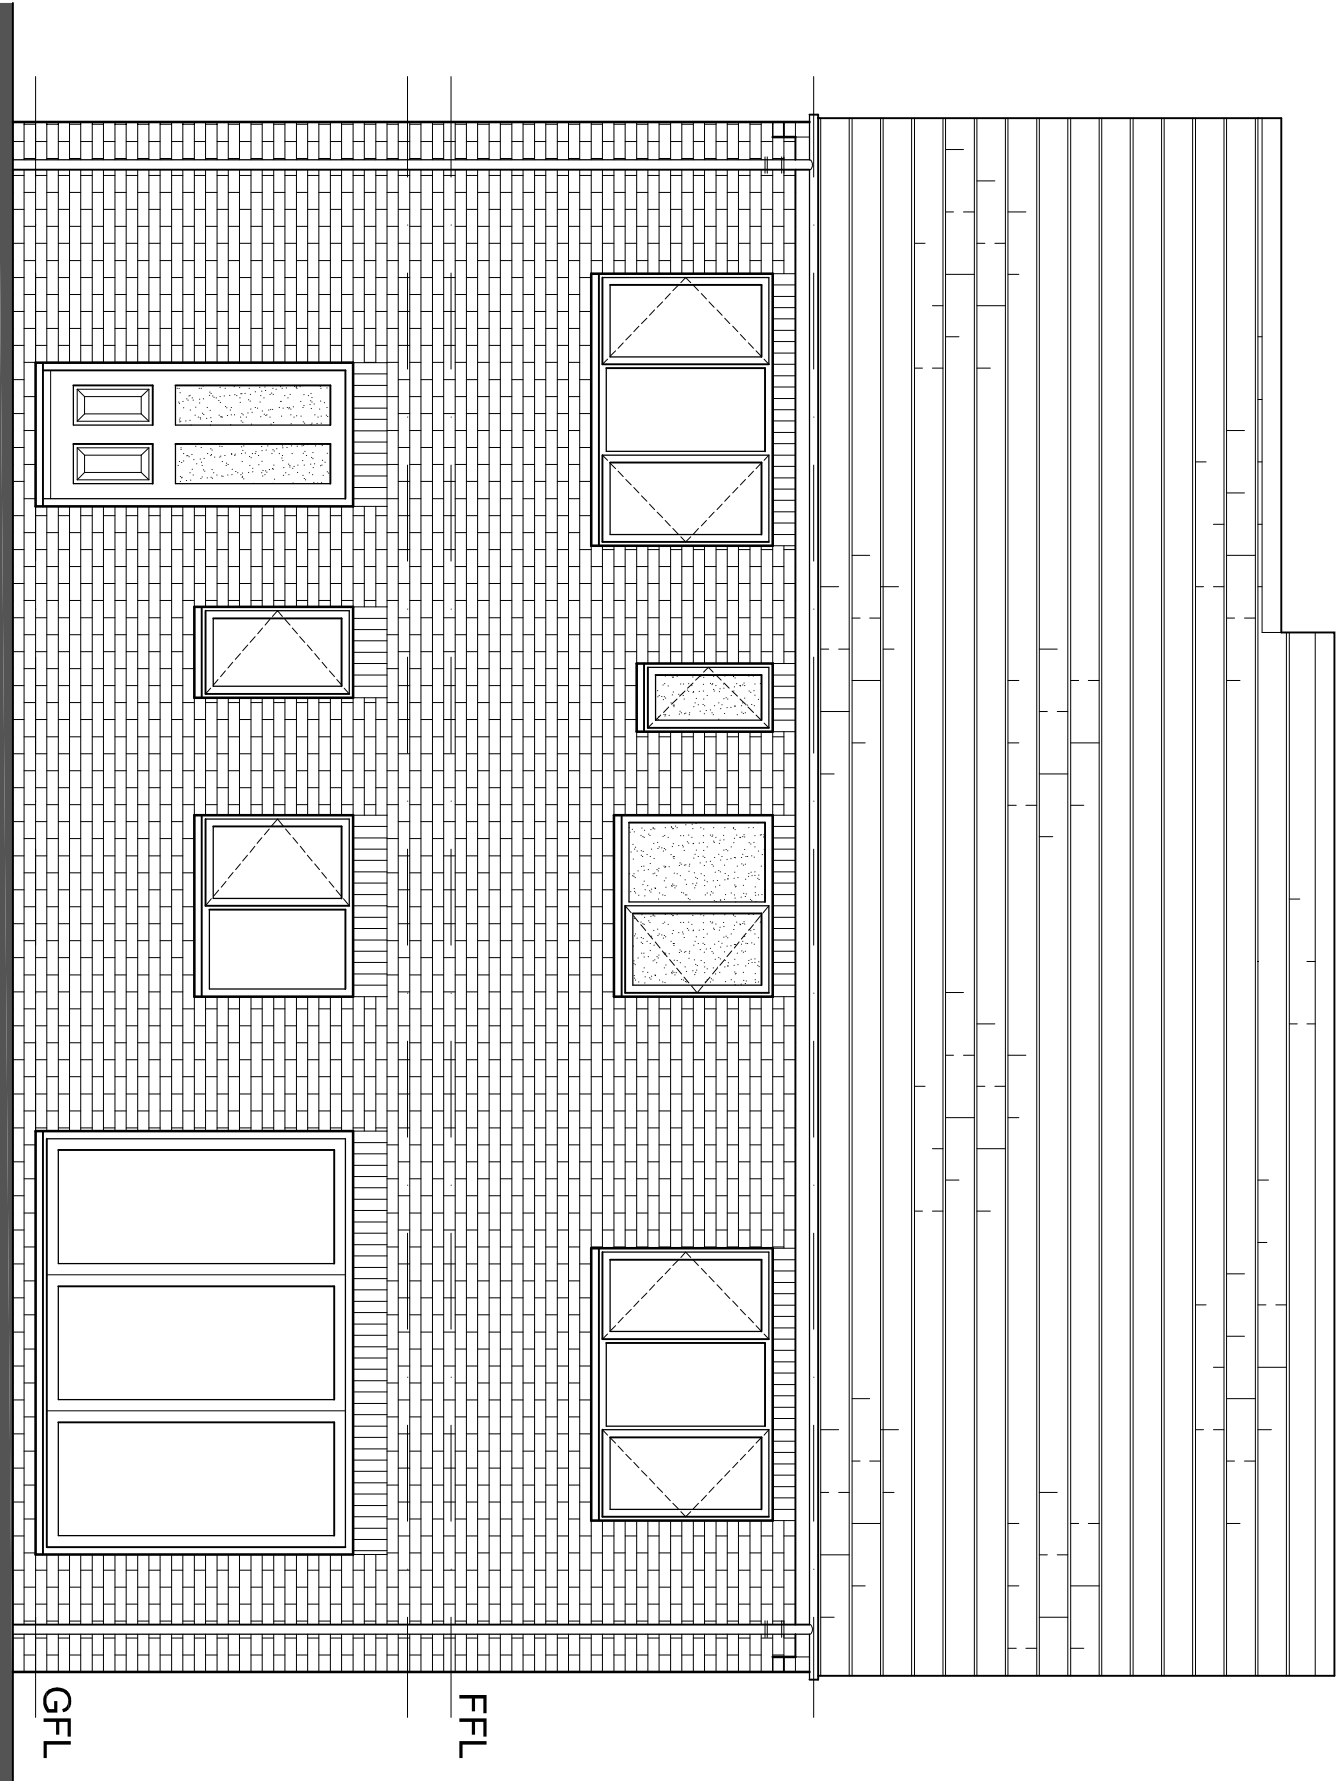


rear elevation Scale: 1/50

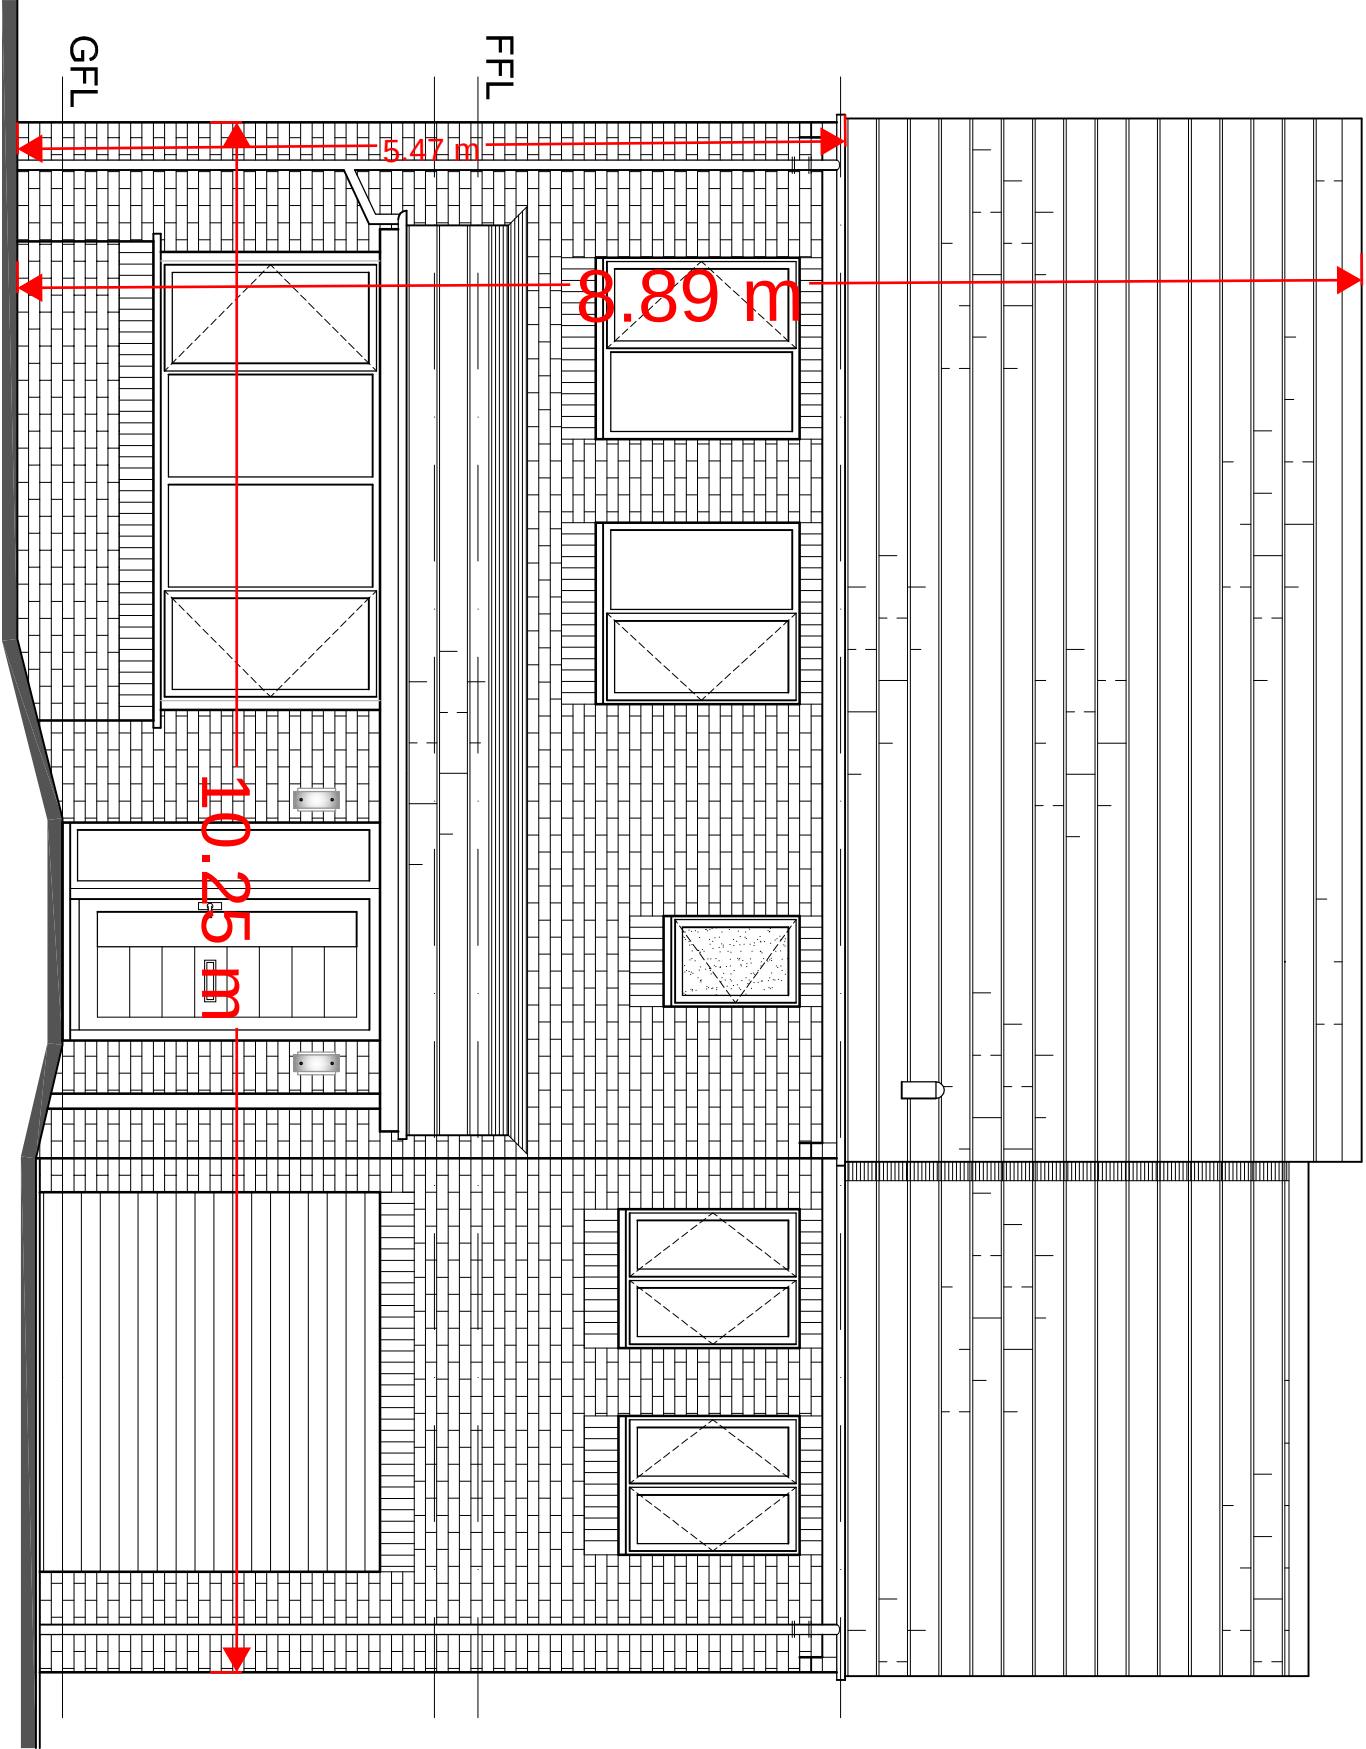

front elevation Scale: 1/50

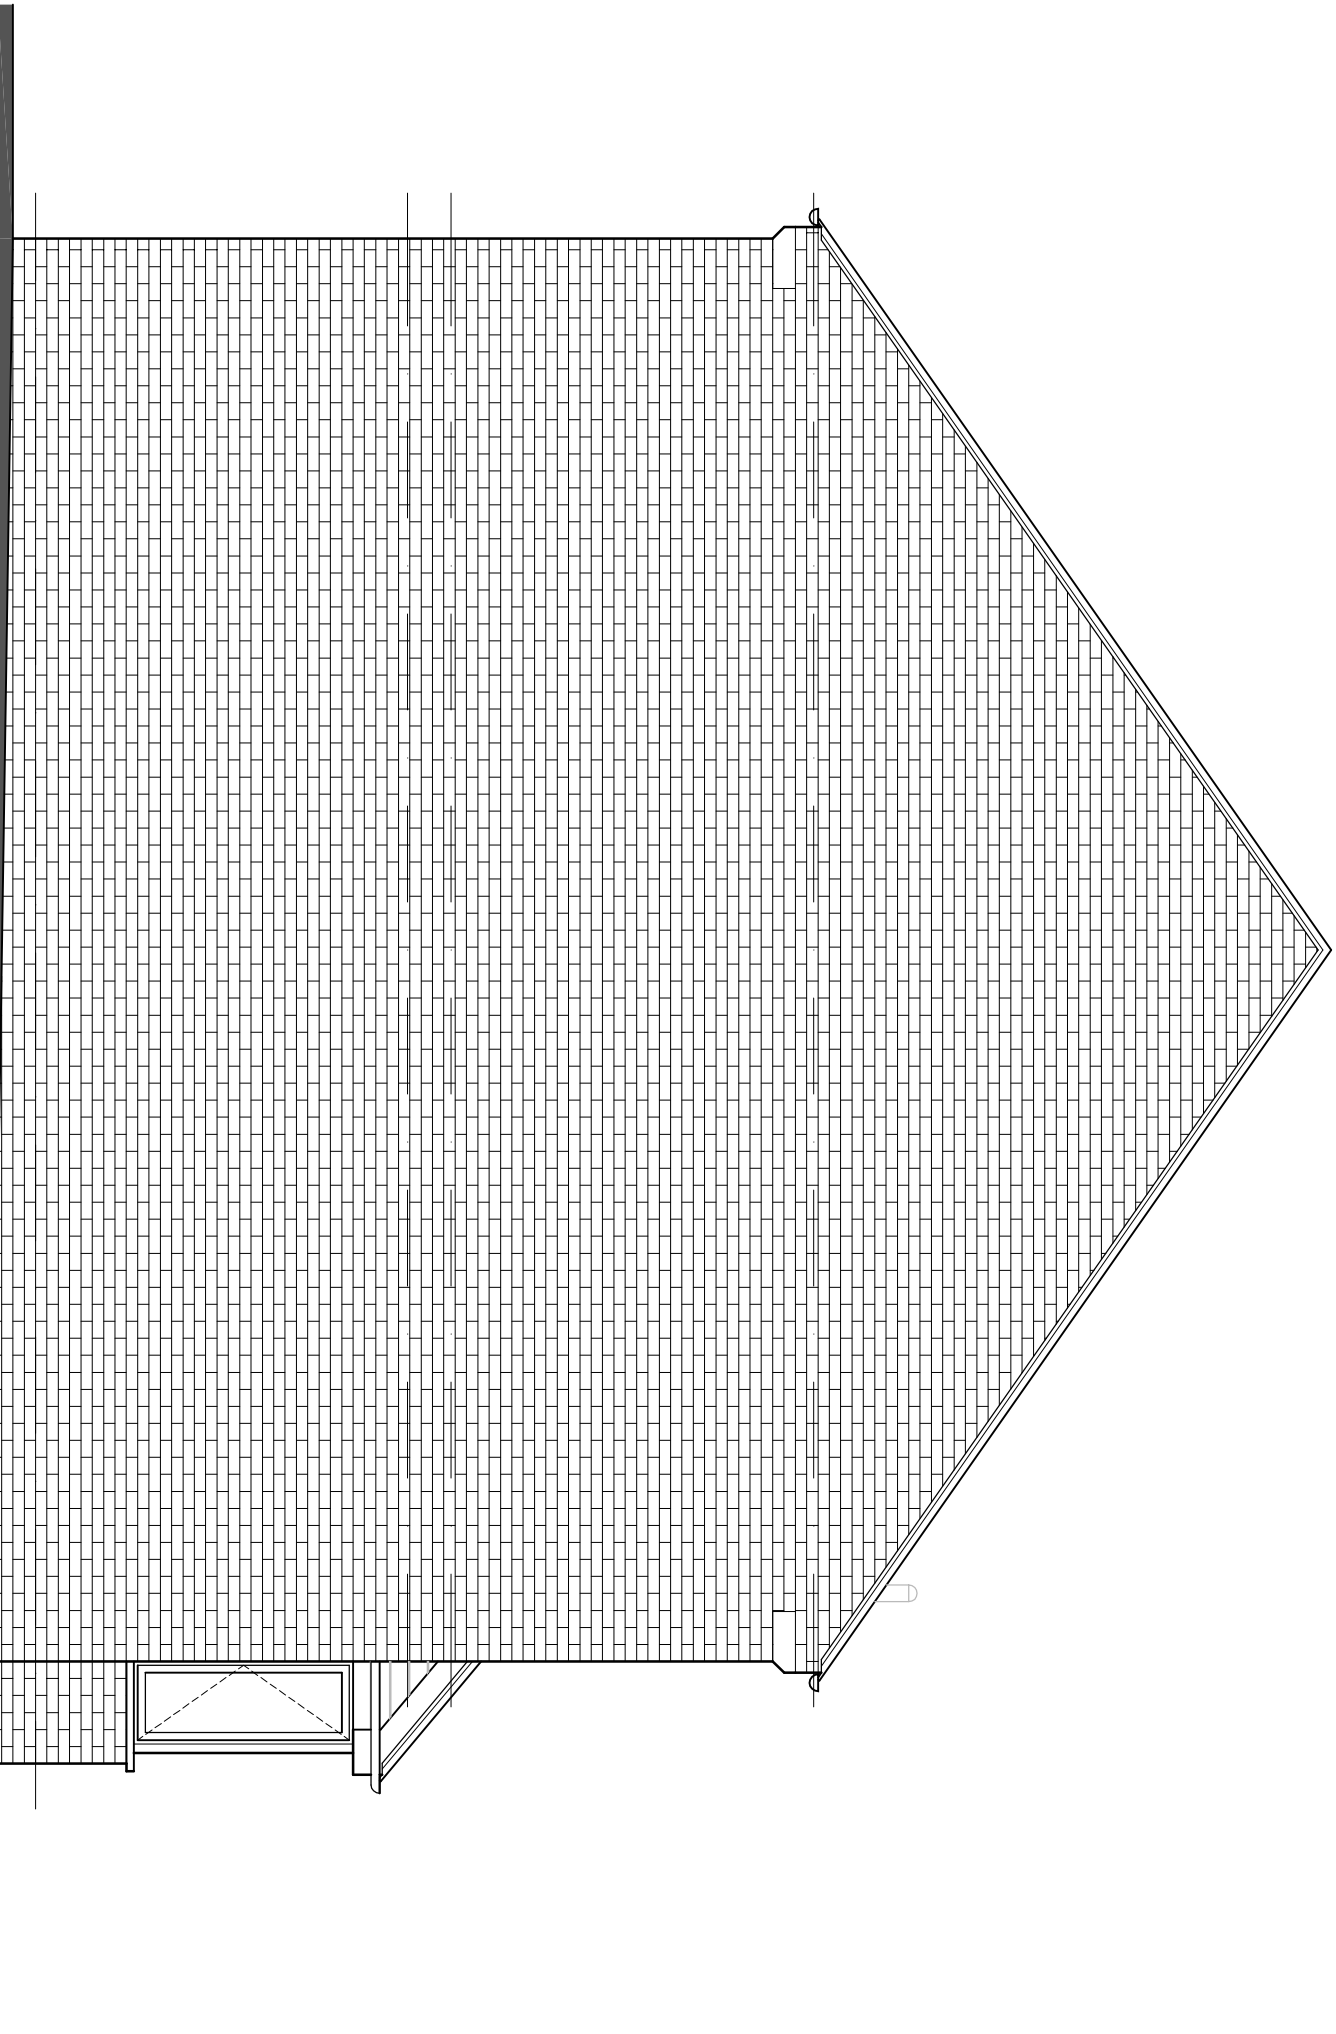

side elevation Scale: 1/50

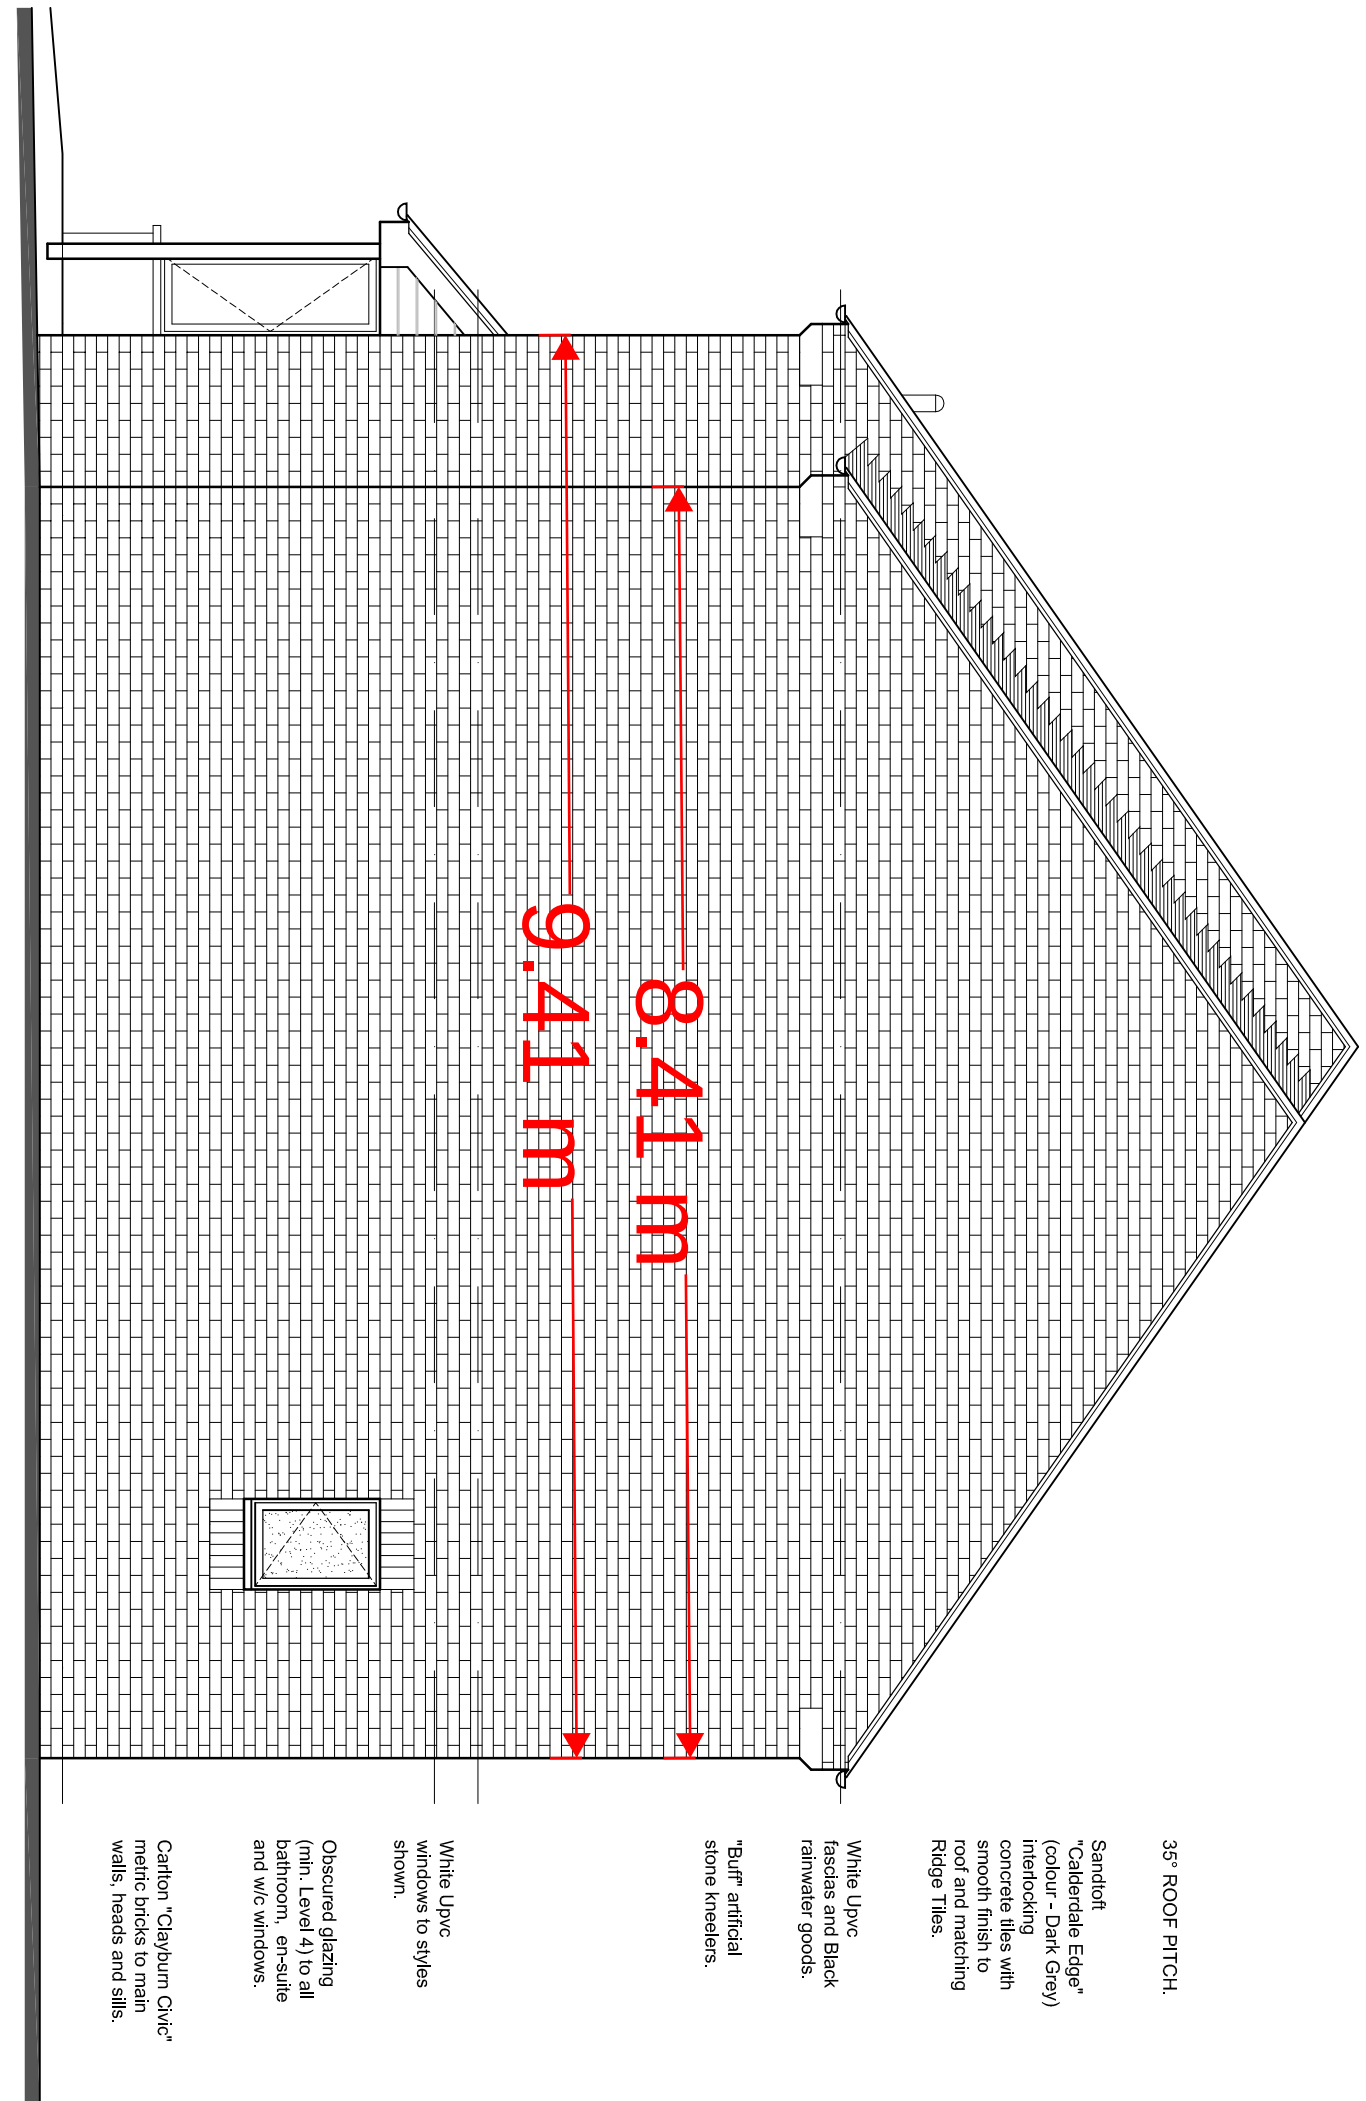


side elevation Scale: 1/50

Materials / Colour Palette:-

- "Calderdale Edge" (colour - Dark Grey) interlocking concrete tiles with serrated finish to provide matching Ridge Tiles.

- Carlton 'Capitum' Clay roof tiles to main walls and heads.

- Anthracite Grey garage door.

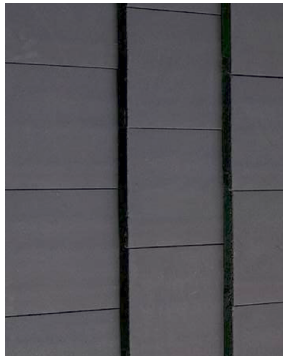

REVISION

PROPOSED PLANS

PROJECT
Residential Development

LAND OFF
FARRAND STREET
BIRDWELL
BARNISLEY
S70 5UH

FOR
MR WADE & MISS CATCHPOLE
SCALE (A1)
DATE
MAY 2020
DRAWN
TTB
1/50

PROJECT NO
447
DRAWING NO
01
REVISION
-

Barber Design Limited
21 Mountbatten Drive
Burncross
Sheffield
S35 1WF
Tel: 0114 2460608
Mob: 0776 7072109
Email: todd@barberdesignltd.co.uk

© COPYRIGHT - EXISTS ON THE DESIGNS AND INFORMATION SHOWN ON THIS DRAWING. All dimensions to be verified on site prior to commencing any work. DO NOT SCALE FROM DRAWING.