



Do not scale from drawing, use figured dimensions only.
 All dimensions must be checked and verified on site prior to commencement of work and architect to be notified of any discrepancies.
 This drawing is intended to permit overall scheme proposals only and cannot be used for construction purposes without further information.



Existing Site Plan 1:200

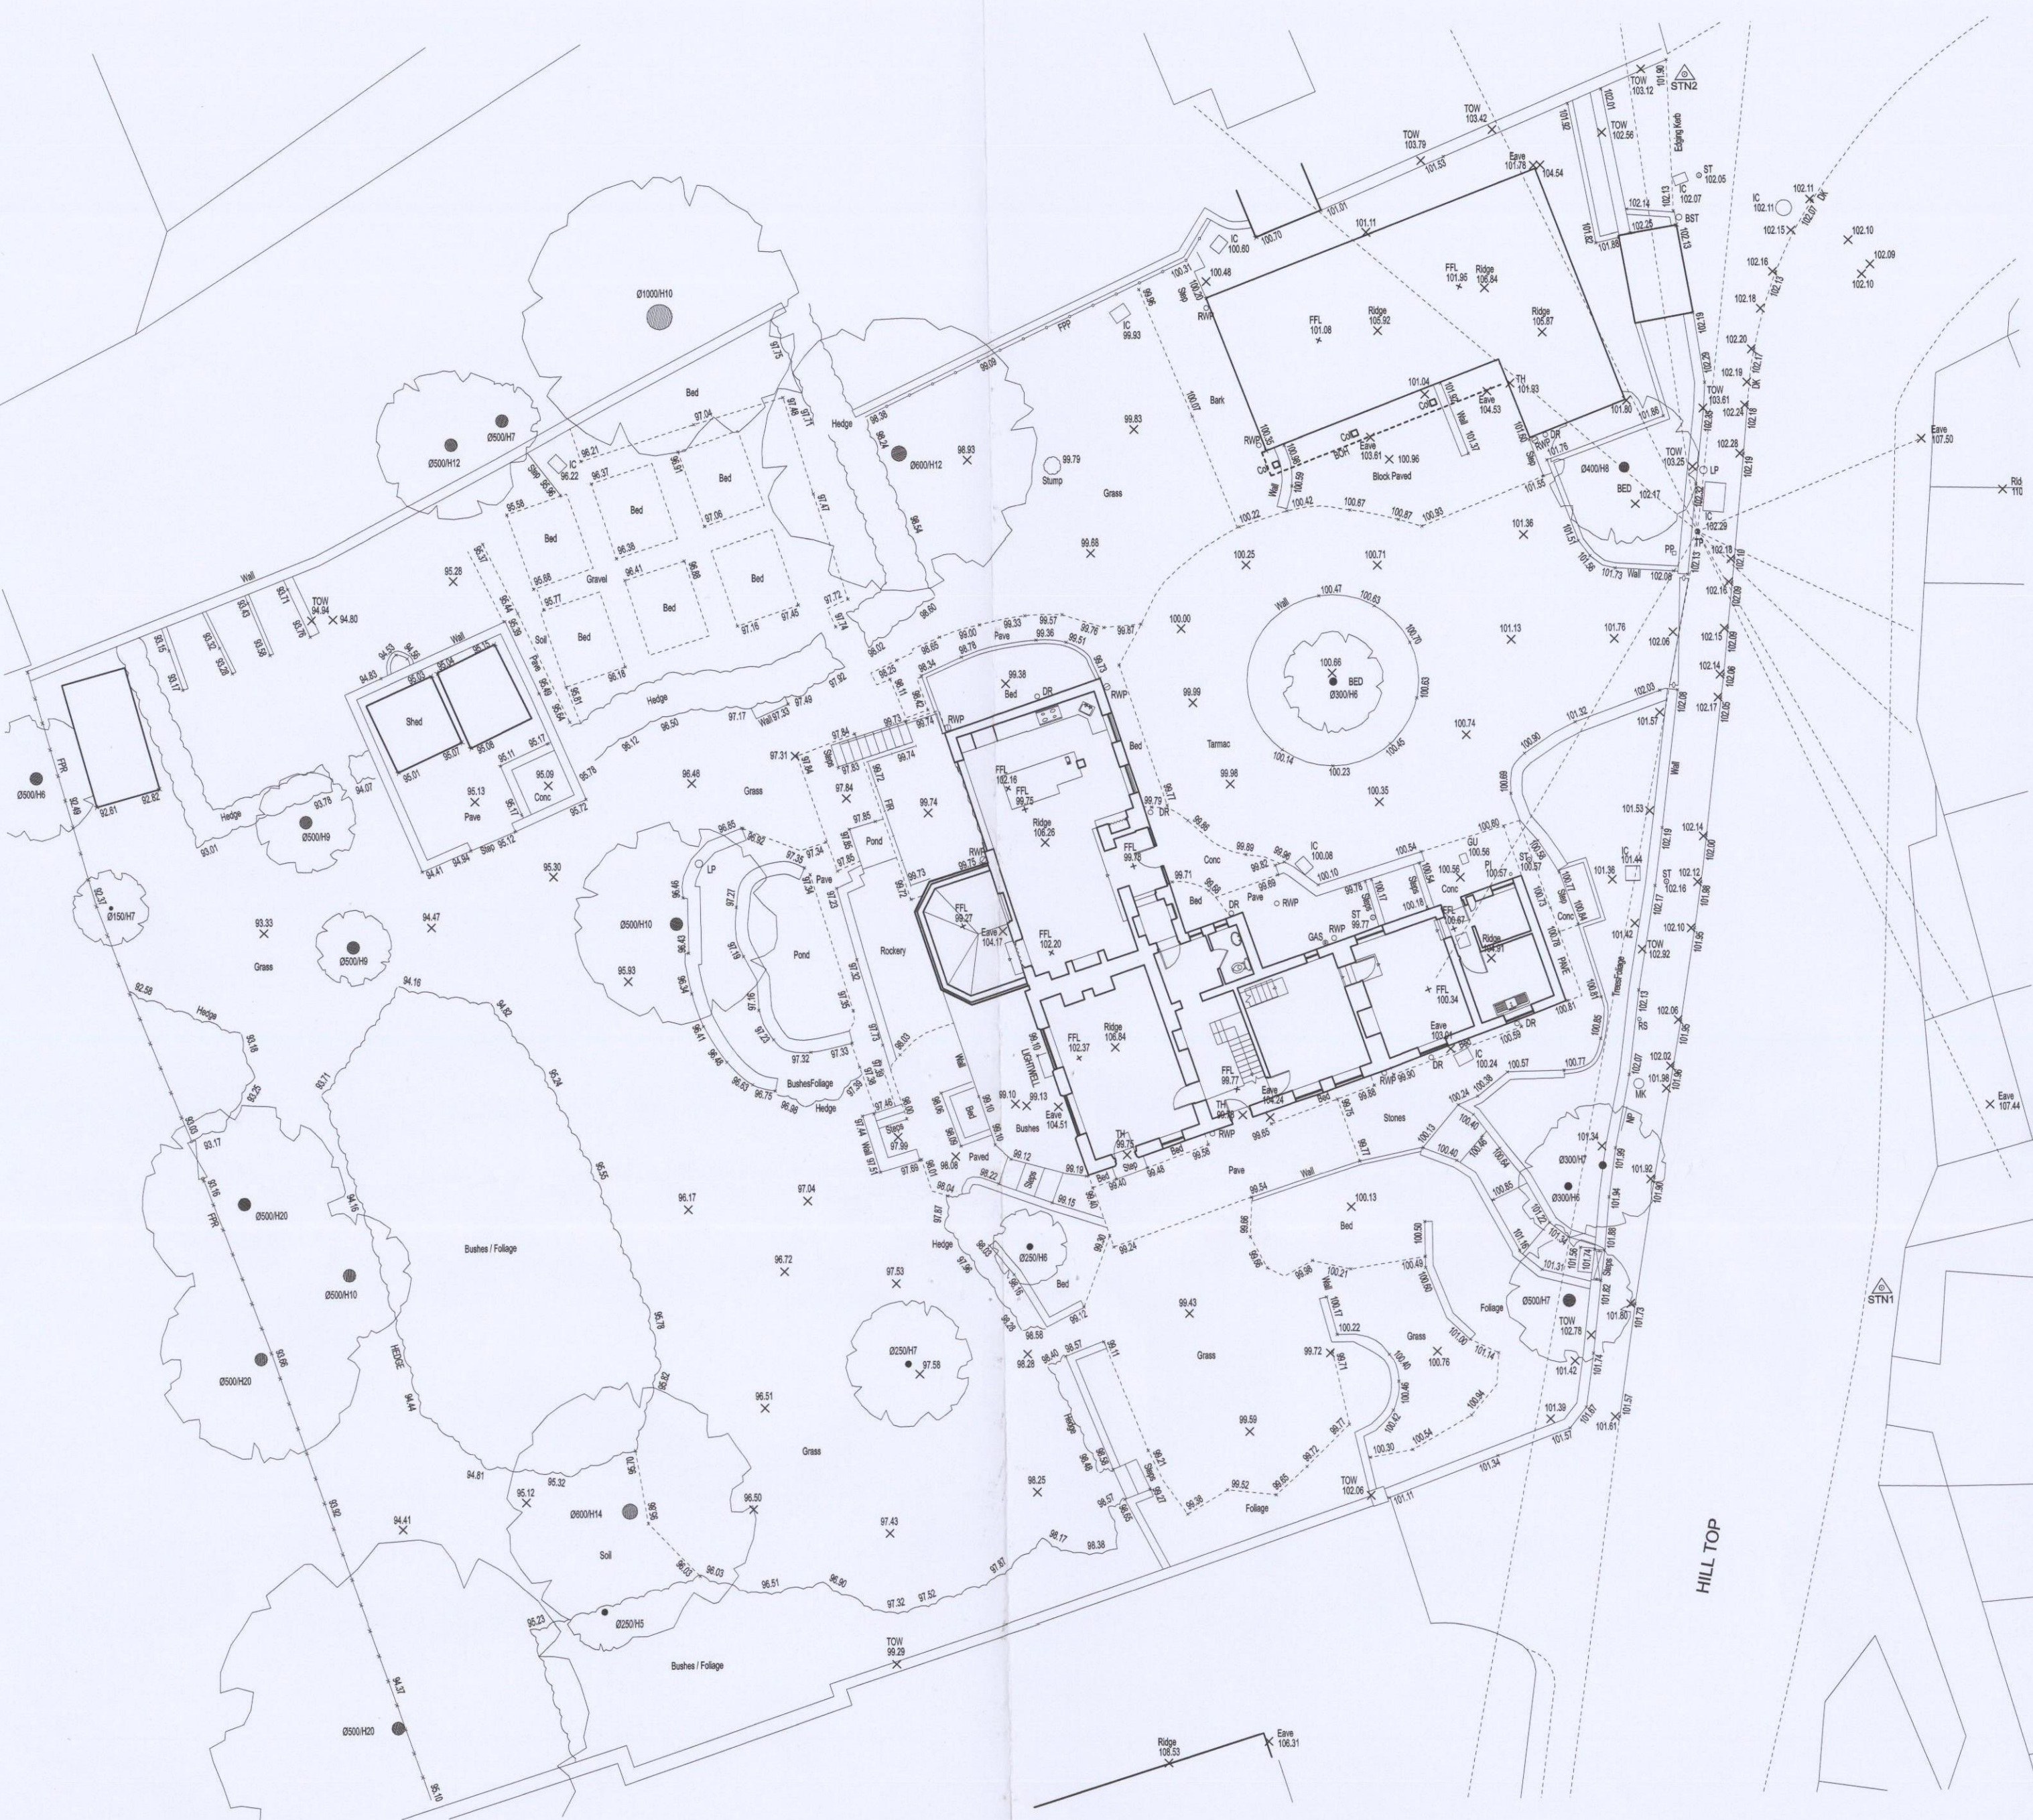

Proposed Site Plan 1:200

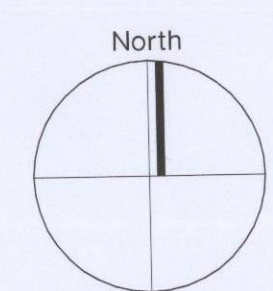

Job Title 2 Hill Top, Cawthorne, Barnsley.	
Client Mr & Mrs McLean	Company AD
Status	Scale @ A1
Drawing Vehicular & Pedestrian Gradients 1:200	
Date November 2018	Drawn PH
Drawing No. 3222 (0-) 26	Checked ML
Revision	

ONE17
 ARCHITECTS & INTERIOR DESIGNERS
 The Dyehouse, Armitage Bridge
 Huddersfield, West Yorkshire HD4 7PD
 T 01484 668 000 F 01484 668 001
 E solutions@one17design.com
ONE17DESIGN.COM