



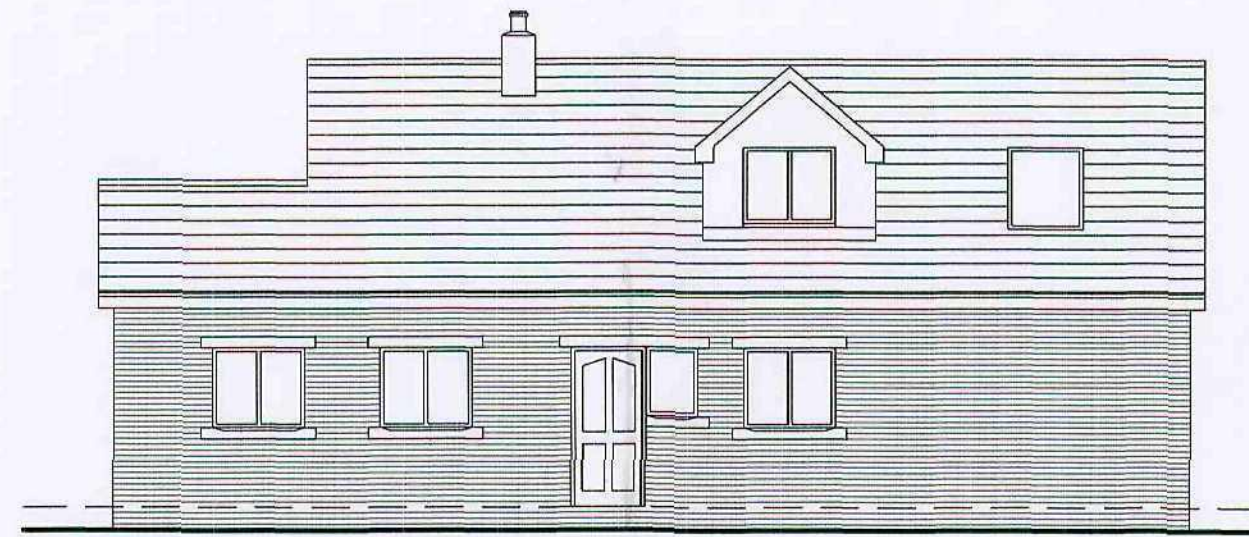


FRONT ELEVATION




REAR ELEVATION

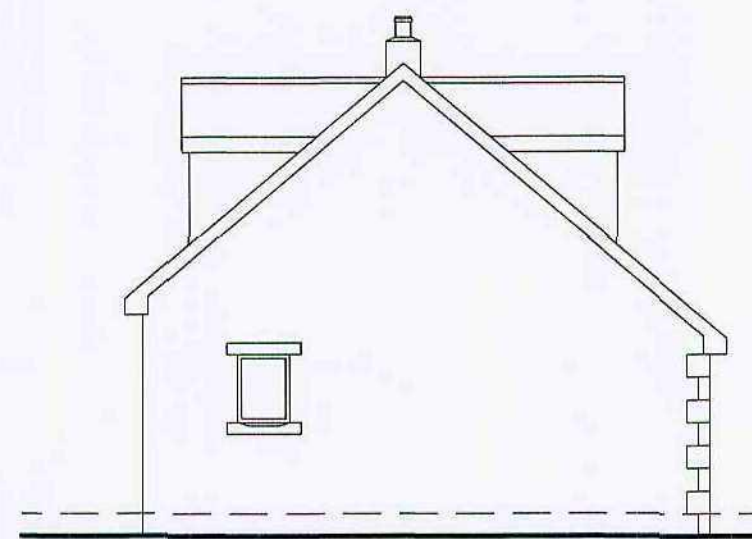


SIDE ELEVATION

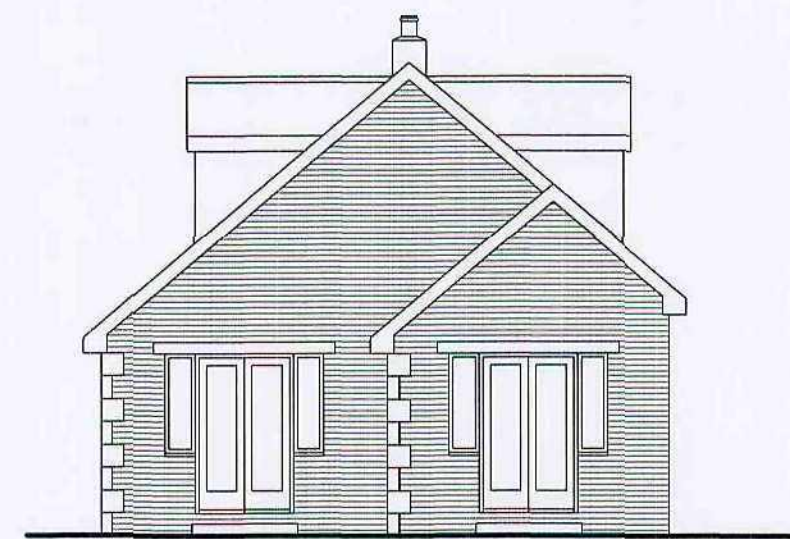


SIDE ELEVATION

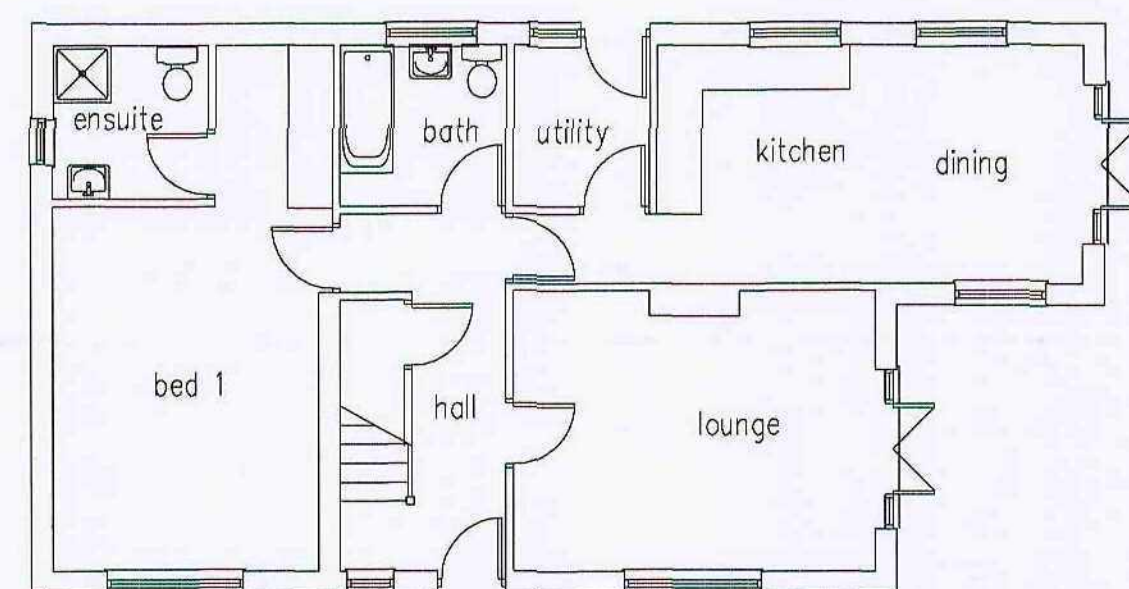


GROUND FLOOR PLAN

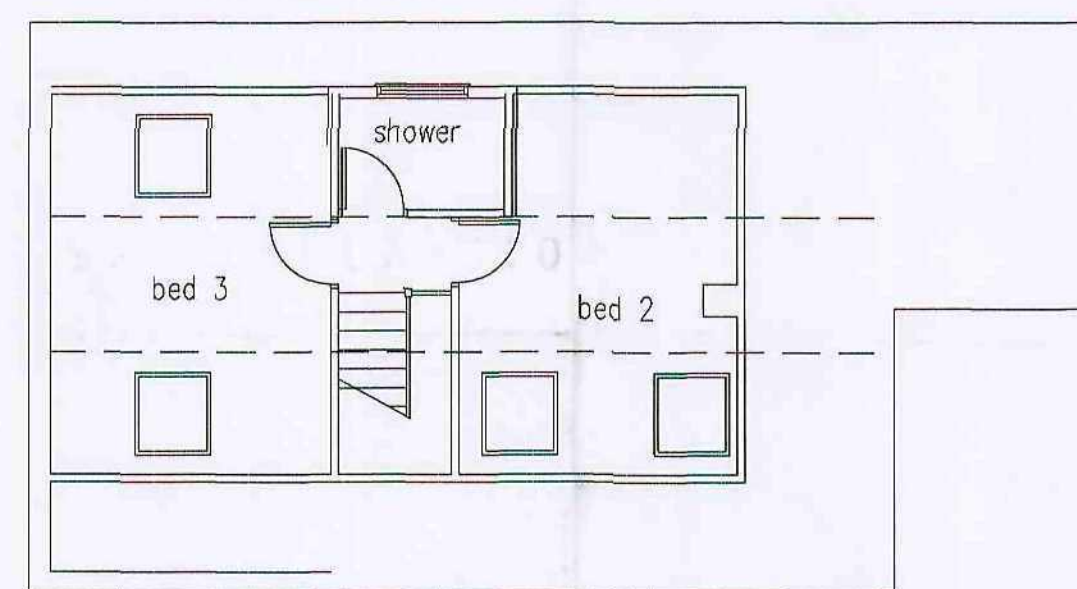

FIRST FLOOR PLAN

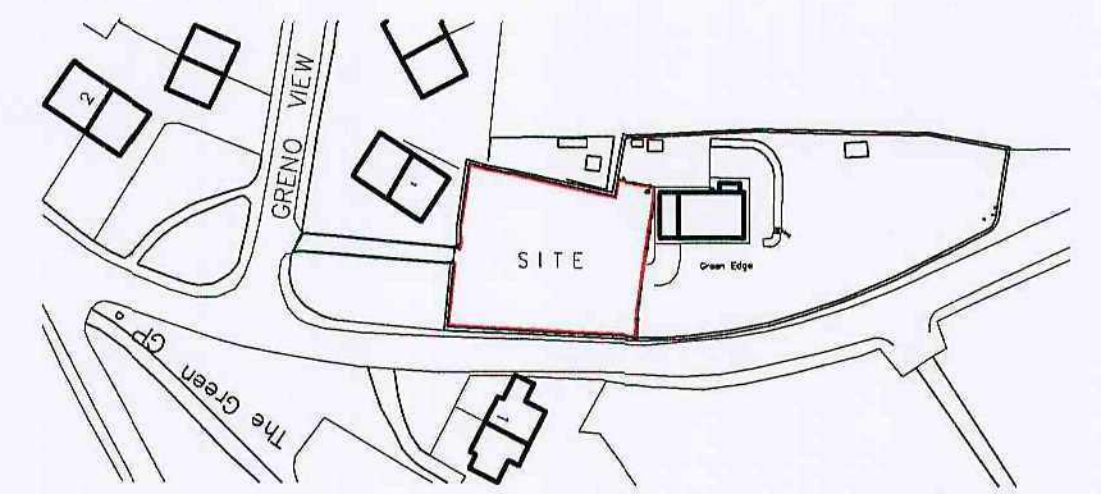

LOCATION PLAN
SCALE 1:1250

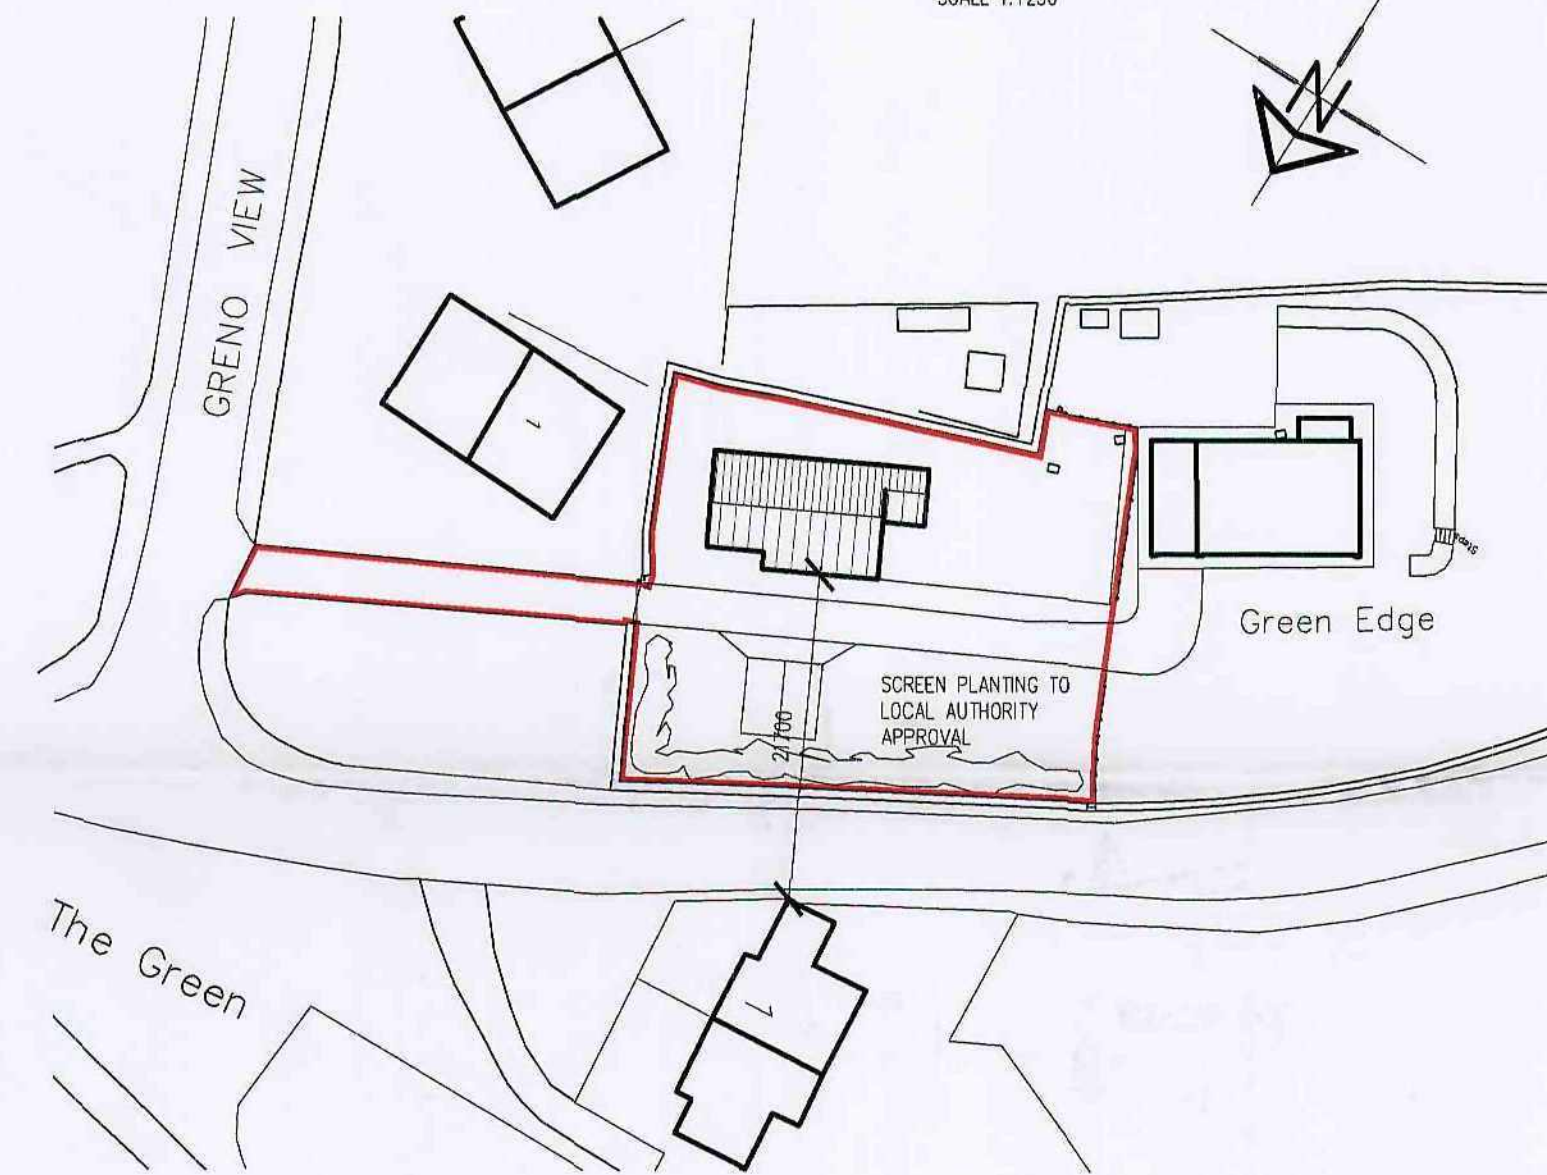

SITE PLAN
SCALE 1:500

White Agus Partnership

1288, NEW ROAD,
STAINCROSS,
BARNLEY,
S75 6PP
CHARTERED SURVEYORS AND BUILDING DESIGN CONSULTANTS

PHONE/FAX: 01228 208482
E mail: agus@btinternet.com

Project: PROPOSED DWELLINGS
GREEN EDGE, HOOD GREEN
BARNLEY

Client: MR D. FAXON

Drawing Title: PLANS AND ELEVATIONS

Date: MAY 2008
Ref: 07-095
Scale: 1:100
Dwg. No: 05
Rev: C

Date	Suffix	Description
03-06-08	A	CHIMNEY AND SHOWER ROOM ADDED
13-07-08	B	REVISED TO PLANNING OFFICERS REQUIREMENTS
12-08-08	C	FRONT DOORWAY REMOVED TO P.D. REQUIREMENTS

Date	Suffix	Description

Barnley Metropolitan
Borough Council

14 AUG 2008

00000000000000000000