




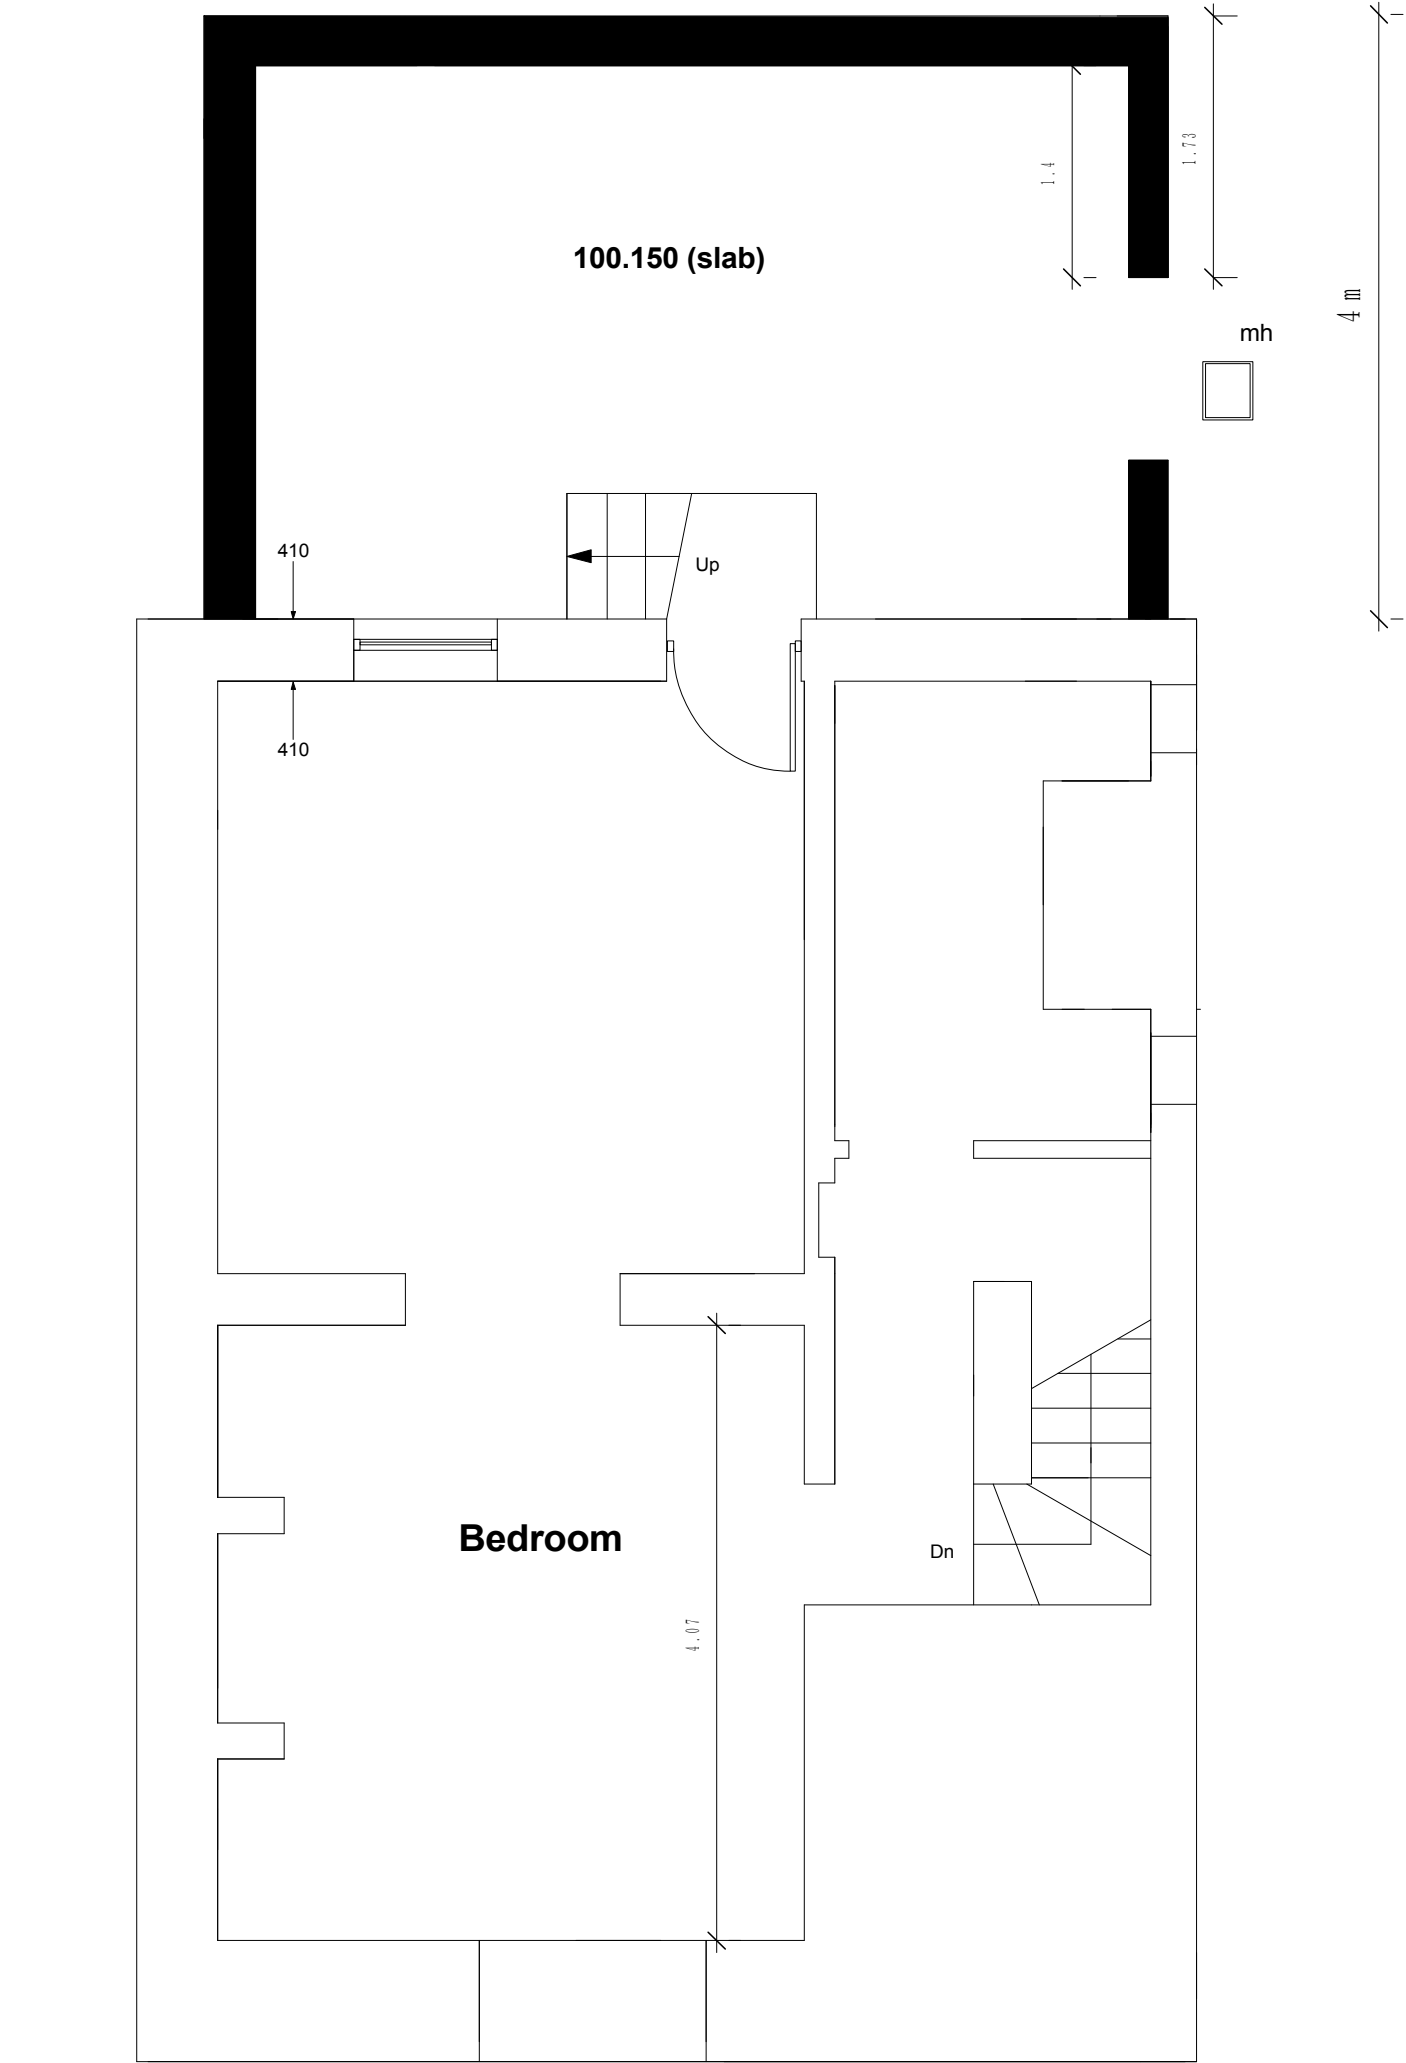


Lower Ground

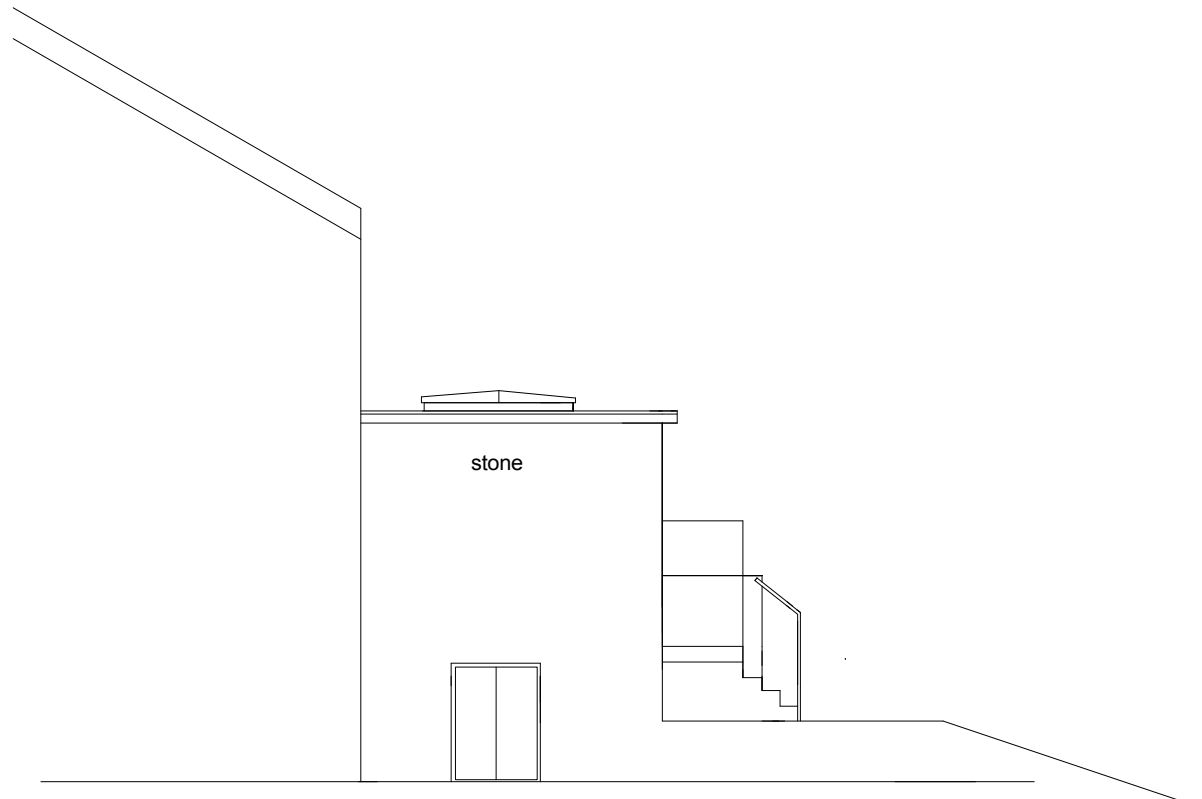

side elevation (south)

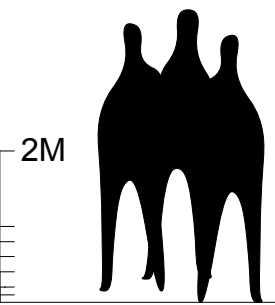


DO NOT SCALE OFF THIS DRAWING.
REFER TO THE WRITTEN DIMENSIONS ONLY
COPYING OR FAXING WILL DISTORT THIS DRAWING

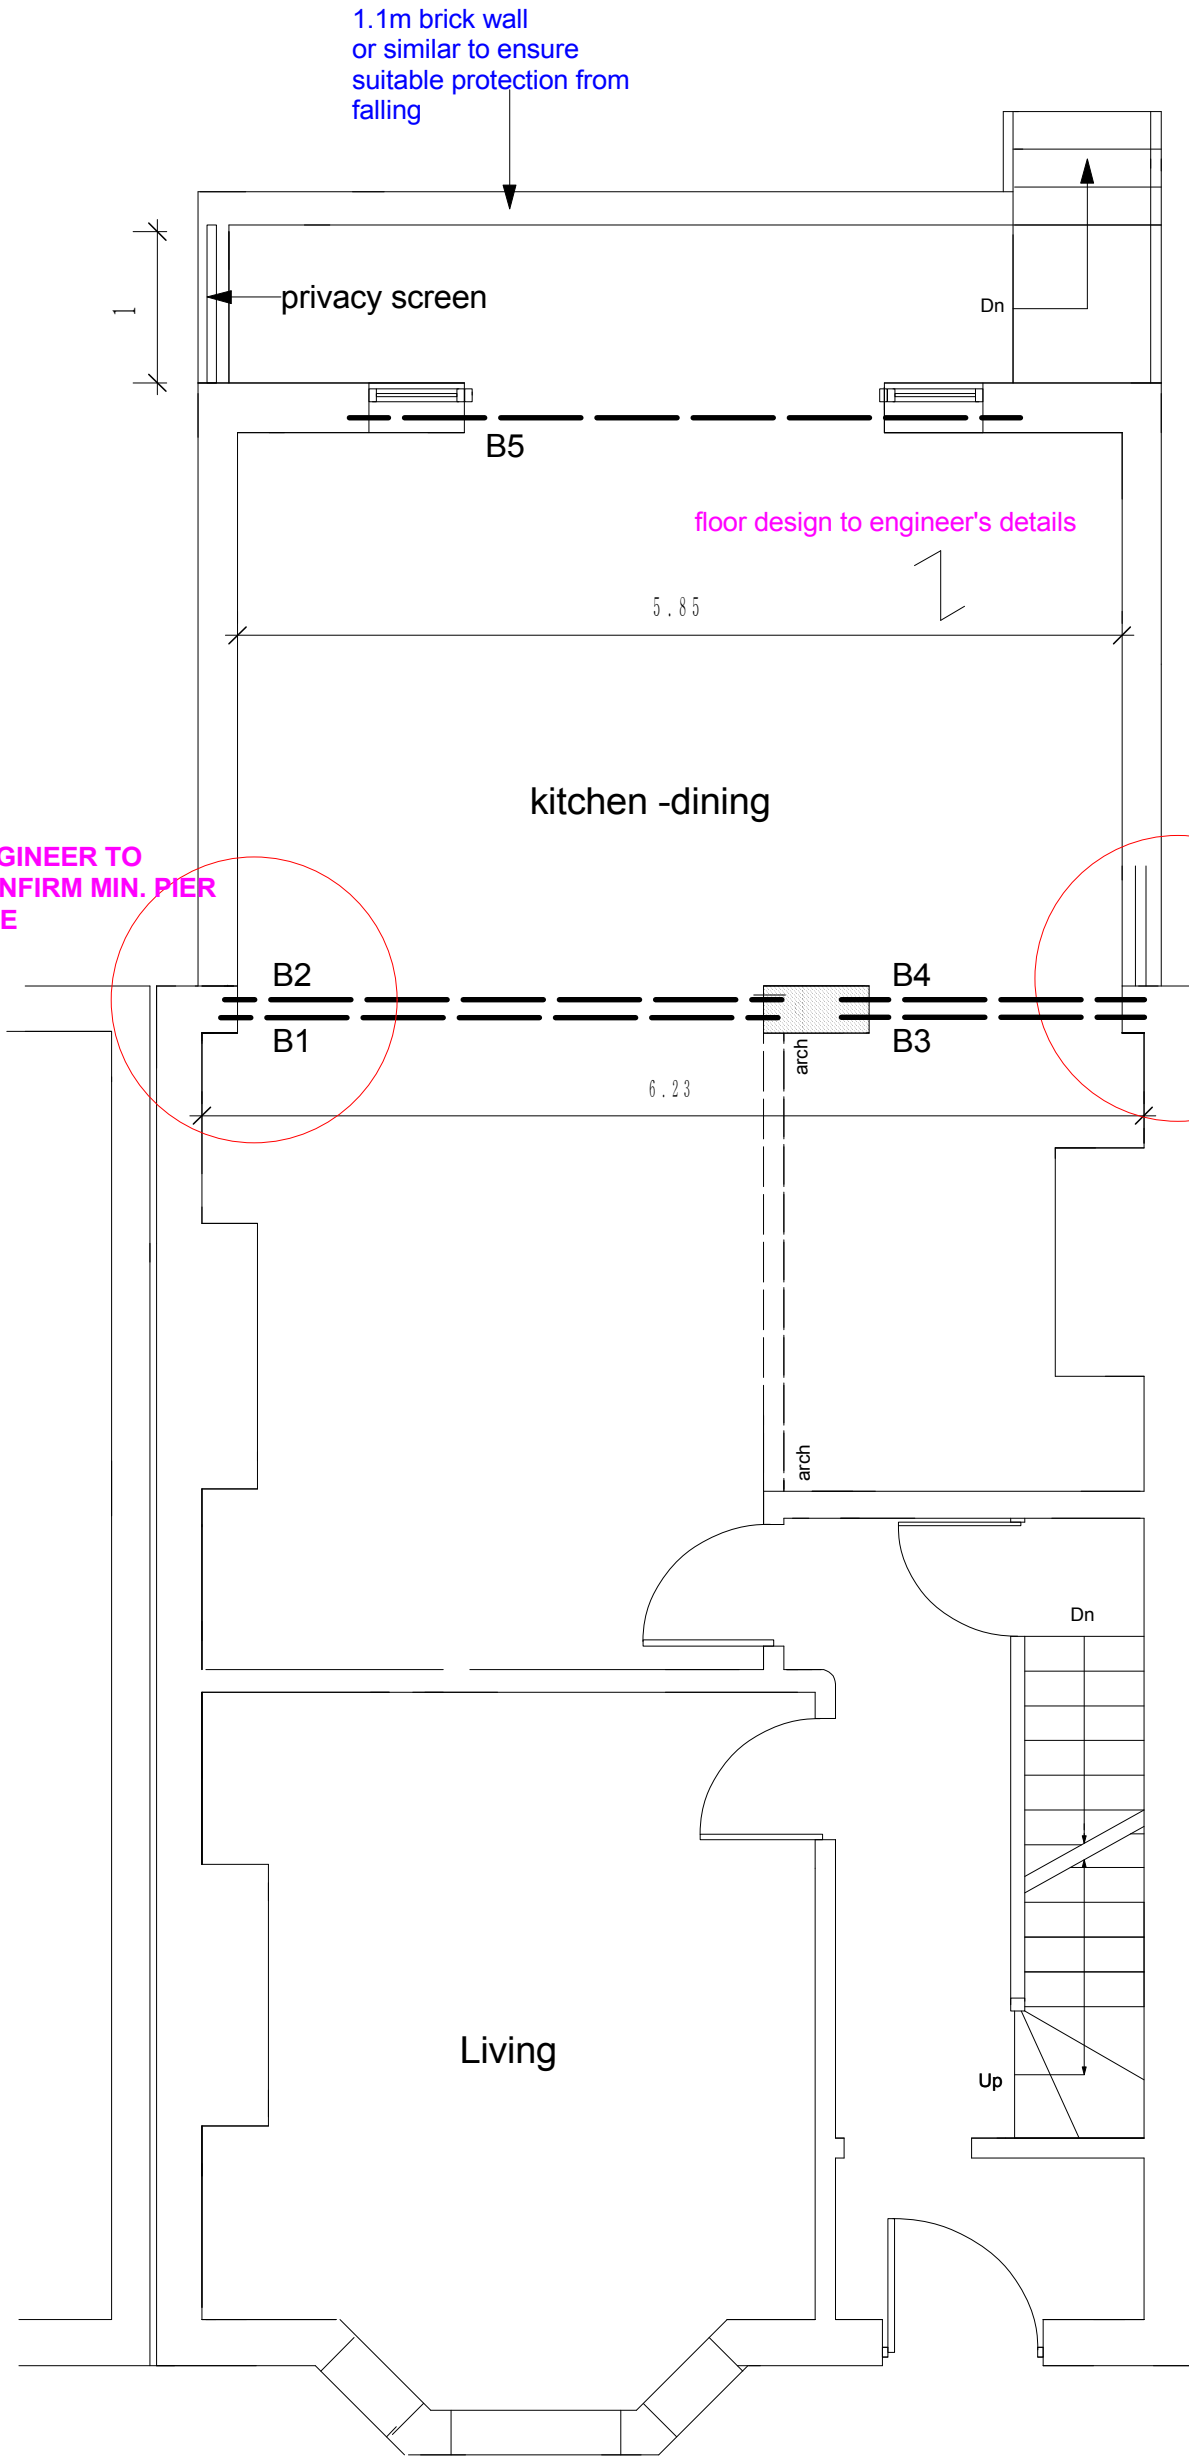

Ground




rear elevation/section

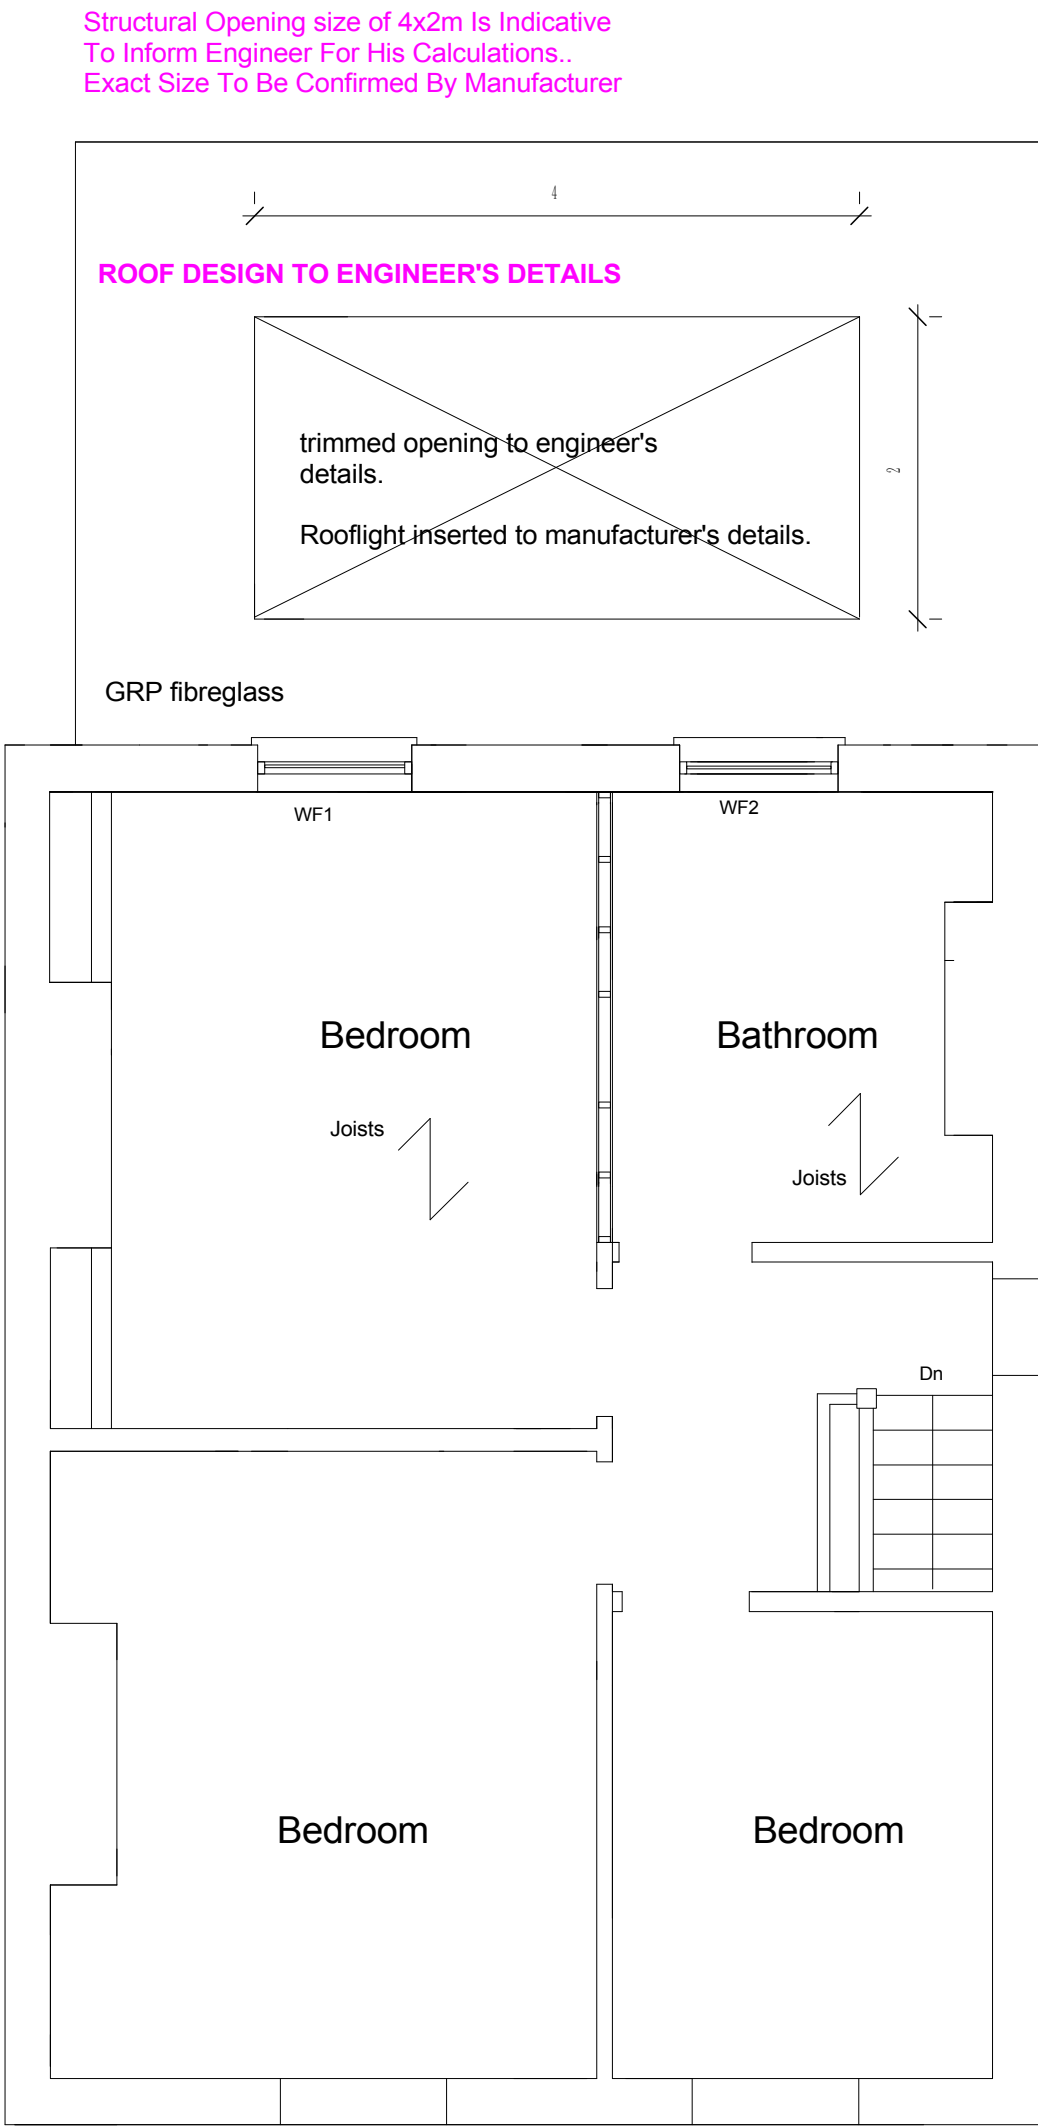


First

First

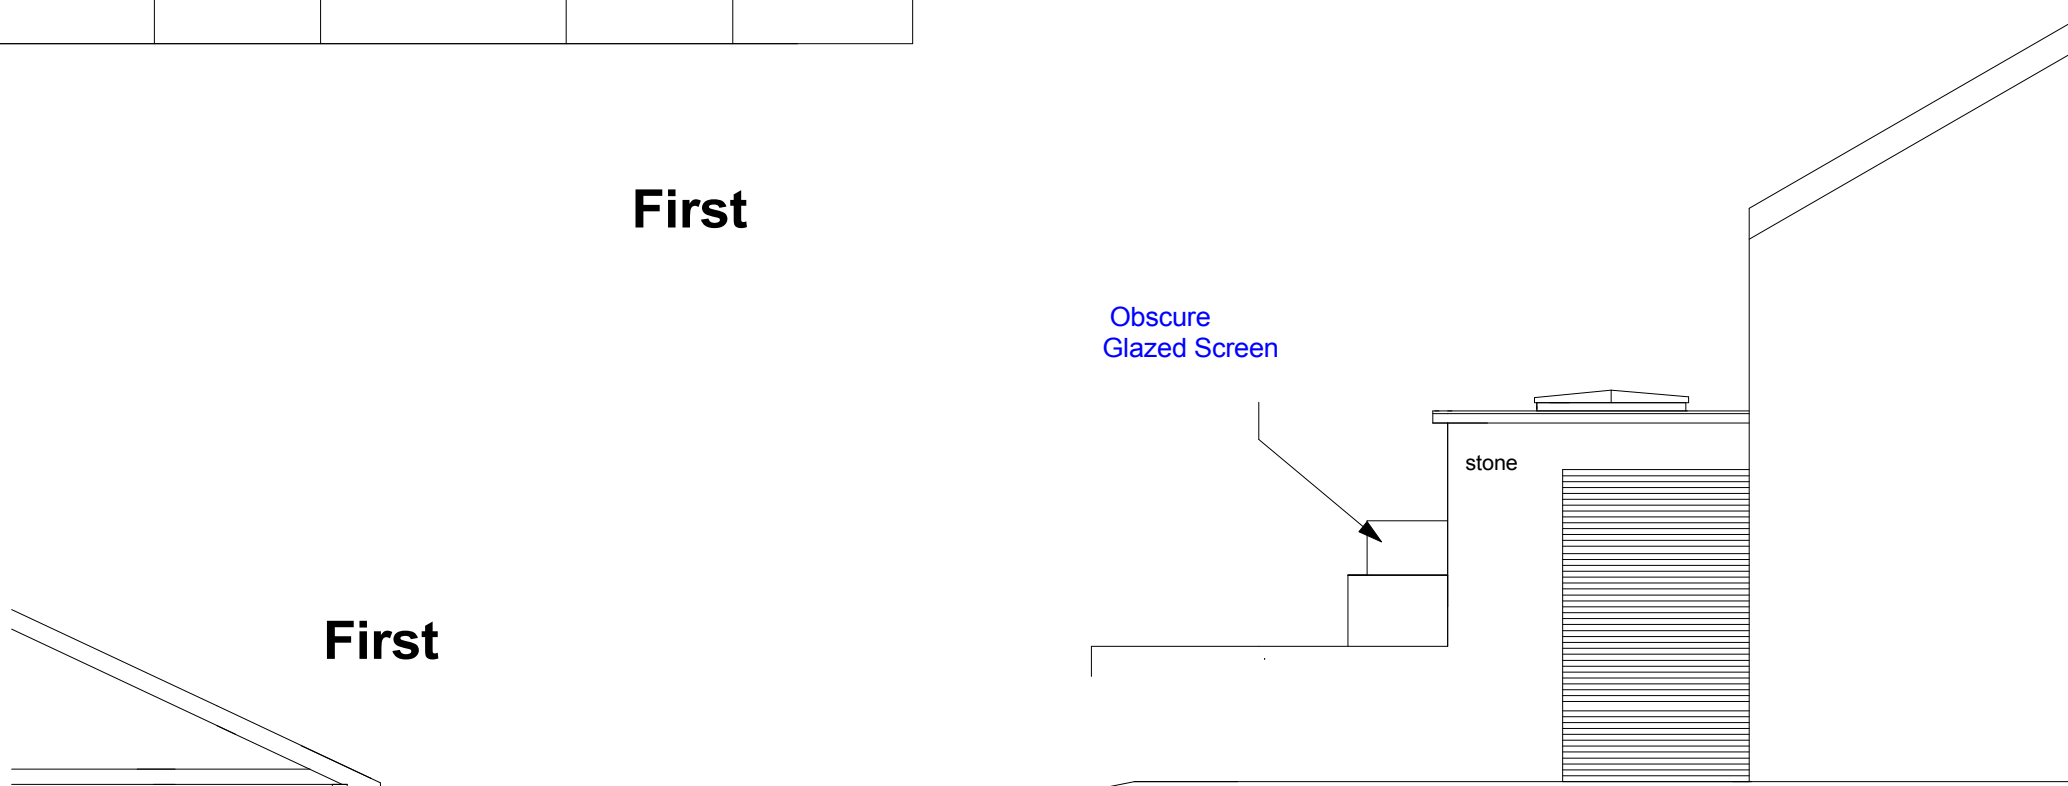


side elevation

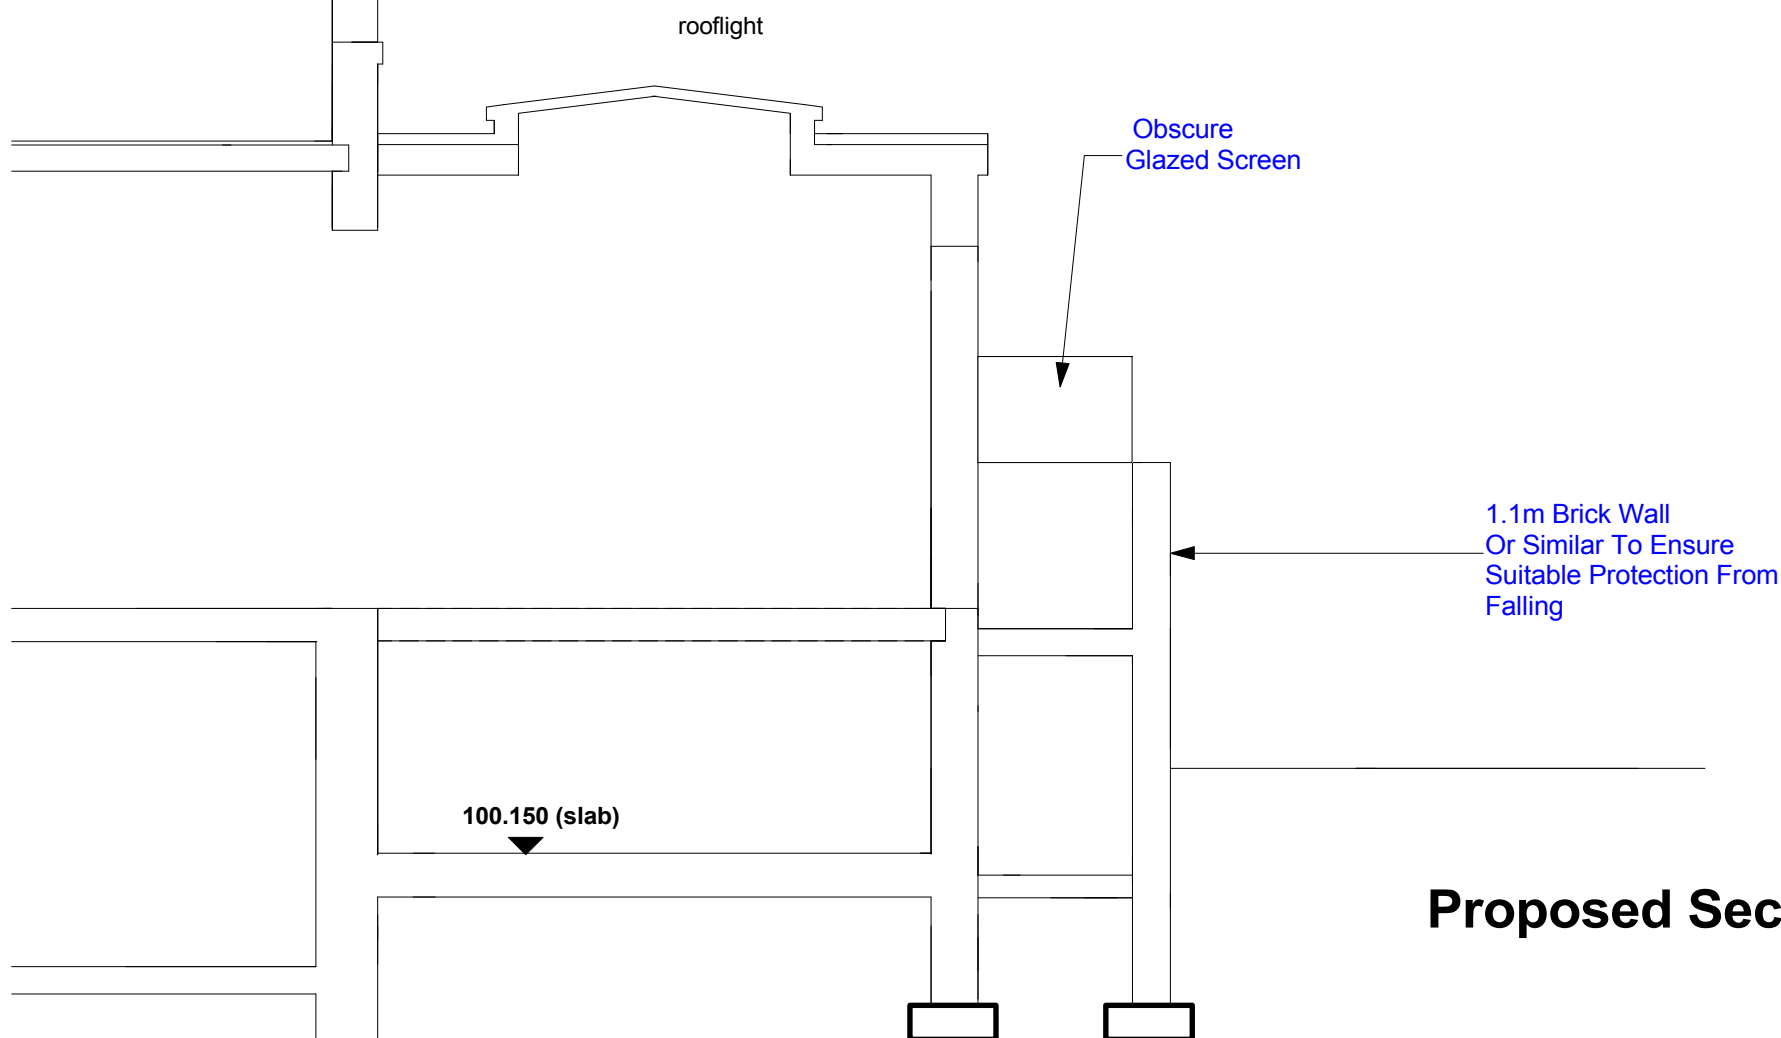

Proposed Section

INCREASE BOUNDARY WALL HEIGHT
TO EXISTING LEVEL TO AVOID
OVERLOOKING TO REAR OF NO. 55 RIMINGTON ROAD

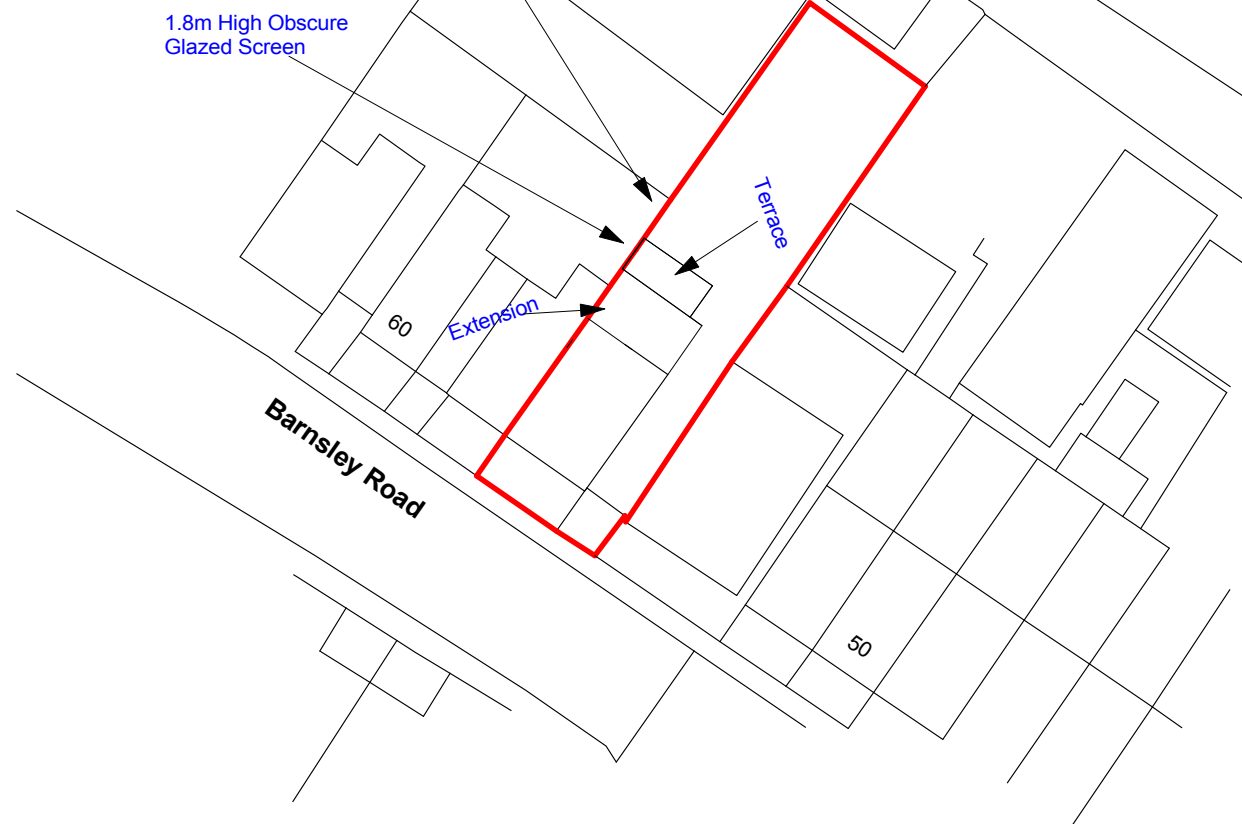

Site Plan 1/500

NOTES	
MECHANICAL AND ELECTRICAL LEGEND	
	SINGLE LIGHT SWITCH LOCATION
	2 WAY LIGHT SWITCH
	CEILING LIGHTING POINT -PENDANT TYPE
	LOW VOLTAGE SPOT LIGHTING
	SPLASH PROOF IP44 LAMP FITTING
	ROOM AIR HEATING STAT CONTROL
	WALL/CEILING MOUNTED EXTRACTOR FAN
	PRESSED STEEL RADIATOR
	CARBON MONOXIDE DETECTOR AND SOUNDER
	SMOKE DETECTOR AND SOUNDER
	HEAT DETECTOR AND SOUNDER
	SKY SOCKET
	BT SOCKET
	TV SOCKET
TO BE CONFIRMED BY PRINCIPAL CONTRACTOR	
	COOKER CONTROL WITH LOW LEVEL HOB
	3 POLE ISOLATOR SWITCH FOR EXTRACT MARKED WITH FAN SYMBOL
	CONSUMER UNIT
	WALL LIGHTING INTERNAL
	EXTERNAL LIGHTING
	CENTRAL HEATING WIRING JUNCTION BOX
	13 AMP SWITCHED SOCKET OUTLET (MIN. 450MM ABOVE FFL)
	13 AMP SWITCHED SOCKET OUTLET (MIN. 450MM ABOVE FFL)
	13 AMP TWIN SWITCHED SOCKET OUTLET ABOVE WORKTOP
	13 AMP SOCKET OUTLET ABOVE WORKTOP
	13 AMP TWIN SWITCHED SOCKET (HIGH LEVEL)
	13 AMP SWITCHED SOCKET (HIGH LEVEL)

No Dimensions To Be Scaled From This Drawing Which Is The Property Of The Company -AA2L LTD. It Is Not To Be Used Or Disclosed In Any Way Except As Authorised By The Company

The Architect -AA2L LTD -Owns All Intellectual Property Rights Including The Copyright In The Drawings And Documents Produced In Performing The Services And Generally Asserts The Architect's Moral Rights To Be Identified As The Author Of Such Work No Part Of Any Design By The Architect May Be Registered By The Client Without Written Consent Of AA2L LTD

The Drawing Will Not Be Assigned To Any Third Party.

The Client Is Responsible For Providing The Architect With the Correct Site Boundaryownership Definitions And Any Covenants Or Easements Relating To The Site. AA2L LTD Will Assume Site Boundaries As Clearly Definedindicated, Unless Otherwise Informed By the Client.

No Work To Be Carried Out Without Planning Permission, Until All Pre Start Planning Conditions Have Been Discharged And Until A Building Regulations Application Has Been Submitted. Any Work Carried Out Before Building Regulations Approval Has Been Granted Will Be Strictly At Clients Own Risk.

Any Building Works Within 6m Of A Neighbouring Home's Foundations May Require You To Notify The Owner Of That Property Of Your Intentions At Least One Month Before You Start Work. Work To An Existing Party Wall Requires You To Give At Least Two Months Notice Of Your Intentions. If Consent To Carry Out Work Cannot Be Reached Procedures Dealing With A Dispute Should Be Followed (the Party Wall Act 1996).

NO CAD DRAWINGS WILL BE ISSUED TO ANY THIRD PARTY !!

IT IS THE RESPONSIBILITY OF THE PRINCIPAL CONTRACTOR TO NOTIFY THE ARCHITECT OF ANY DISCREPANCIES ON THE DRAWING PRIOR TO CONSTRUCTION. DO NOT SCALE FROM THIS DRAWING. ALL DIMENSIONS TO BE CHECKED ON SITE IF IN DOUBT ASK!

revisions	description	date
C		2/10/20
D/E		12/10/20

Riba Workstage 4 - Technical Design:

Title: Proposed Plans and Section, elevations

Project: Rear Extension Terrace And Alterations

For : Mr R. Rushton

Job No : 2020/66/RR Dwg No : P/BR02 E

Paper Size : A1 Scale 1:50

AA2L LTD
ANDREW BAILEY:CHARTERED ARCHITECT
ARB RIBA Conservation Register

Glendower House

85 Lundhill Road

Wombwell

Barnsley

S73 0BL

T. 01226 78590/07879 442670
E. ANDREW.BAILEY@AKBARCHITECTS.COM
W. WWW.AKBARCHITECTS.COM