




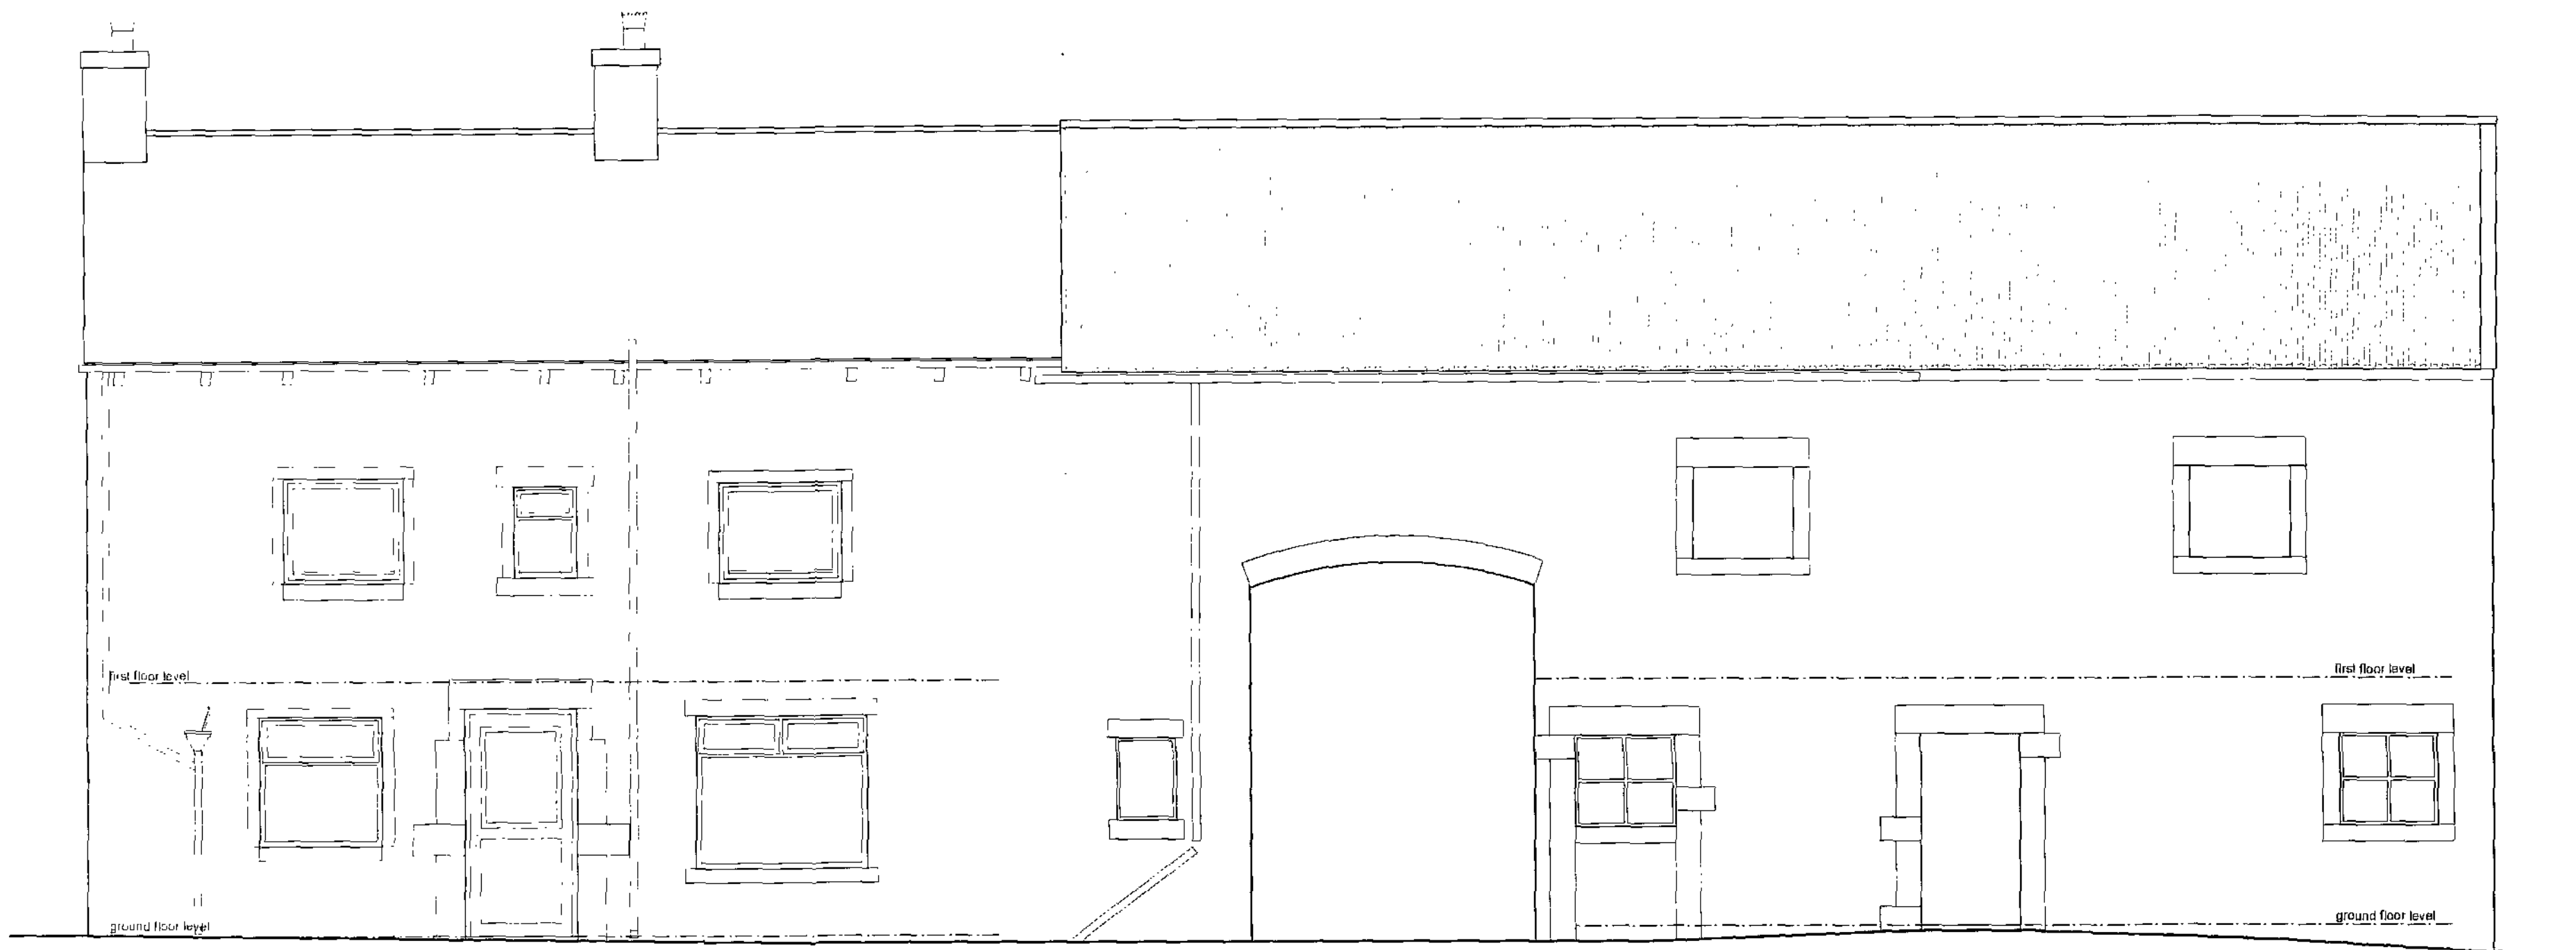

east elevation

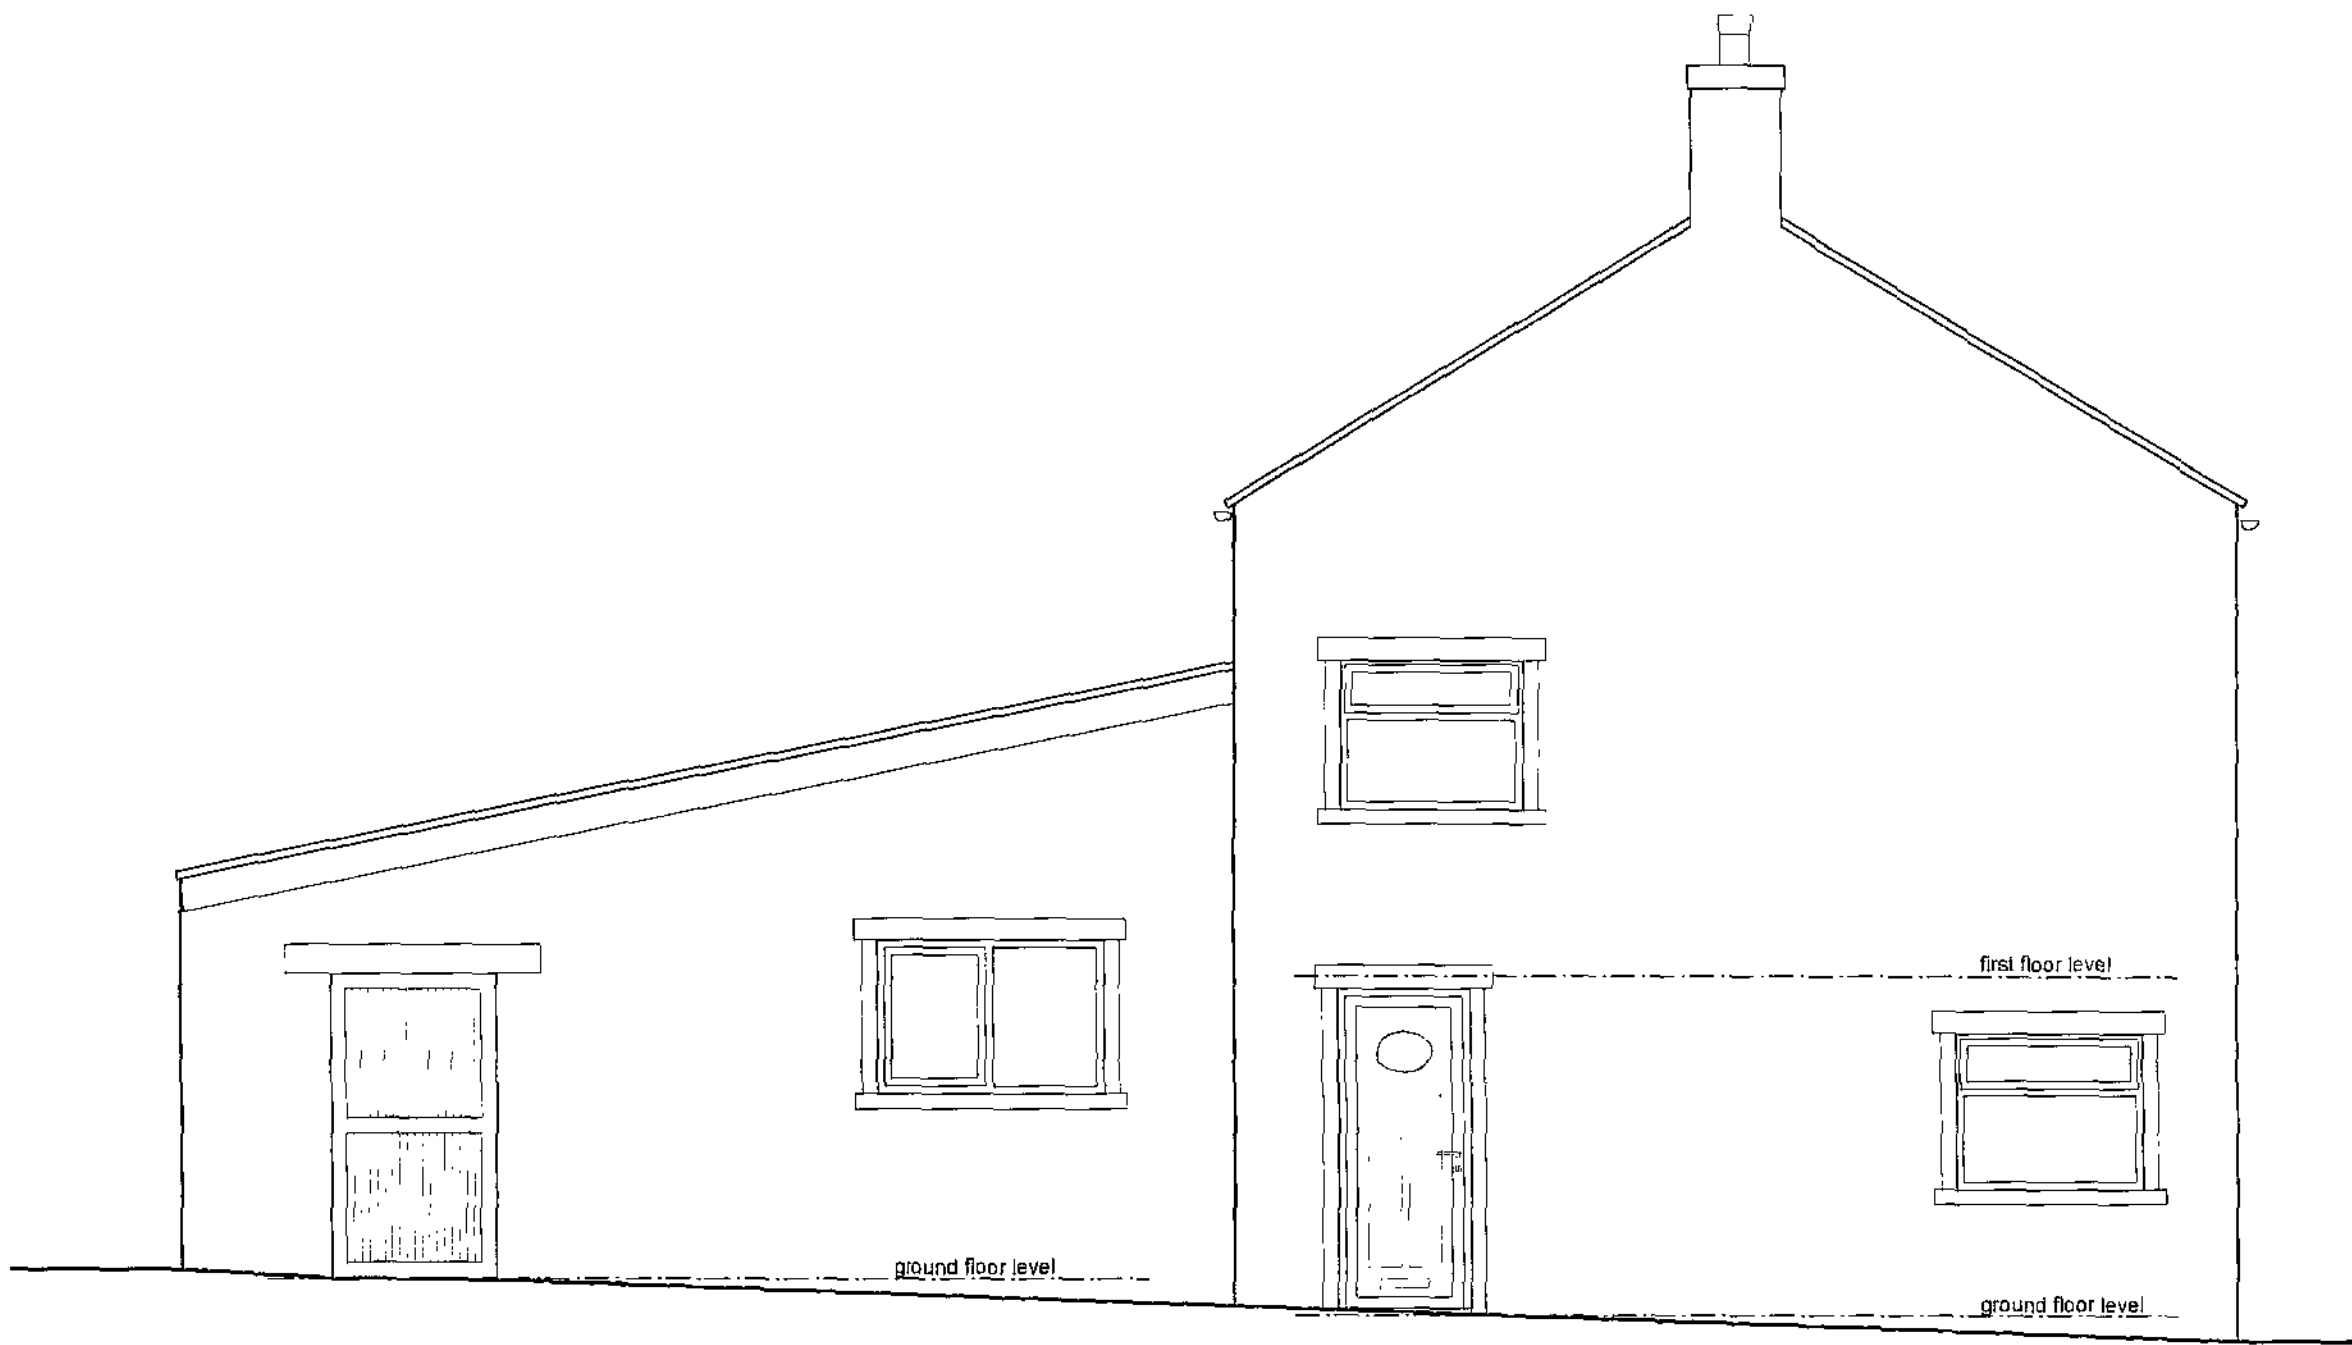


south elevation

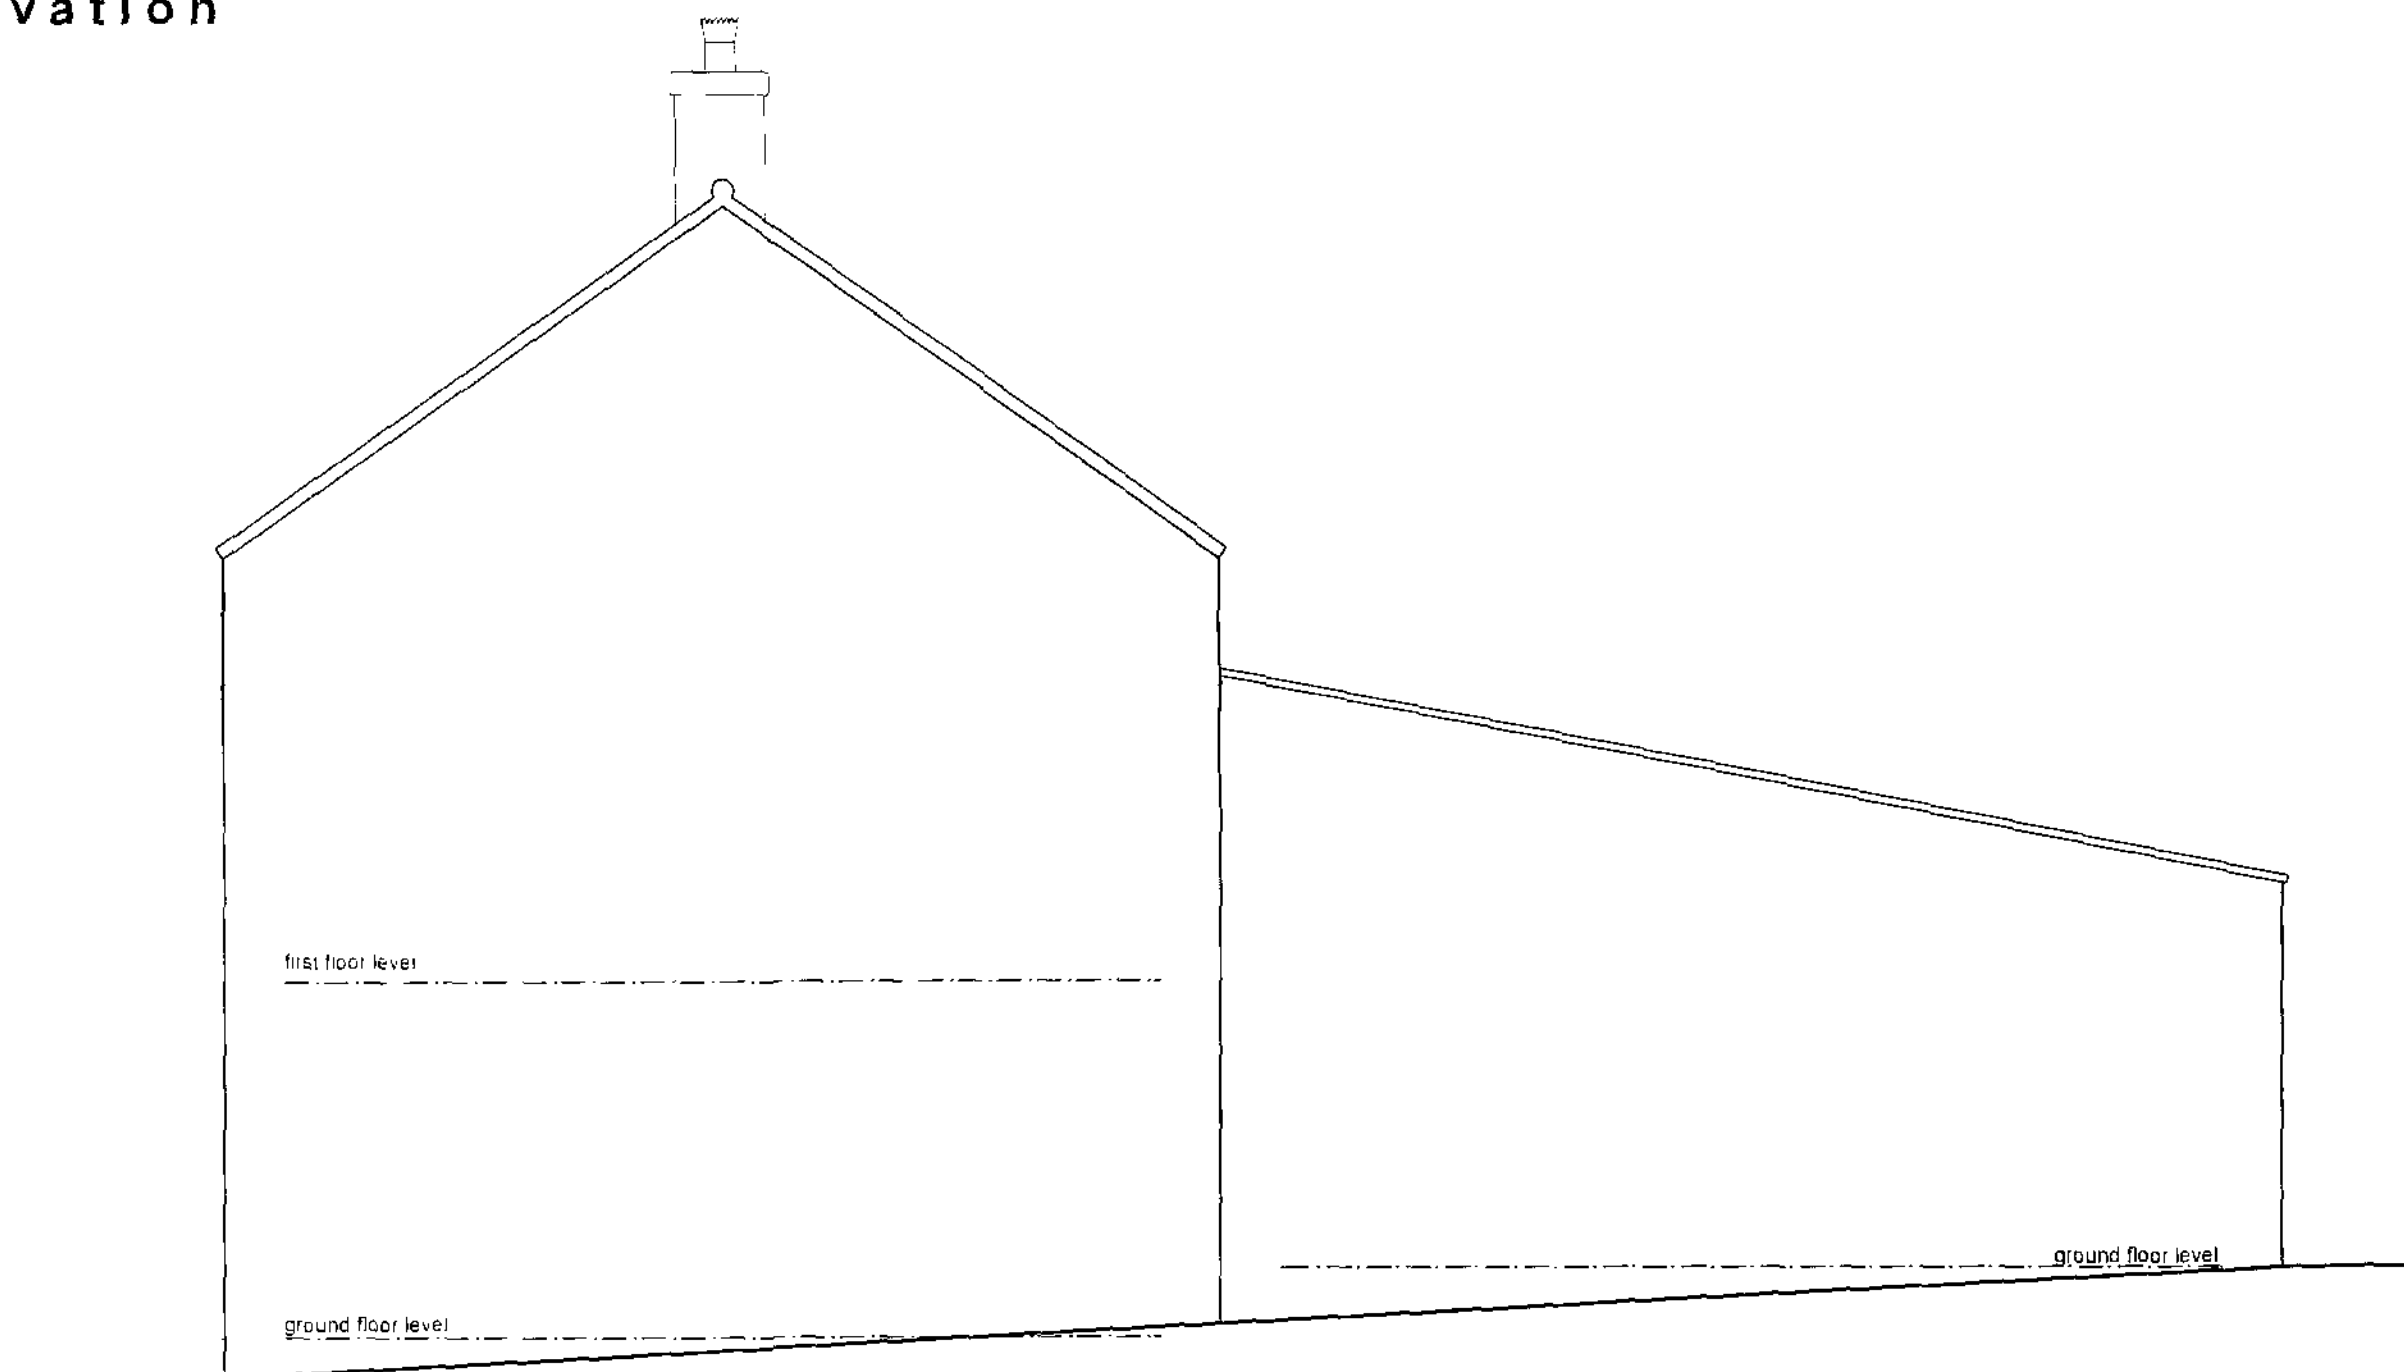

north elevation

0 1 2 3 4 5m

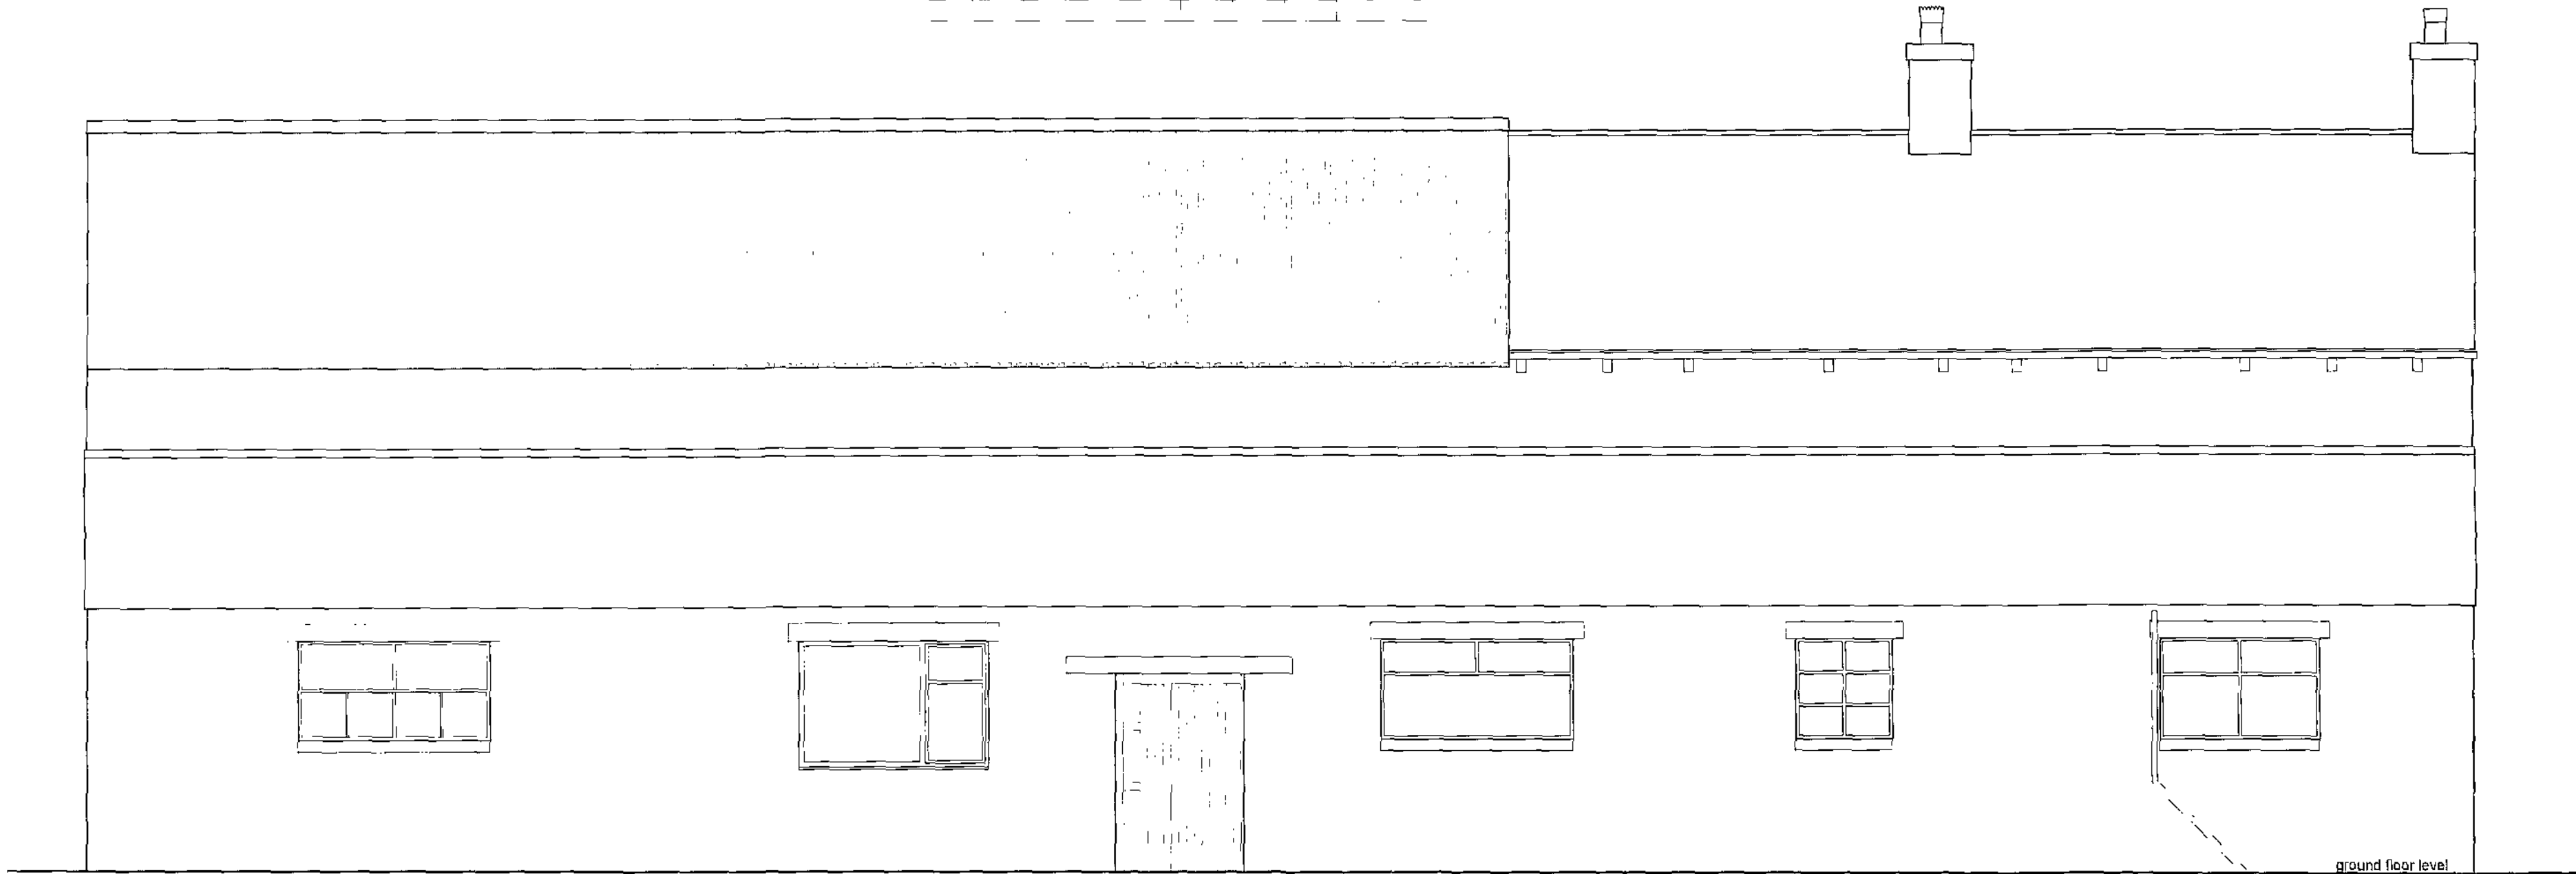


west elevation

NP/BI/05090431

PLAN DISTRICT NATIONAL PARK AUTHORITY	
ALLOCATED GROUP	OFFICER
DATE REC'D	29 MAY 2009
ACKNOWLEDGEMENT:	
REPLY:	
FILE ALLOCATION:	
COMED TO:	

This drawing has been prepared specifically for the purpose of obtaining Planning Permission and/or Building Regulation Approval. Its suitability for other purposes, without supplementary details and specifications, cannot be guaranteed. The Permissions and/or Approvals are beyond the Architects control and no guarantee that such will be granted is given or to be inferred by reason of the preparation of this drawing. Only figured dimensions are to be used. All dimensions to be checked on site. This drawing together with the design is the property and copyright of the Architect and must not be reproduced without prior written permission.

P02 Elevations amalgamated	09.10.08	SG	SG
P01 Drawing originated	16.11.07	JE	SG
status description	date	dr by	app by

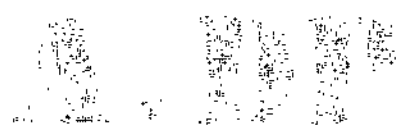

ARCHITECTURE
AND DESIGN
PARTNERSHIP

82 HUDDERSFIELD ROAD ☐ HOLMFIRTH ☐ HUDDERSFIELD HD9 3AZ
TELEPHONE 01484 689411
FACSIMILE 01484 688280
E-MAIL enquiries@adp-architects.com

PROJECT DETAILS
Proposed Alterations and Refurbishment
at
Flouch Farm, Old Manchester Road, Crows Edge, Sheffield
for
Mr Nigel Wright


DRAWING TITLE

general arrangement as existing
elevations

SCALE DATE DRAWING NR
1:50 16 Nov 07 07109D-01-P02

NP/B/ 05090431

Thurlstone Moors

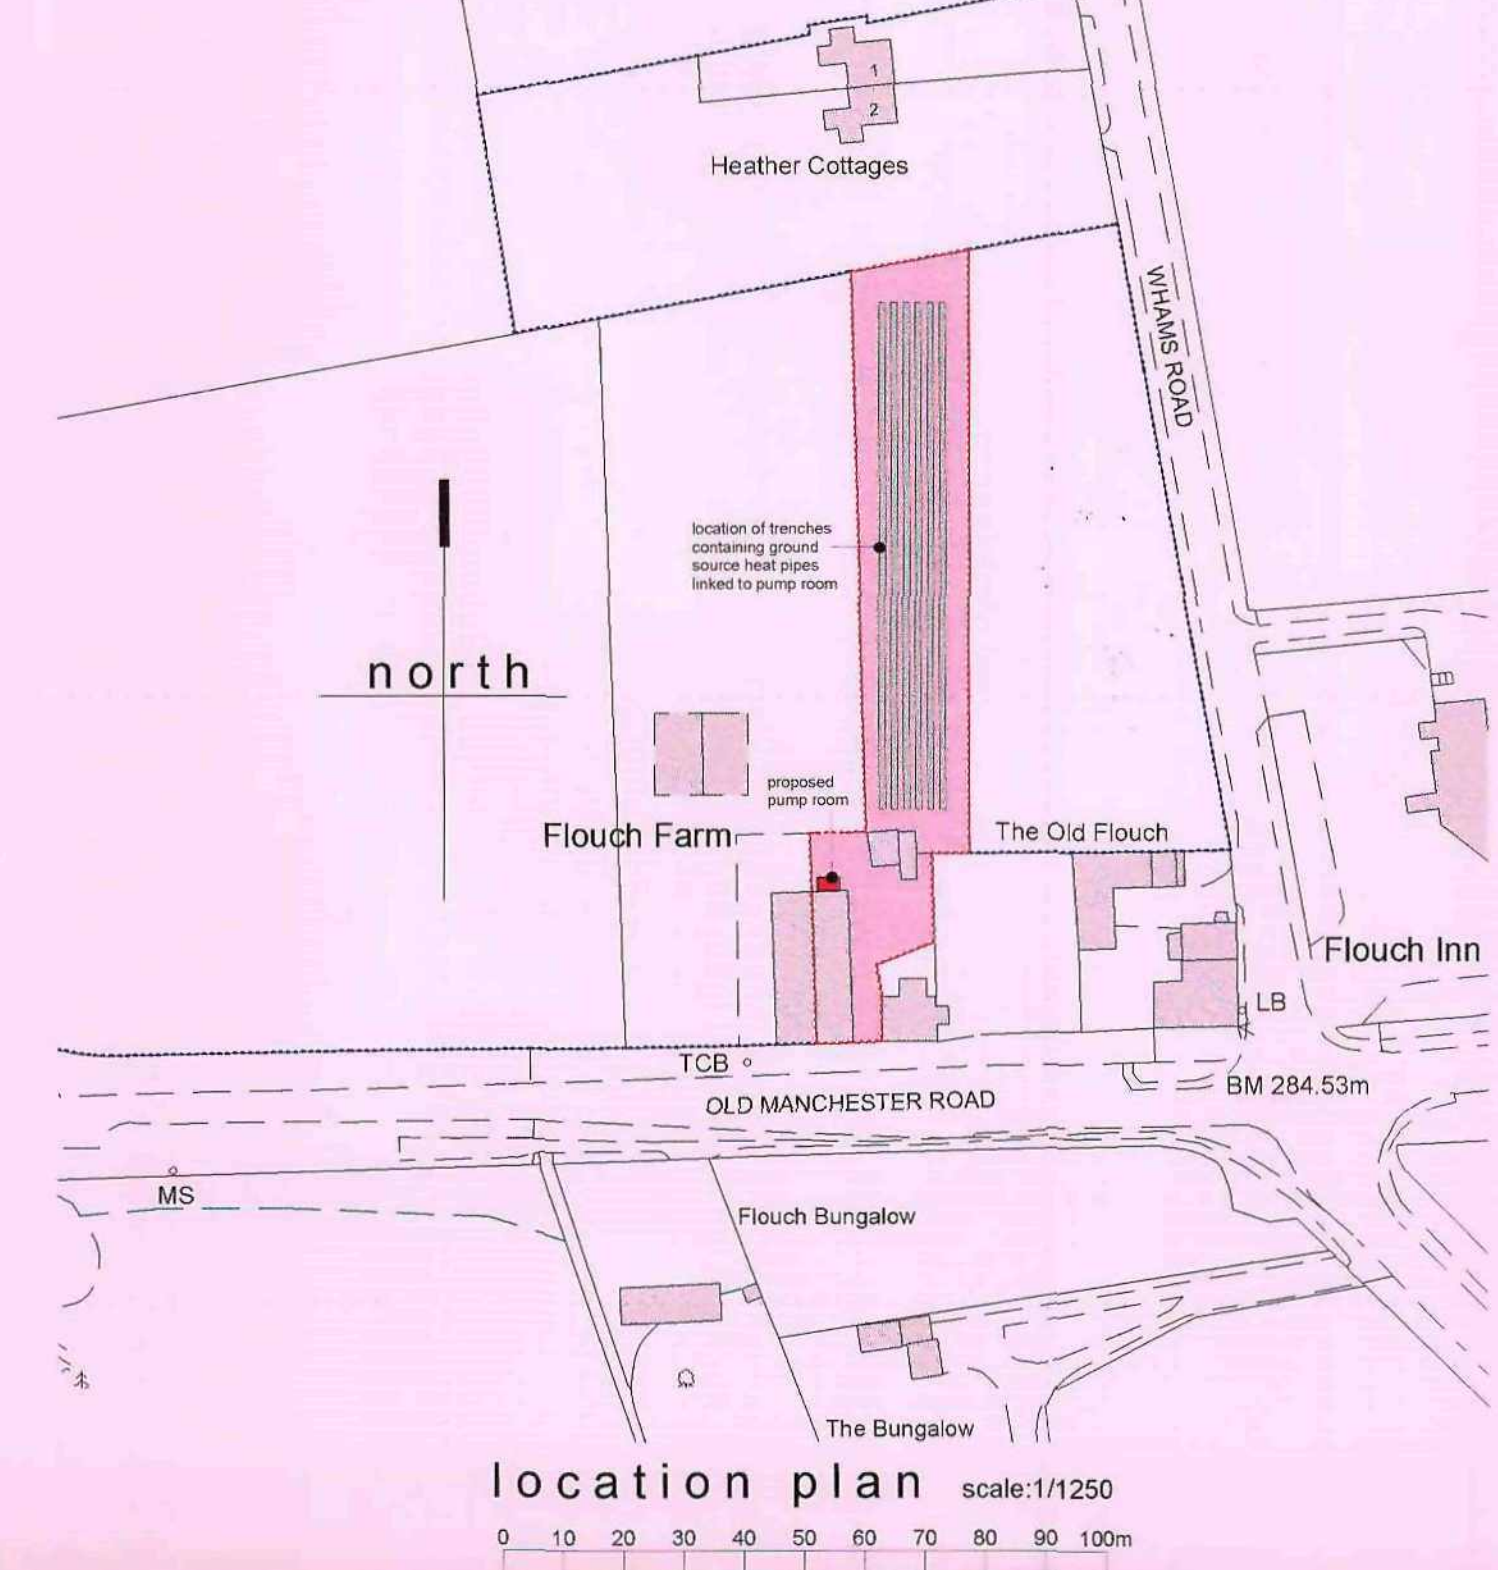

This drawing has been prepared specifically for the purpose of obtaining Planning Permission and/or Building Regulation Approval. Its suitability for other purposes, without supplementary details and specifications cannot be guaranteed. The Permissions and/or Approvals are beyond the Architects control, and no guarantee that such will be granted is given or to be inferred by reason of the preparation of this drawing. Only figured dimensions are to be used. All dimensions to be checked on site. This drawing together with the design is the property and copyright of the Architect and must not be reproduced without prior written permission.

P08	Pump room and ghp pipework added	15.05.09	SG	SG
P07	Planning modifications to lounge door and velux windows	08.01.09	SG	SG
P06	Planning modifications to doors, windows and internal layout	26.11.08	SG	SG
P05	Adjustments to internal layout	24.09.08	SG	SG
P04	Adjustments to internal layout	04.08.08	SG	SG
P03	Drawing altered	21.07.08	JH	SG
P01	Drawing originated	16.11.07	JE	SG
status	description	date	dr by	app by

A+DP
ARCHITECTURE
AND DESIGN
PARTNERSHIP

RIBA
Chartered Practice

82 HUDDERSFIELD ROAD HOLMFIRTH HUDDERSFIELD HD9 3AZ
TELEPHONE 01484 685411
FACSIMILE 01484 688295
E-MAIL adp@adp-architects.com

PLANNING PERMISSION
ALLOTTED GROUP OFFICER
DATE REC'D 20 MAY 2009
ACKNOWLEDGEMENT:
REPLY: FILE ALLOCATION: COPIED TO:

PROJECT DETAILS
Proposed extension to house ground source heat pumps at Fouch Farm, Old Manchester Road, Crow Edge, Sheffield for Mr Nigel Wright

DRAWING TITLE

General arrangement

SCALE DATE DRAWING NR
1:50 16 Nov 07 07109D-02-P08

