

Notes:

PLANNING DRAWINGS - THIS DRAWING SHOULD NOT BE USED FOR ANY OTHER PURPOSES THAN THAT SPECIFIED HERE

COPYRIGHT - THIS DRAWING MAY NOT BE REPRODUCED OR MODIFIED IN WHOLE OR PART BY ANY PERSON OR ORGANISATION WITHOUT THE ARCHITECTS CONSENT. ISUING COPIES TO THIRD PARTIES MAY NOT BE DONE WITHOUT THE ARCHITECTS CONSENT

Revision: --

Revision List:

0 2.5m



Project/ Client: Rojaci, Roughbitchworth / S

Drawing Title: Floor Plan & Elevations - Proposed


Drawing Number: 2098/TP/003

Scale at A3: 1:50 & 1:100


Date: July 20

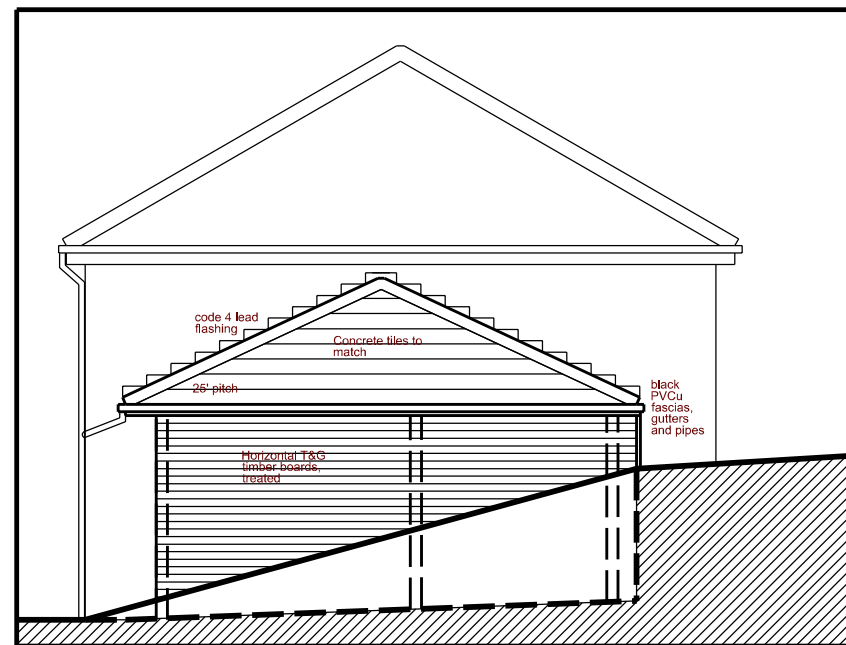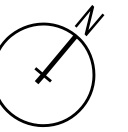


North East Elevation 1:100

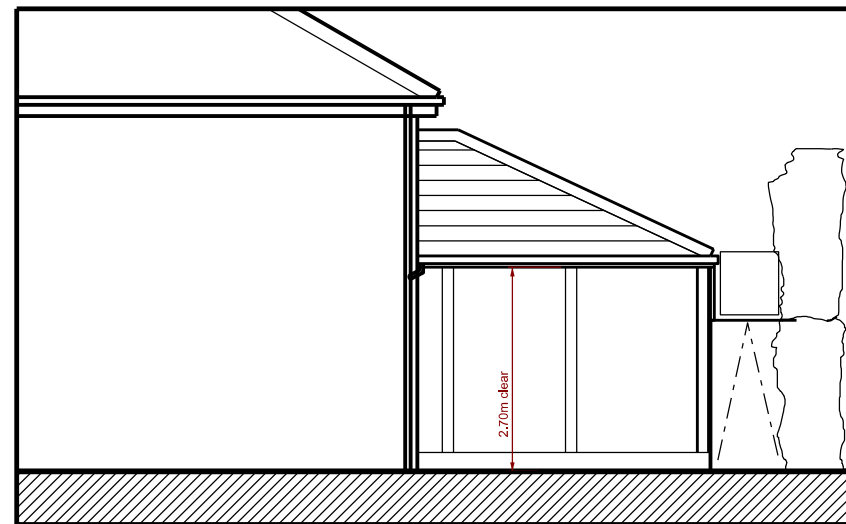

South West Elevation 1:100

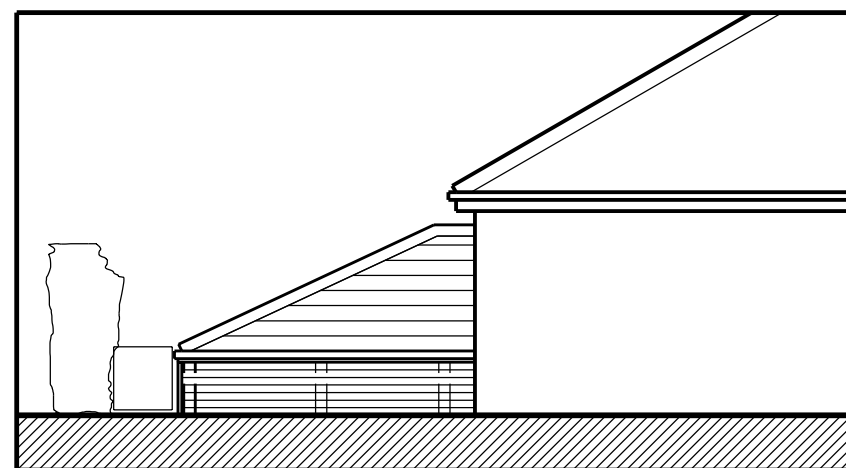

North West Elevation 1:100

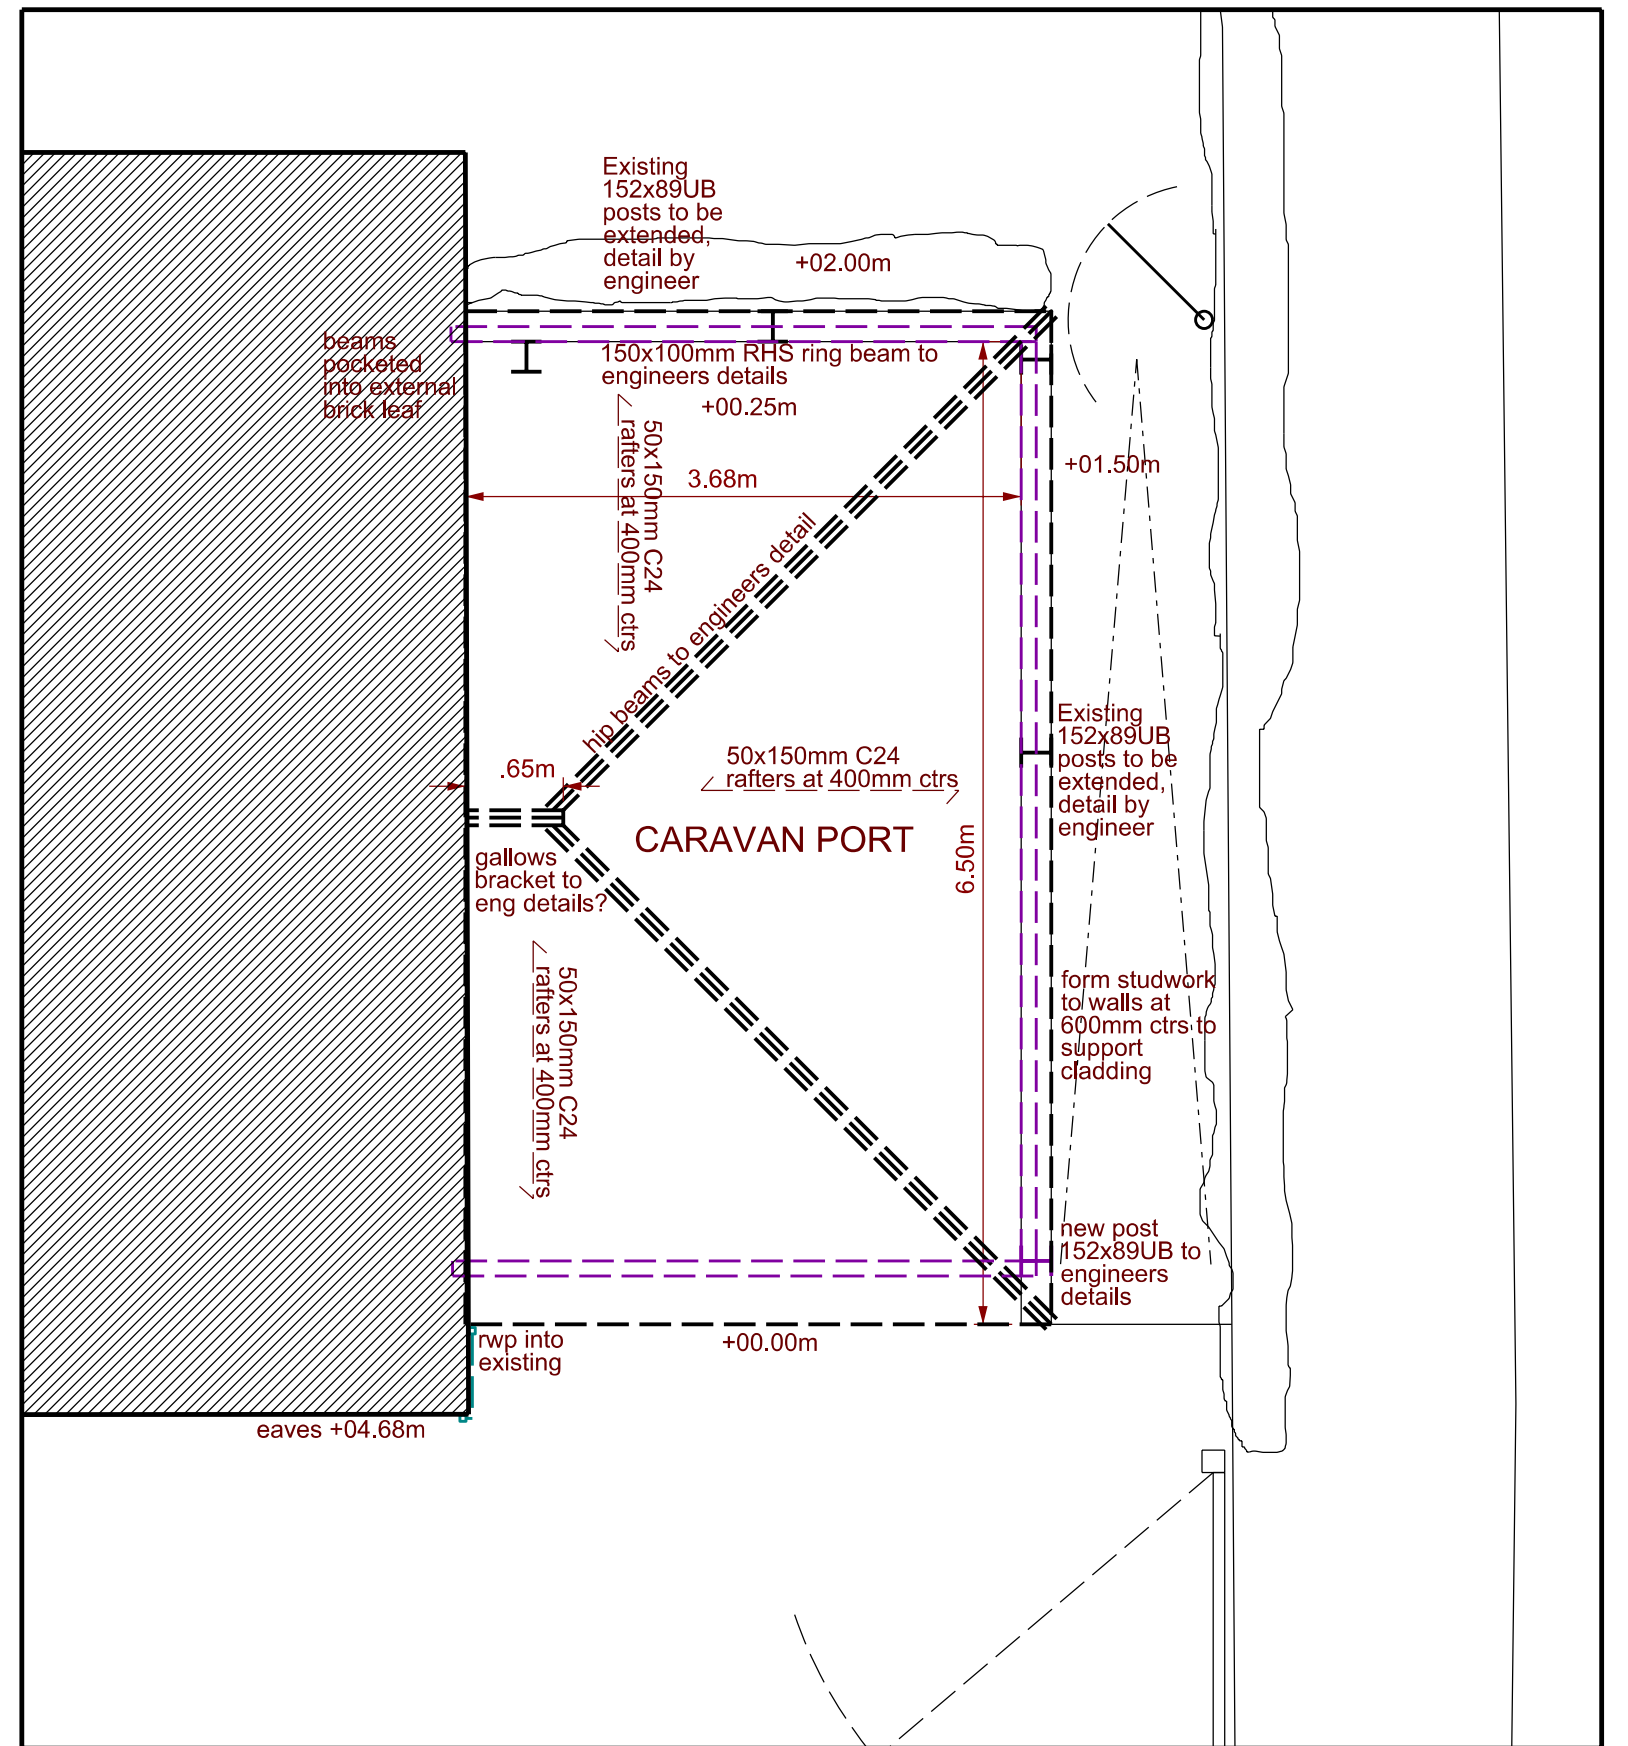

Floor Plan 1:50