

Notes:

BUILDING REGULATIONS DRAWINGS - THIS DRAWING SHOULD NOT BE USED FOR ANY OTHER PURPOSES THAN THAT SPECIFIED HERE  
COPYRIGHT - THIS DRAWING MAY NOT BE REPRODUCED OR MODIFIED IN WHOLE OR PART BY ANY PERSON OR ORGANISATION WITHOUT THE ARCHITECTS CONSENT, ISSUING COPIES TO THIRD PARTIES MAY NOT BE DONE WITHOUT THE ARCHITECTS CONSENT  
DO NOT SCALE - CONTRACTOR MUST VERIFY ALL DIMENSIONS PRIOR TO COMMENCING SHOP DRAWINGS/ WORKS ON SITE  
DRAWING TO BE READ IN CONJUNCTION WITH ARCHITECTS SCOPE OF WORKS AND NBS SPECIFICATION DOCUMENT  
ANY CONFLICT BETWEEN DRAWINGS/ SPECIFICATION PLEASE CONSULT THE ARCHITECT

Revision: --

Revision List:

0 5m

MATERIALS -EXISTING  
Walls - Red facing brick  
Roof - concrete tiles  
Windows/ Doors - White PVCu  
Gutters/ Pipes - White PVCu


Project/ Client: 7 Park Lane / Walker

Drawing Title: Elevations - Existing


Drawing Number: 2090/LO/004

Scale at A3: 1:100


Date: May 20

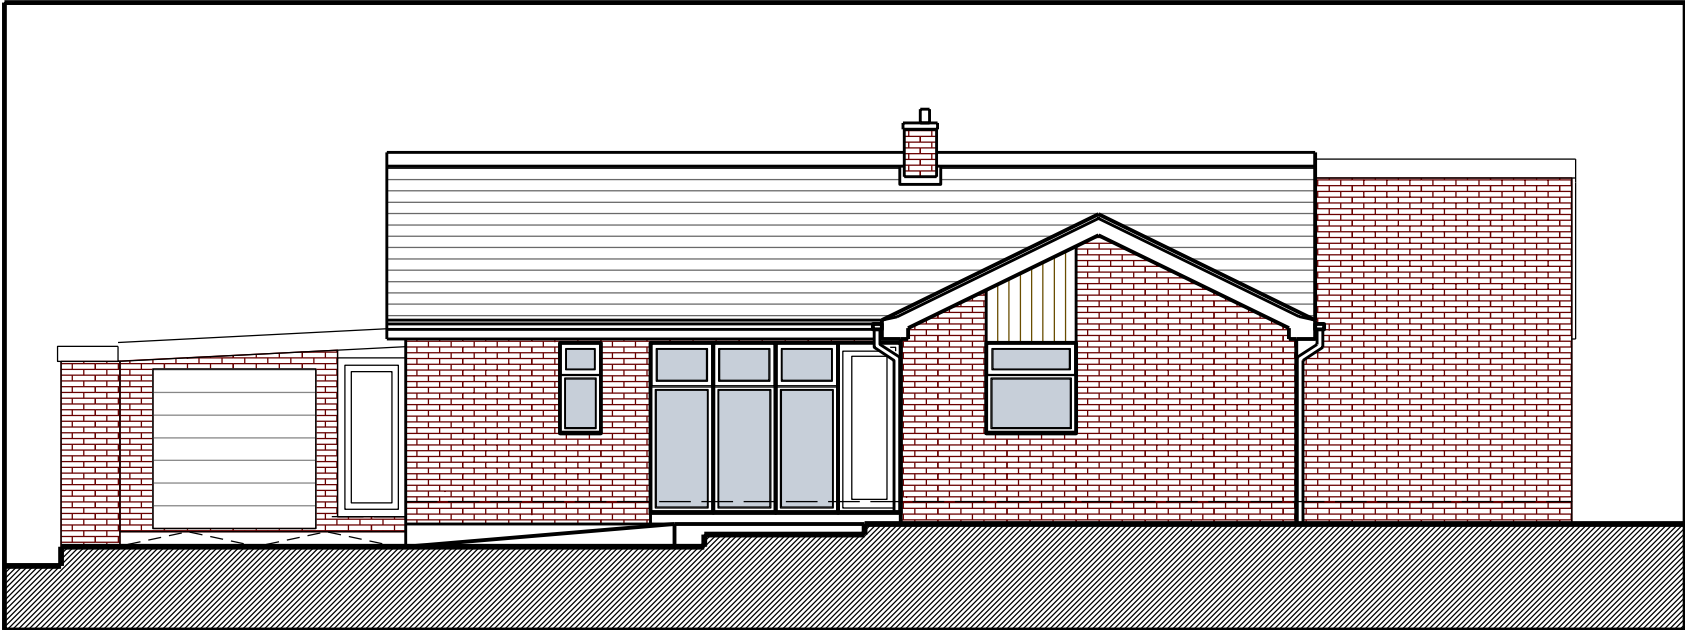


North Elevation - Existing

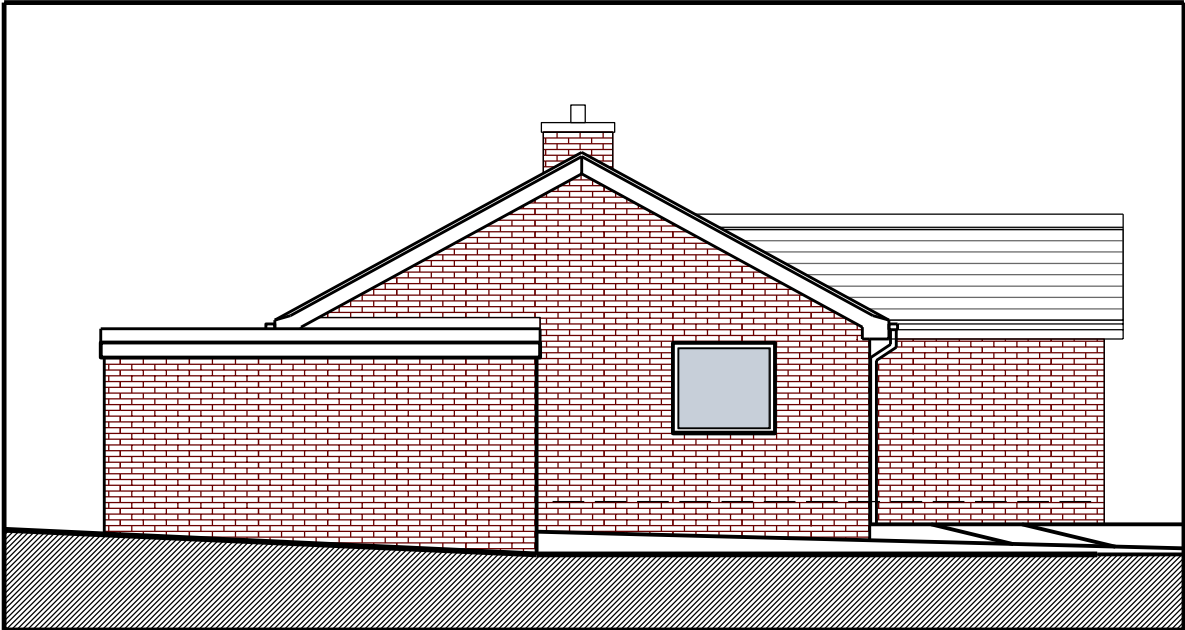

East Elevation - Existing

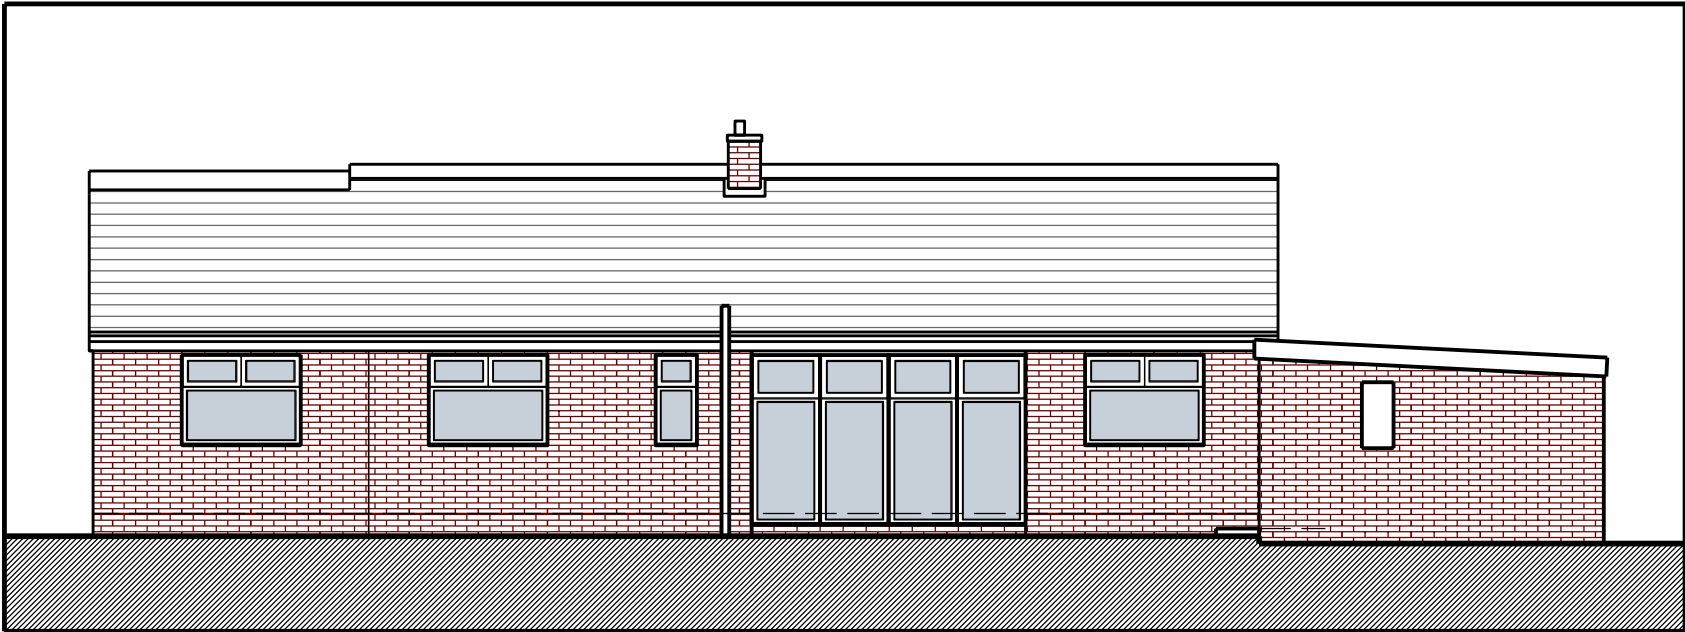

South Elevation - Existing

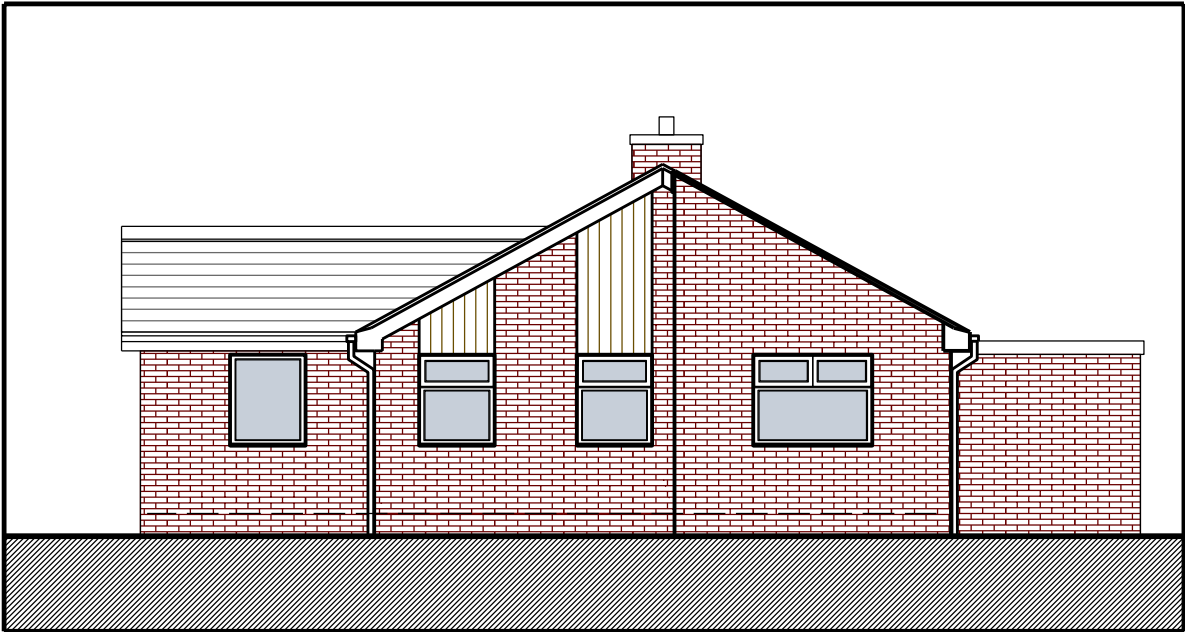

West Elevation - Existing