




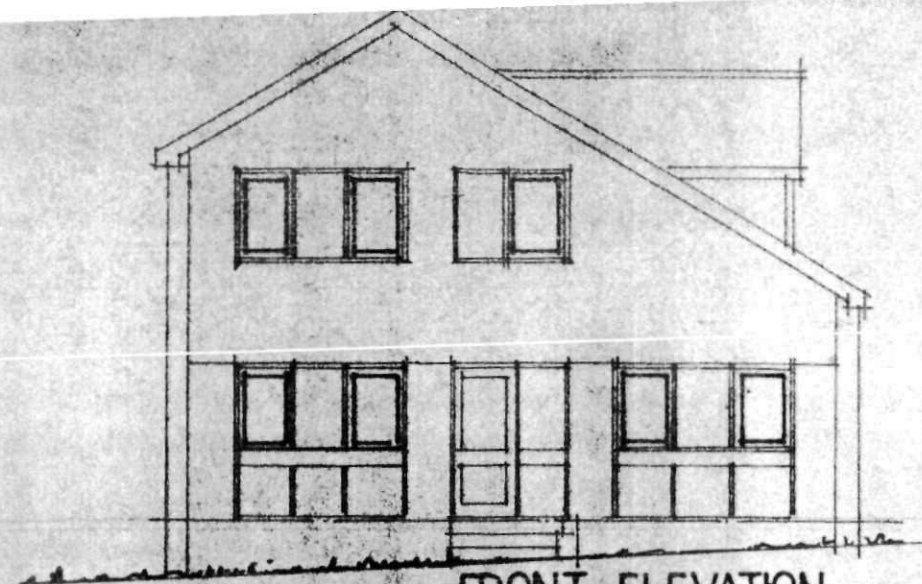

FRONT ELEVATION

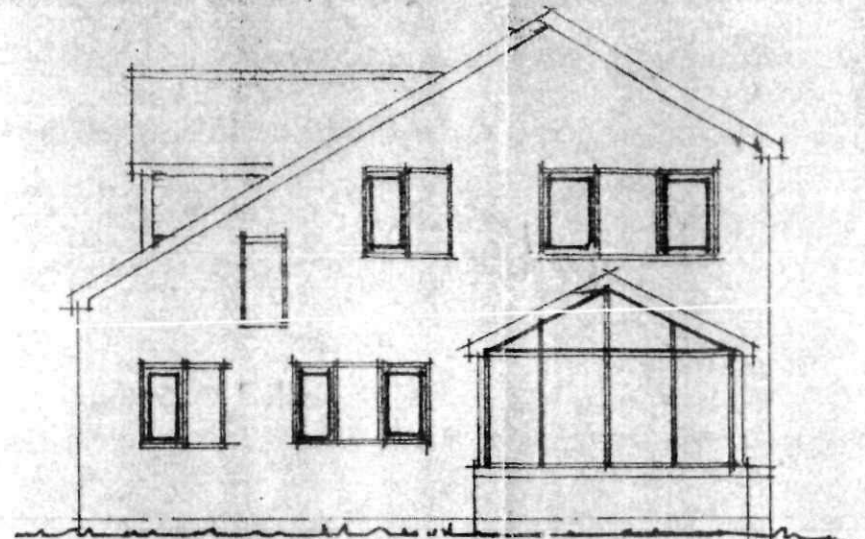


REAR ELEV

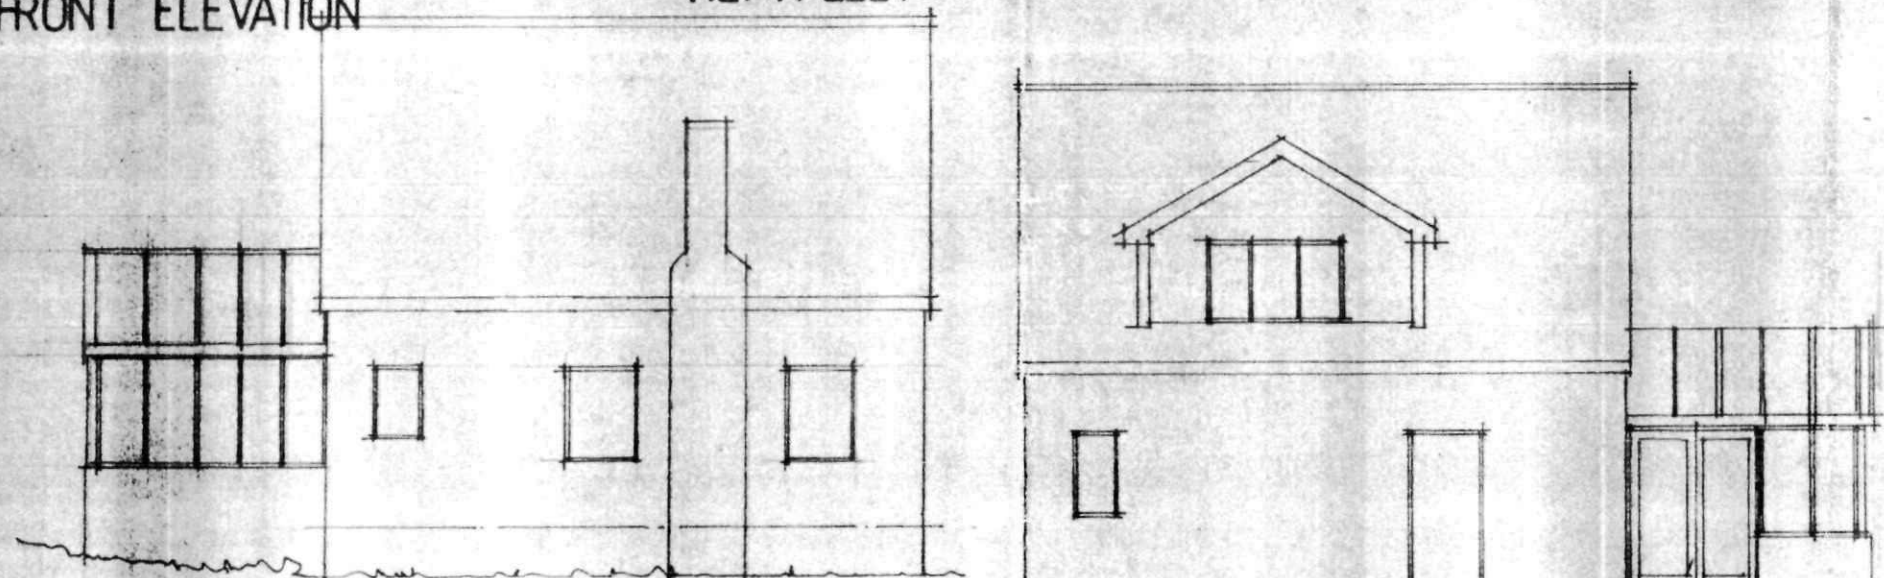


SIDE ELEVATION

SIDE ELEV

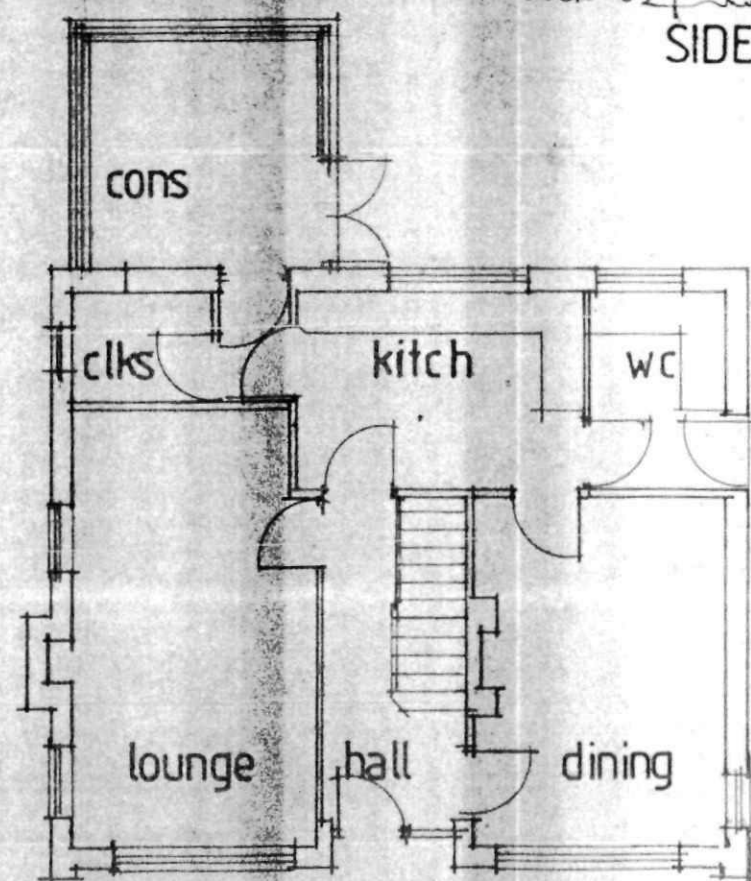


GROUND FLOOR

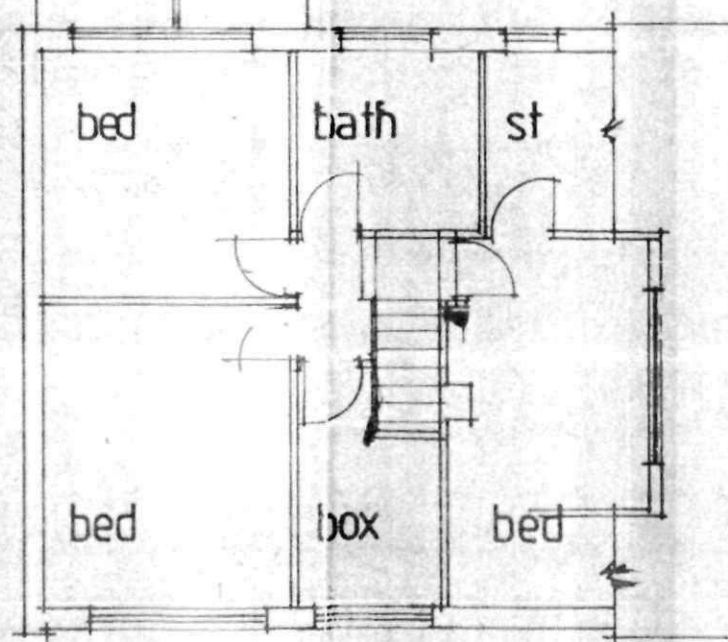


FIRST FLOOR


NOTE:
ALL DIMENSIONS MUST BE CHECKED ON SITE AND NOT SCALED FROM THIS DRAWING.

COPYRIGHT.
THIS DRAWING IS THE PROPERTY OF THE COMPANY AND MAY NOT BE COPIED, USED OR DISCLOSED FOR ANY PURPOSE EXCEPT AS AUTHORISED IN WRITING BY THE COMPANY.

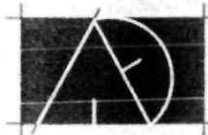
REV.	DATE	AMENDMENT
CLIENT MR + MRS D. OLIVER		
TITLE PLANS AND ELEVATIONS AS EXISTING "EBOR" OFF ROPER LANE THURGOLAND SHEFFIELD S35 7AA.		
 P. Dimelow B.A. hons Dip Arch. M.A. Architectural Design and Planning Consultant		
Providence Villa, 42 Sackville Street, Barnsley S70 2DB Tel. (01226) 283222 Fax. (01226) 283222		
SCALE 1:100	DATE OCT. 2010	DRAWN PD
DRAWING No. VOT-100-2		REV.

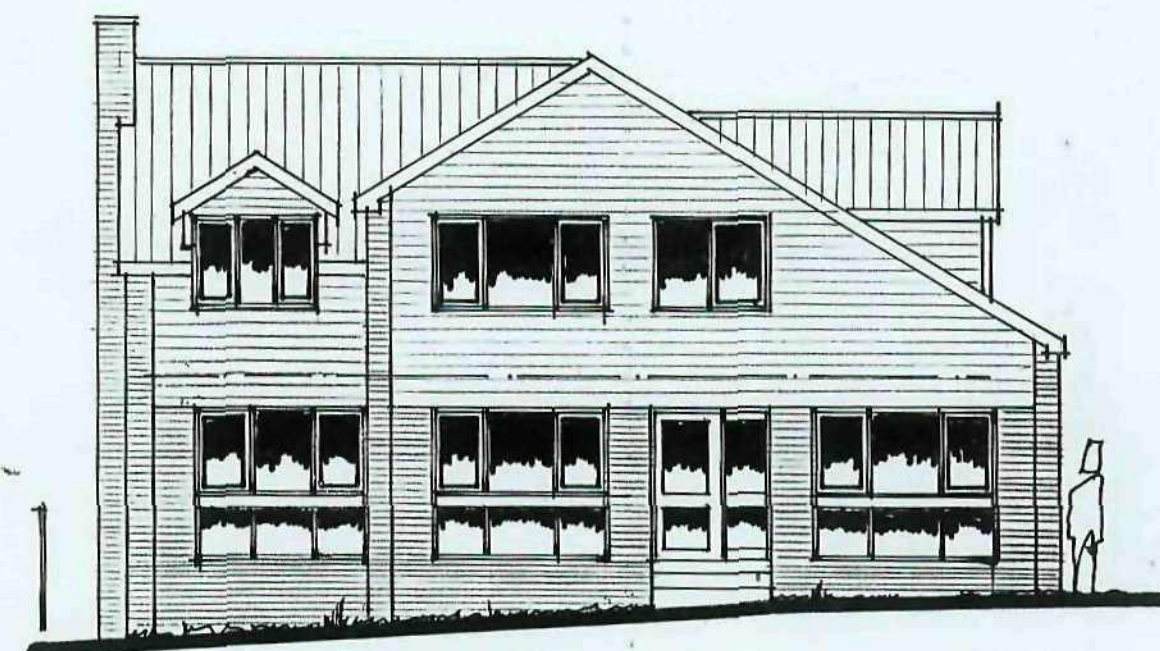


PROPOSED FRONT ELEVATION

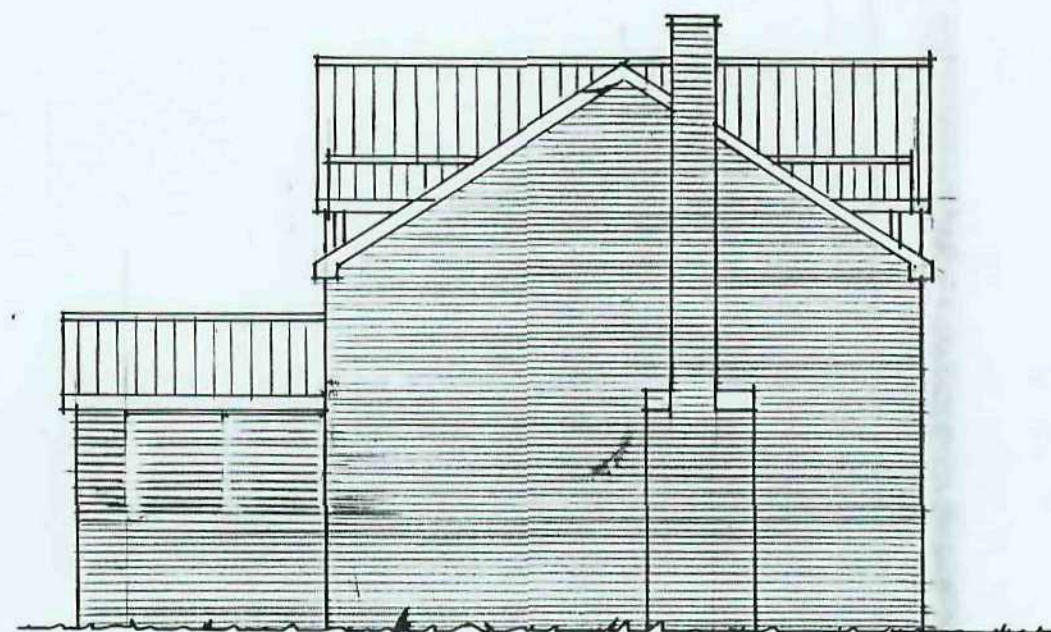


SIDE ELEVATION

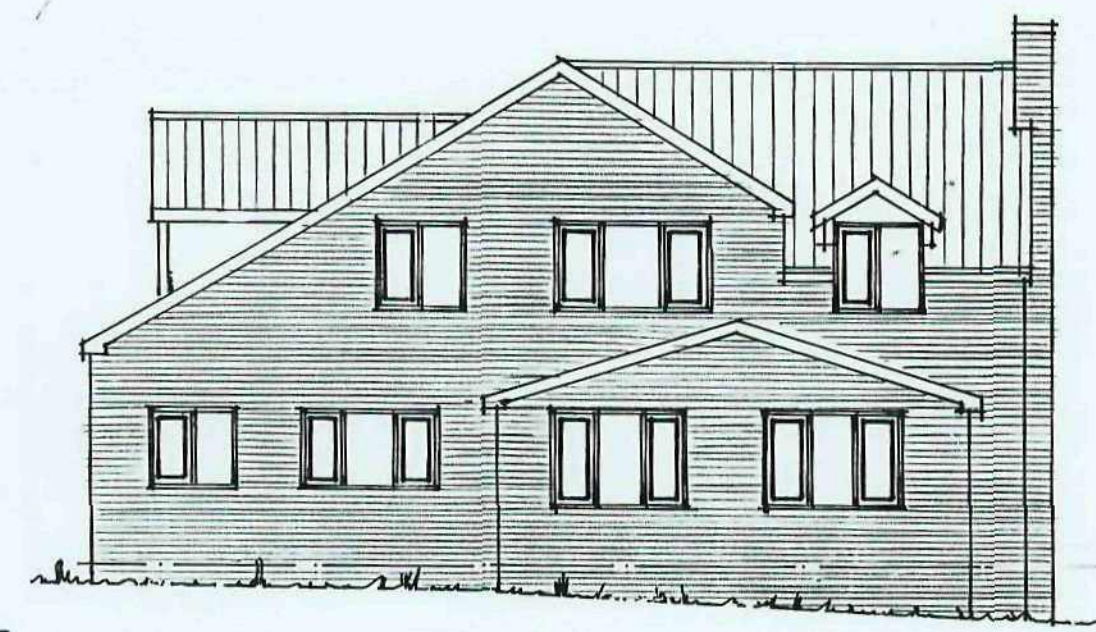


REAR ELEVATION

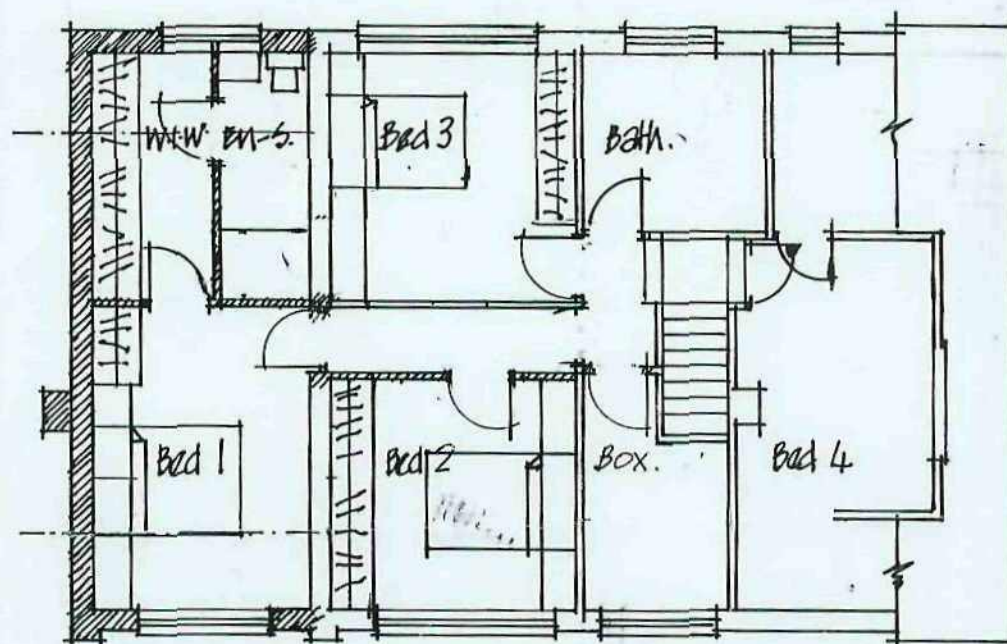


FIRST FLOOR PLAN

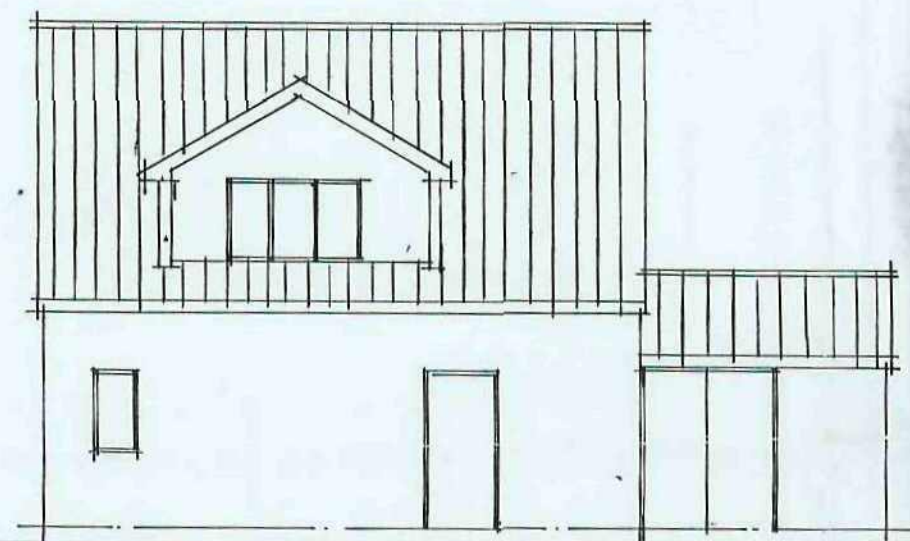


SIDE ELEVATION

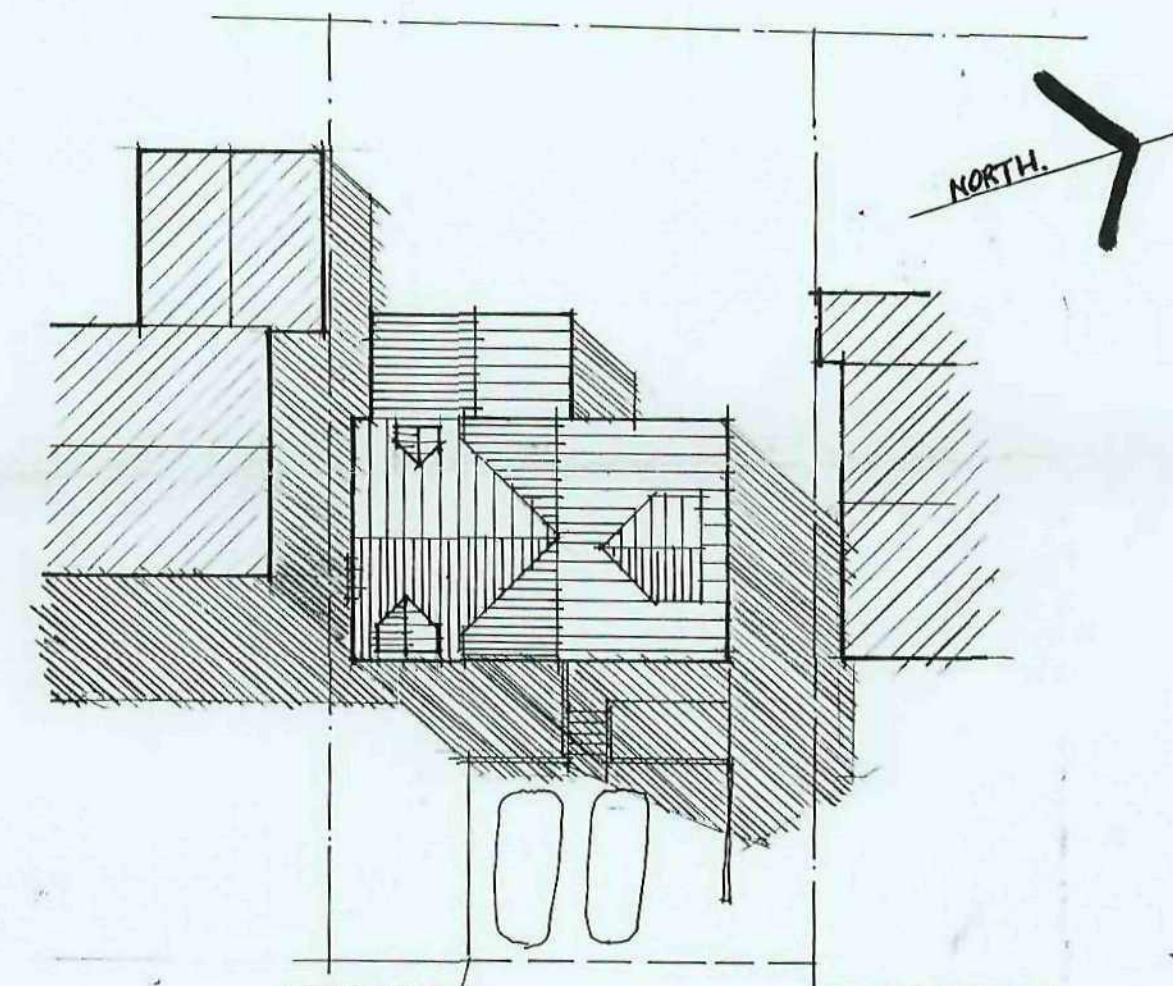

SITE PLAN. 1:250.

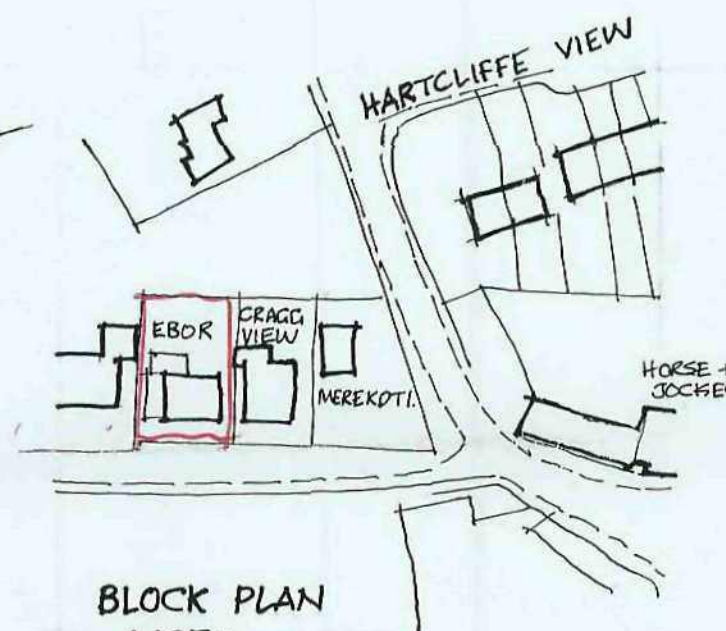

BLOCK PLAN
1:1250.

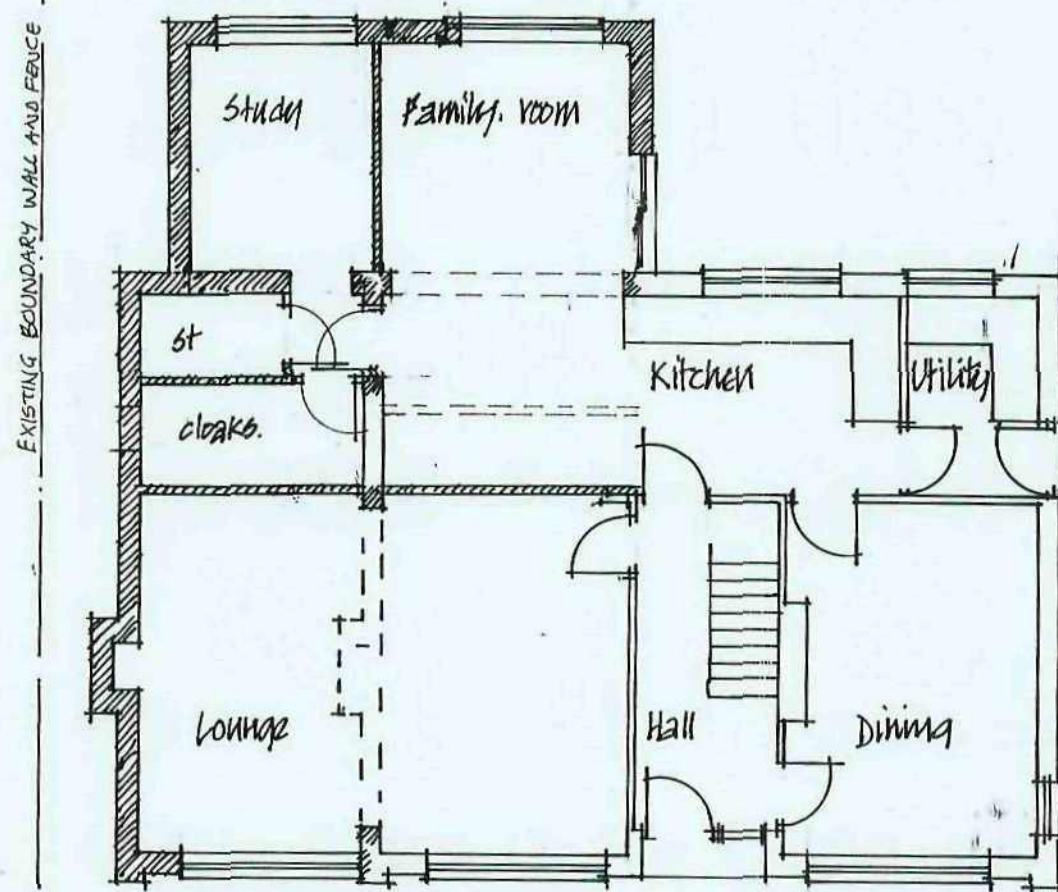

GROUND FLOOR PLAN



NOTE:
ALL DIMENSIONS MUST BE CHECKED ON SITE AND
NOT SCALED FROM THIS DRAWING.

COPYRIGHT:
THIS DRAWING IS THE PROPERTY OF THE COMPANY
AND MAY NOT BE COPIED, USED OR DISCLOSED
FOR ANY PURPOSE EXCEPT AS AUTHORISED IN
WRITING BY THE COMPANY.

REV.	DATE	AMENDMENT
CLIENT MR + MRS OLIVER		
TITLE PROPOSED EXTENSIONS TO SIDE + REAR TO FORM LOUNGE EXTENSION + STUDY WITH NEW EN SUITE BEDROOM OVER. 'EBOR', ROVER LANE, THURGOLAND SHEFFIELD. S35 7AA		
 P. Dimelow B.A. (hons) Dip Arch. M.A. Architectural Design and Planning Consultant		
Ash Barn Finkle Street Worley Sheffield S35 7DH 0114 2884937		
SCALE 1:100.	DATE MARCH 2010	DRAWN P.D.
DRAWING No. VOT - 1010 - 3	REV.	